



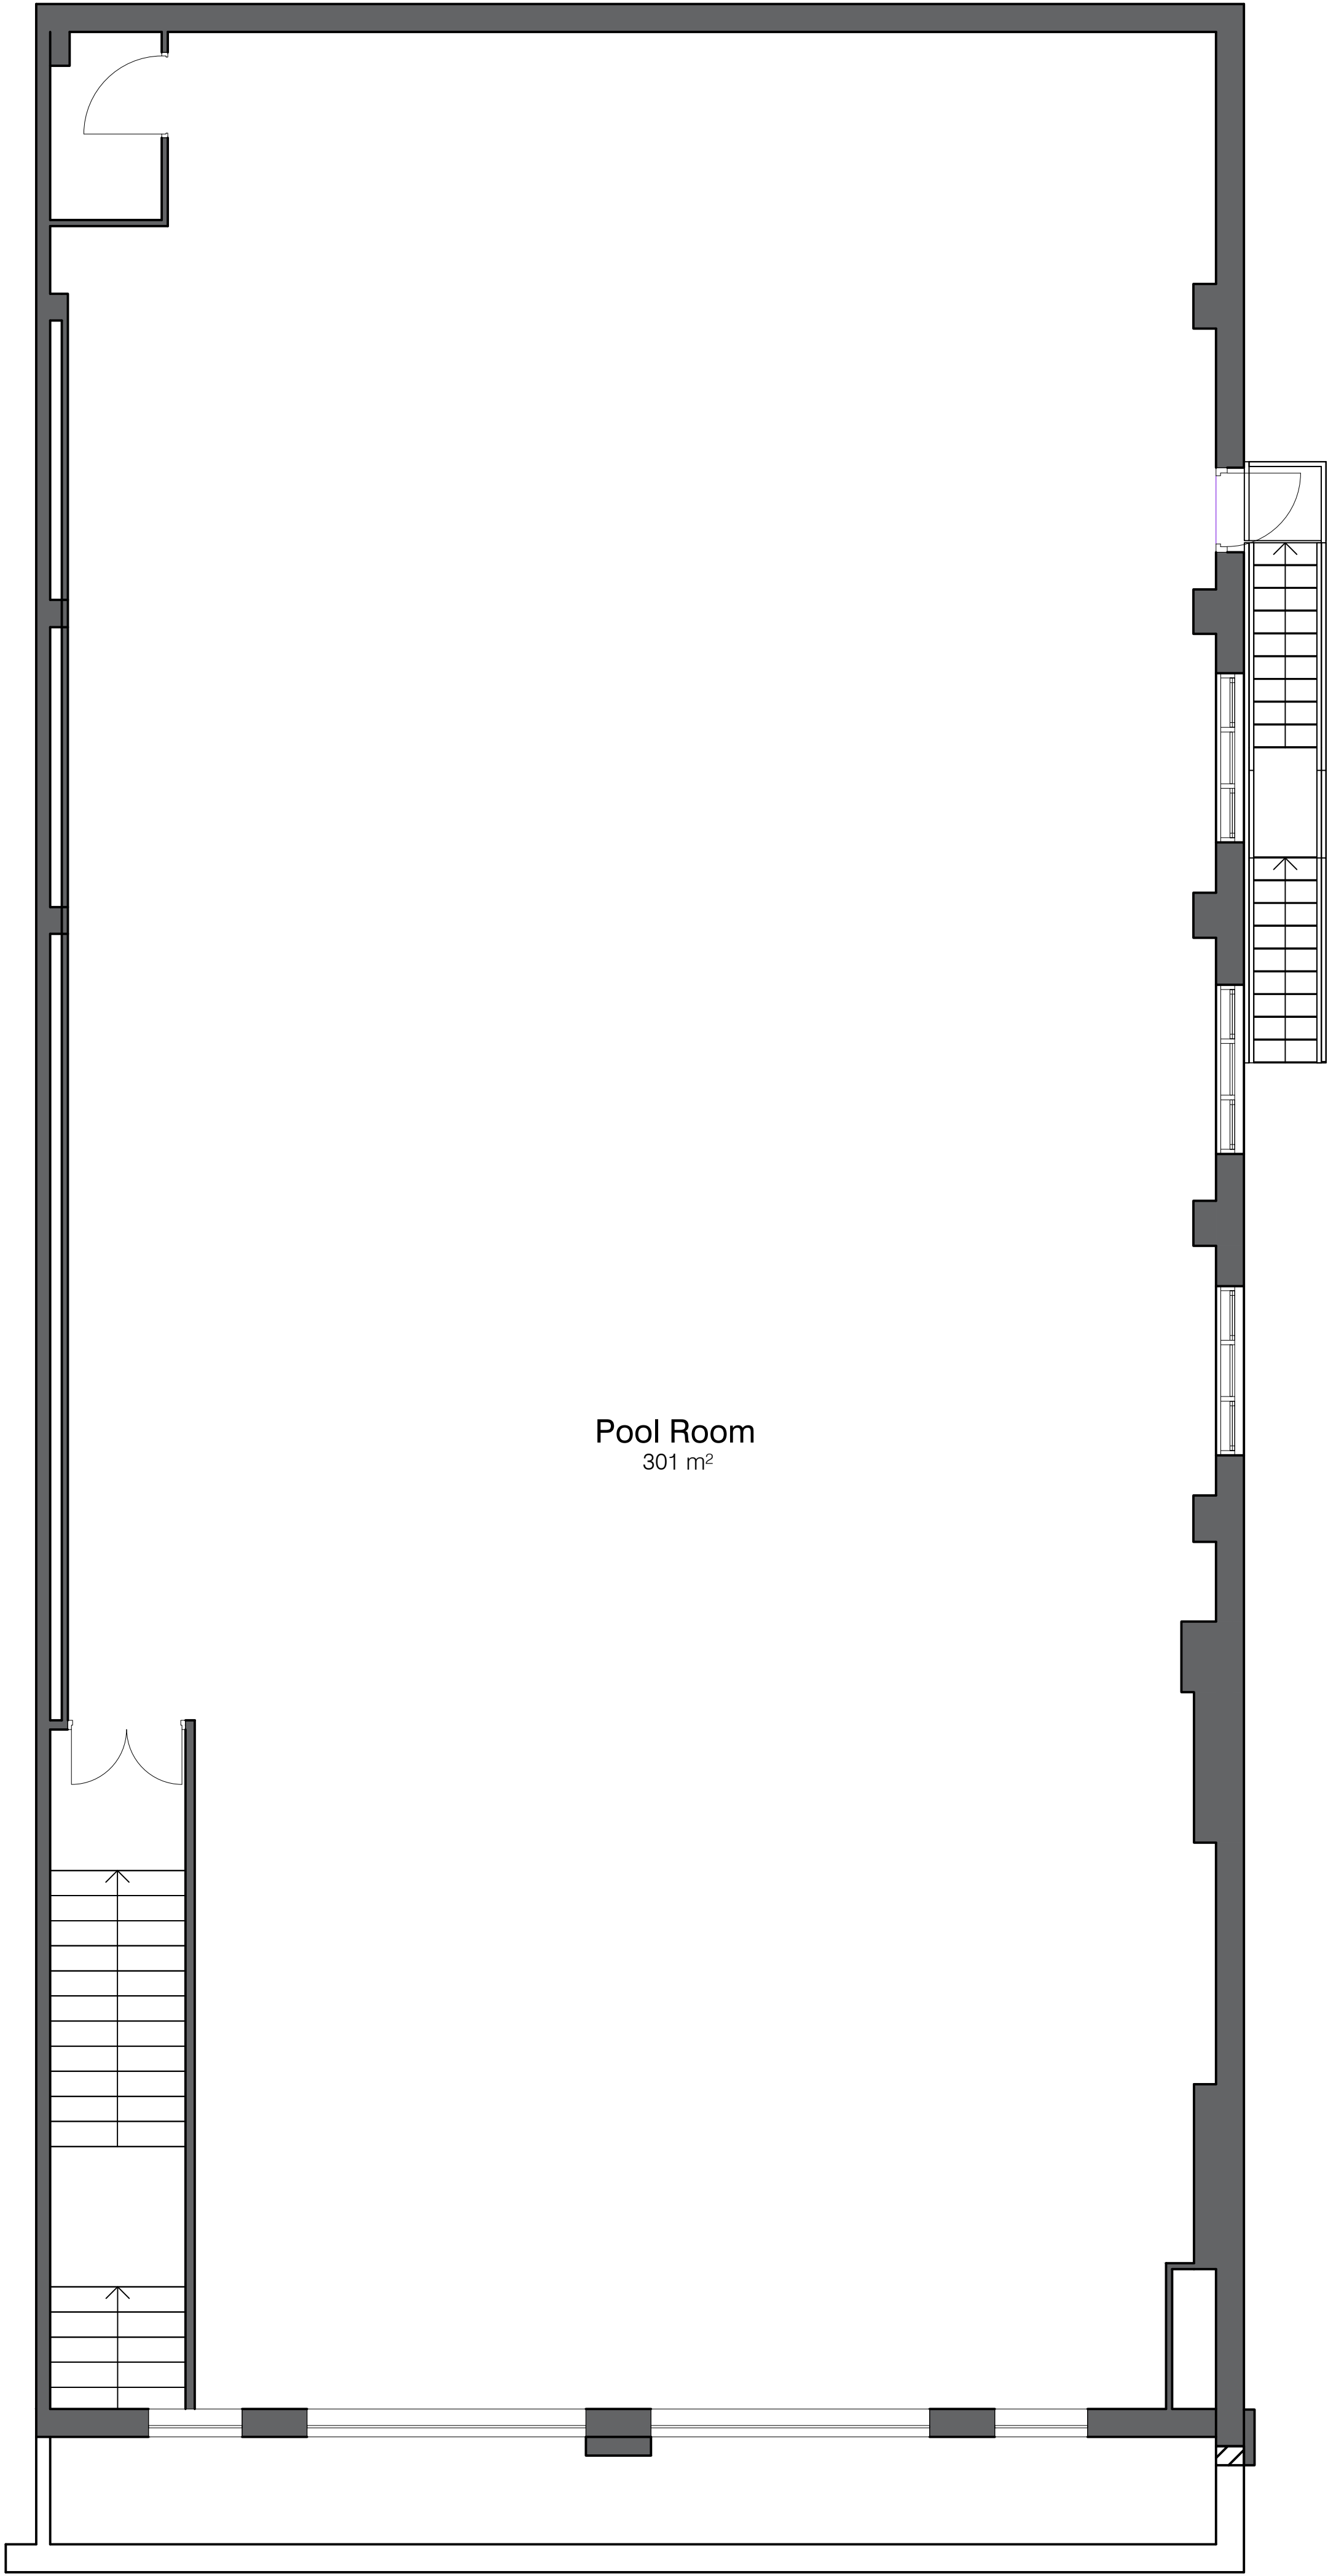

Pool Room
301 m²

EXISTING FIRST FLOOR PLAN
Scale 1:50

All levels and dimensions must be checked on site by contractor prior to commencement of works. Any variations must be reported to JSA Design.
All information hereon in is the copyright of JSA Design. Copying in full or in part is forbidden without the written permission from JSA Design.

 

Client

KENISINGTONS

Date

April 2023

Status

EXISTING

Drawn

EM

Checked

Scale

1:50

Size

A1

Rev.

-

Drawing No.

547 - 102

Drawing Title

Existing First Floor Plan

Project Title

Ikons
511 Bury New Rd, Prestwich, Manchester
M25 3AJ

 JSA DESIGN