




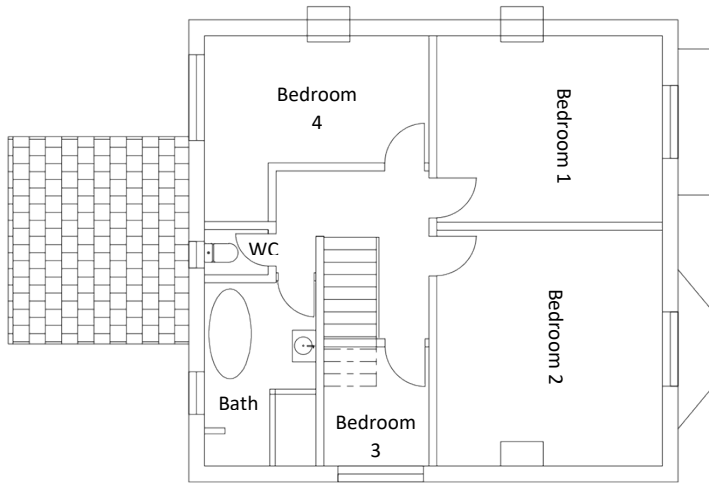


PLAN LAYOUT FLOOR PLAN 1/F
EXISTING 1:100

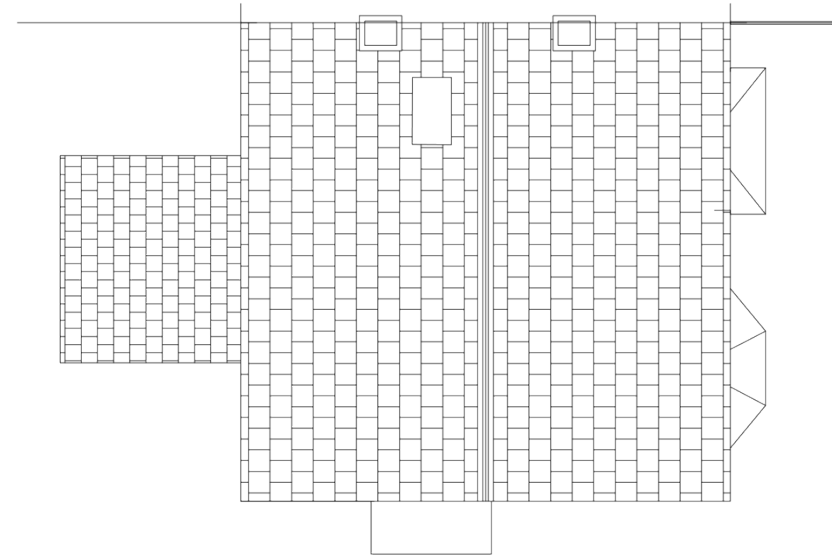

PLAN ROOF PLAN
EXISTING 1:100

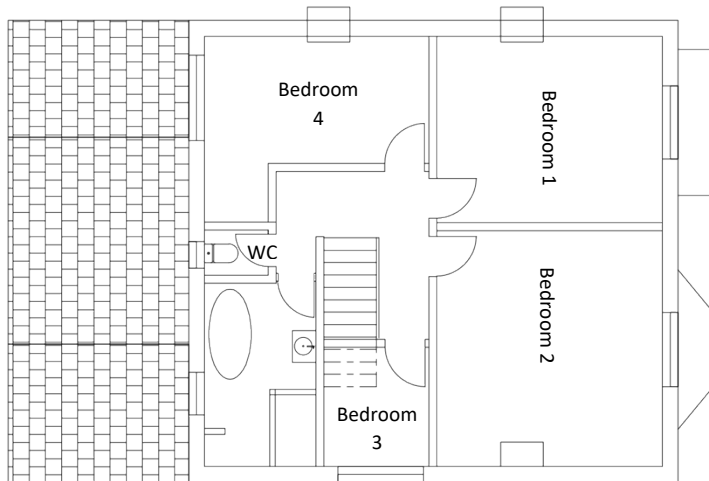

PLAN LAYOUT FLOOR PLAN 1/F
PROPOSED 1:100

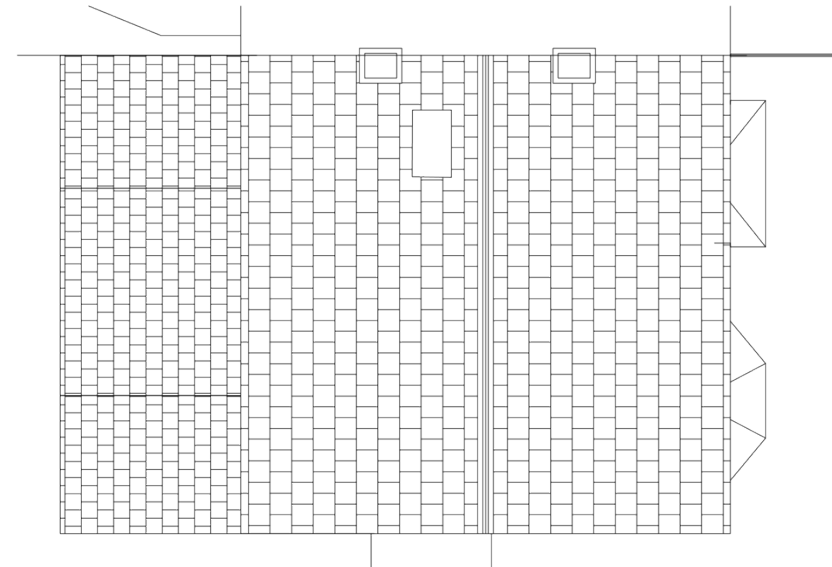

PLAN ROOF PLAN
PROPOSED 1:100

Metres 1 2 3 4 5

REMARK :

Client :



GARYWONG WORKSHOP LIMITED

interior design ~ landscaping design ~ project coordination ~ fit out ~ contracting

e-mail : garywongworkshop@gmail.com Unit 117, 53 Derby St. M8 8HW

PROJECT : 159 Radcliffe New Road whitefield M45 7RG

DRAWING TITLE : LAYOUT FLOOR PLAN

DRAWN BY : GW APPROVAL BY : DATE : 01 APR 2022 SCALE : AS SHOWN DWG : PL-03

REV	DATE	DESCRIPTION
04		
03		
02		
01		