




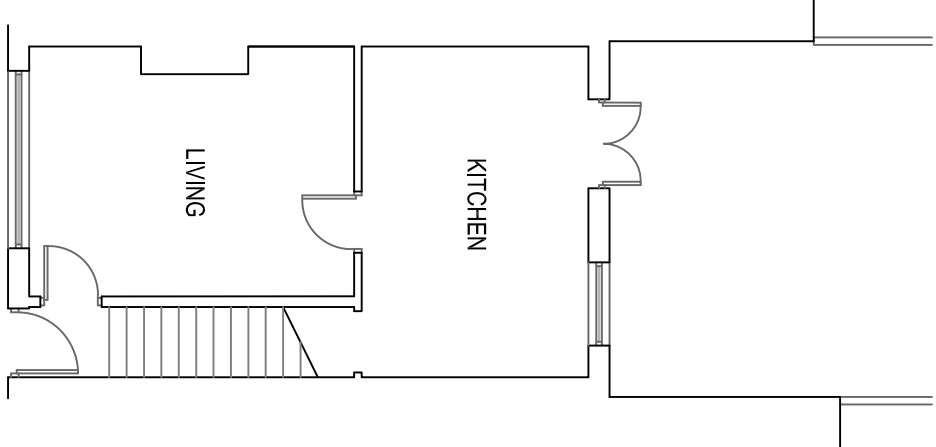


EXISTING GF PLAN 1:100

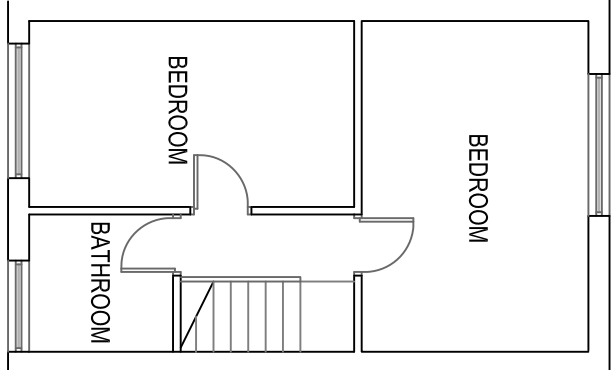


EXISTING FF PLAN 1:100

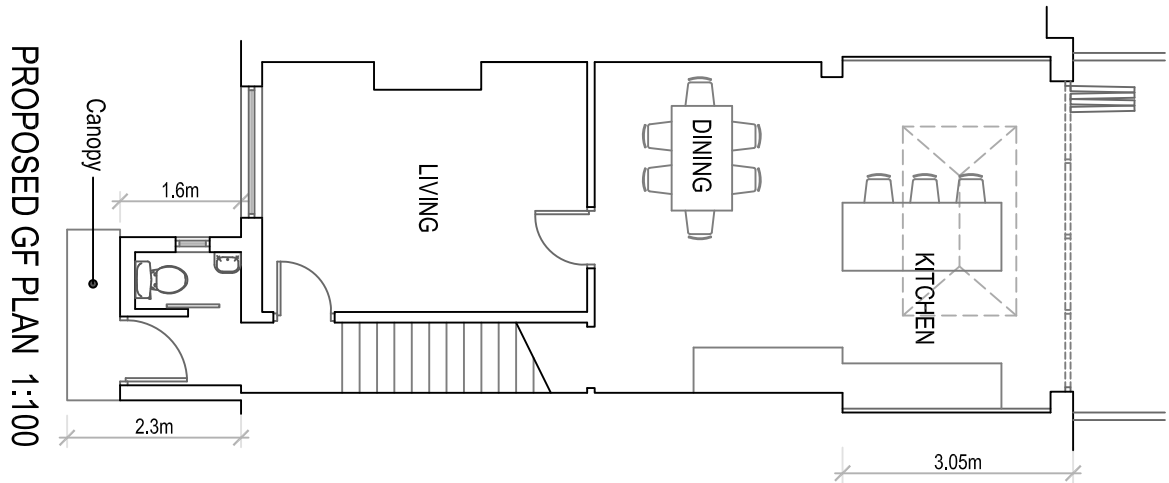


PROPOSED GF PLAN 1:100

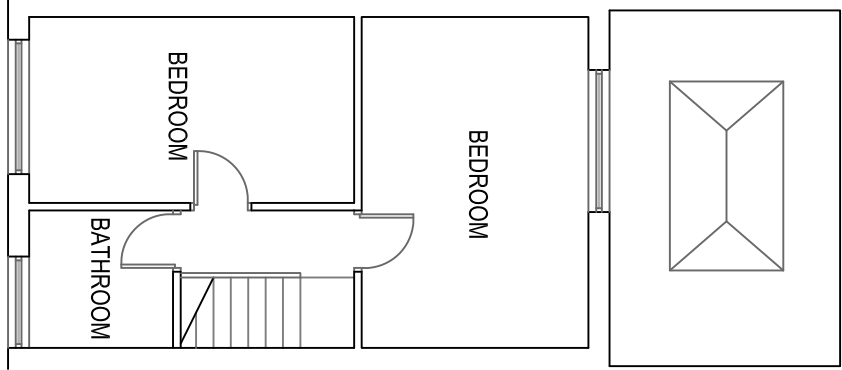


PROPOSED FF PLAN 1:100

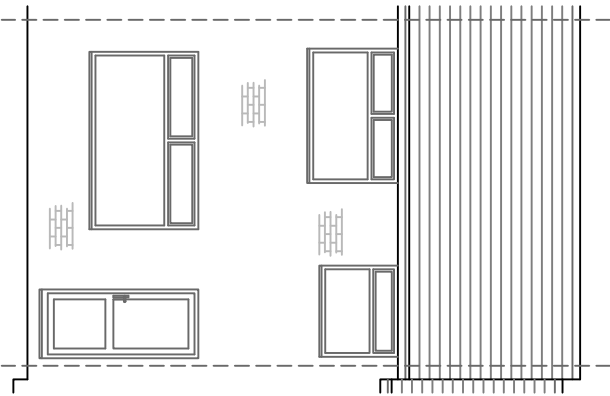


EXISTING FRONT ELEVATION 1:100

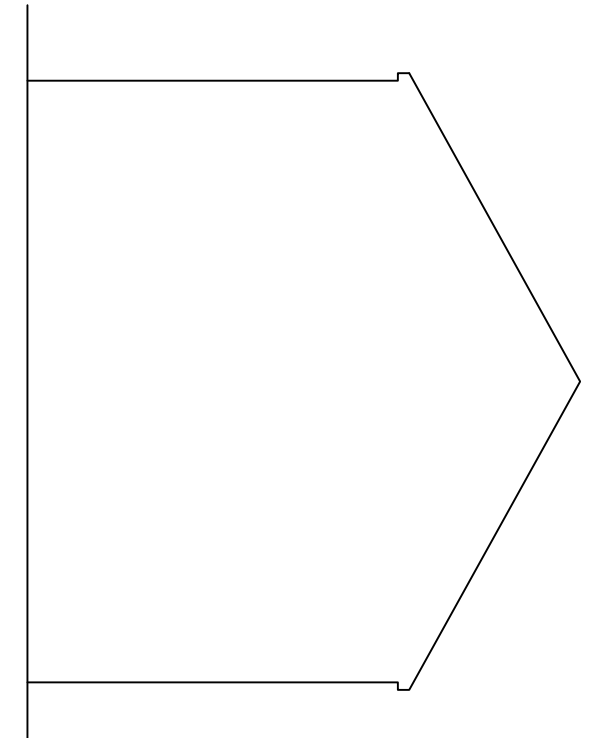


EXISTING SIDE ELEVATION 1:100

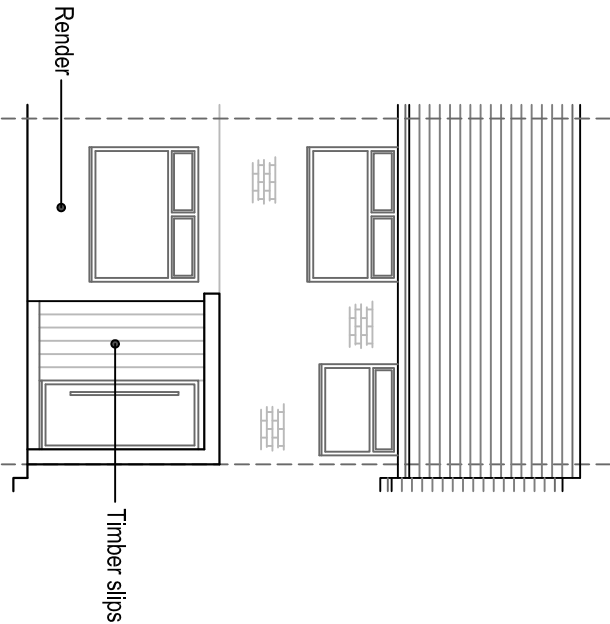


PROPOSED FRONT ELEVATION 1:100

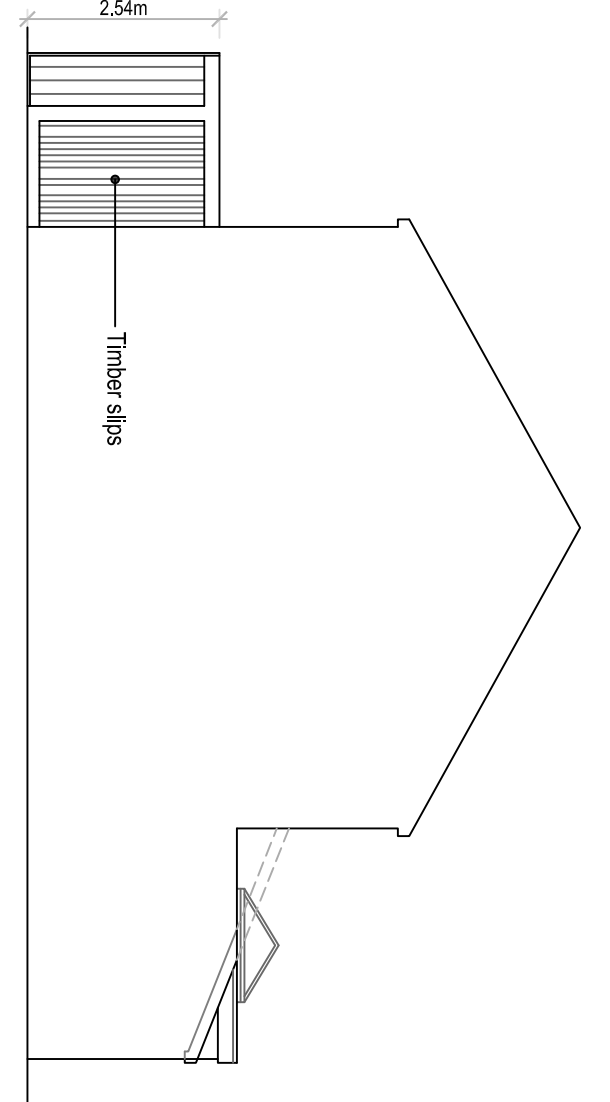


PROPOSED SIDE ELEVATION 1:100

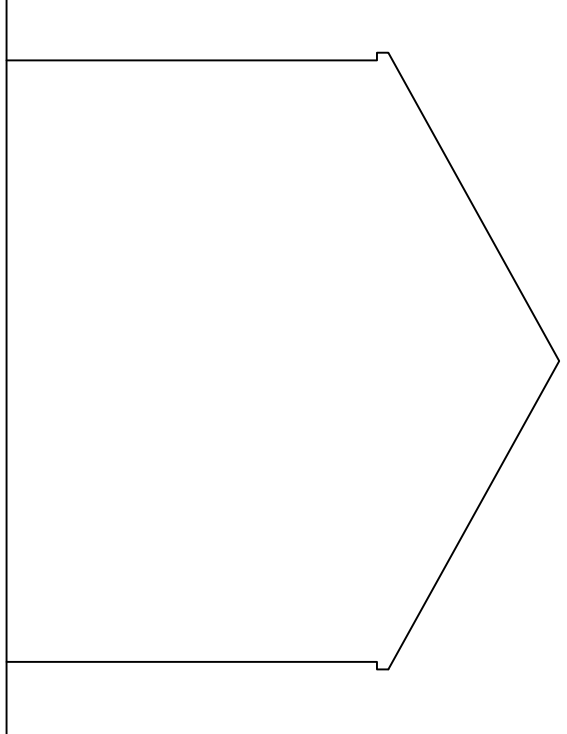


EXISTING SIDE ELEVATION 1:100

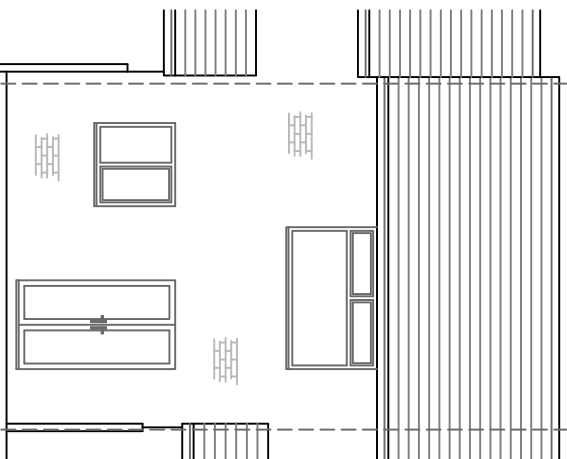


EXISTING REAR ELEVATION 1:100

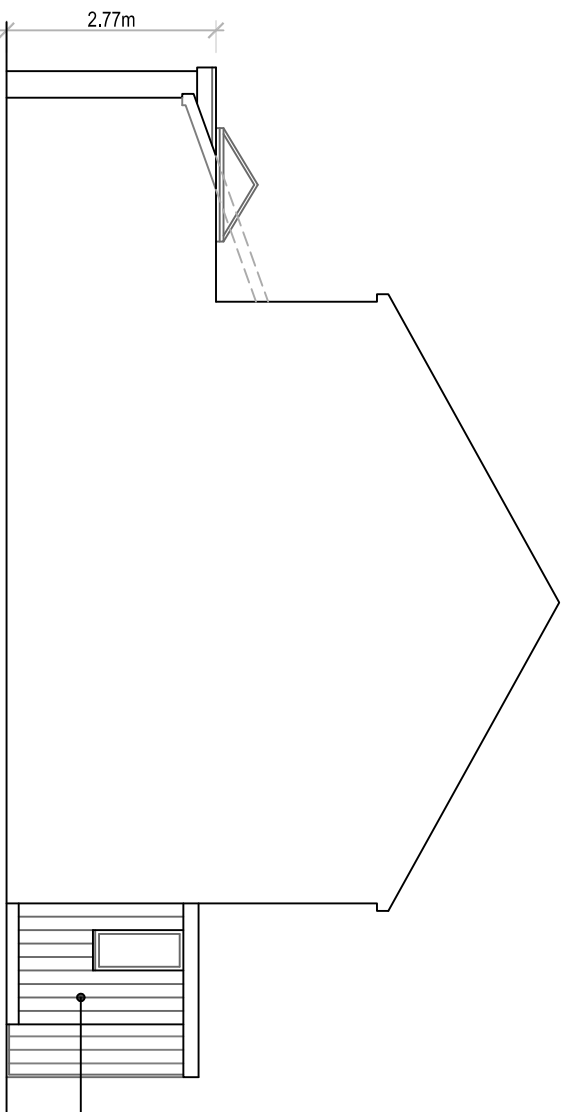


PROPOSED SIDE ELEVATION 1:100

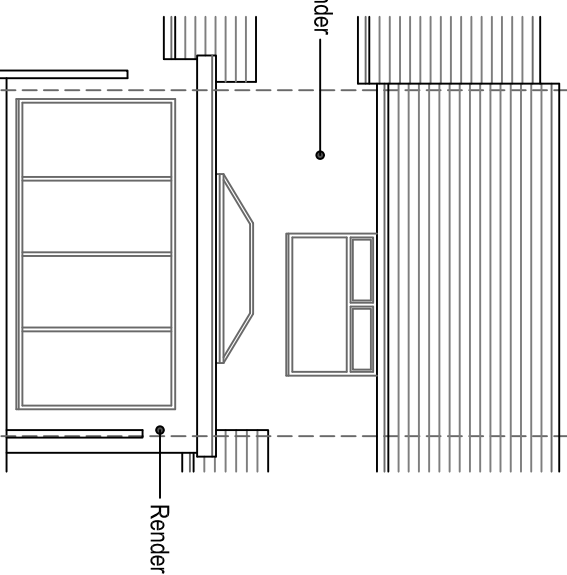



PROPOSED REAR ELEVATION 1:100

 


SCALE : 0M 2 4 6 8 10 10M

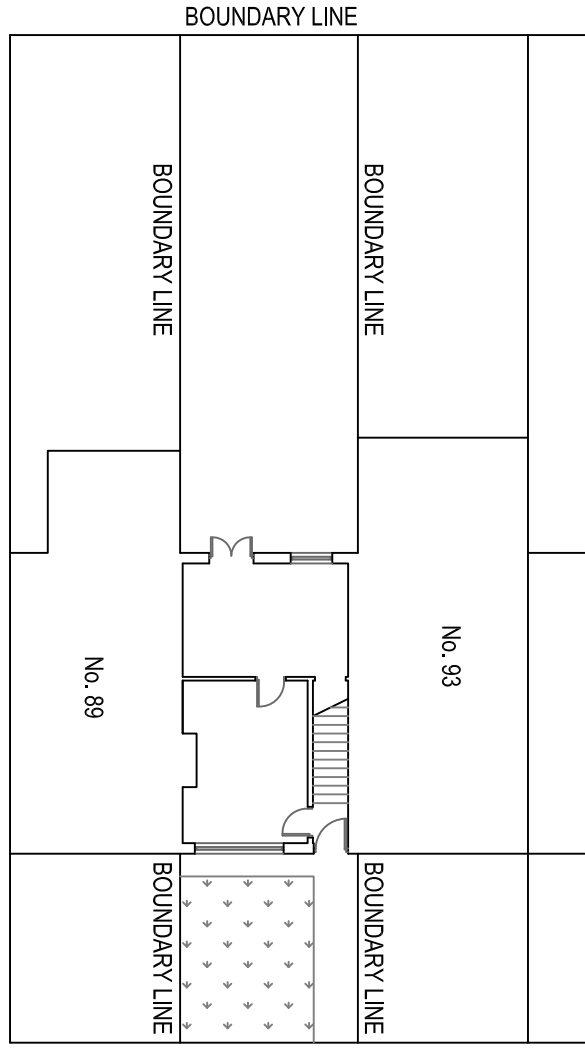

EXISTING SITE PLAN 1:200

 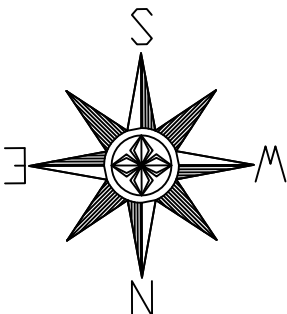

SCALE : 0M 2 4 6 8 10 10M

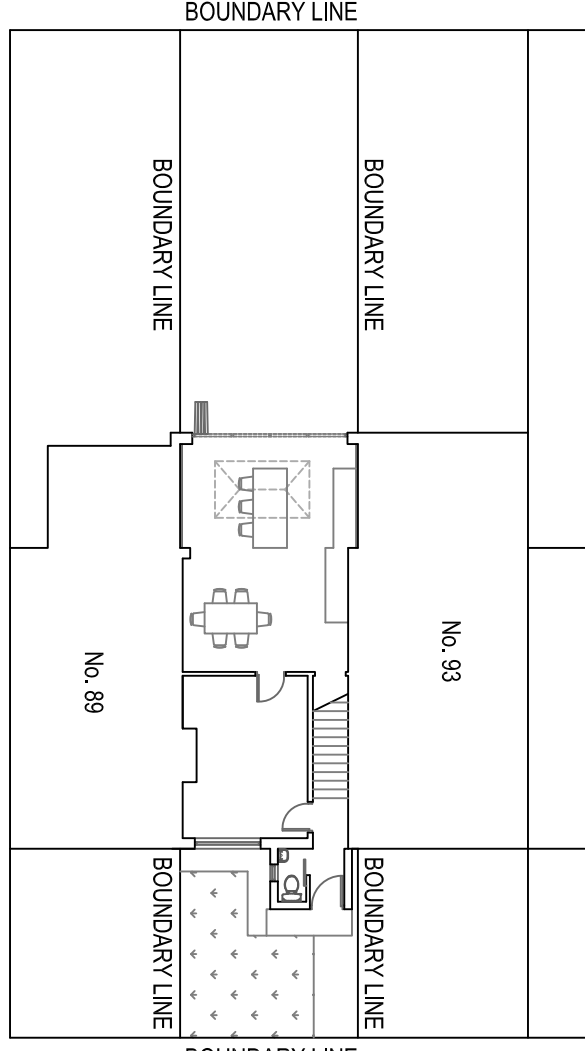

PROPOSED SITE PLAN 1:200

SINGLE STOREY REAR & FRONT EXTENSIONS

91 Ringley Road West,
Radcliffe
M26 1DW

Existing & Proposed Plans
and Elevations

Drawn: CDW
Scale: 1:100 @ A1
Date: June 2023

2618_RAD_01_Planning