




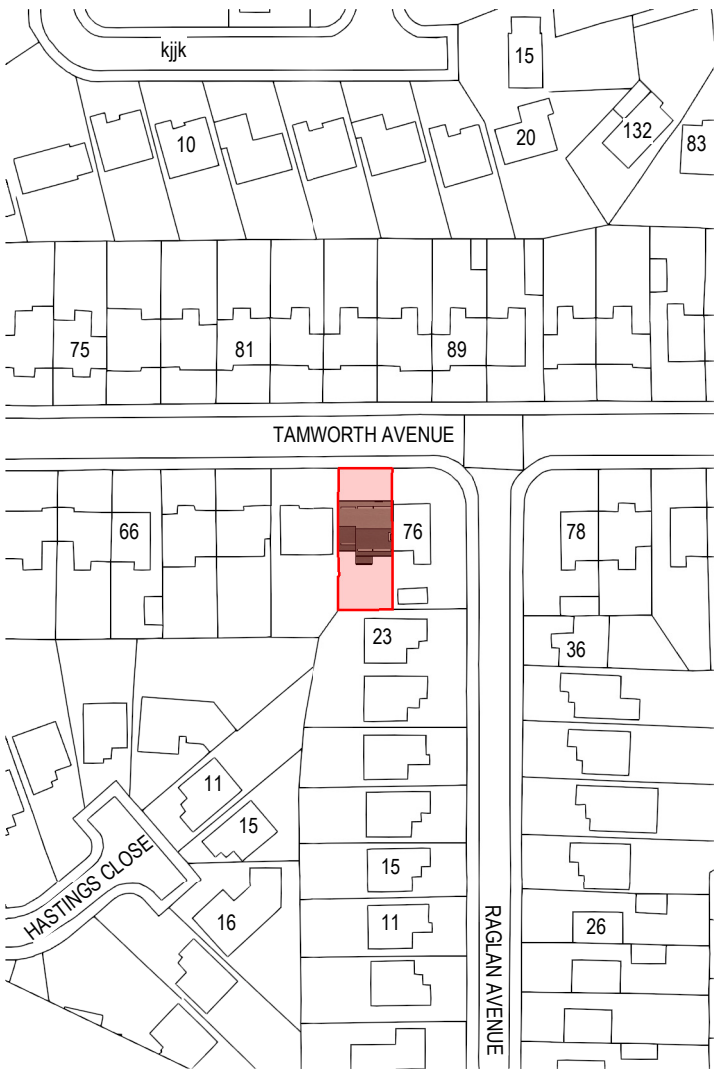

Location Plan
1 : 1250

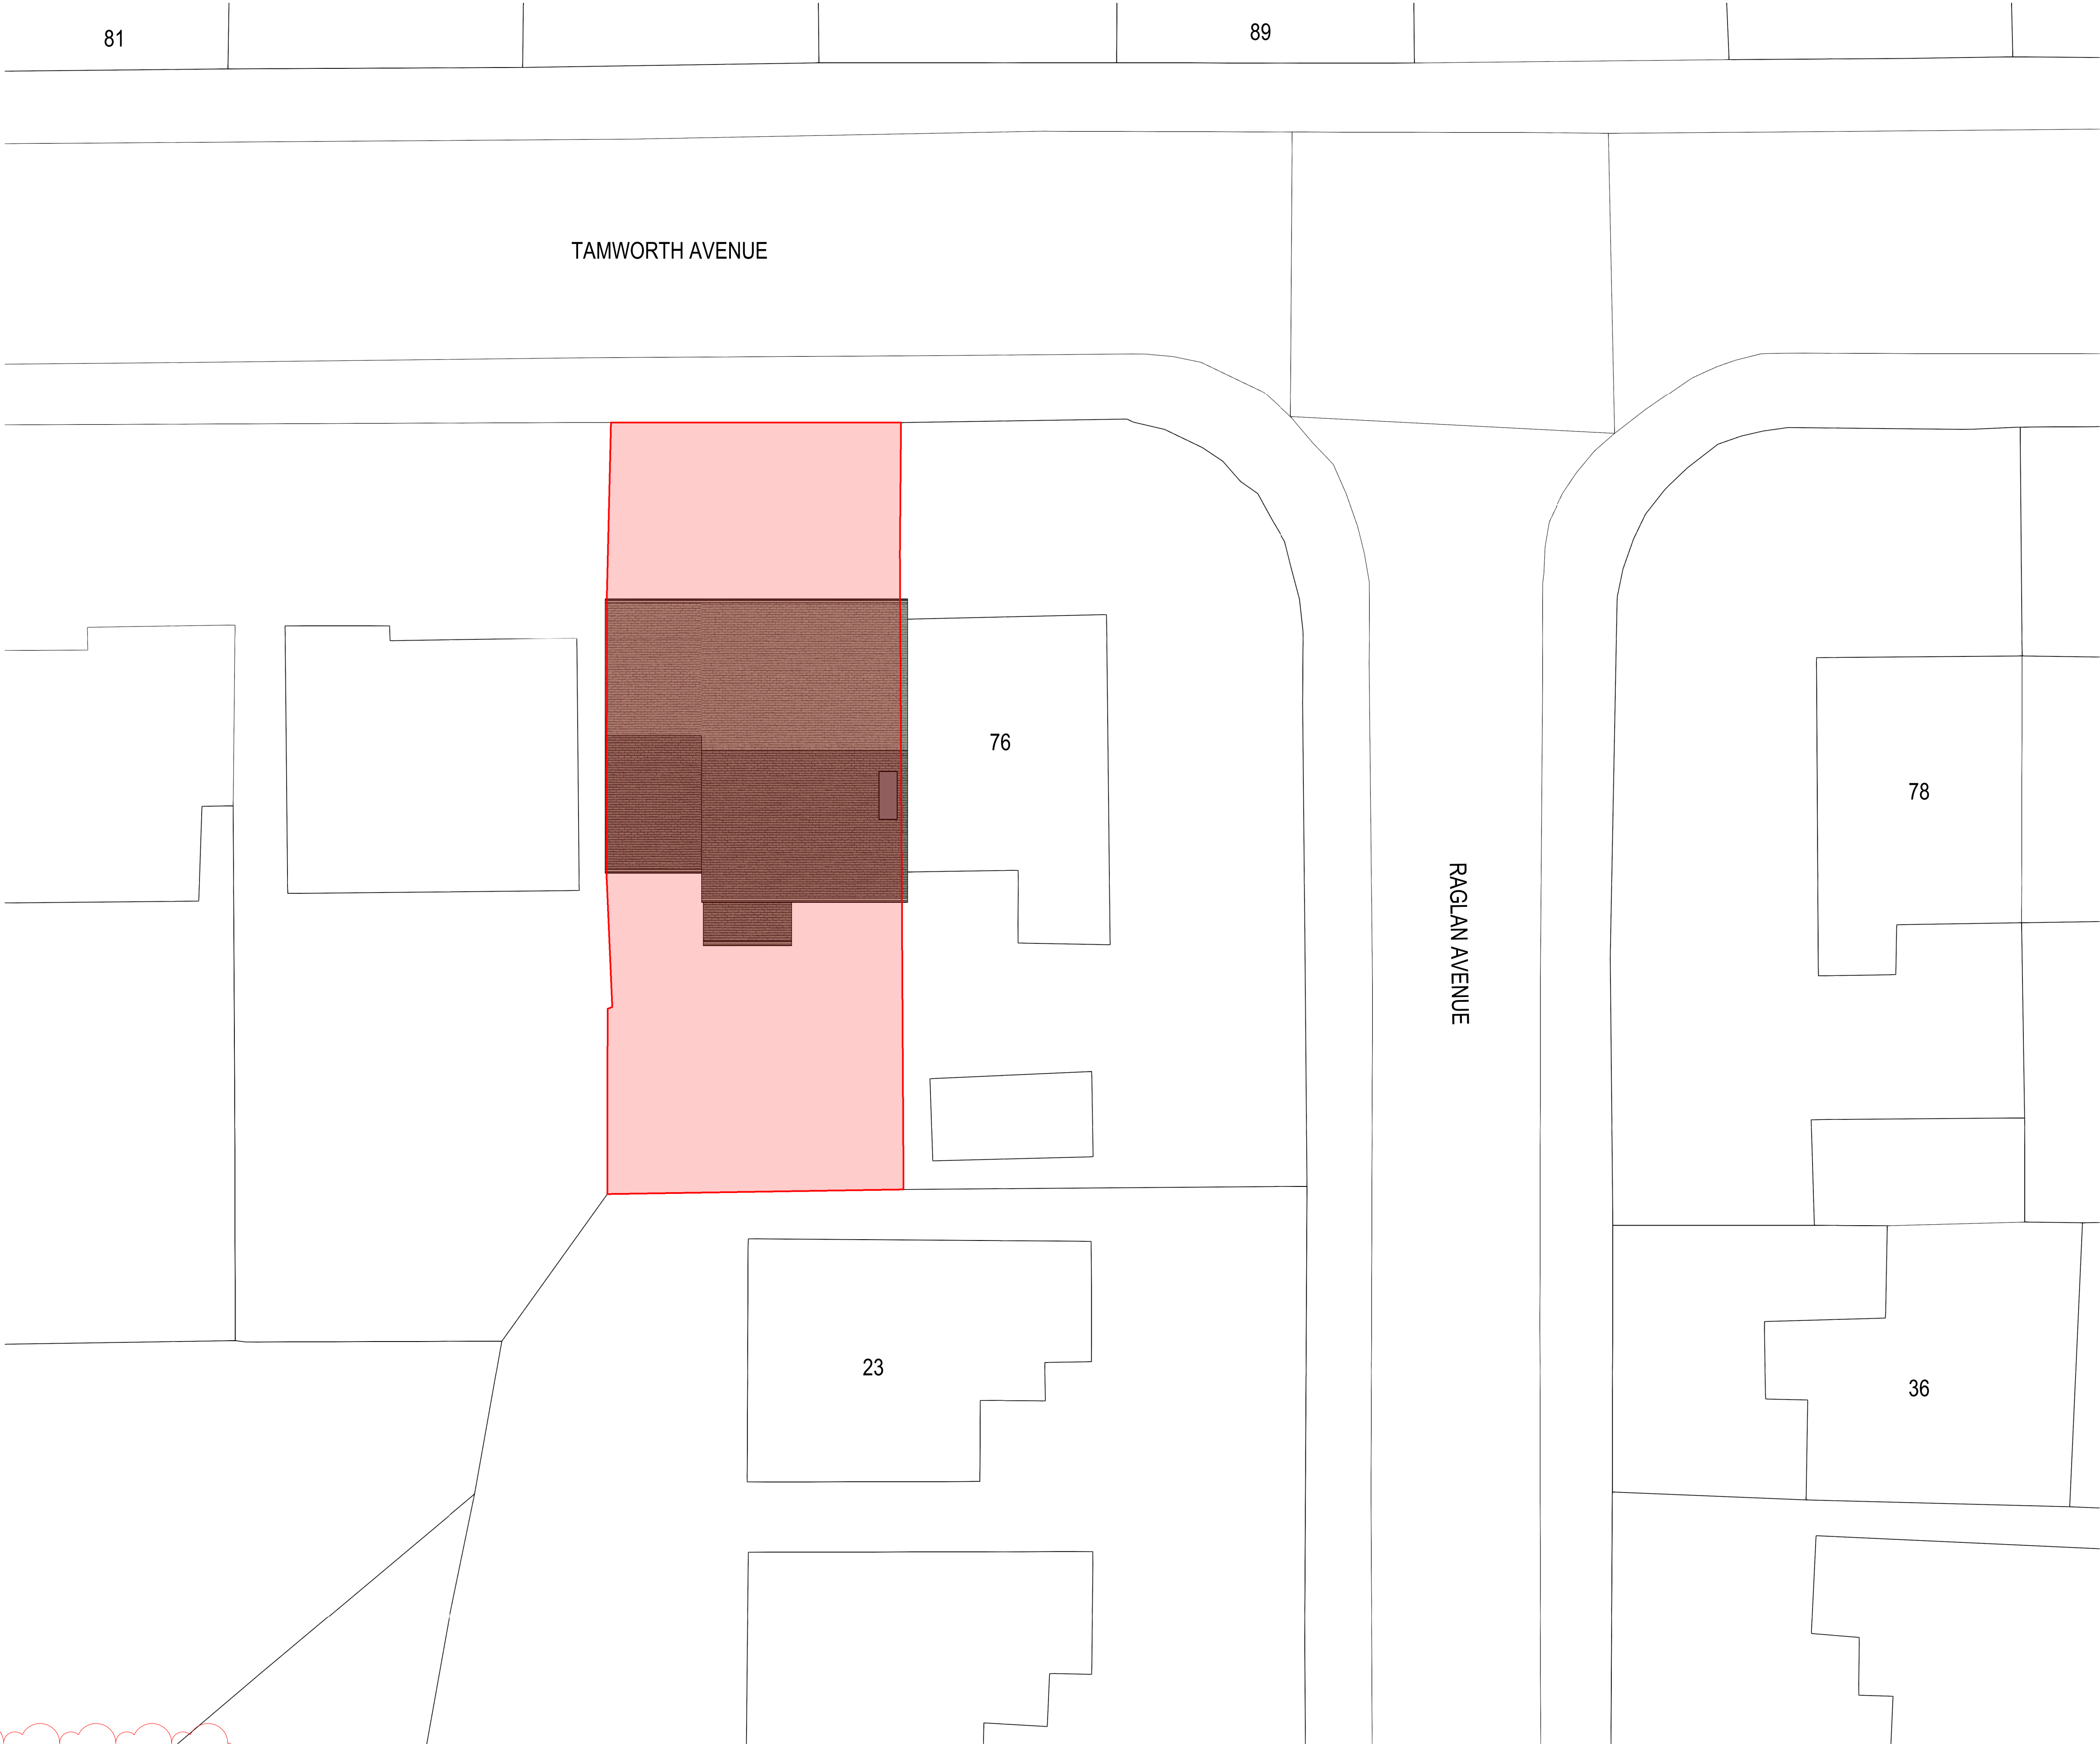

 SITE BOUNDARY

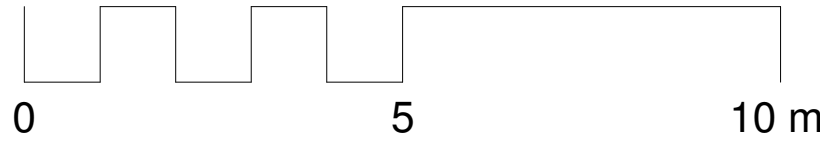

Proposed Site Plan
1 : 100

B	Drawing Title corrected	12.04.23		
A	Planning Issue	01.04.23		
Rev	Description	Date	By	
Revision Schedule				

Client:	Mr Bryan Dickie		
Project:	47 Tamworth Avenue, Whitefield		
Model Status:	Planning		
Scale:	@ Paper size	Date:	March 2023
As indicated	@ A1		

Project Number	Drawing Number
(030)	010
Description	Rev
Proposed Site and Location Plans	B