

SITE SPECIFIC HAZARDS

IN ACCORDANCE WITH THE REQUIREMENTS OF THE CON REGULATIONS 2015 THE FOLLOWING SIGNIFICANT RESIDUAL HAZARDS HAVE NOT BEEN DESIGNED OUT OF THIS PROJECT AND MUST BE TAKEN INTO CONSIDERATION BY CONTRACTORS PLANNING TO UNDERTAKE THE WORKS SHOWN ON THIS DRAWING.

EXTERNAL MATERIALS AND FINISHES

A – RED FACING BRICKWORK.

B – FEATURE DARK / BLACK FACING BRICKWORK.

C – ROCKPANEL NATURAL STONES PREMIUM CLADDING, 11MM THICK, CONCEALED FIXING SYSTEM, COLOUR AMBER BROWN.

D – PPC ALUMINIUM CURTAIN WALLING AND ASSOCIATED FRAMING, ANTHRACITE GREY RAL 7016.

E – NEW AND REPLACEMENT WINDOWS, FRAME MATERIAL AND FINISH - PPC ALUMINIUM RAL 7016

F – NEW EXTERNAL DOORS, MATERIAL AND FINISH - PPC ALUMINIUM RAL 7016

G – NATURAL SLATE ROOF COVERING.

H – SINGLE-PLY MEMBRANE FLAT ROOF.


I – PROPRIETARY ROOFLIGHTS, GENERALLY VELUX MK06 OR EQUAL, LOCATED AS SHOWN.

J – PHOTOVOLTAIC PANELS LOCATED GENERALLY AS SHOWN ON THE ROOF PLAN.

K – PPC ALUMINIUM RAINWATER GOODS, ANTHRACITE GREY RAL 7016.

L – PPC ALUMINIUM SOIL VENT PIPES, ANTHRACITE GREY RAL 7016.

M - UPVC FASCIAS. ANTHRACITE GREY RAL 7016.

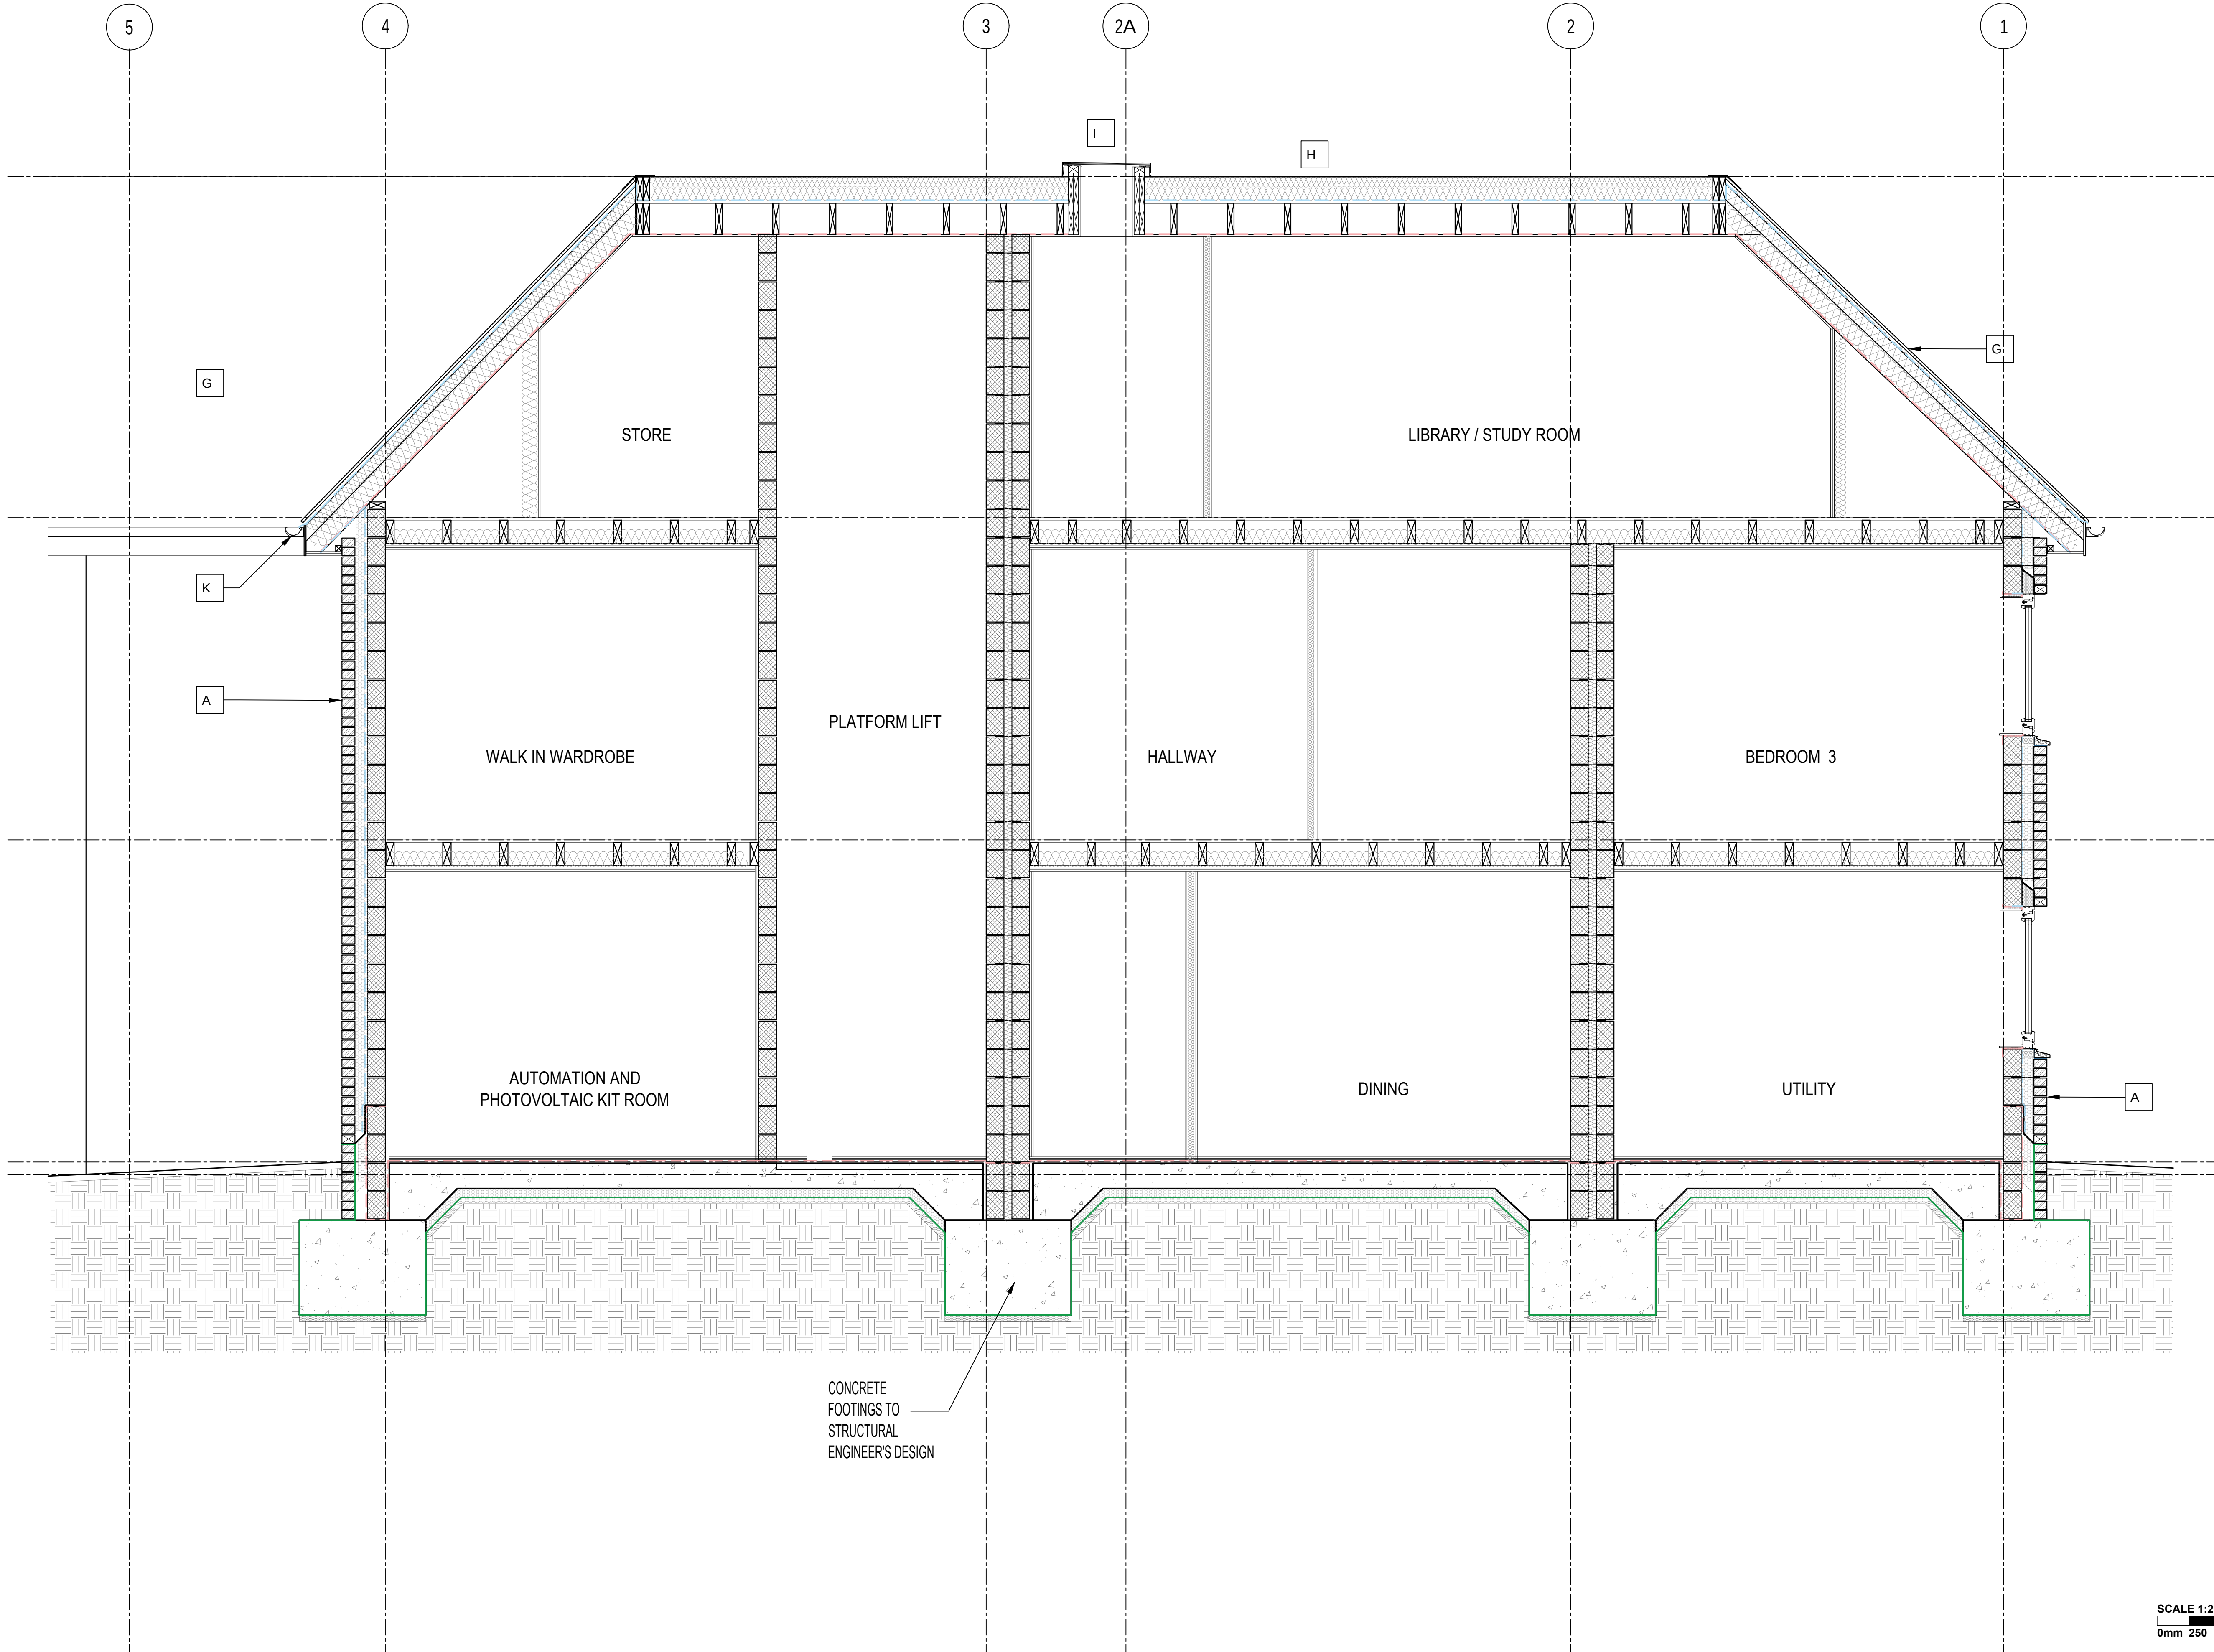

REV. DATE NOTES INT.

CLIENT / PROJECT
MRS. S. BEGUM
THE GATEHOUSE,
WOODHILL ROAD, BURY
DRAWING TITLE
PROPOSED SECTION 1

STATUS
PLANNING

DATE
JULY 2026
DRAWN
DB
SCALE @ A1
1:25

PROJECT
NUMBER
UNIT
J/BLOCK
C / S/F
CODE
TYPE A
NUMBER
REVISION
LETTER

DRAWING NO.
11527
PL09

Site Location Plans
Sections
L
S
GA Plans
Details
P
D
Elevations
Profile Colour
C

THE RATCLIFFE GROVES PARTNERSHIP
MANCHESTER
105 MANCHESTER ROAD
BURY LANCASHIRE, BL9 6TD
T. 0161 797 6000 E. manchester@rgp.co.uk
www.rgp.co.uk

LONDON
15 REDFORD ROAD
LONDON W1R 4EB
T. 020 7400 6666 E. london@rgp.co.uk



SCALE 1:25
0mm 250 500 750 1000 1250 1500