

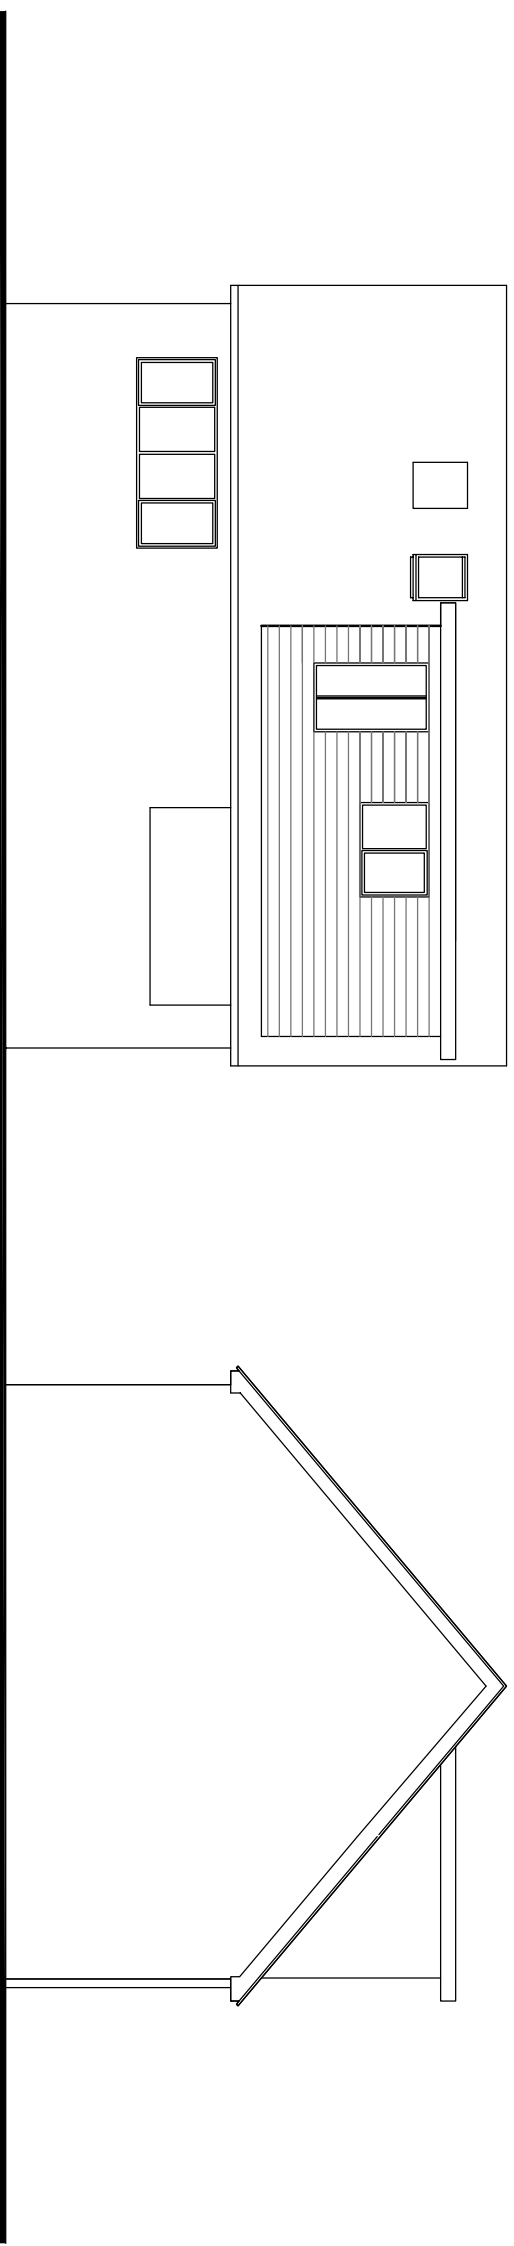


- do not scale dimensions from this drawing
- all dimensions to be checked on-site and
discrepancies to be reported to the architects

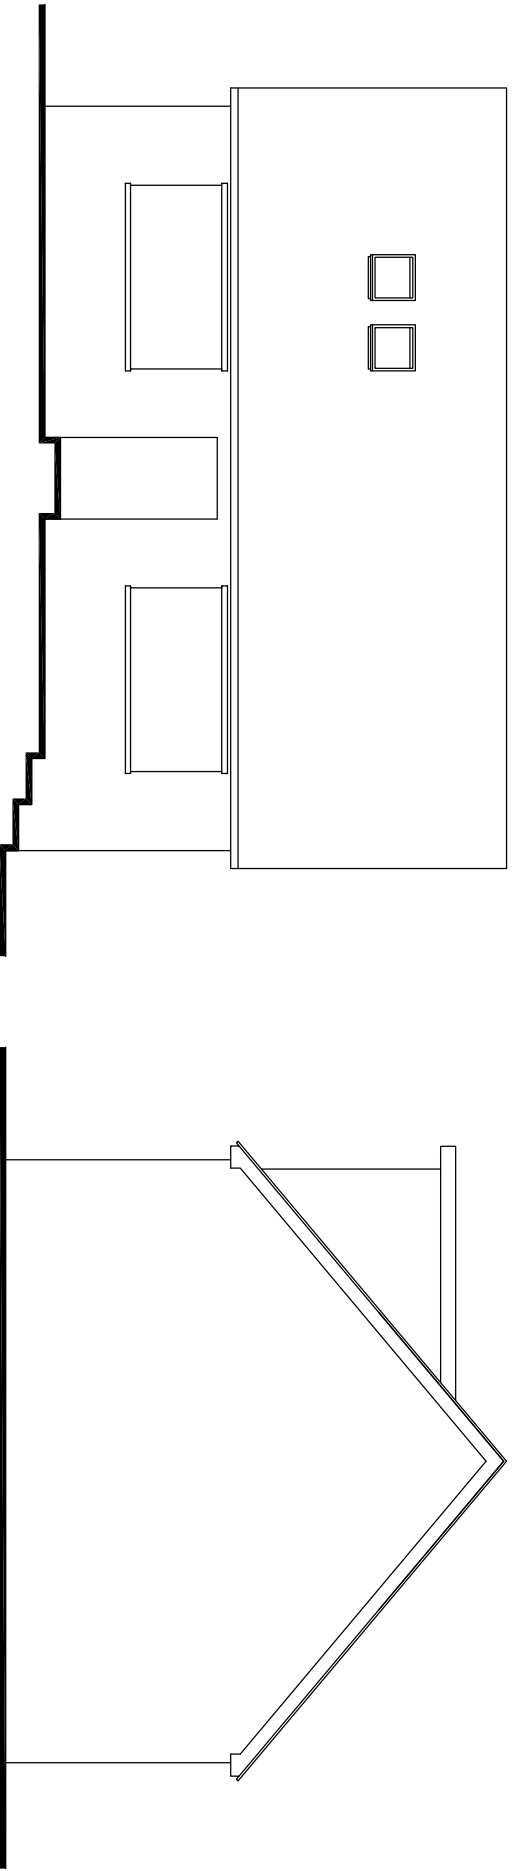


Rear

Elevations scale 1:100


 


Front


Gable

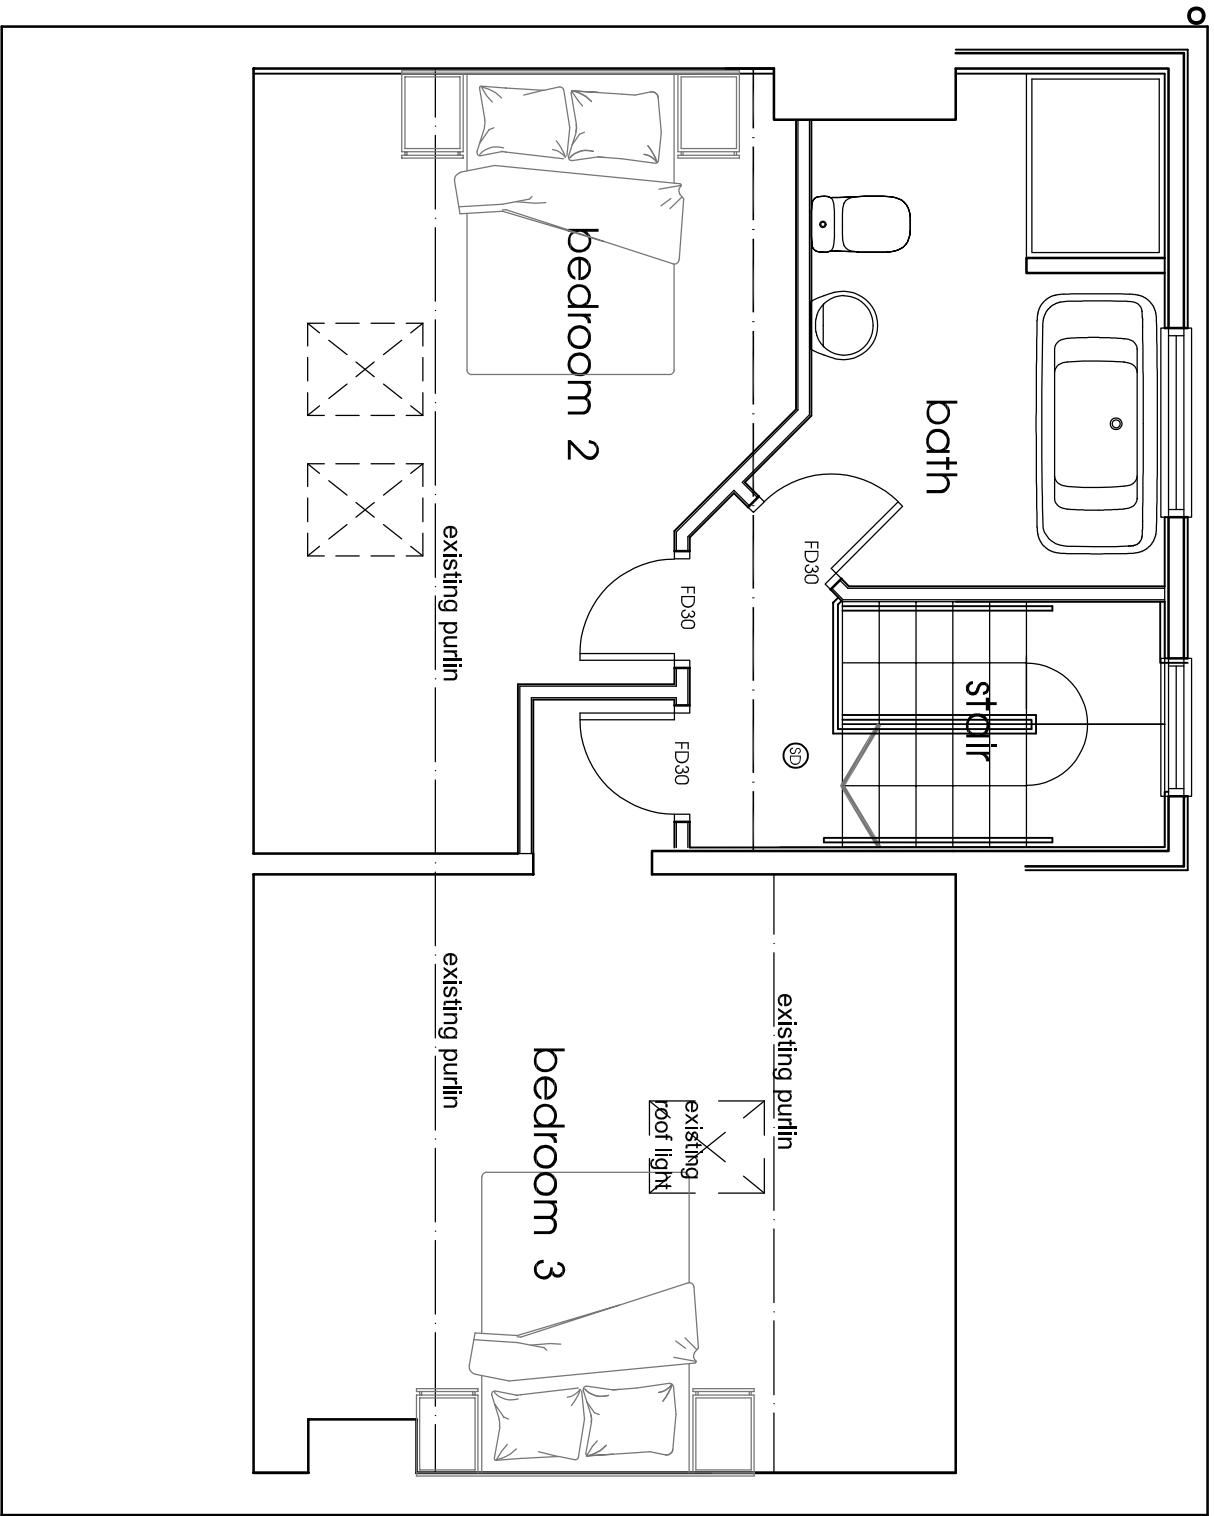

First Floor Plan scale 1:50

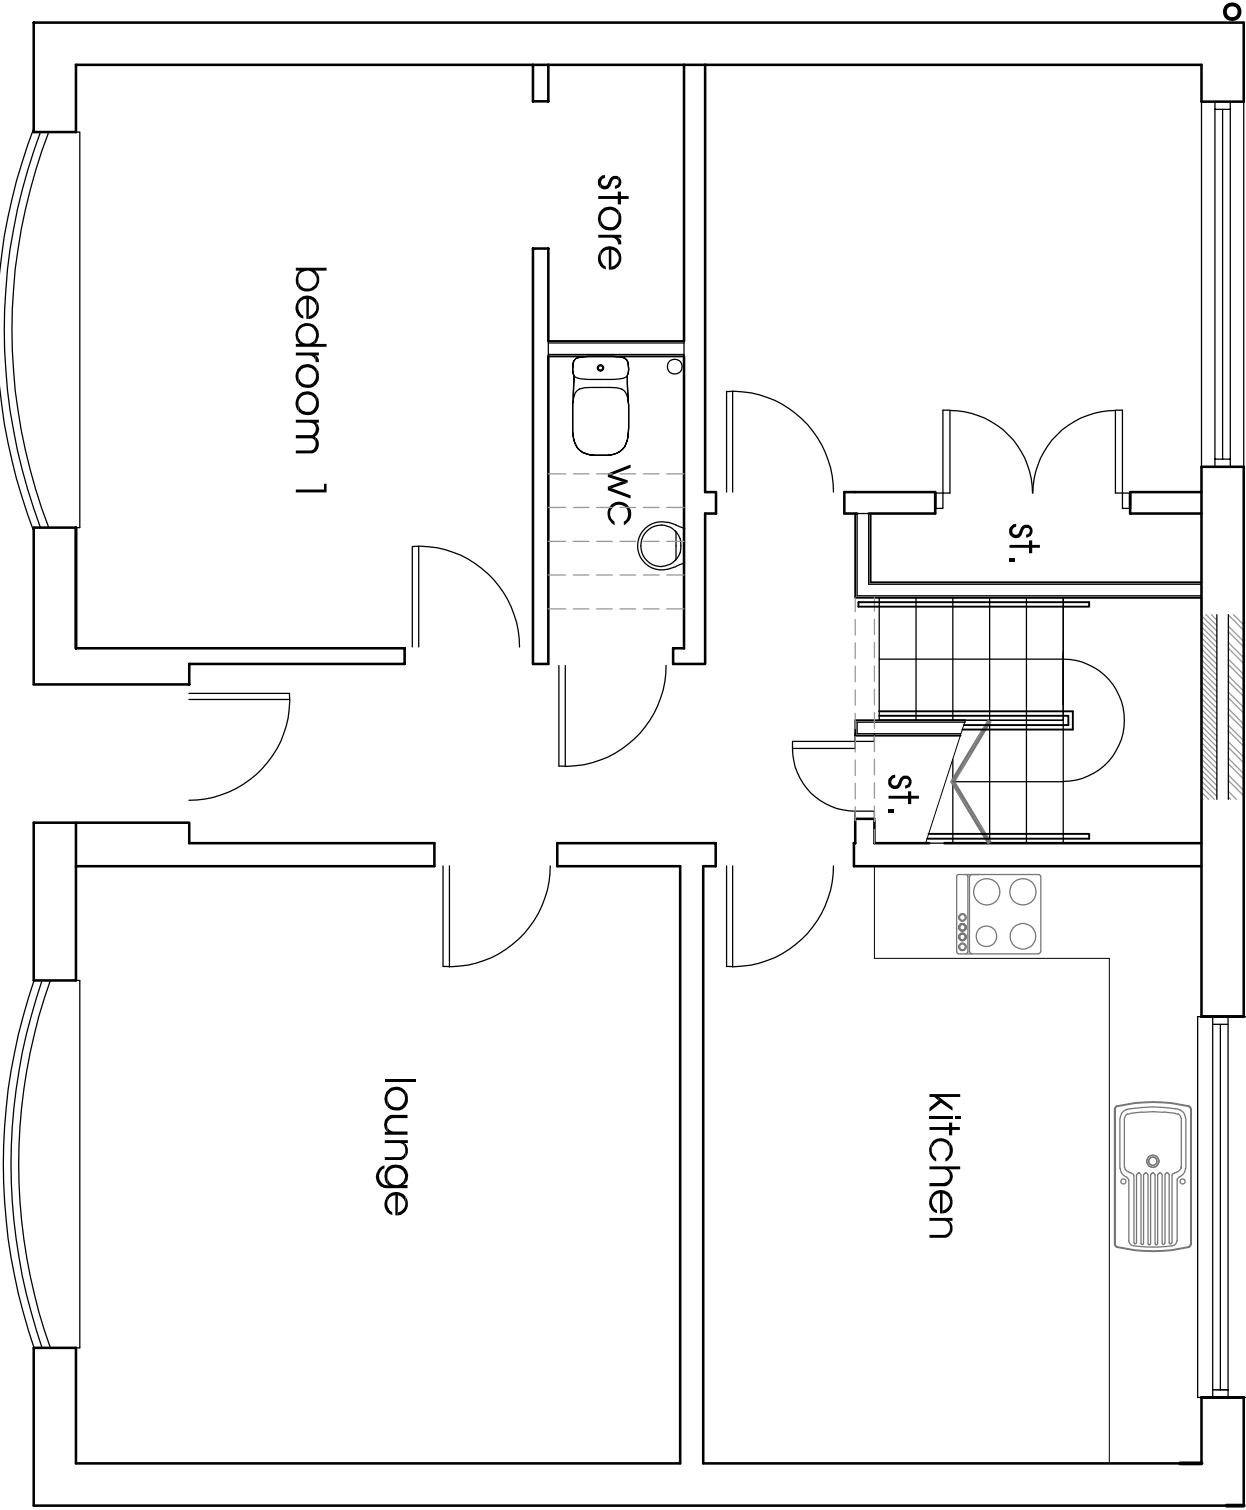 

Ground Floor Plan scale 1:50

 

Client **Mr & Mrs D Buckley**

Project **Proposed Extension to Existing Dwelling**
266 Parr Lane, Bury,
Lancashire, BL9 8LU

Title **Existing Plans & Elevations**

Drawing Number **1146.10**

Scale **As shown A1**
Drawn by **RH**
Date **April 22**
Status **Planning**

fisk
& associates
architects

20 Chorley road, swinton, manchester, m27 5dJ
t - 0161 793 5300 e - info@rnfisk.co.uk