
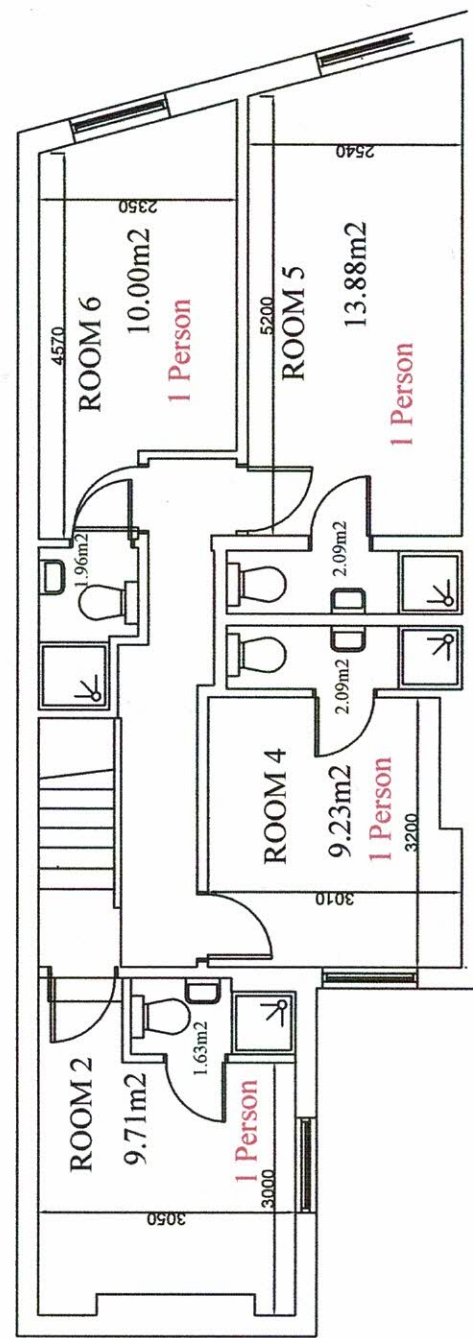


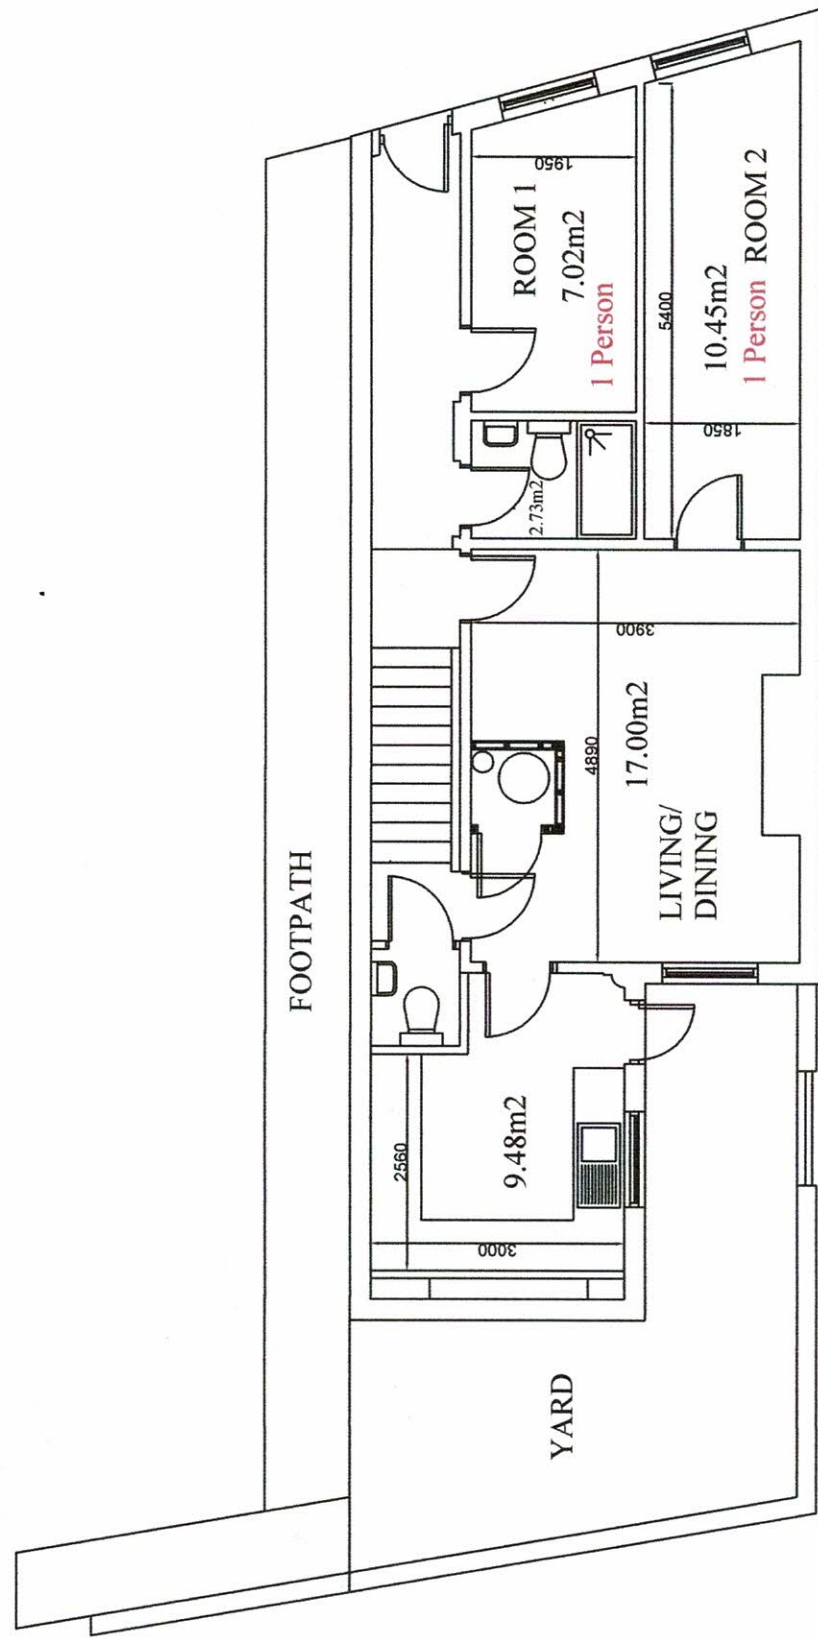

Notes												
<table><tr><th>Rev</th><th>Date</th><th>Detail</th></tr><tr><td>A</td><td>31.8.26</td><td>room occupancy added</td></tr><tr><td>B</td><td></td><td></td></tr><tr><td>C</td><td></td><td></td></tr></table>	Rev	Date	Detail	A	31.8.26	room occupancy added	B			C		
Rev	Date	Detail										
A	31.8.26	room occupancy added										
B												
C												
Pentland Design & Management Construction Design & Management 6 Orient Road Salford Manchester M6 8LD Tel Nr: 0161 278 1467												
Client: JJ's First Limited Scale: 1 : 100 @ A3 Date: August 2026 Drawn: GAW												
Site: 10 Tottington Road, Bury, Lancashire, BL8 1LH												
Drawing: Title: Existing Ground & First floor plans Job Ref: J05/B/26 Drawing Nr: 005A This drawing is copyright and shall not be reproduced either in part or in whole without prior written permission from Pentland Design & Management												