



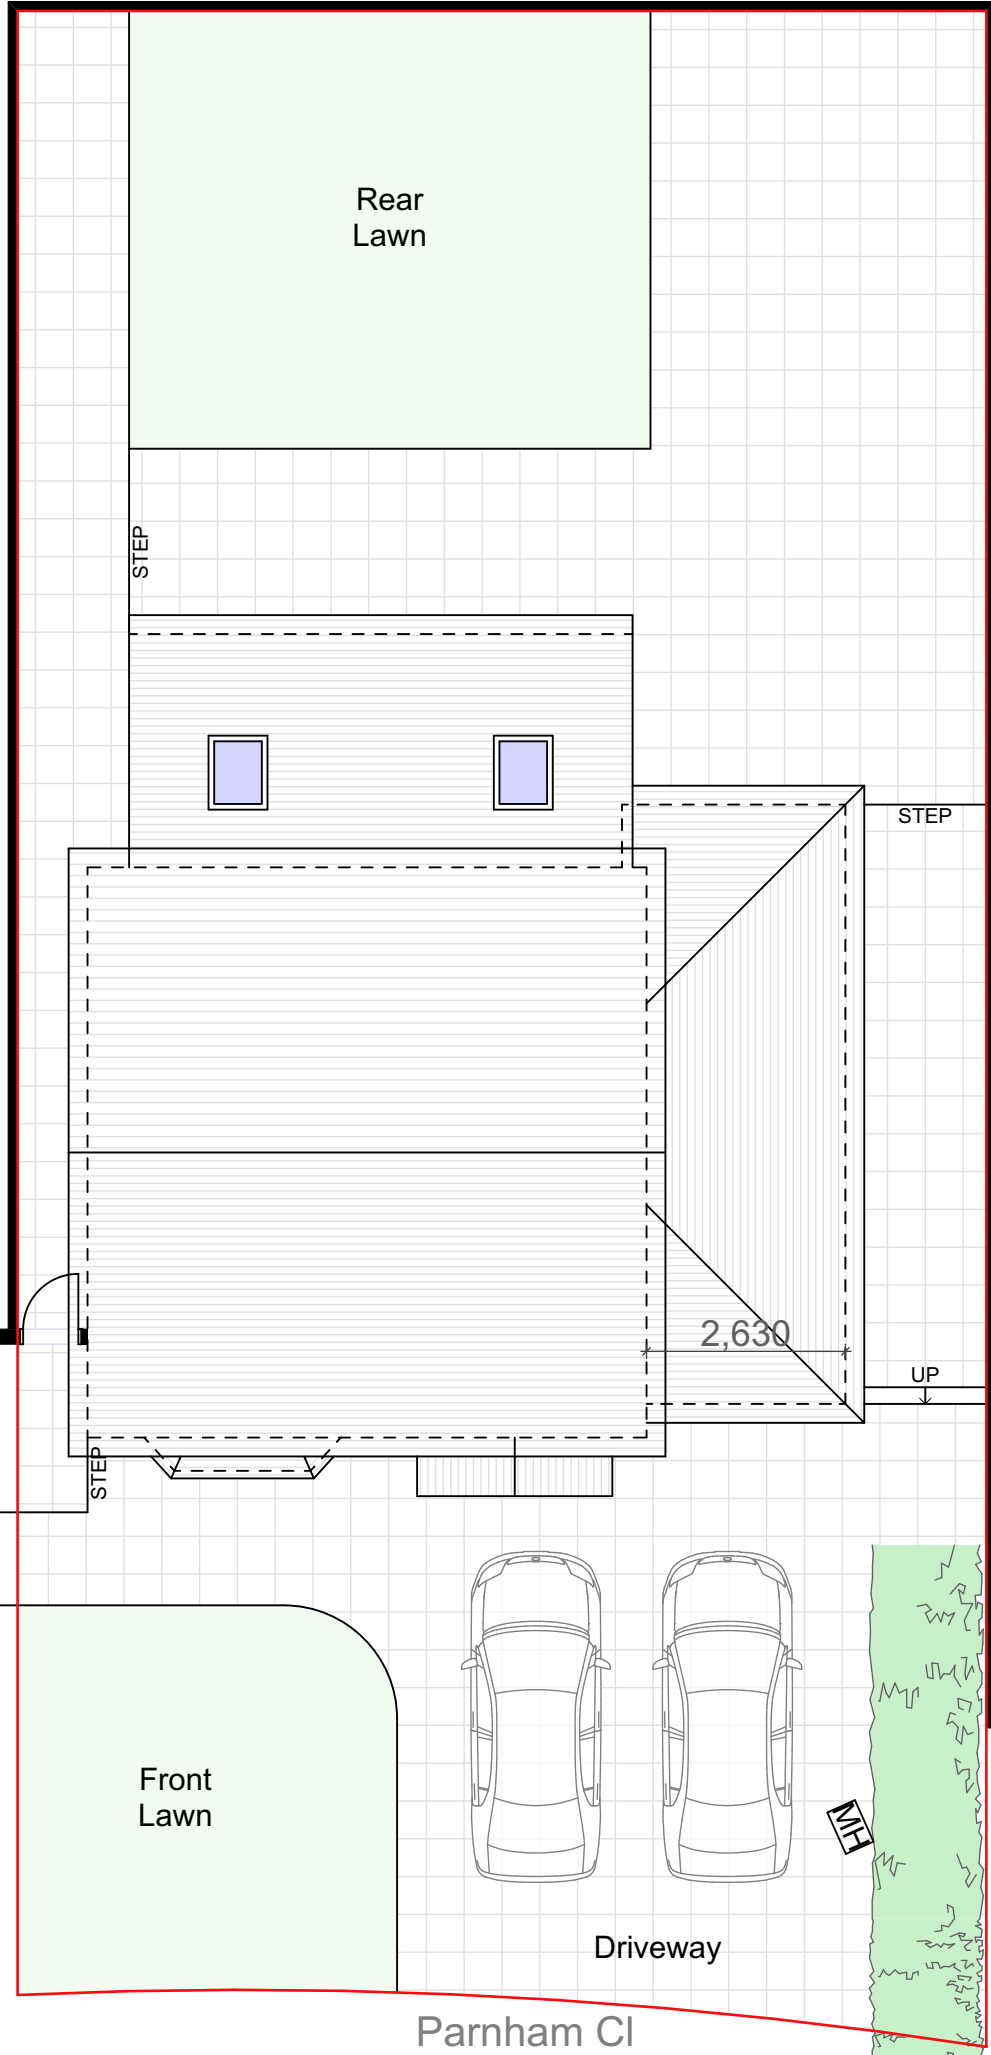

EXISTING GA SITE PLAN

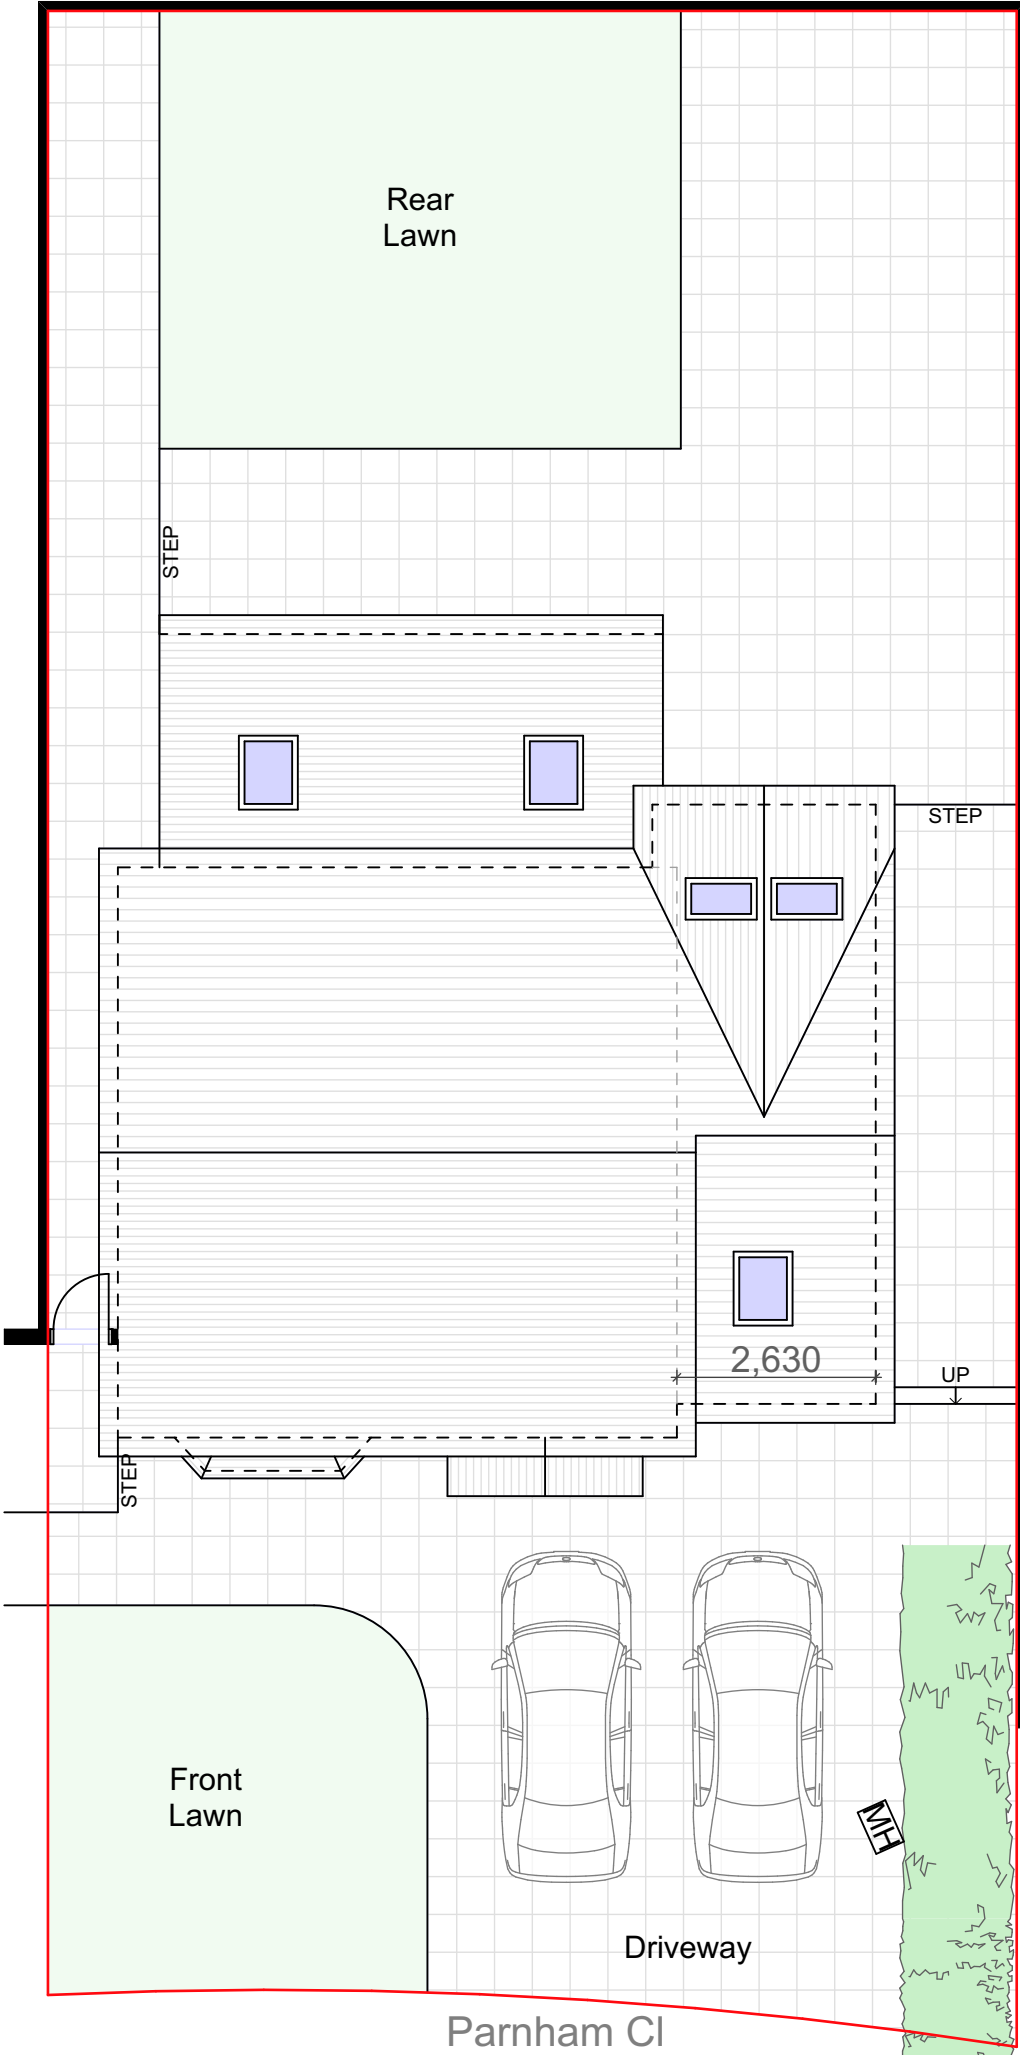


PROPOSED GA SITE PLAN

notes

This drawing is subject to a detailed building and site survey, therefore no guarantee of its accuracy can be given. This drawing has been draughted in accordance with the clients design requirements.

All areas are approximate and are subject to a detailed building and site survey and further design development.

All dimensions should be checked prior to commencement of construction on site.

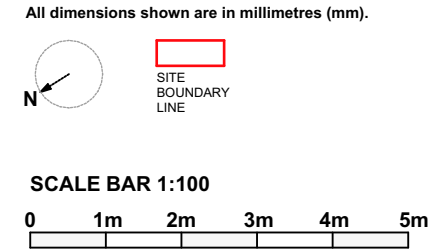

PL1 Scale Updated 01.10.26
PL0 Planning Issue 14.09.26

revisions

NADA Architects Ltd
169 Kingsway
Burnage
Manchester
M19 2ND
Mob: 07974 735527
E: ahmed@nadaarchitects.com
W: www.nadaarchitects.com

D - design PL - planning PT - pre-tender
T - tender P - preliminary
C - construction R - record

MR IVO

HOUSE EXTENSION
24 PARNHAM CL, RADCLIFFE,
M26 3XU

EXISTING & PROPOSED GA
SITE PLANS

scale	date	drawn	checked
1:100 @ A3	14.09.26	MH	AC
job no	(category) dwg no	revision	
26-1488	(01)001	PL0	
Verify all dims prior to construction. Immediately report any discrepancies on this drawing to Architect. This drawing shall be read in conjunction with associated specifications and related consultant's documents.			