





ground floor

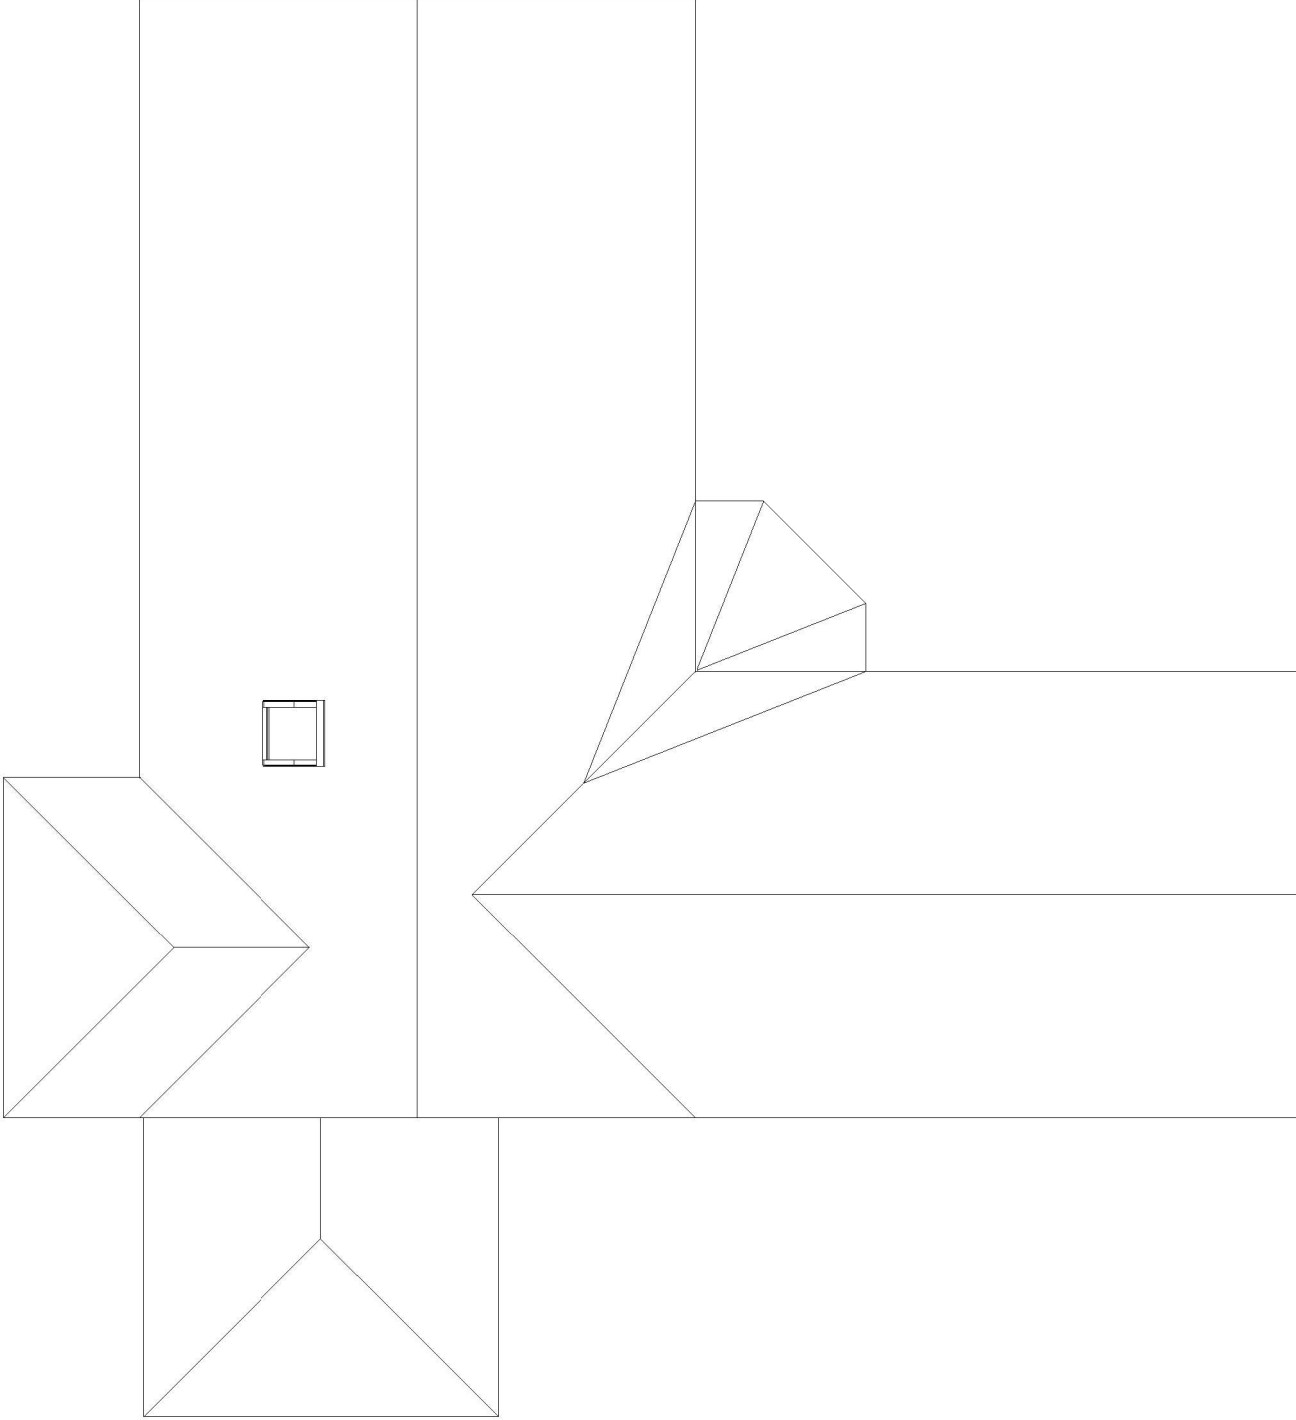

roof plan

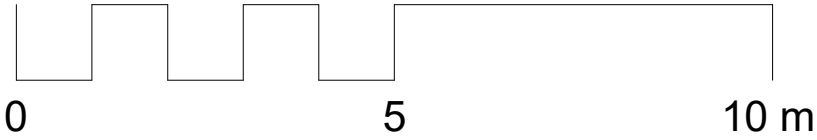

DISCLAIMER: This drawing is the copyright of ZH Architectural Services. It must not be reproduced or used in any way without written permission from ZH Architectural Services. Do not scale from this drawing. Builder to verify all dimensions, heights and levels prior to commencement of work. No encroachment on to neighbours property without written permission.	revision	description		date				scale	1:100 @ A3 <th>project</th> <td>46 Sergeants Lane, Whitefield</td>	project	46 Sergeants Lane, Whitefield
											
								status	Planning	title	Existing ground floor & roof plan
								revision		drawing number	SL-003