





1 **Location Plan - Existing**  
1 : 1250

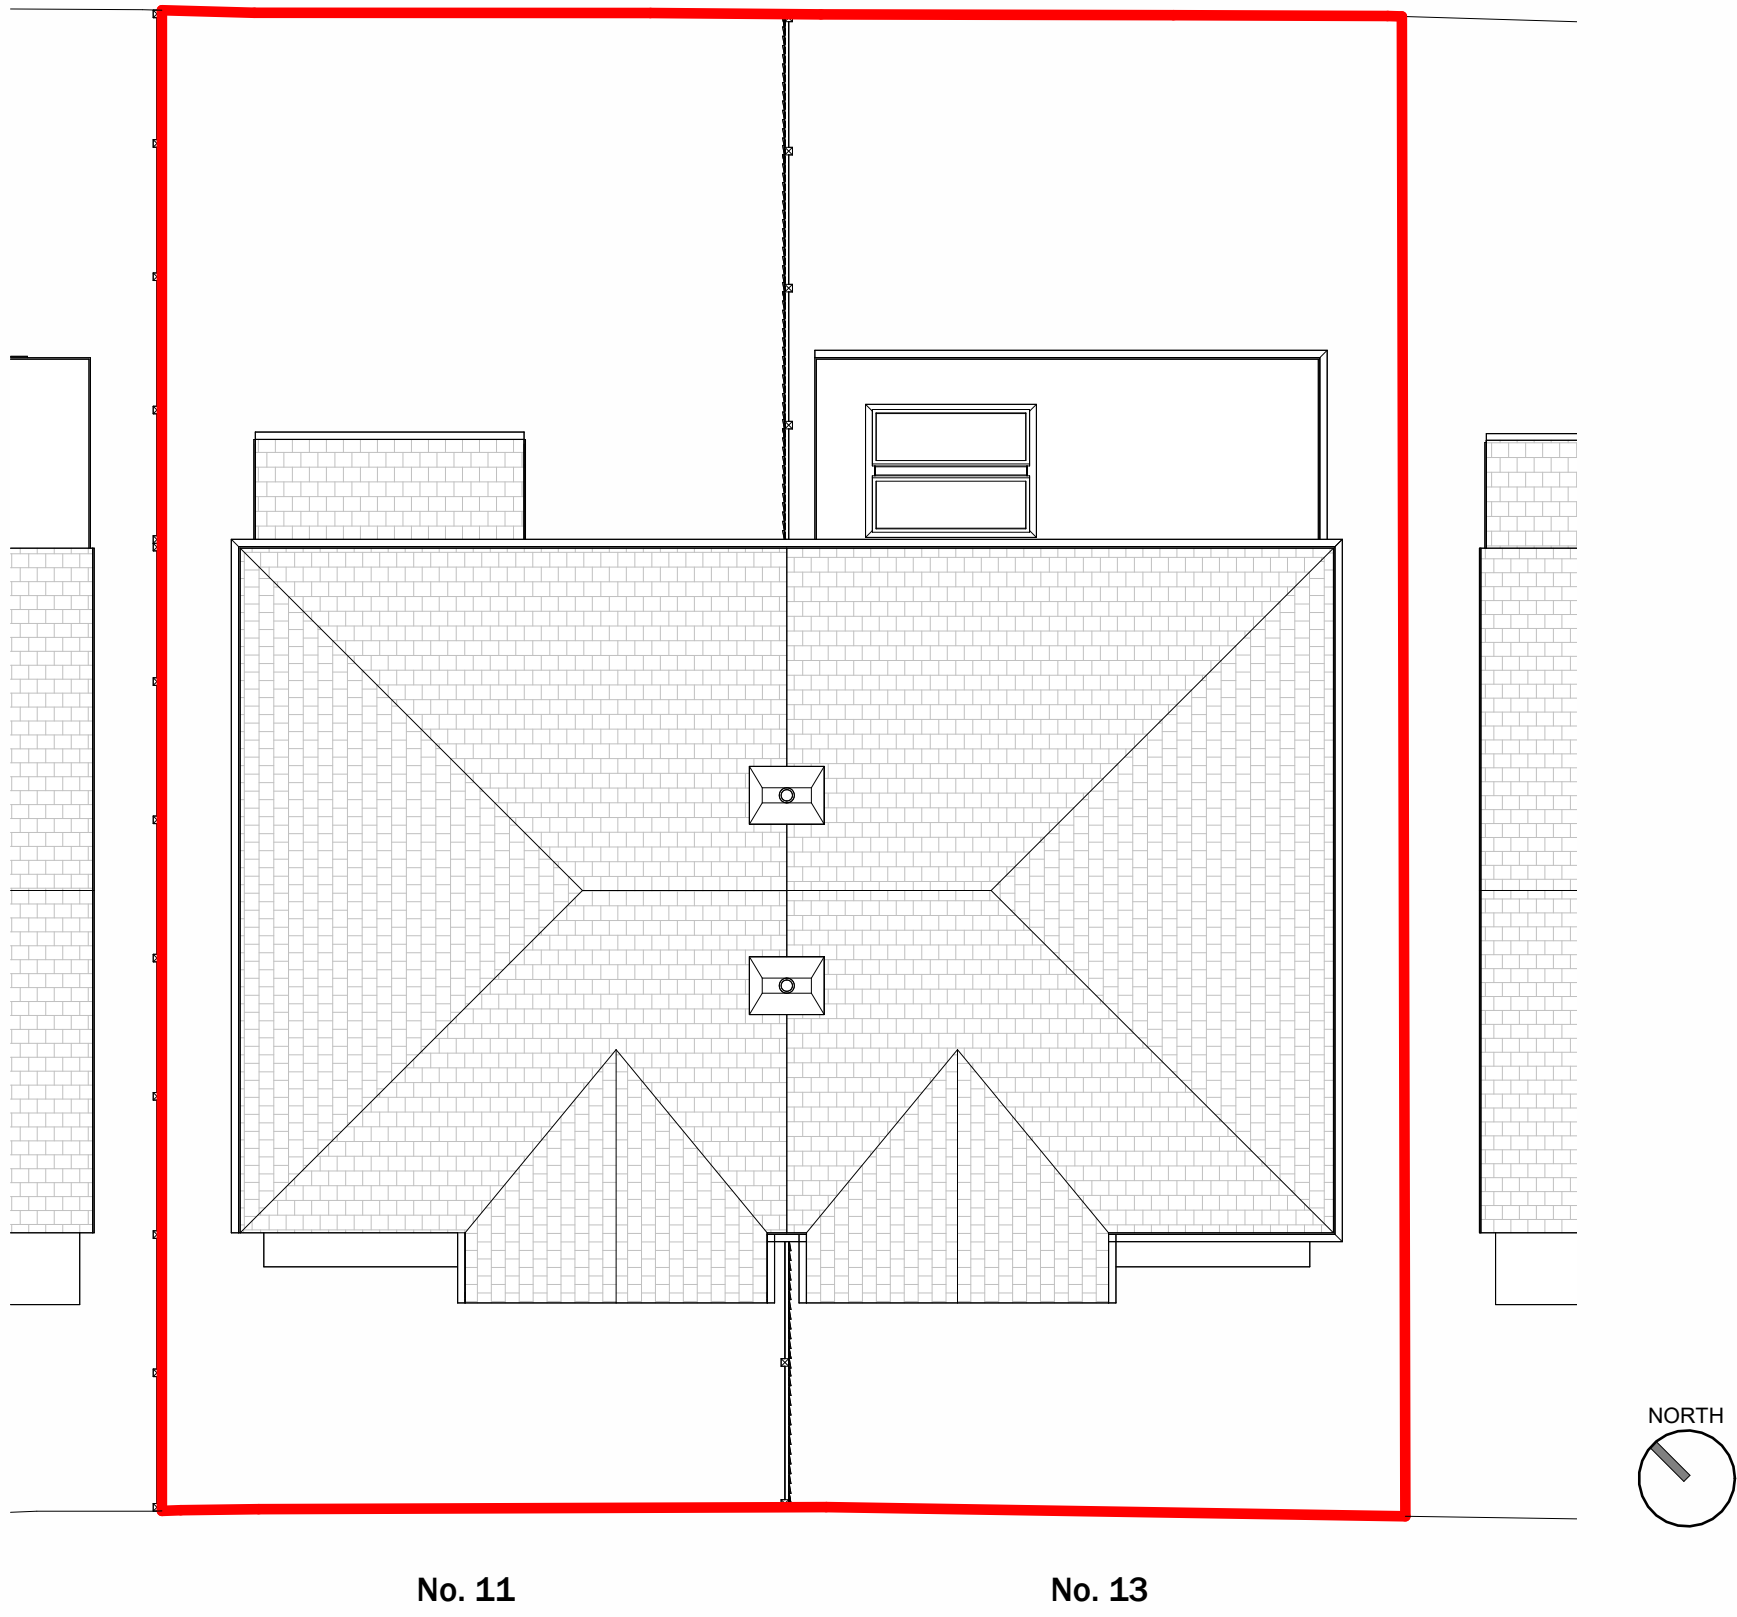


2 **Site Plan - Existing**  
1 : 100




5 **West Elevation - Existing (Front)**  
1 : 100

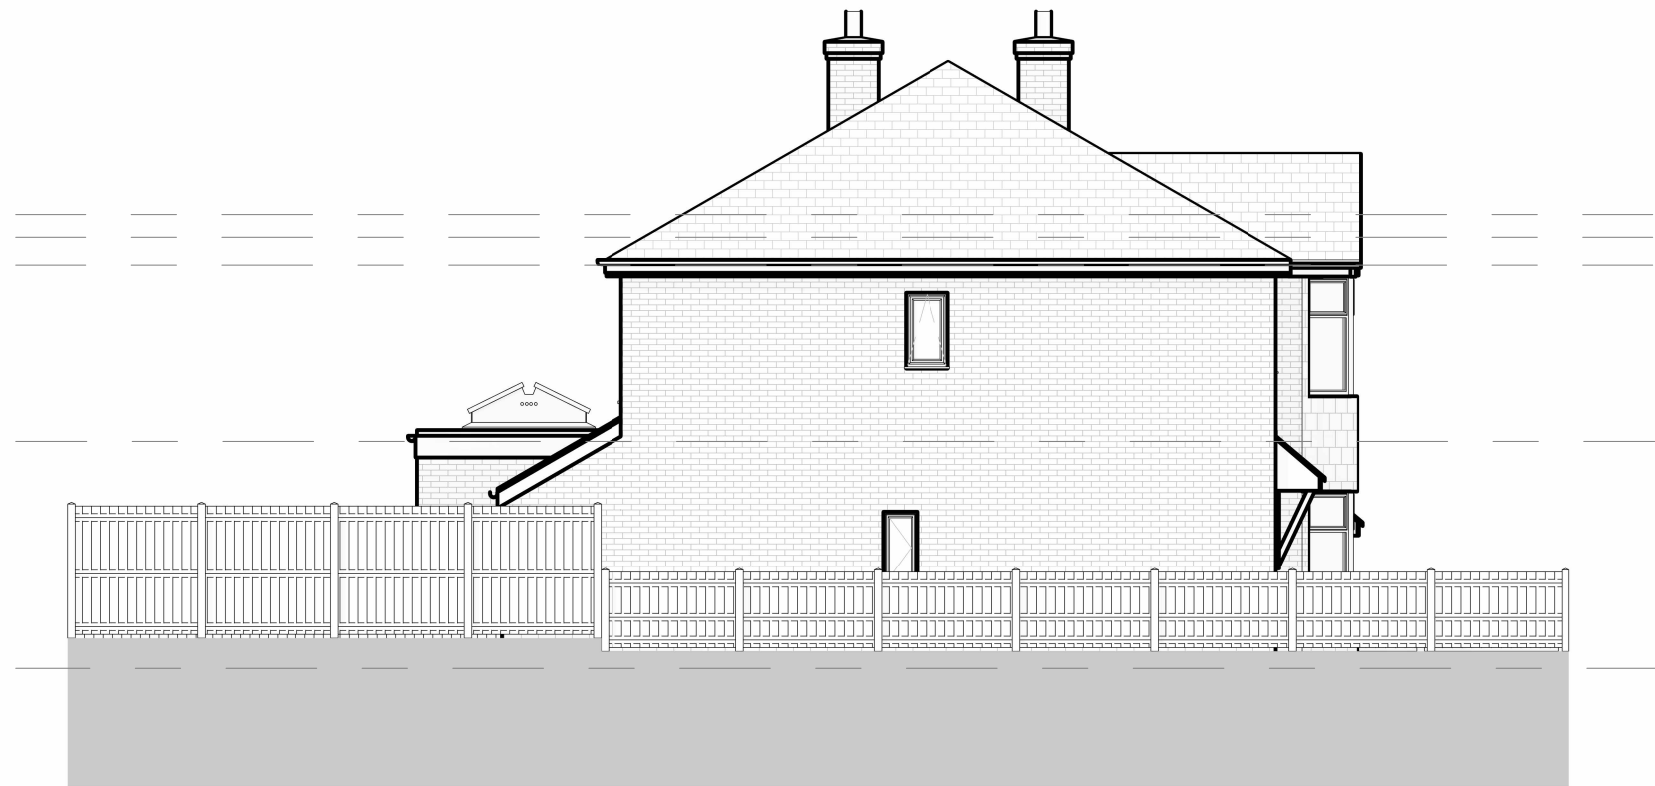

7 **North Elevation - Existing (Side)**  
1 : 100

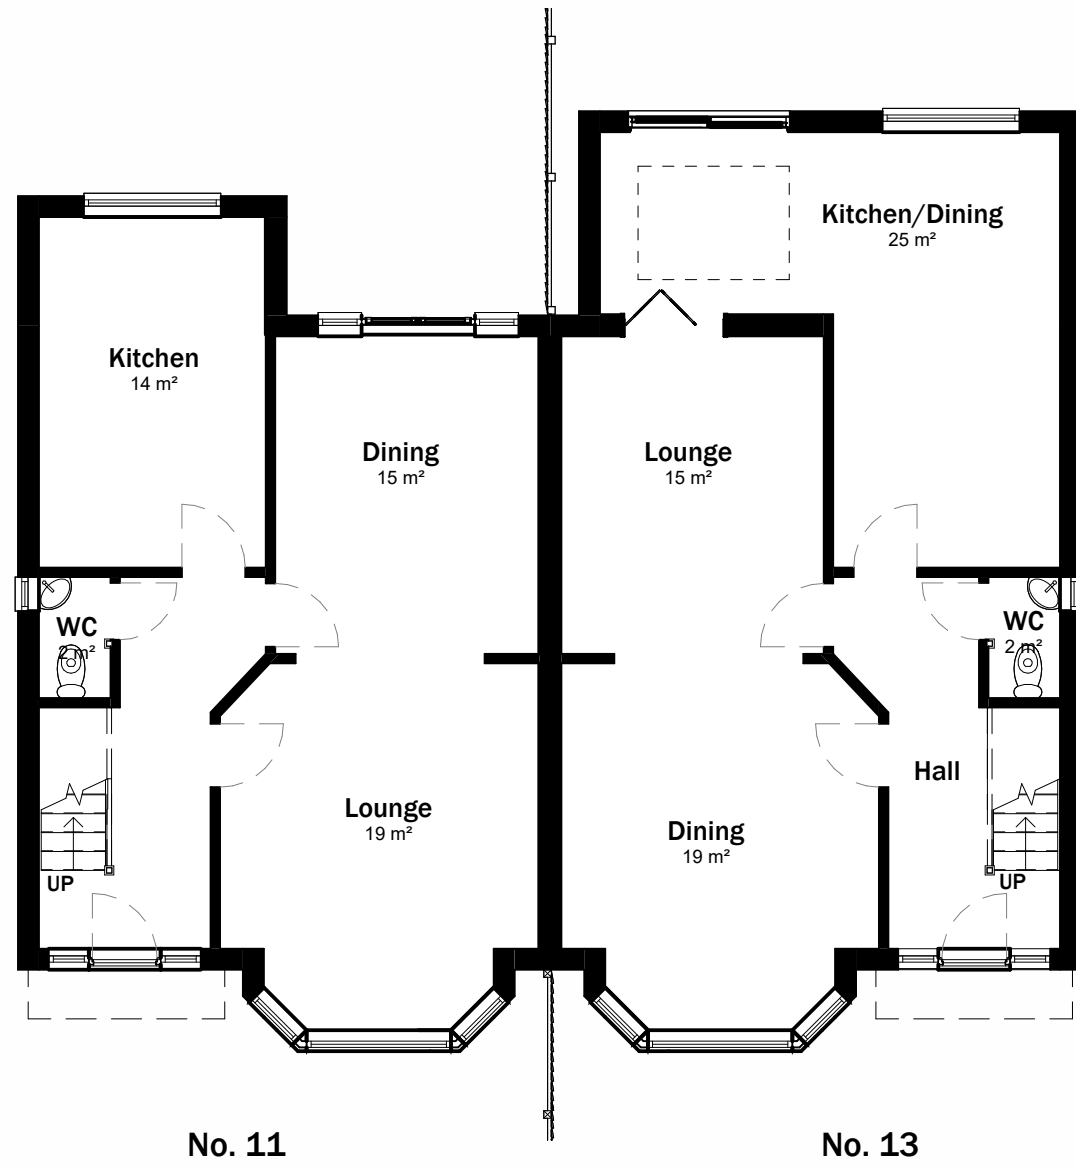


3 **Ground Floor - Existing**  
1 : 100

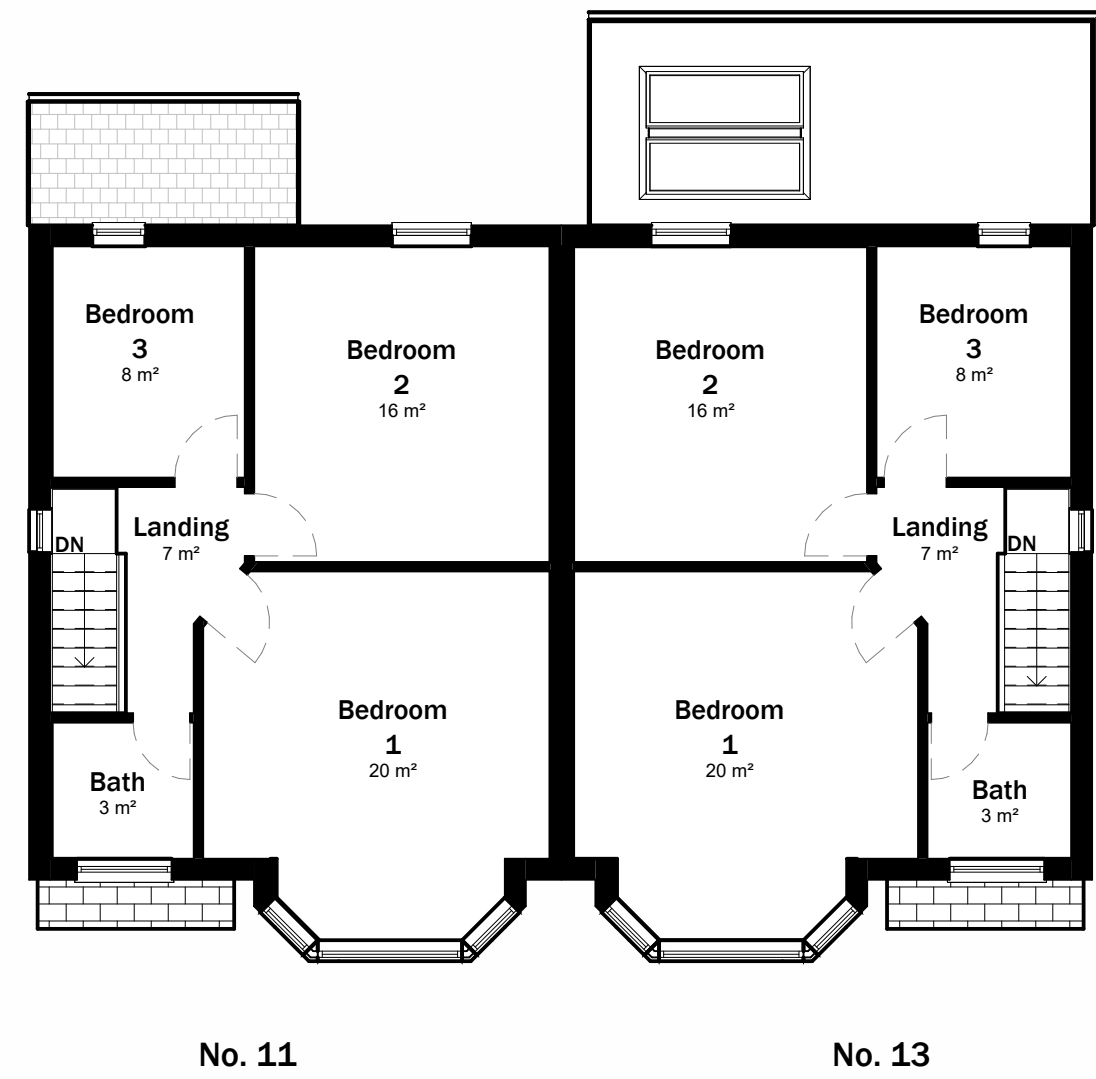


4 **First Floor - Existing**  
1 : 100



6 **East Elevation - Existing (Rear)**  
1 : 100

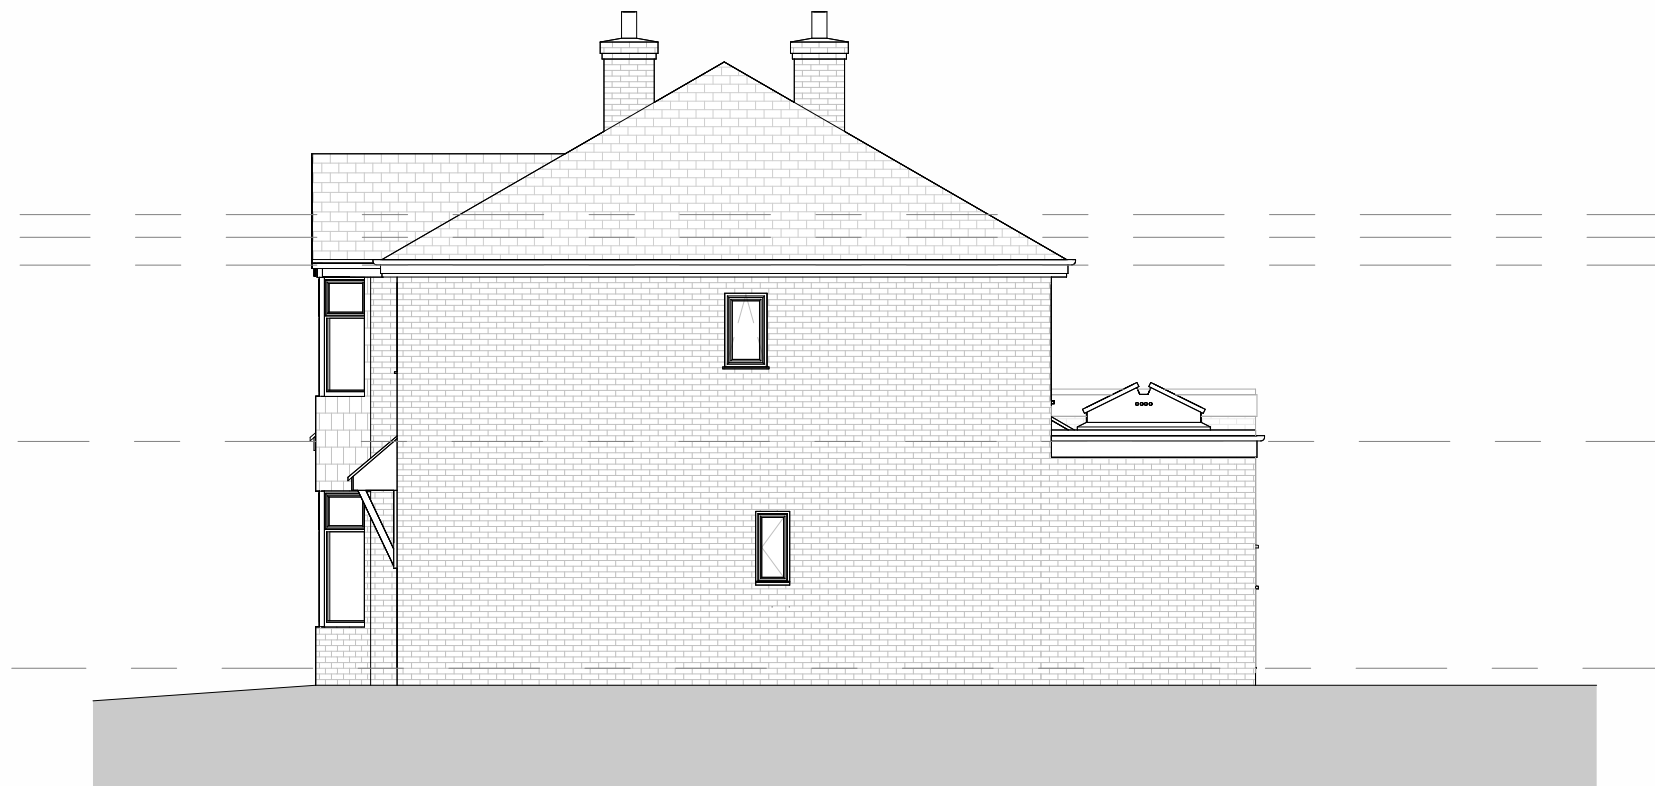

8 **South Elevation - Existing (Side)**  
1 : 100

 

PL1 Issued For Planning DR 21 01 25

REV Details By Date

Stamp:  
**ISSUED FOR PLANNING**

**JCD ARCHITECTURE + PLANNING**   
studio@jcdesigngroup.co.uk 0161 698 2954

Project No:  
**JC\_211**

Project:  
**Nos. 11-13 Sedgley Avenue**

Drawing No: **A1.1** Revision: **PL1**

Title:  
**EXISTING PLANS**

Project Address:  
13 Sedgley Avenue, Prestwich,  
Manchester, M25 0LS

Scale on A1: **As indicated** Drawn by: **DR** Checked by: **JC**

**General Notes**  
This drawing must be read in conjunction with JCD's specification and all other relevant documentation and drawings.

All dimensions are to be checked on site with any discrepancies reported to the Designer prior to the works being carried out.

JCD accept no liability for any expense, loss or damage of whatsoever nature and however arising from any variation made to this drawing or in the execution of the work to which it relates which has not been referred to them and their approval obtained.

This drawing is copyright and is sent to you in confidence. It must not be copied, used or disclosed in whole or in part to third parties without our written permission. It remains the property of JCD and must be returned on request.

© JCD Design Group Ltd