


NO PART OF EXTENSION,
ABOVE OR BELOW GROUND,
TO ENCRACH OVER BOUNDARY




0 METRES 5
SCALE 1:50 & 1:1000 A3


RESTRICTED WIDTH MAY
PREVENT INSTALLATION
OF SHOWER/WET ROOM

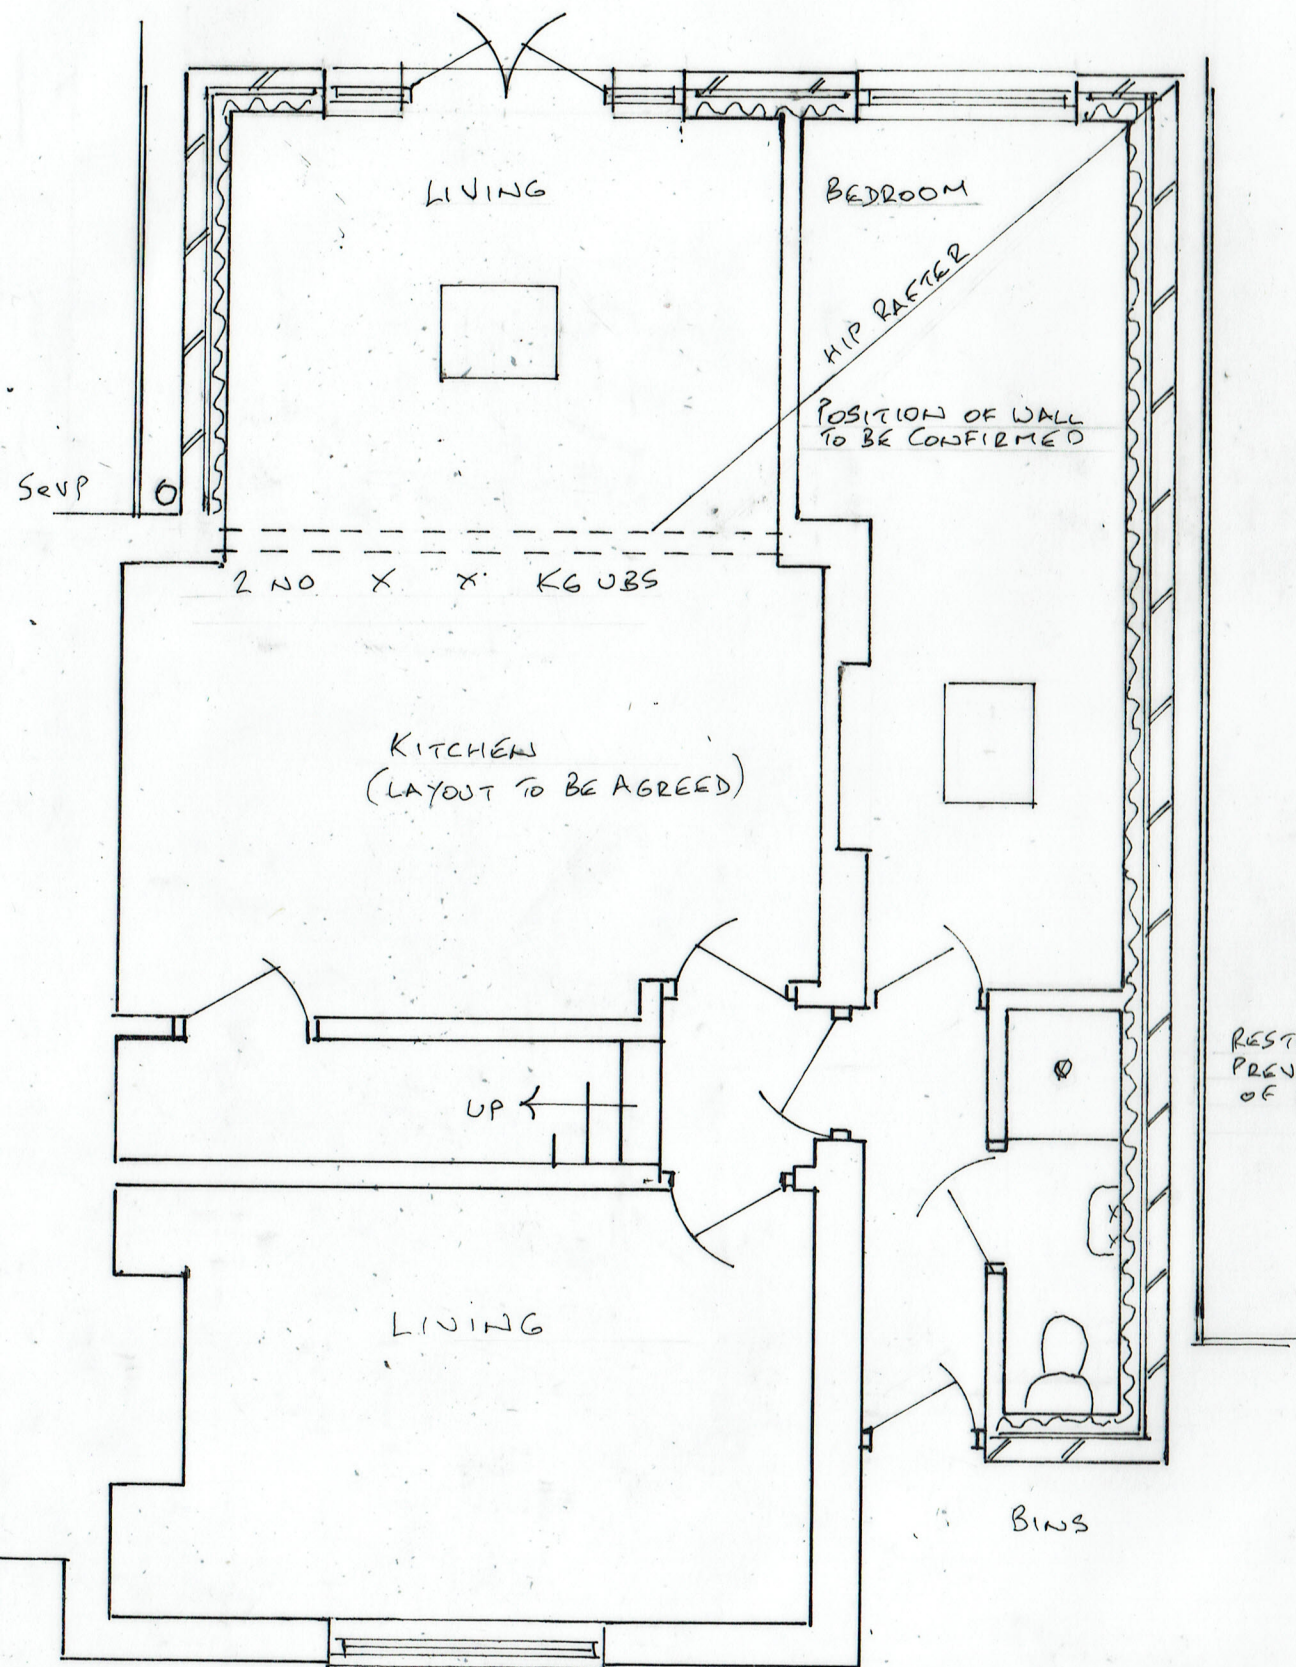

REAR ELEVATION

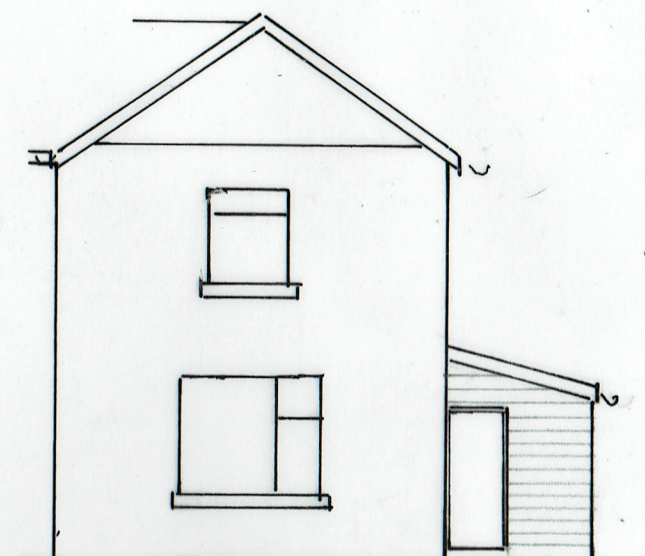

FRONT

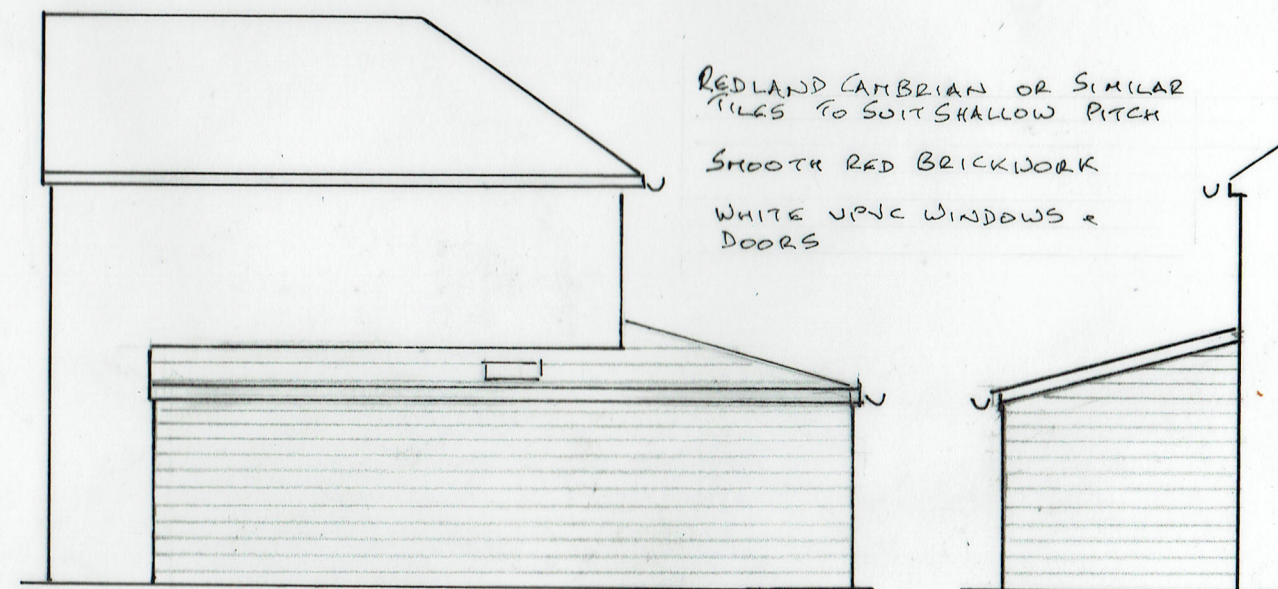

SIDE ELEVATIONS

2 PROPOSED PLAN

19/04/2022

22/694/02

SINGLE STOREY SIDE/REAR EXTENSION
29 CHESTNUT AVENUE, BURY BL9 7QW