




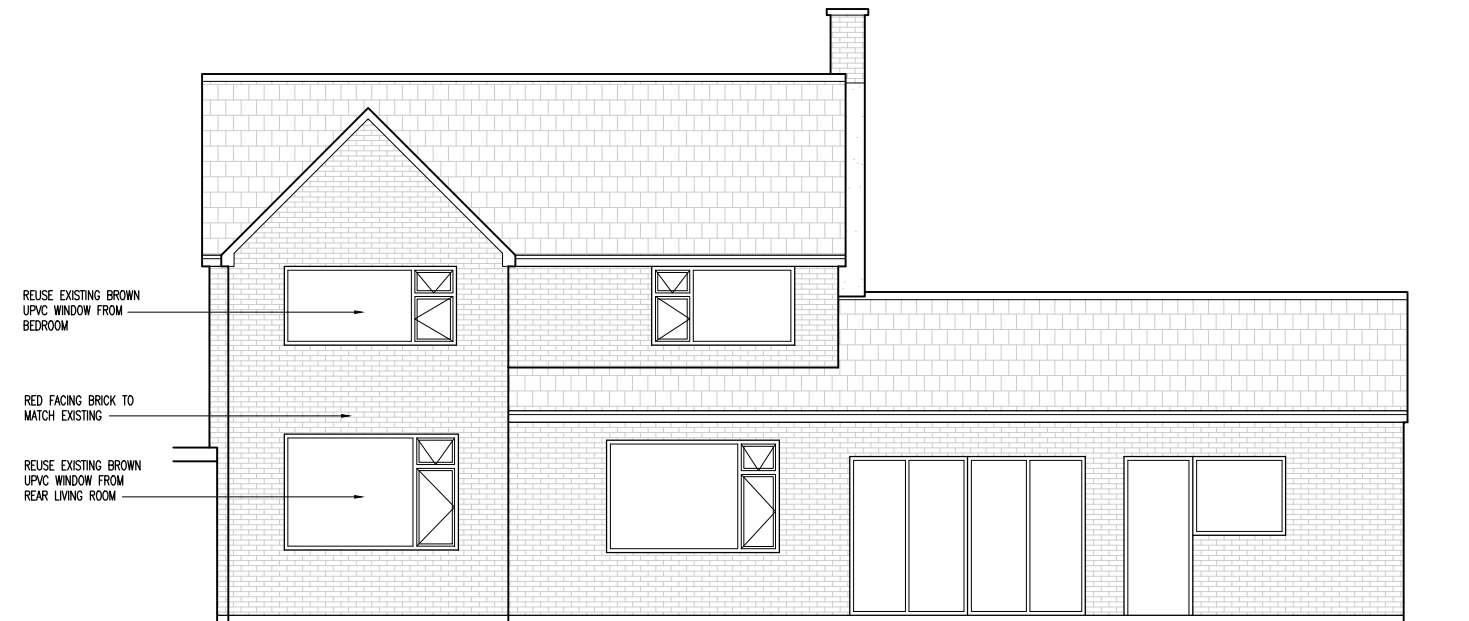

PROPOSED REAR ELEVATION
1:100 @ A3

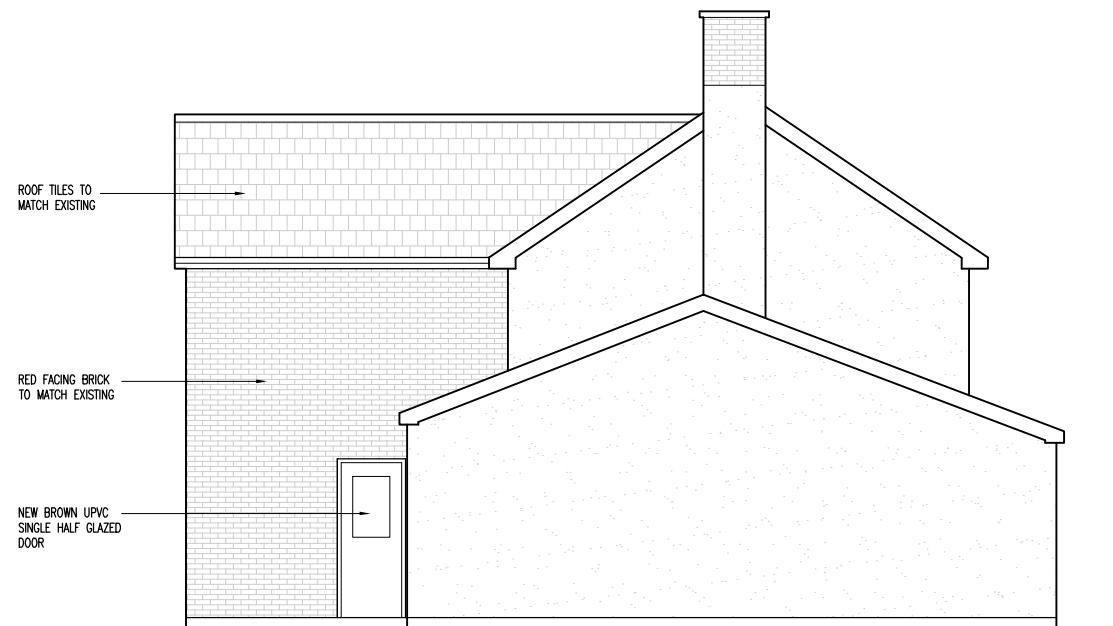

PROPOSED SIDE ELEVATION
1:100 @ A3

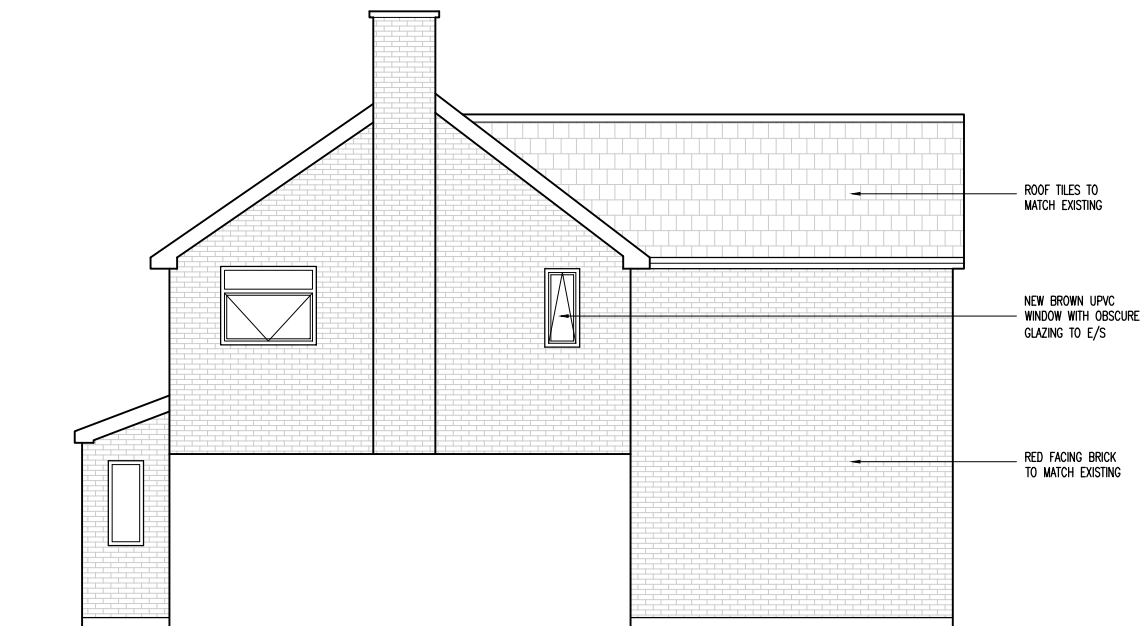

PROPOSED SIDE ELEVATION
1:100 @ A3

Rev	Amendments	Date	Ints
Mark Gordon Design + Associates			
Project			
1 ANDERTON CLOSE, BURY, BL8 2HQ			
Drawing Title			
PROPOSED ELEVATIONS			
Drawn	TW	Checked	—
Date	APR 2022	Scale	A3 1 : 100
Drawing No.	1AC/204/PL		Rev.