



EXISTING

PROPOSED

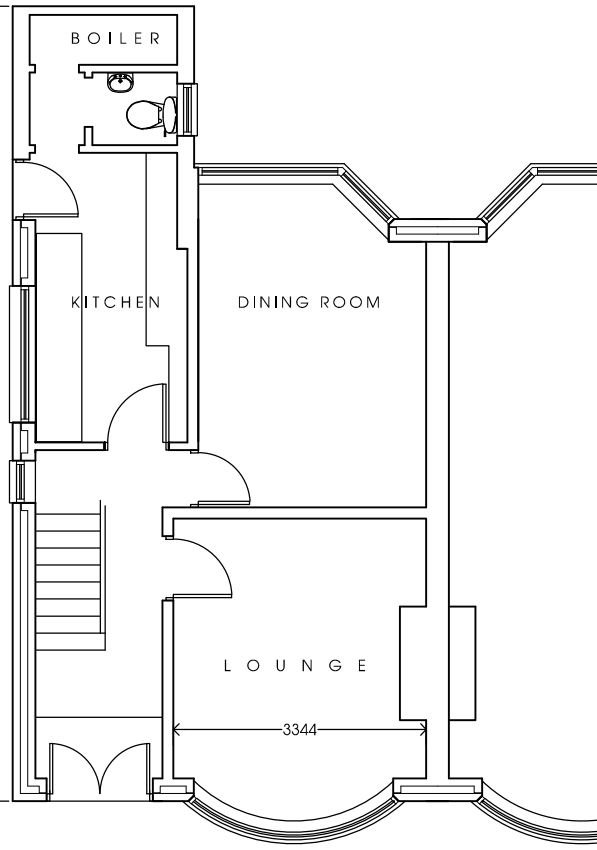


GROUND FLOOR PLAN

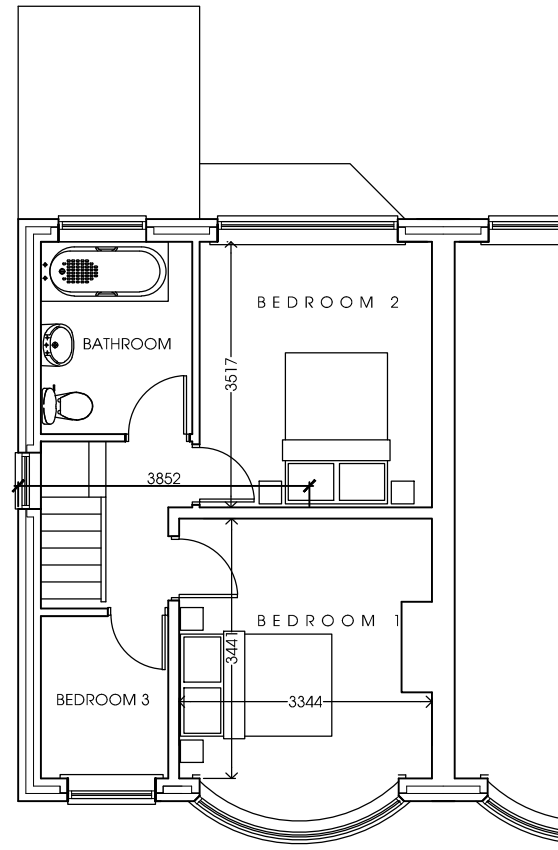


FIRST FLOOR PLAN




SOUTH WEST ELEVATION

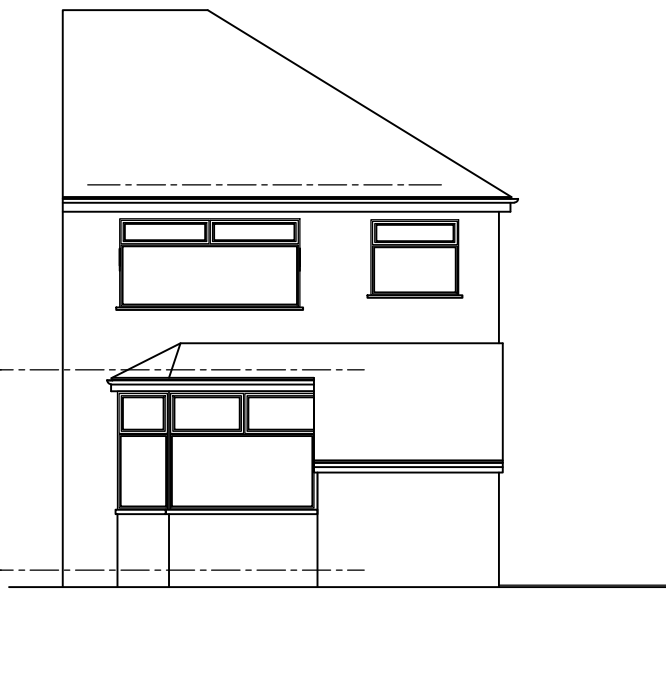


NORTH EAST ELEVATION

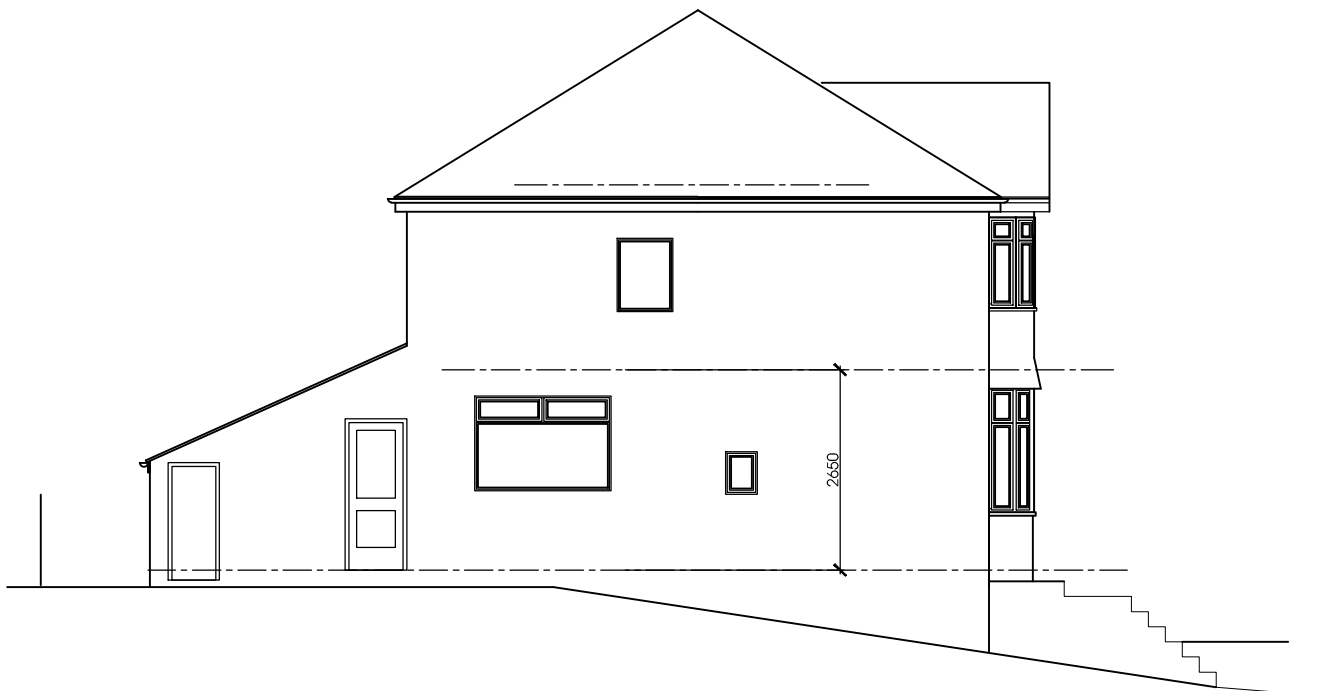

NORTH WEST ELEVATION

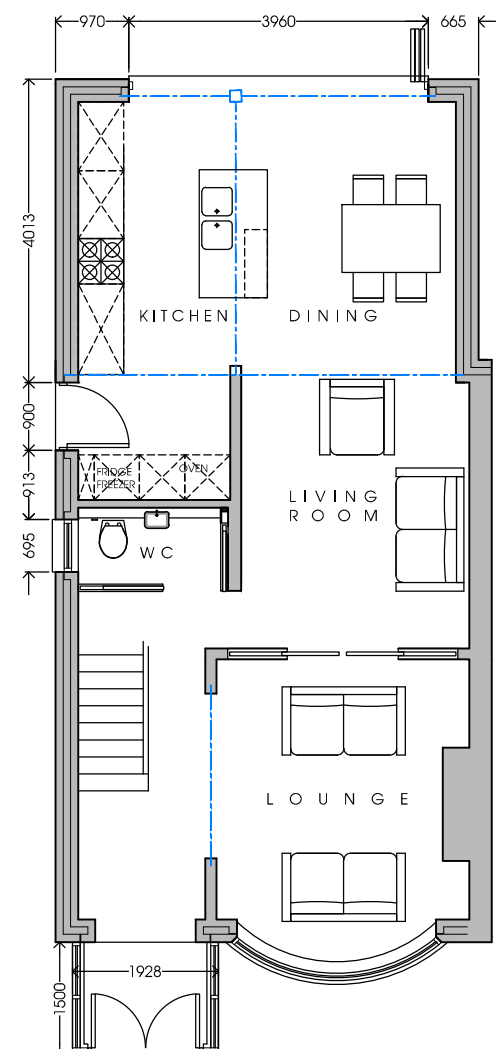

GROUND FLOOR PLAN

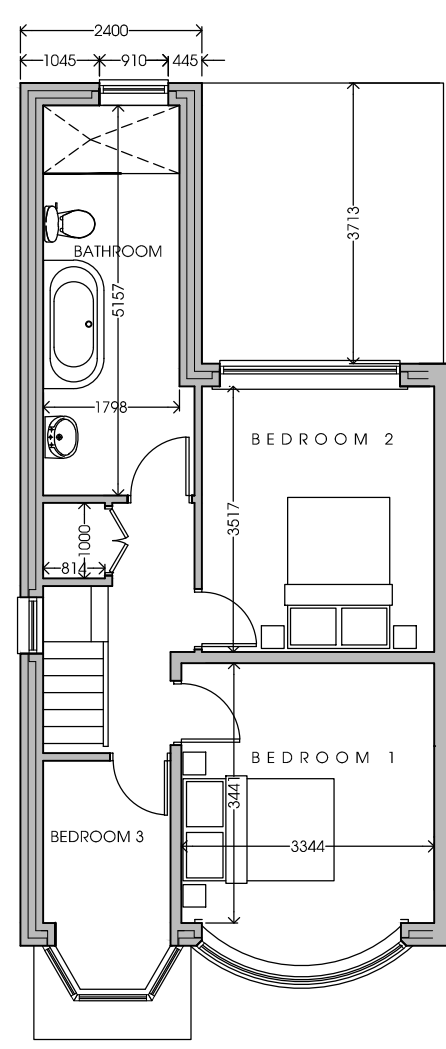

FIRST FLOOR PLAN



SOUTH WEST ELEVATION




NORTH EAST ELEVATION




NORTH WEST ELEVATION



PROPOSED SITE LAYOUT
SCALE 1:200

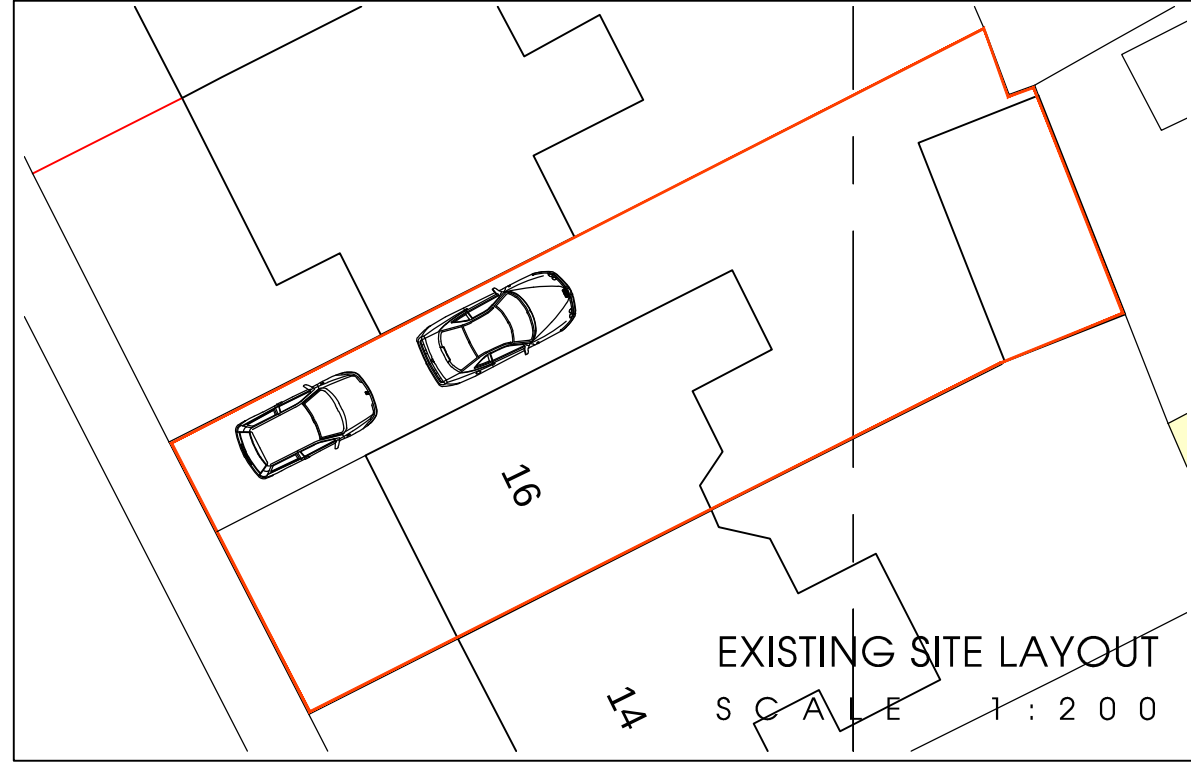

EXISTING SITE LAYOUT
SCALE 1:200

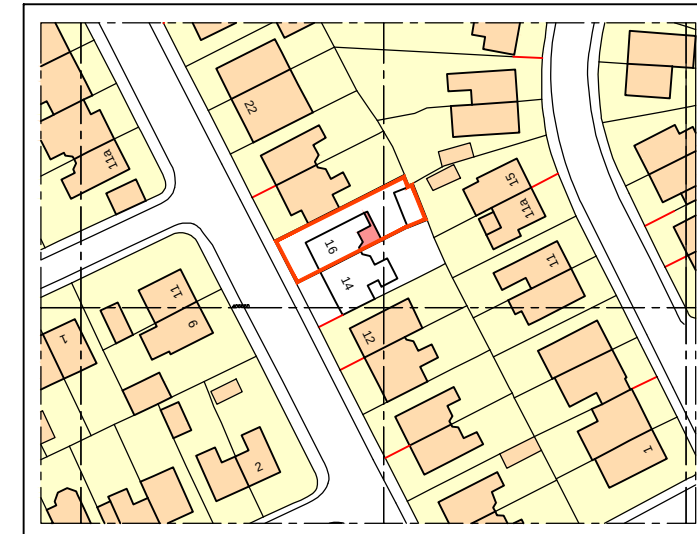

LOCATION PLAN
SCALE 1:1250



A	EXTENSION INCREASED BY 900mm IN DEPTH, AIRING C/P'D AND BATHROOM LAYOUT ALTERED, CHIMNEY BREAST REMOVED FROM FRONT BEDROOM				RLH		12/08/2021
B	GENERAL REVISION TO GROUND FLOOR PLAN				RLH		26/12/2021
C	EXTG + PROPOSED SITE PLANS + PARKING ADDED, ROOM NAMES ADDED, PARKING ADDED.				RLH		08/03/2022
REVISIONS				BY	CHKD	DATE	
PROTECTED BY THE COPYRIGHT DESIGNS & PATENT ACT 1988							
M R a n d M R S H A R V E Y							
16 STANWAY ROAD WHITEFIELD MANCHESTER M45 8EG PROPOSED TWO STOREY / SINGLE STOREY REAR EXTENSION A N D I N T E R N A L A L T E R A T I O N S							
PLANS + ELEVATIONS AS EXISTING AND PROPOSED							
RL HORWICH ARCHITECTS 15 RIMMERS AVENUE FORMBY MERSEYSIDE L37 7AR tel 01704 879200 mob 07702 841527 email ray@rlhorwich.co.uk							
DRAWN	CHECKED		SCALE		DATE		
RLH			1:100, 1:200, 1:1250 @ A2		23/06/2021		
DRAWING NO.					REVISION		
2107-L10-01					C		