



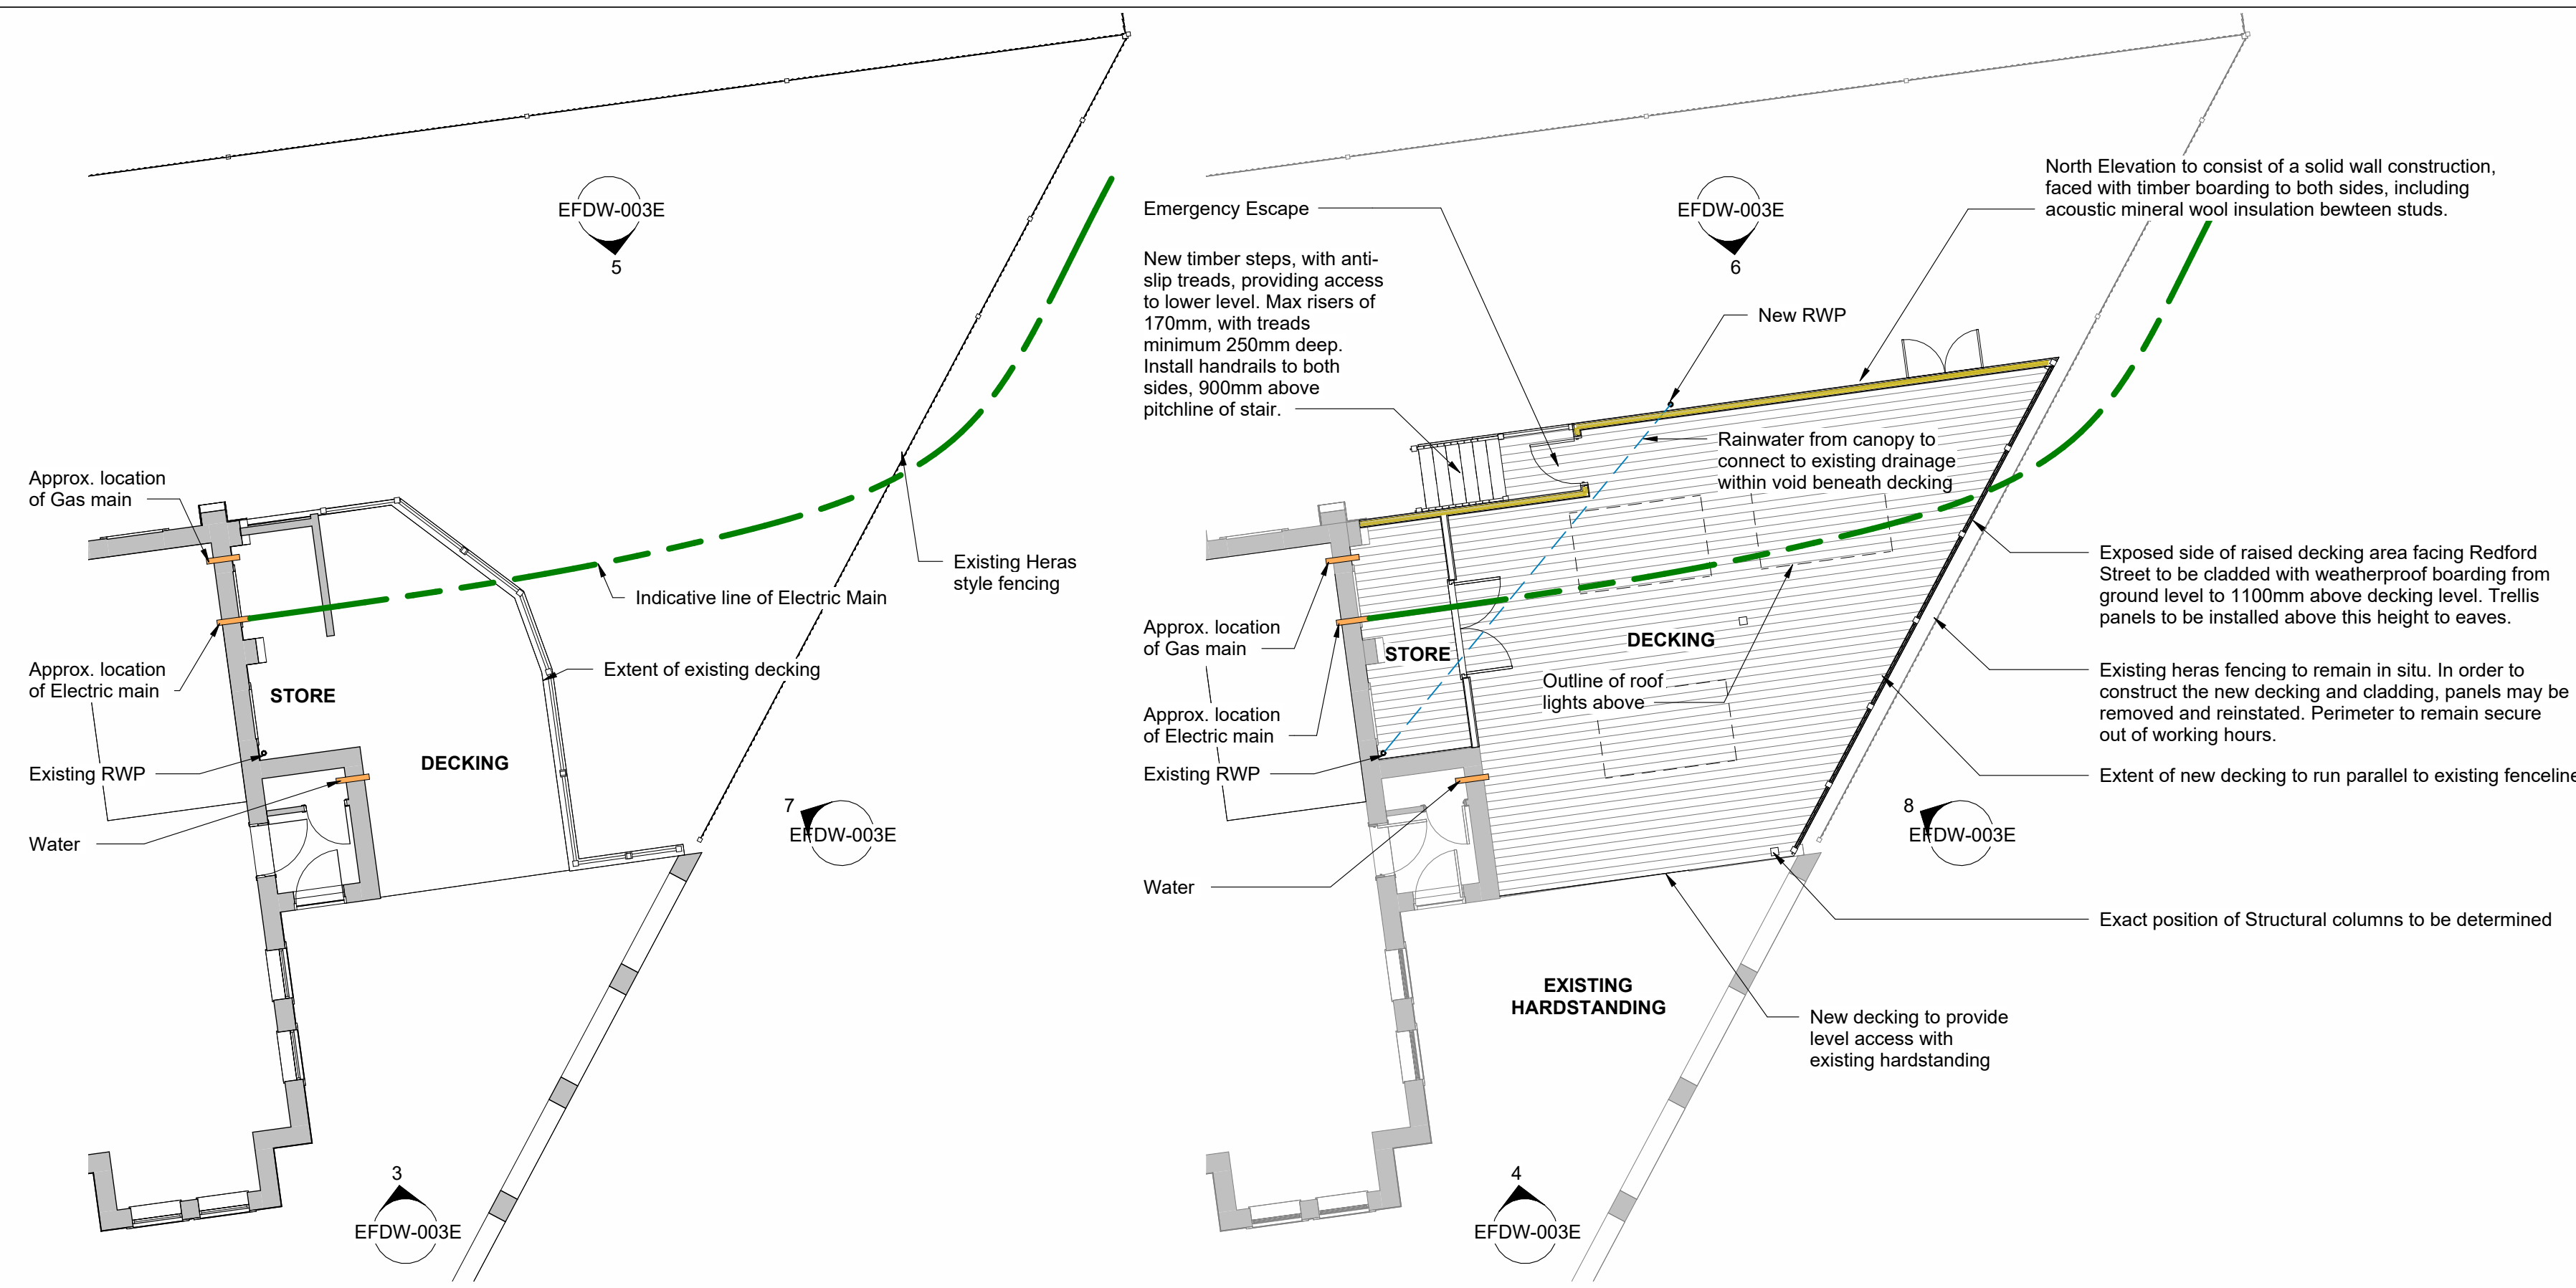


1 Existing Decking Plan
Scale @ 1 : 100

2 Proposed Decking Plan
Scale @ 1 : 100

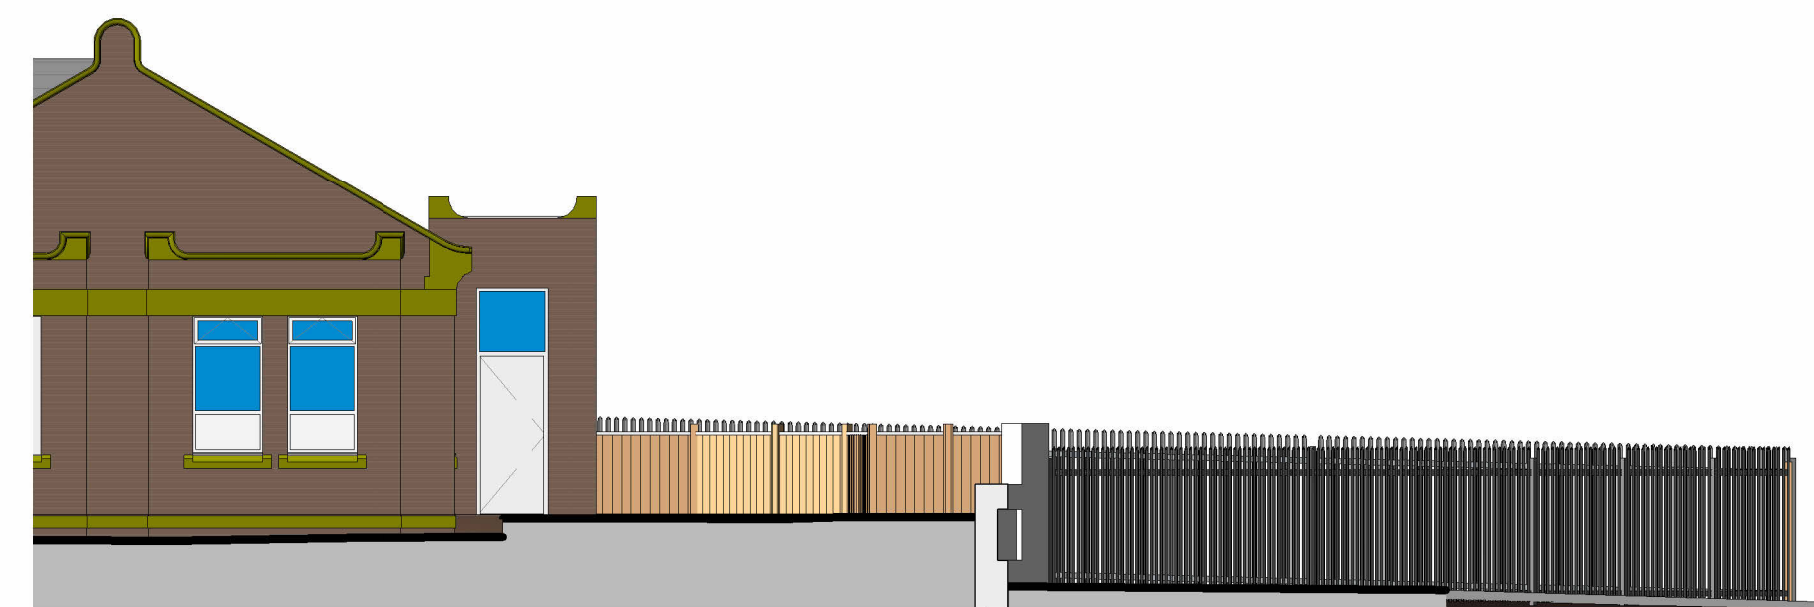


3 Existing Part South Elevation
Scale @ 1 : 100

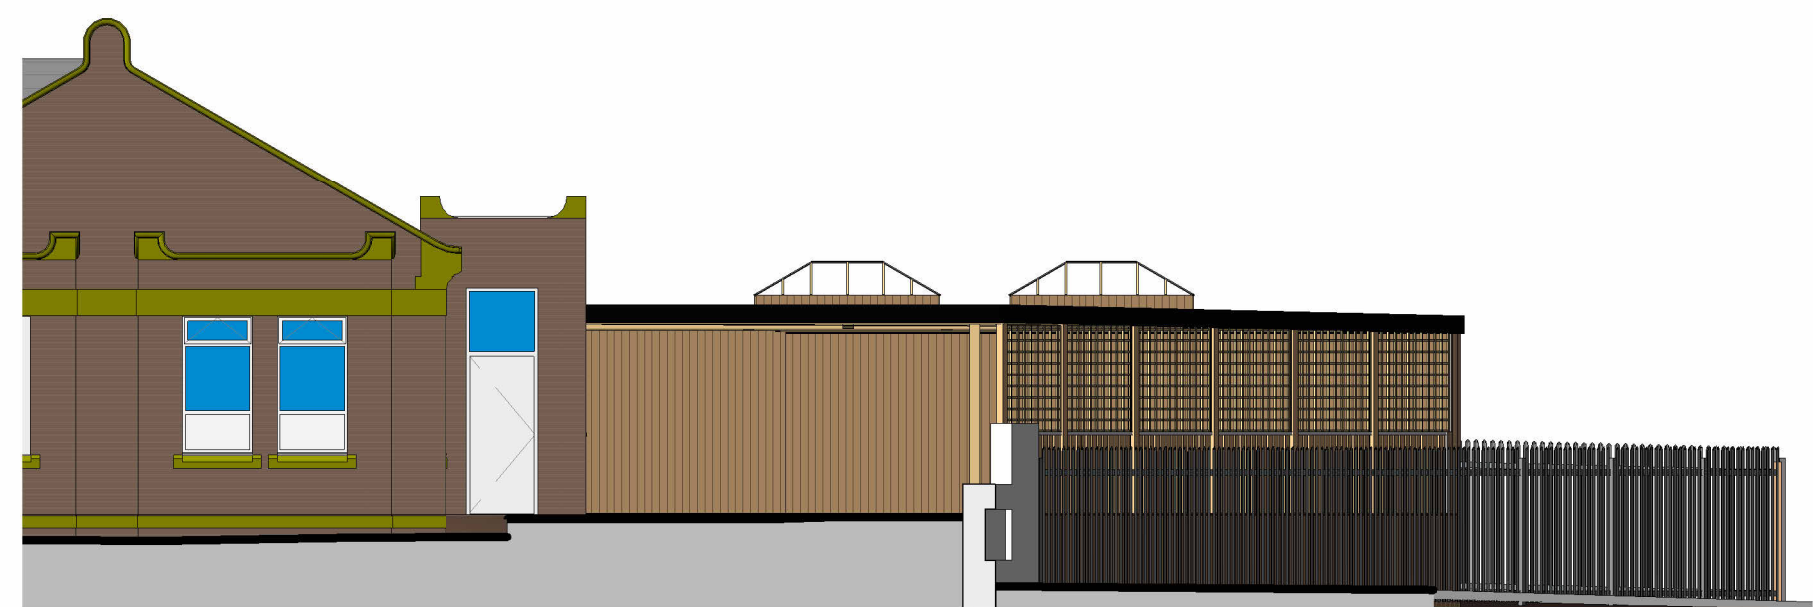


4 Proposed Part South Elevation
Scale @ 1 : 100



5 Existing Part North Elevation
Scale @ 1 : 100

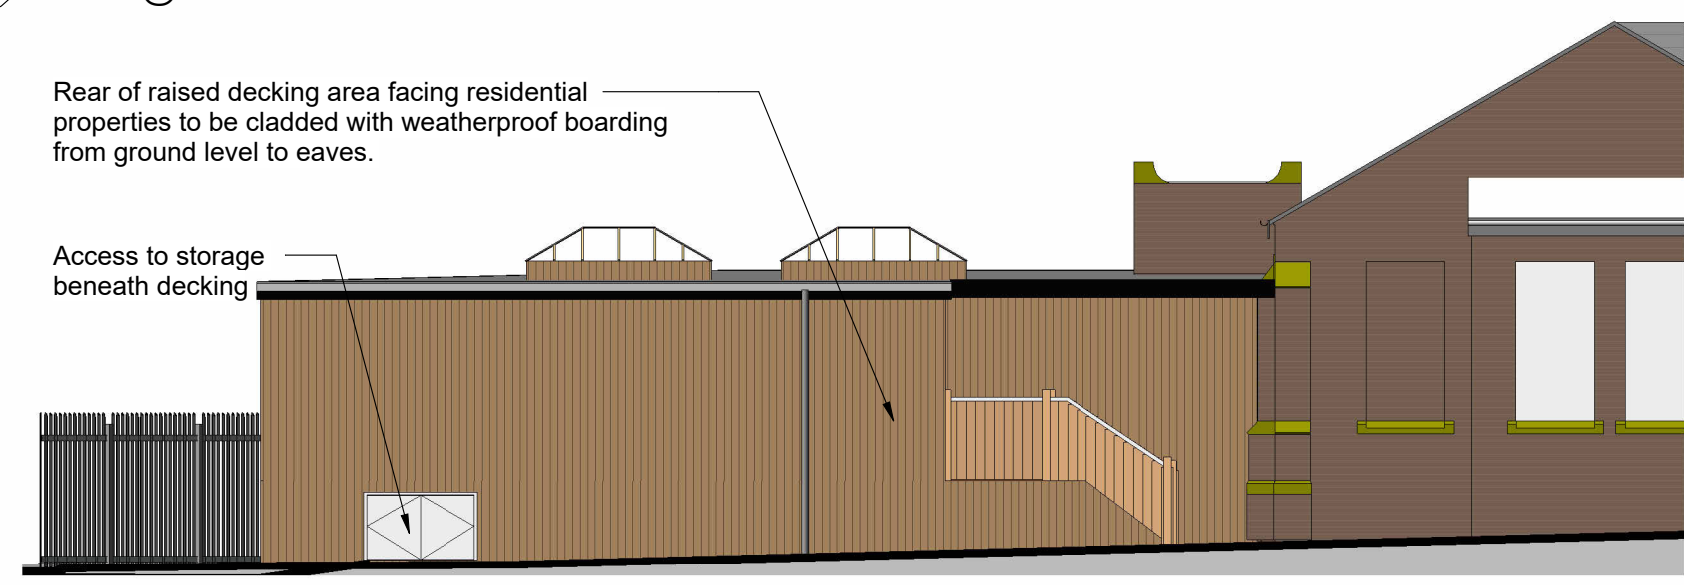


6 Proposed Part North Elevation
Scale @ 1 : 100

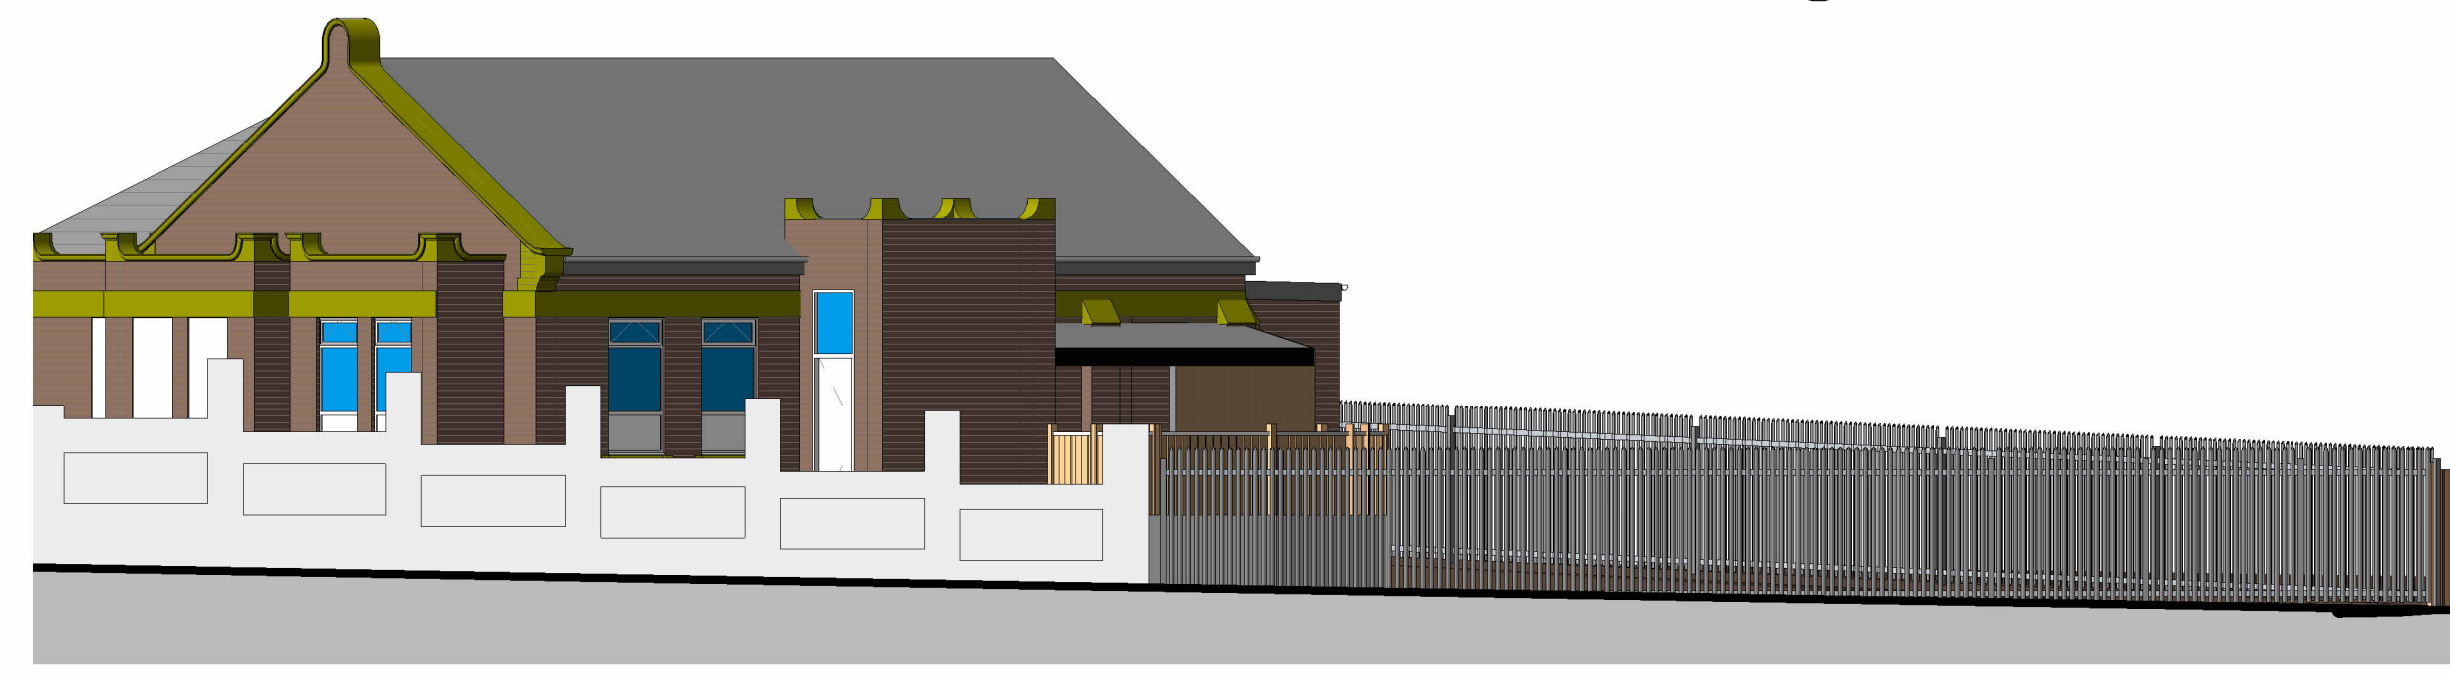


7 Existing East Elevation
Scale @ 1 : 100



8 Proposed East Elevation
Scale @ 1 : 100

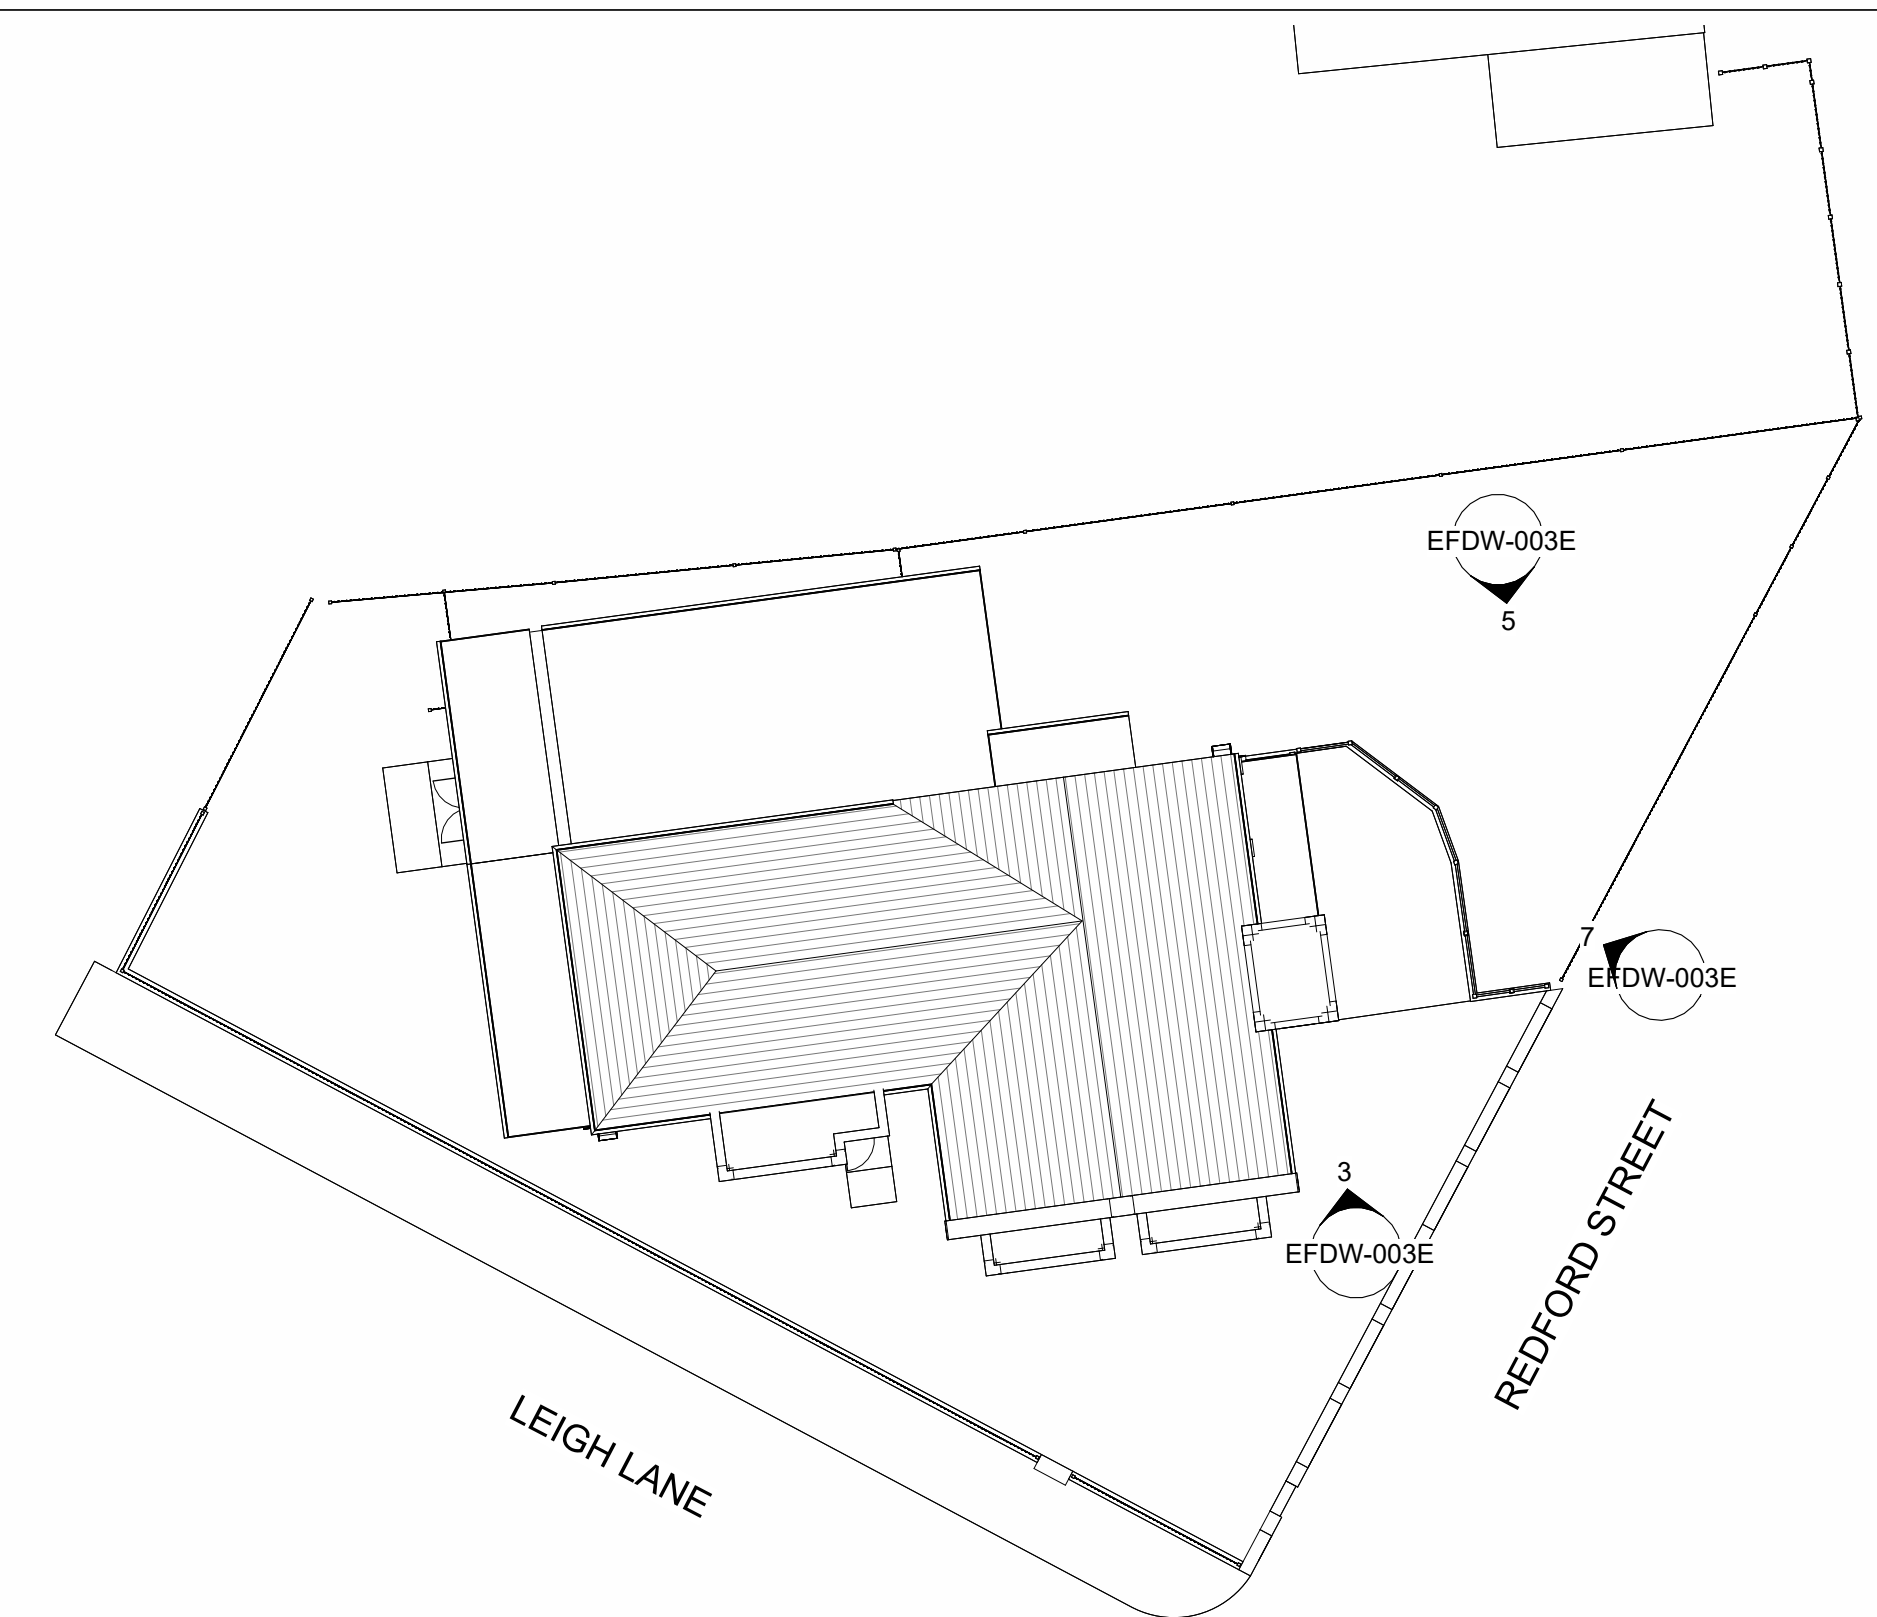

Existing Site Plan
Scale @ 1 : 200

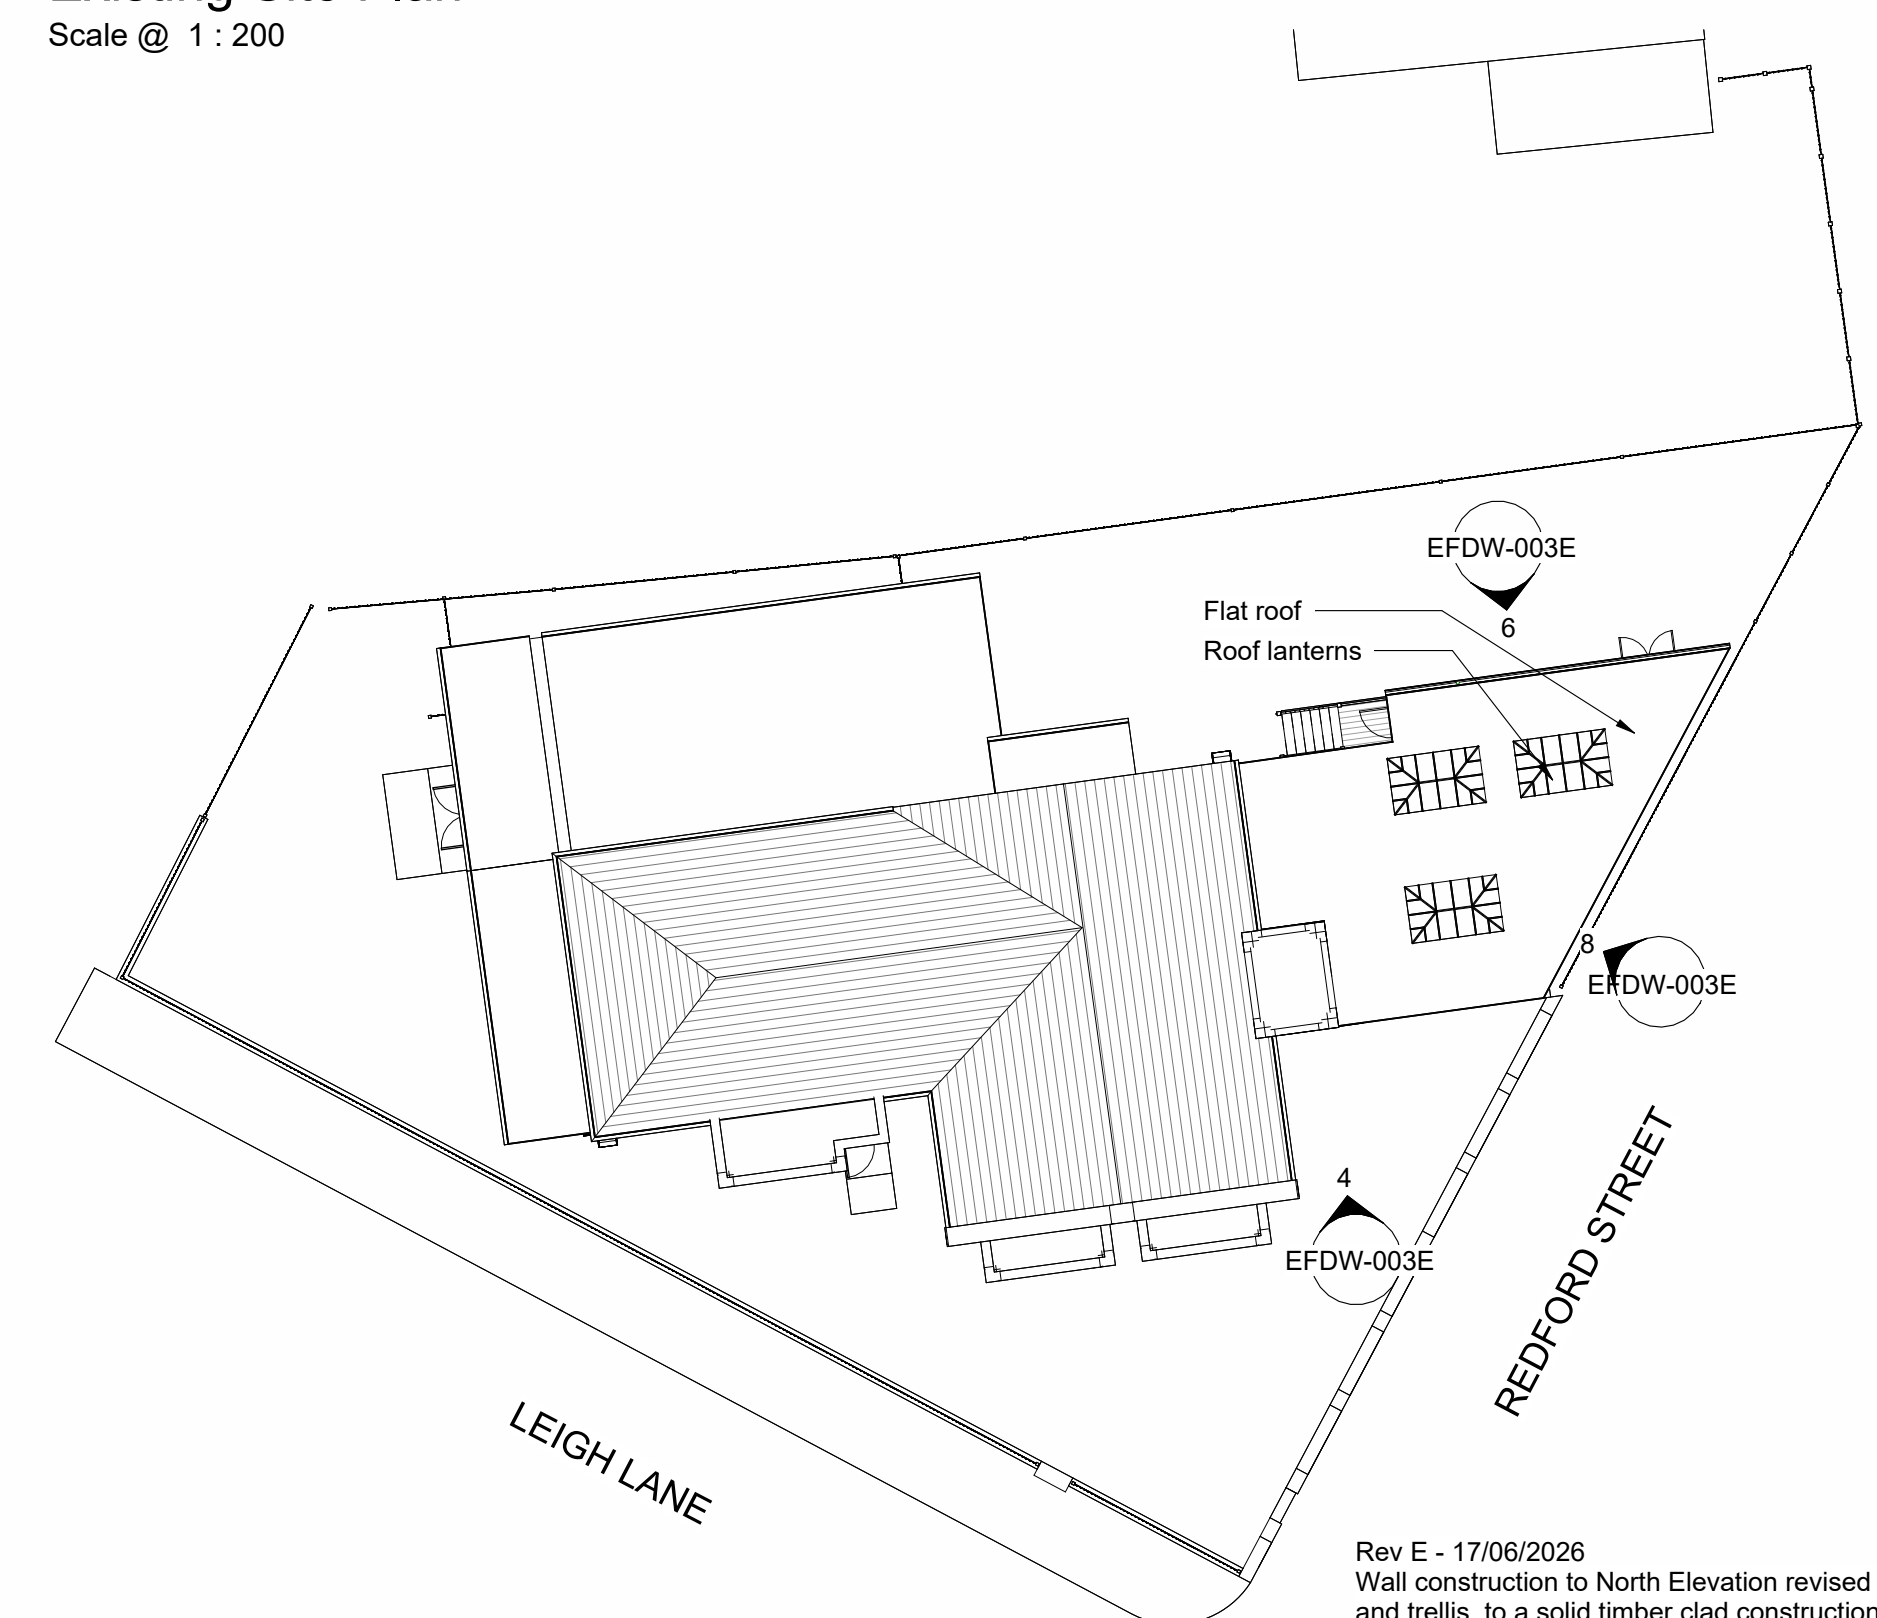

Proposed Site Plan
Scale @ 1 : 200

Rev E - 17/06/2026
Wall construction to North Elevation revised from railings and trellis, to a solid timber clad construction
Rev D - 06/05/2026
Elevation markers added.
Rev C - 05/04/2026
Drainage connection indicated.
Rev B - 01/04/2026
Store revised, railing loading indicated.
Rev A - 30/03/2026
Footprint amended, canopy added, and height of timber trellis increased

Project: Proposed Decking Works at Elton Fold WMC. Leigh Lane, Bury, BL8 2RH	
Sheet Name: Existing and Proposed Decking Plans and Elevations	
Date 06/05/2026	
Scale As indicated	Size A1
EFDW-003E	