




1 Existing East Elevation Street Scene
Scale @ 1 : 100

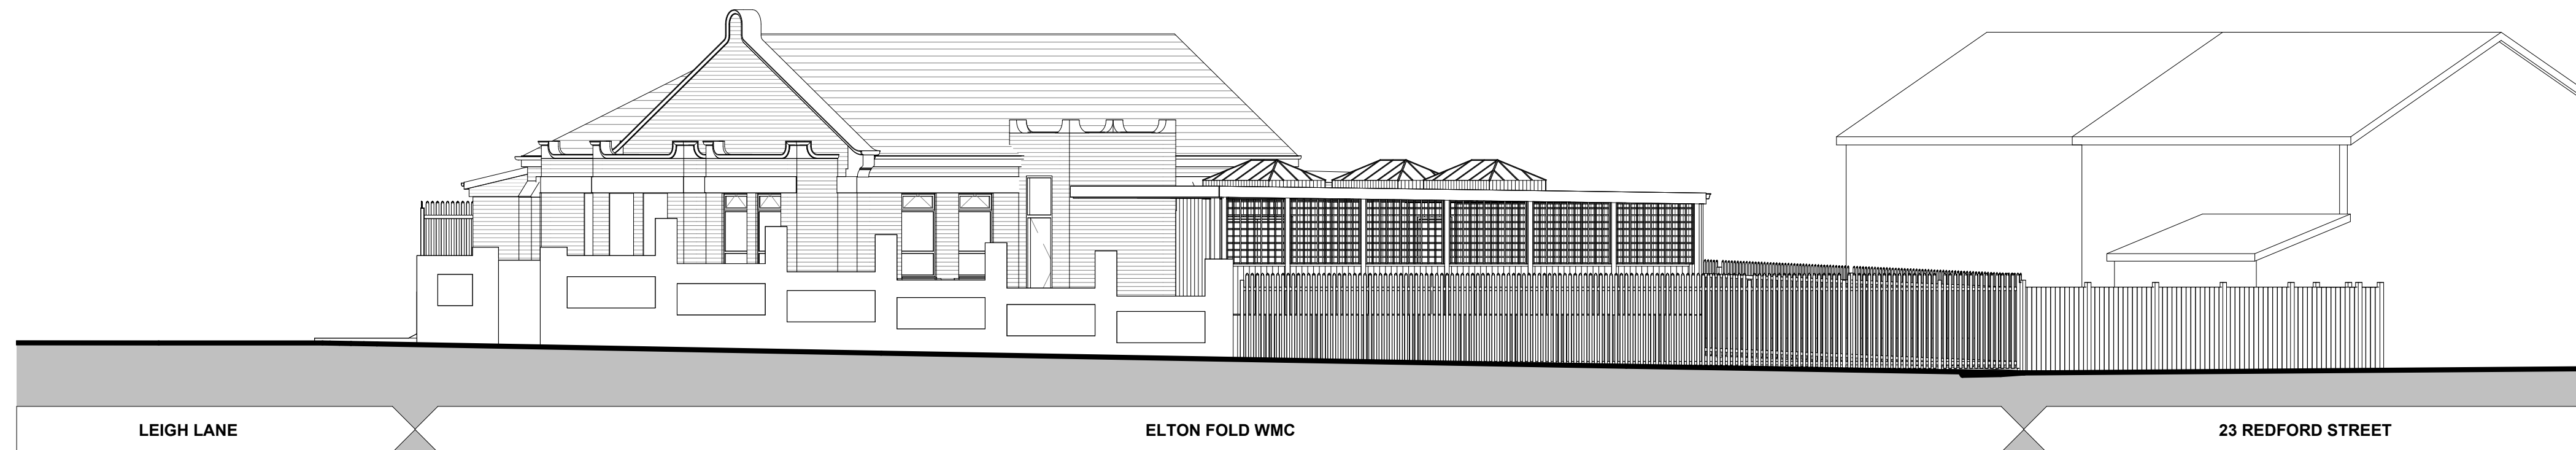

2 Proposed East Elevation Street Scene
Scale @ 1 : 100

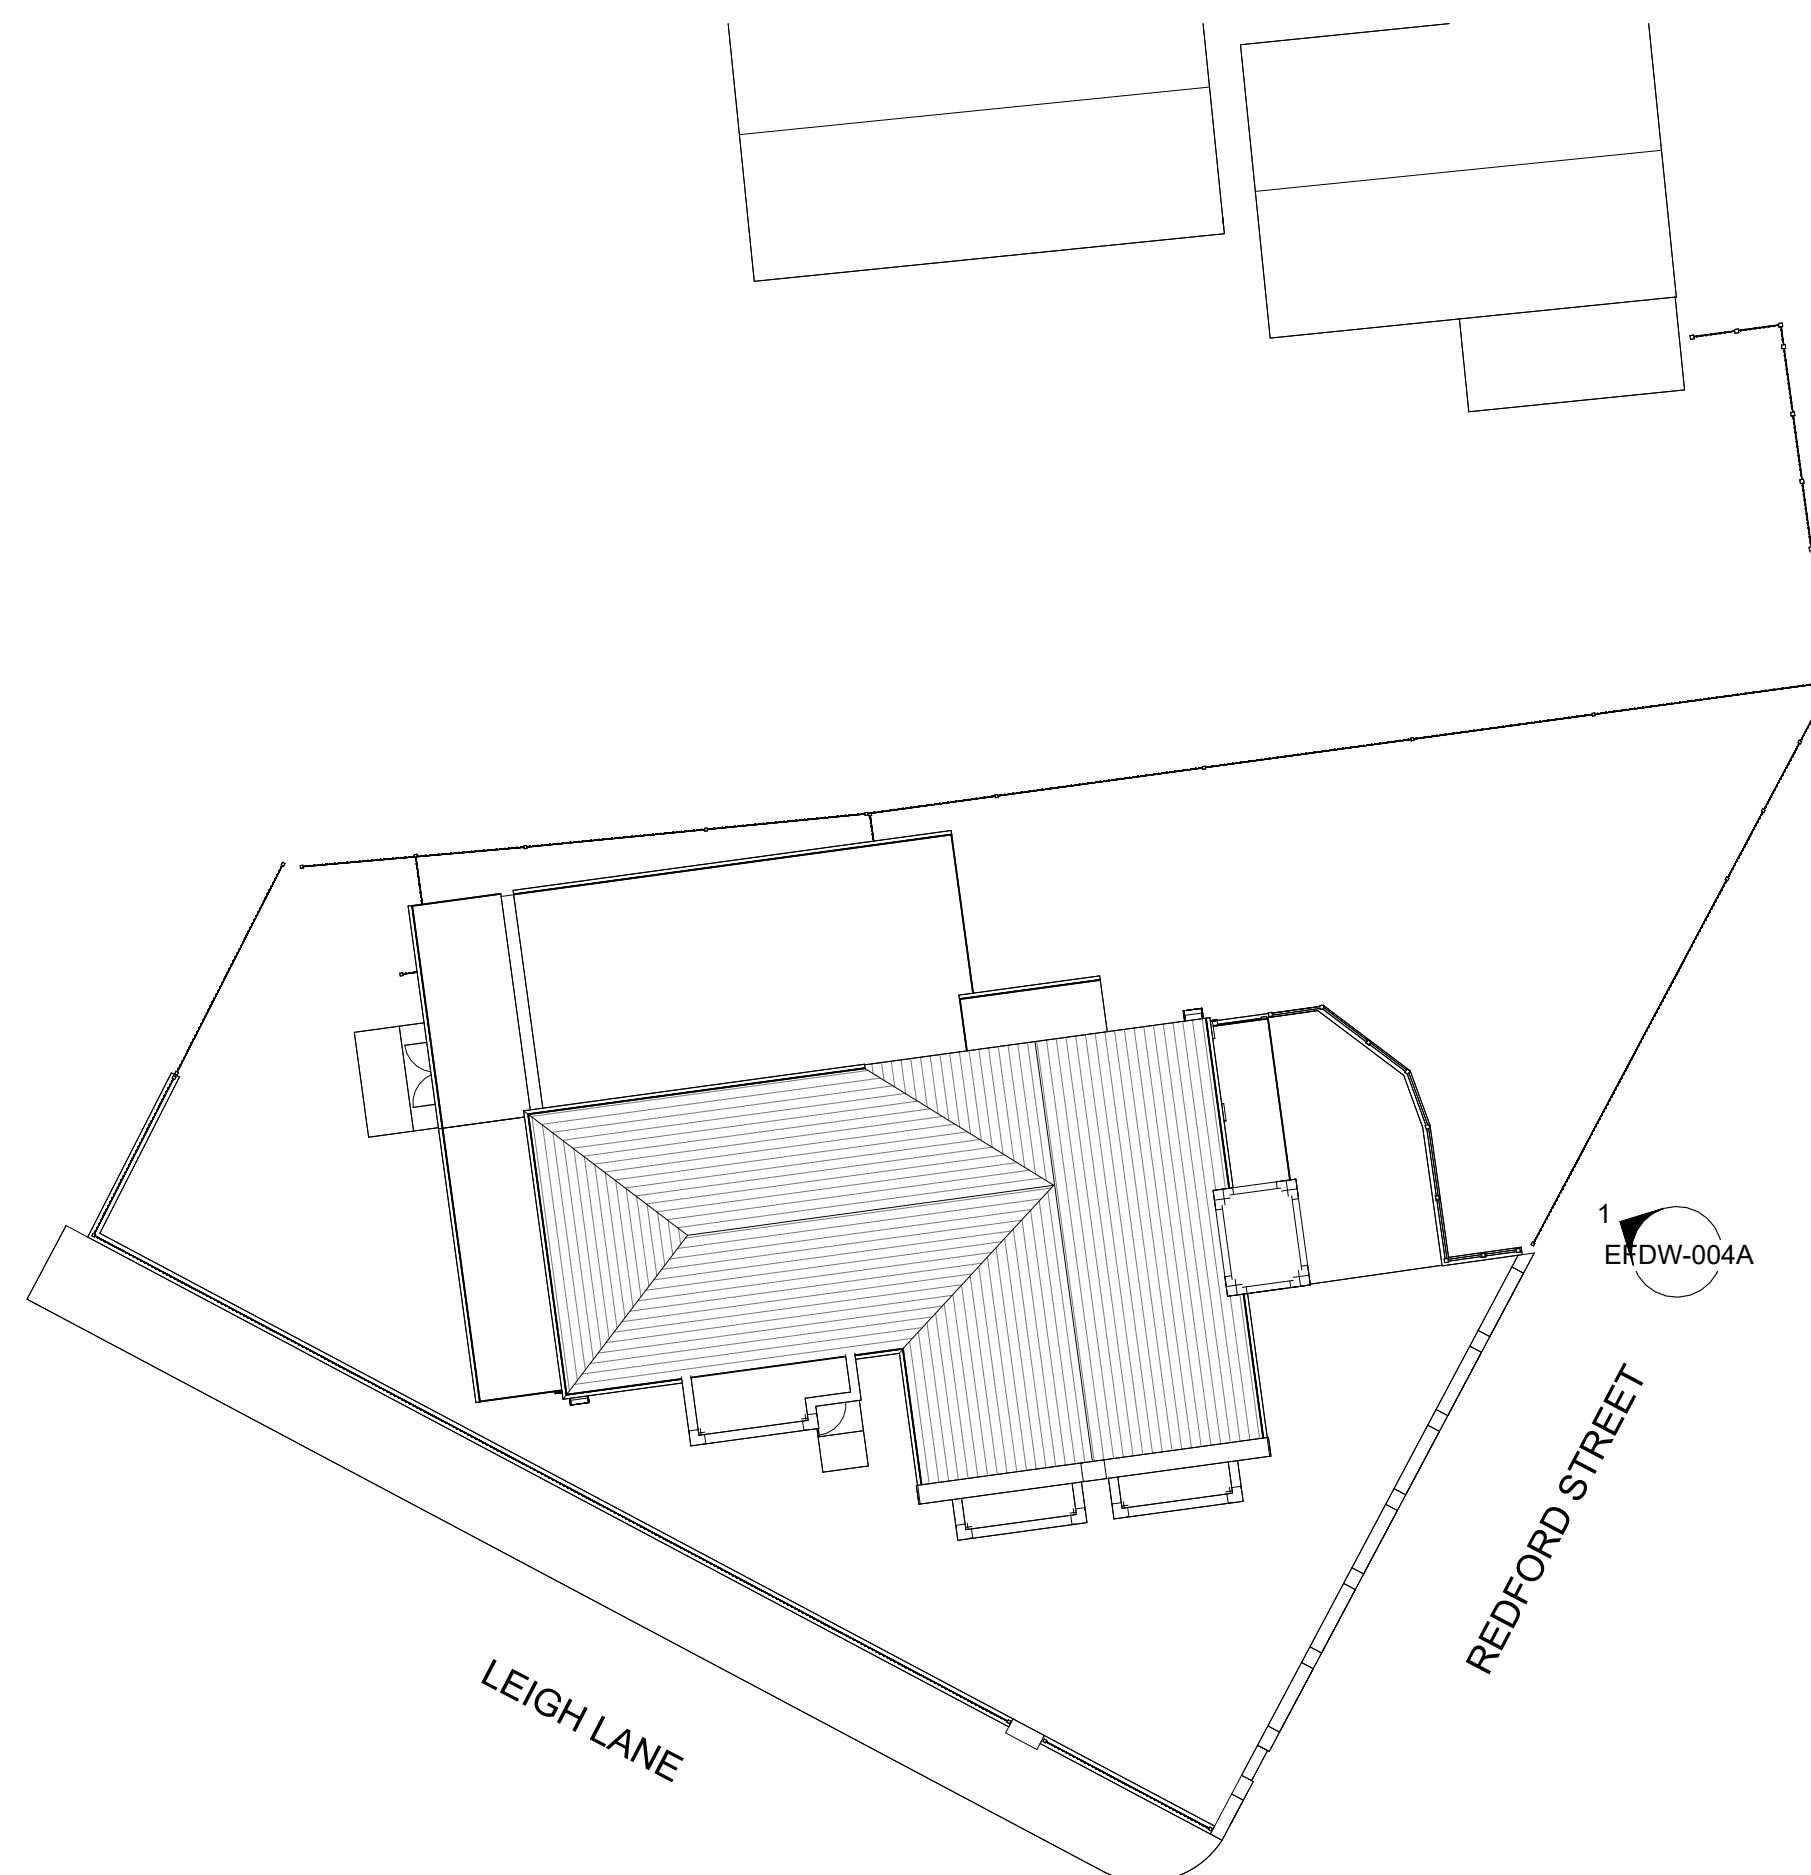

3 Existing Site Plan
Scale @ 1 : 200

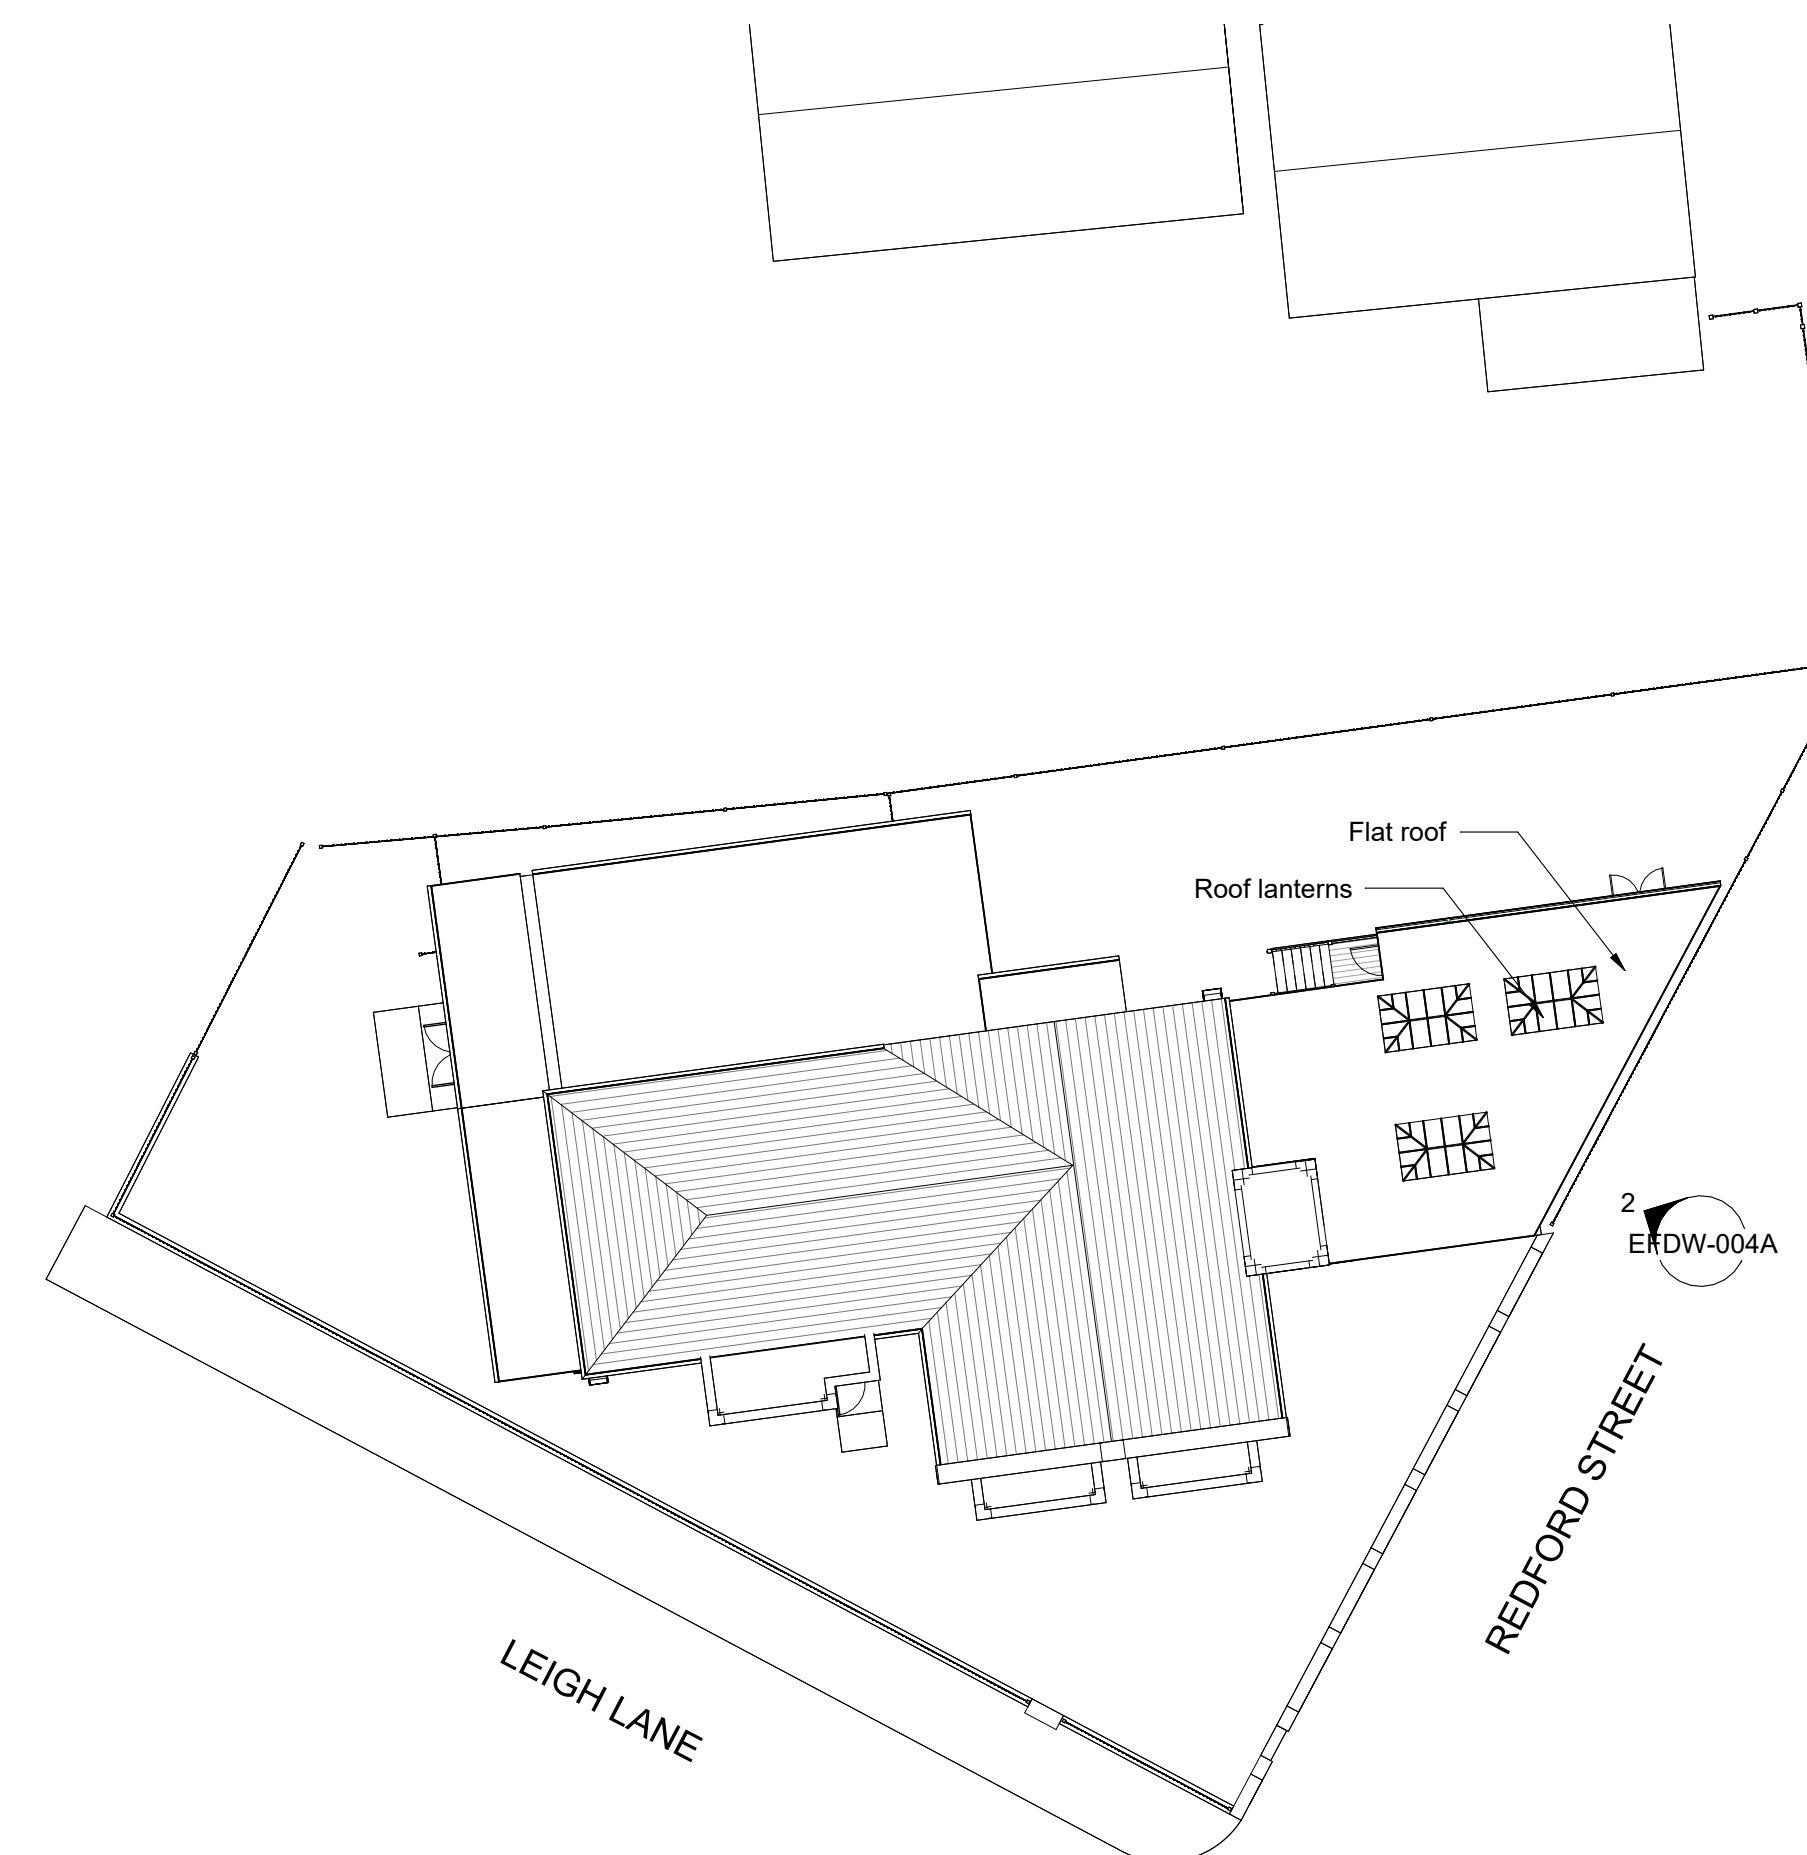

4 Proposed Site Plan
Scale @ 1 : 200

Rev A - 17/06/2026
Wall construction to North Elevation revised from railings and trellis, to a solid timber clad construction

Project:
Proposed Decking Works at Elton Fold WMC.
Leigh Lane, Bury, BL8 2RH

Sheet Name:
Existing and Proposed Decking Street Scene

Date
06/05/2026

Scale As indicated Size A1

EFDW-004A