




1 EXISTING SITE PLAN
1 : 200

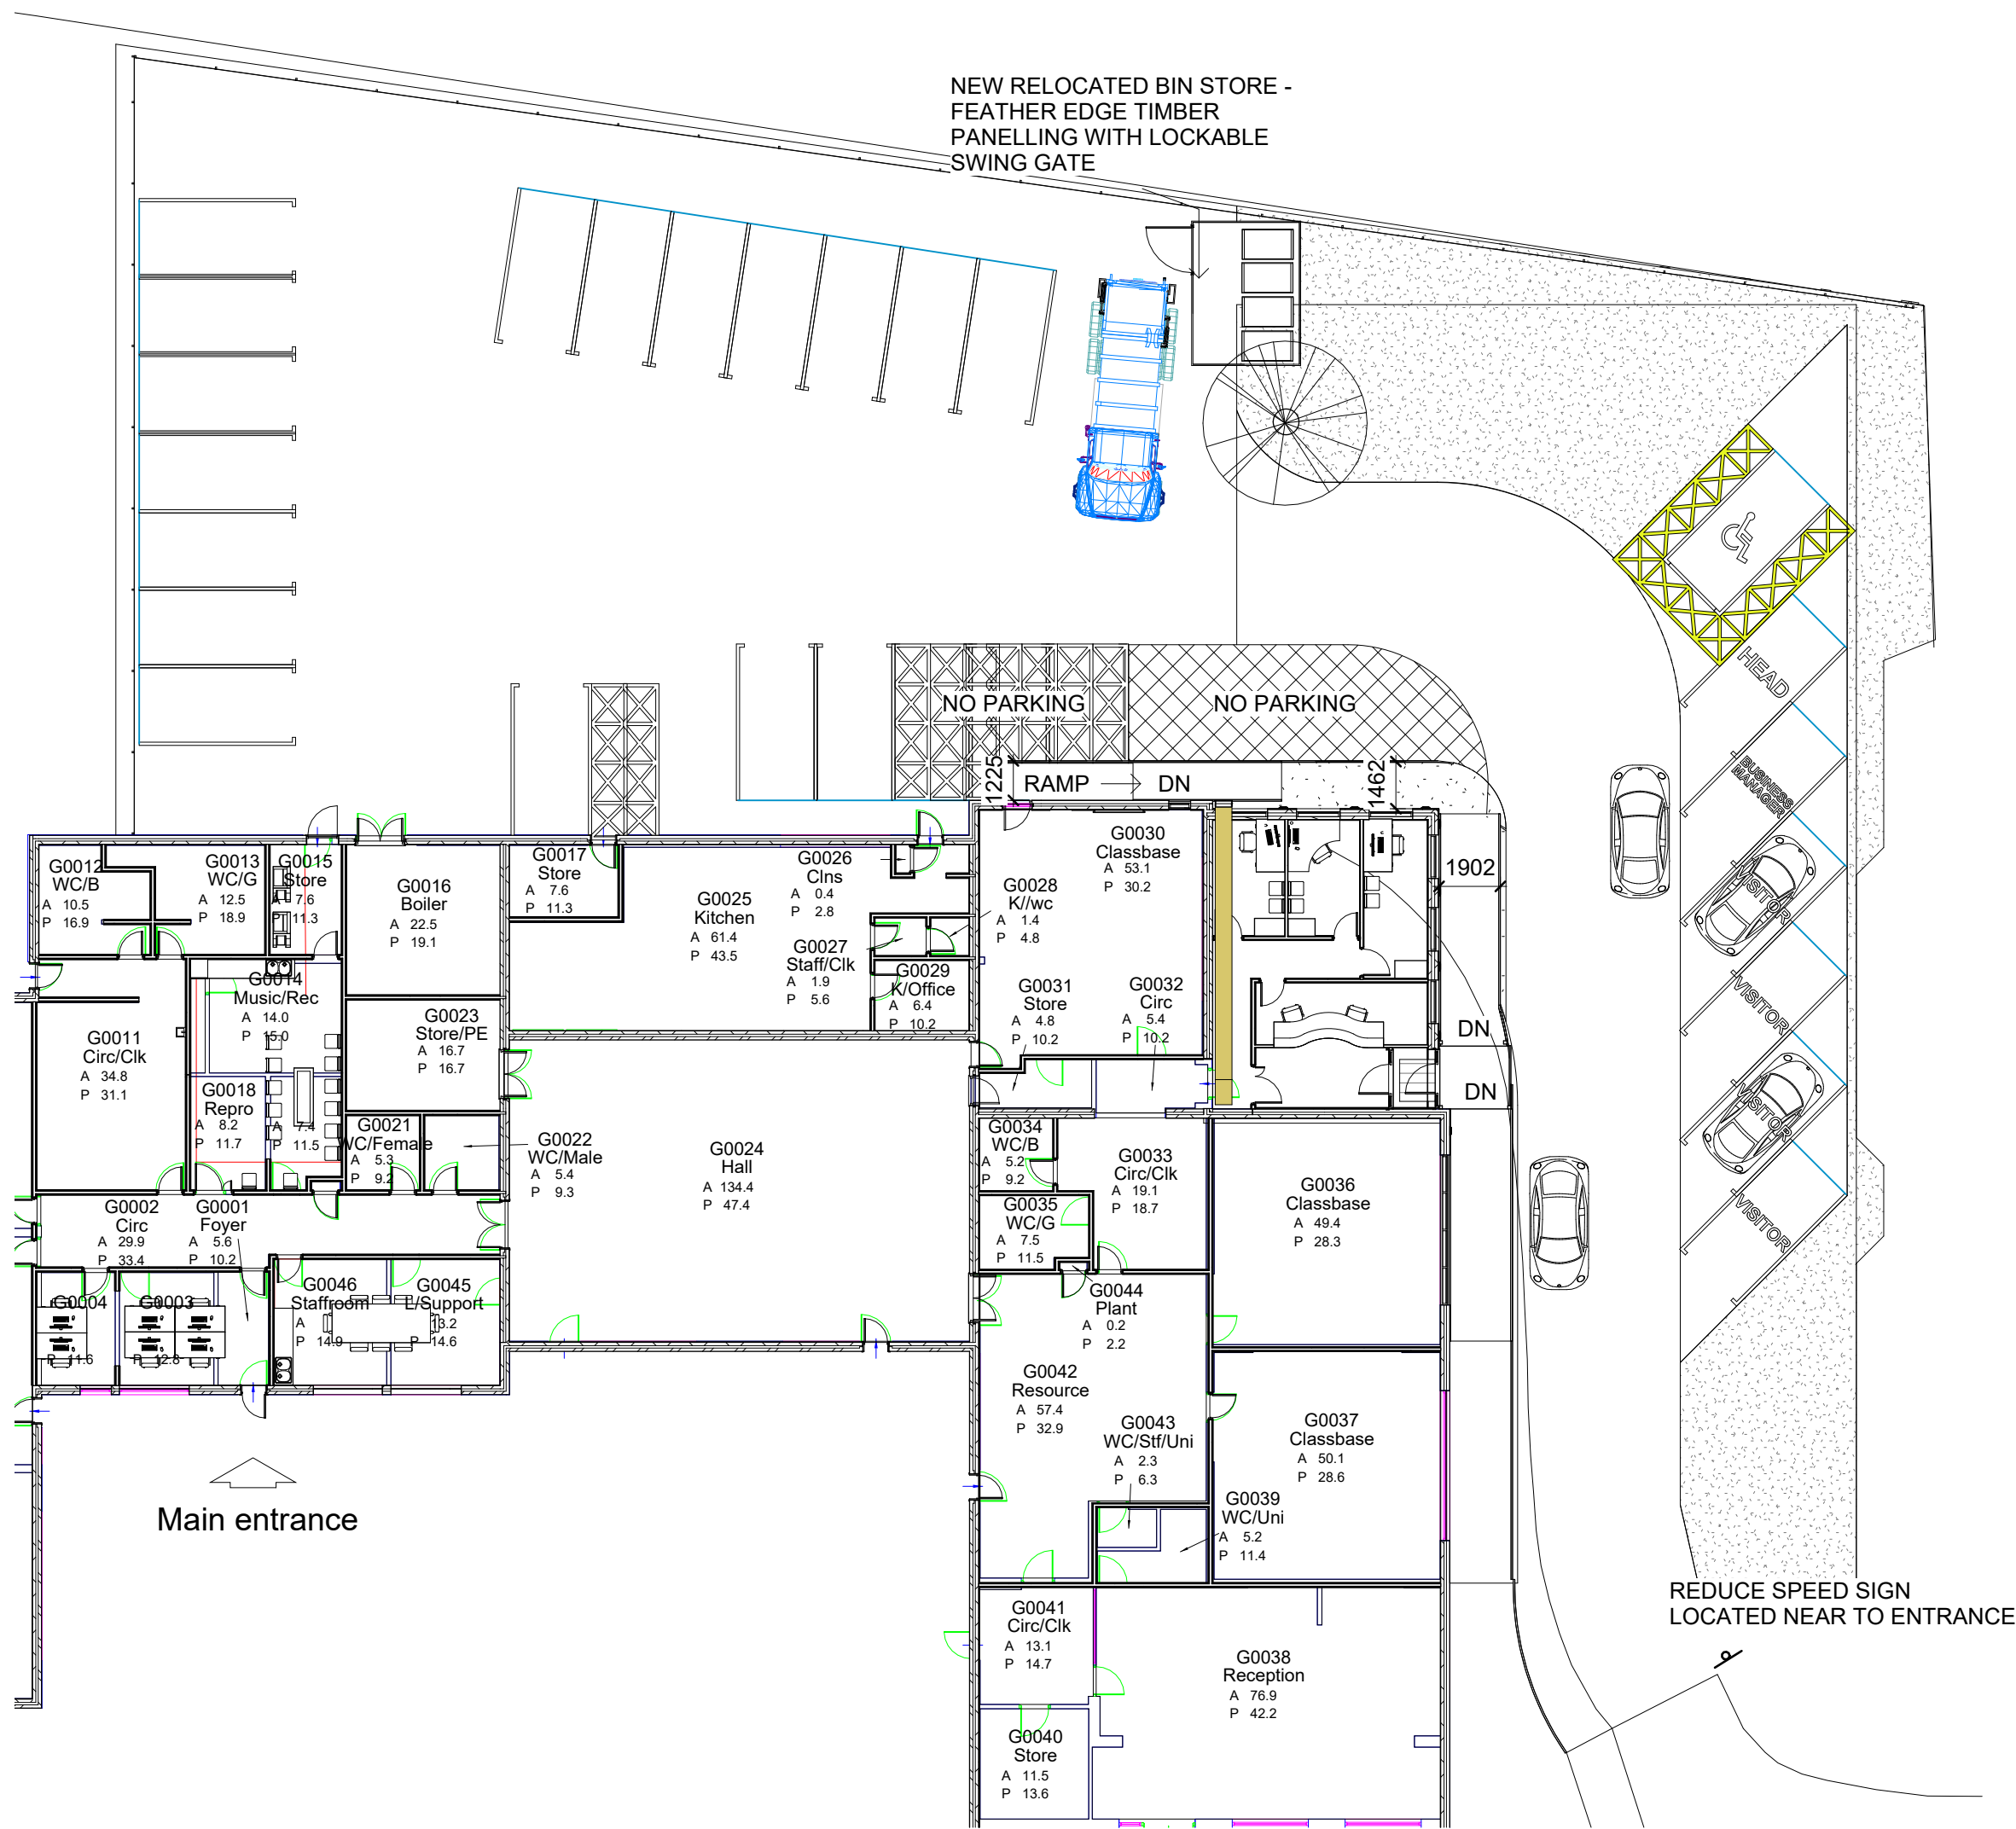

2 PROPOSED SITE PLAN 02
1 : 200

PARKING PROVISION SUMMARY	
EXISTING STANDARD BAYS	- 20
EXISTING STANDARD DDA BAY	- 1
PROPOSED STANDARD BAYS	- 6
EXISTING STANDARD DDA BAY	- 1
TOTAL STANDARD BAYS AFTER DEDUCTED	- 25
TOTAL DDA BAYS AFTER DEDUCTED	- 1

This design/document has been prepared by Bury MBC Architectural Services. It should not, without prior permission, be used for any use other than the use originally intended.

Department of
Operations
Architectural Services



Second Floor,
3 Knowsley
Place,
Duke Street,
Bury, Lancs
BL9 0EJ

Tel: 0161 253 5390
Fax: 0161 253 6193
Web:
www.bury.gov.uk

Bury | Prestwich | Radcliffe | Ramsbottom | Tottington | Whitefield

Rev	Description	Date

CODE	SUITABILITY DESCRIPTION
STATUS	PURPOSE OF ISSUE

PROJECT

CHANTLERS PRIMARY SCHOOL BURY
AVE - EXETENSION - NEW RECEPTION -
OFFICES

TITLE

EXISTING AND PROPOSED PARKING
AREA SITE PLAN

CLIENT

CHILDREN SERVICES

DRAWN BY NK	CHECKED BY KB	DATE 02/24/22
SCALE (@ A1) 1 : 200	PROJECT NUMBER 21306	
DRAWING NUMBER A113		REV B