



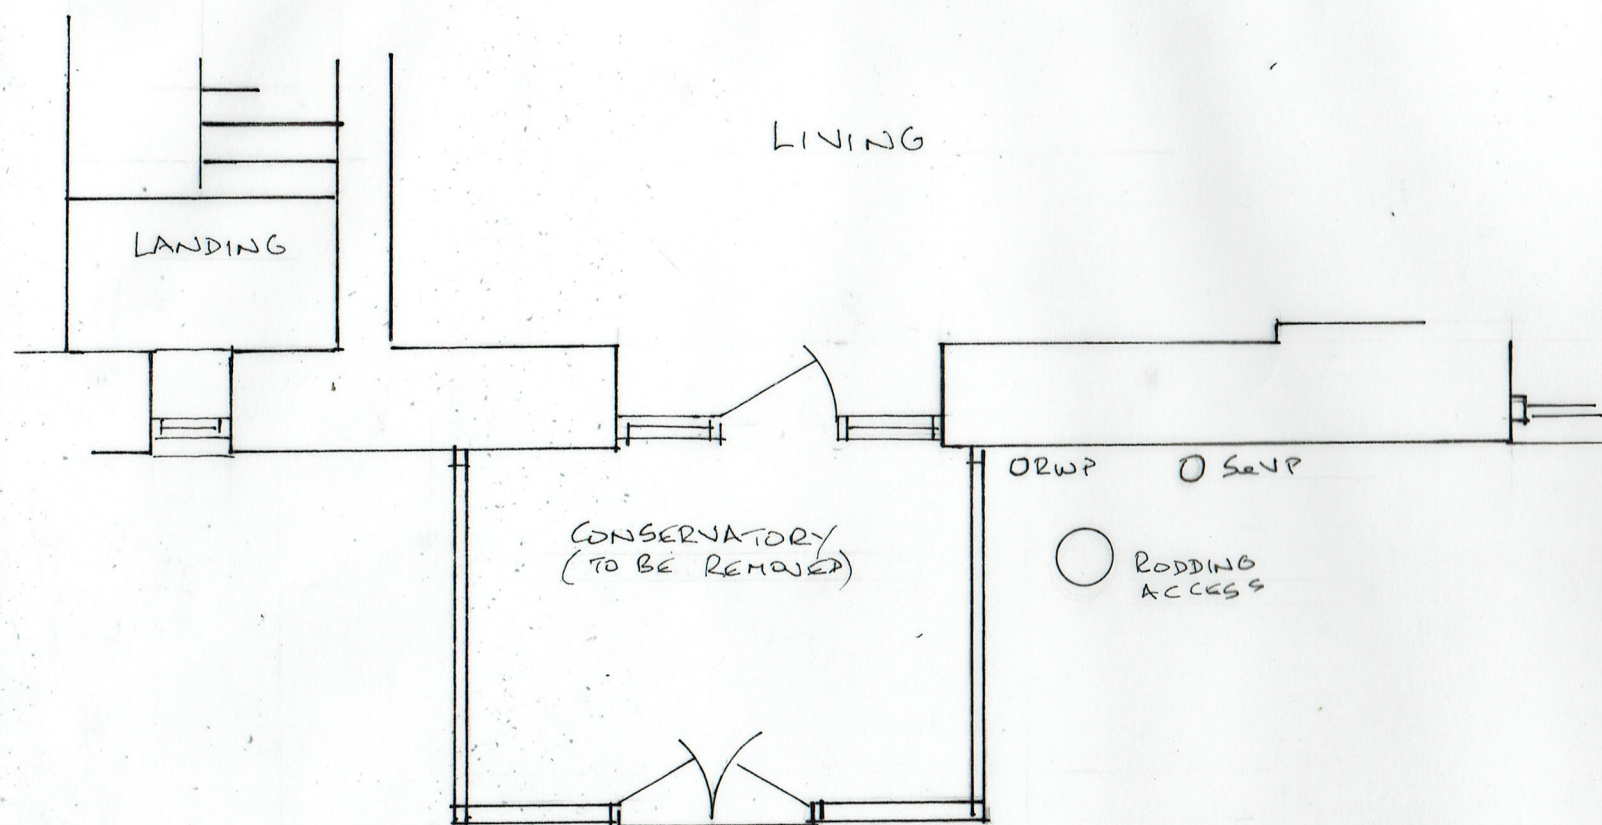

EXISTING PLAN

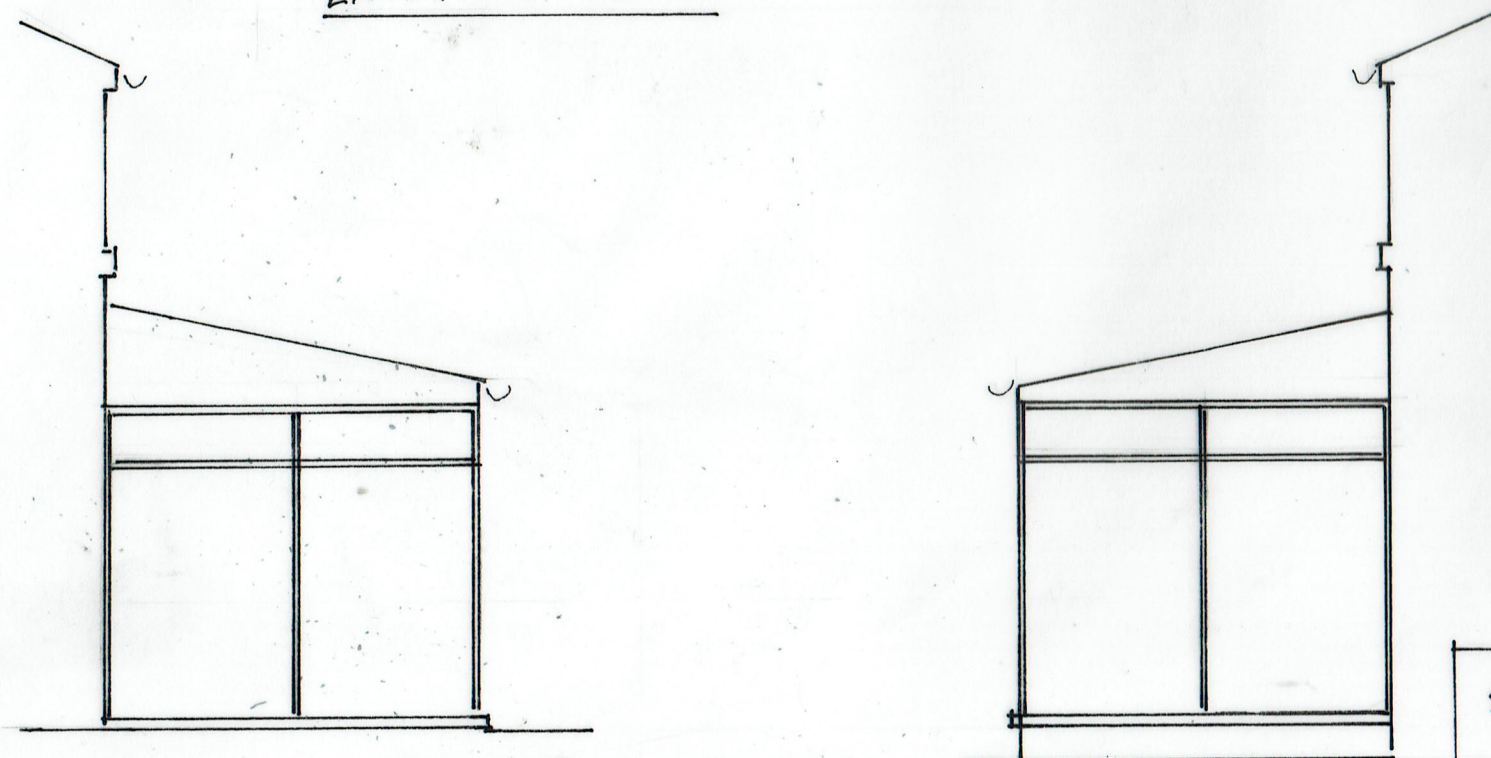

SIDE ELEVATIONS



REAR ELEVATION

5. EXISTING PLAN - ELEVATIONS

27/11/2021

21/674/05

SINGLE STOREY REAR EXTENSION

BIRCHENBOWER FARM, HARWOOD ROAD, TOTTINGTON

SCALE 1:50 @ A3

