
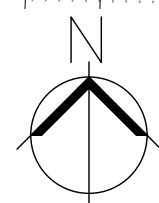


Notes:

THESE DRAWINGS ARE SUBMITTED FOR PLANNING APPROVAL ONLY.


LEGEND

- EXISTING TARMAC SURFACING
- EXISTING CONCRETE SLAB DRIVEWAY
- EXISTING DECKING
- LANDSCAPING
- EXISTING GRASS
- NEW RAISED PATIO
- NEW BRICK PILLARS & WOODEN FENCE
- EXISTING POST & RAIL FENCE
- SITE BOUNDARY

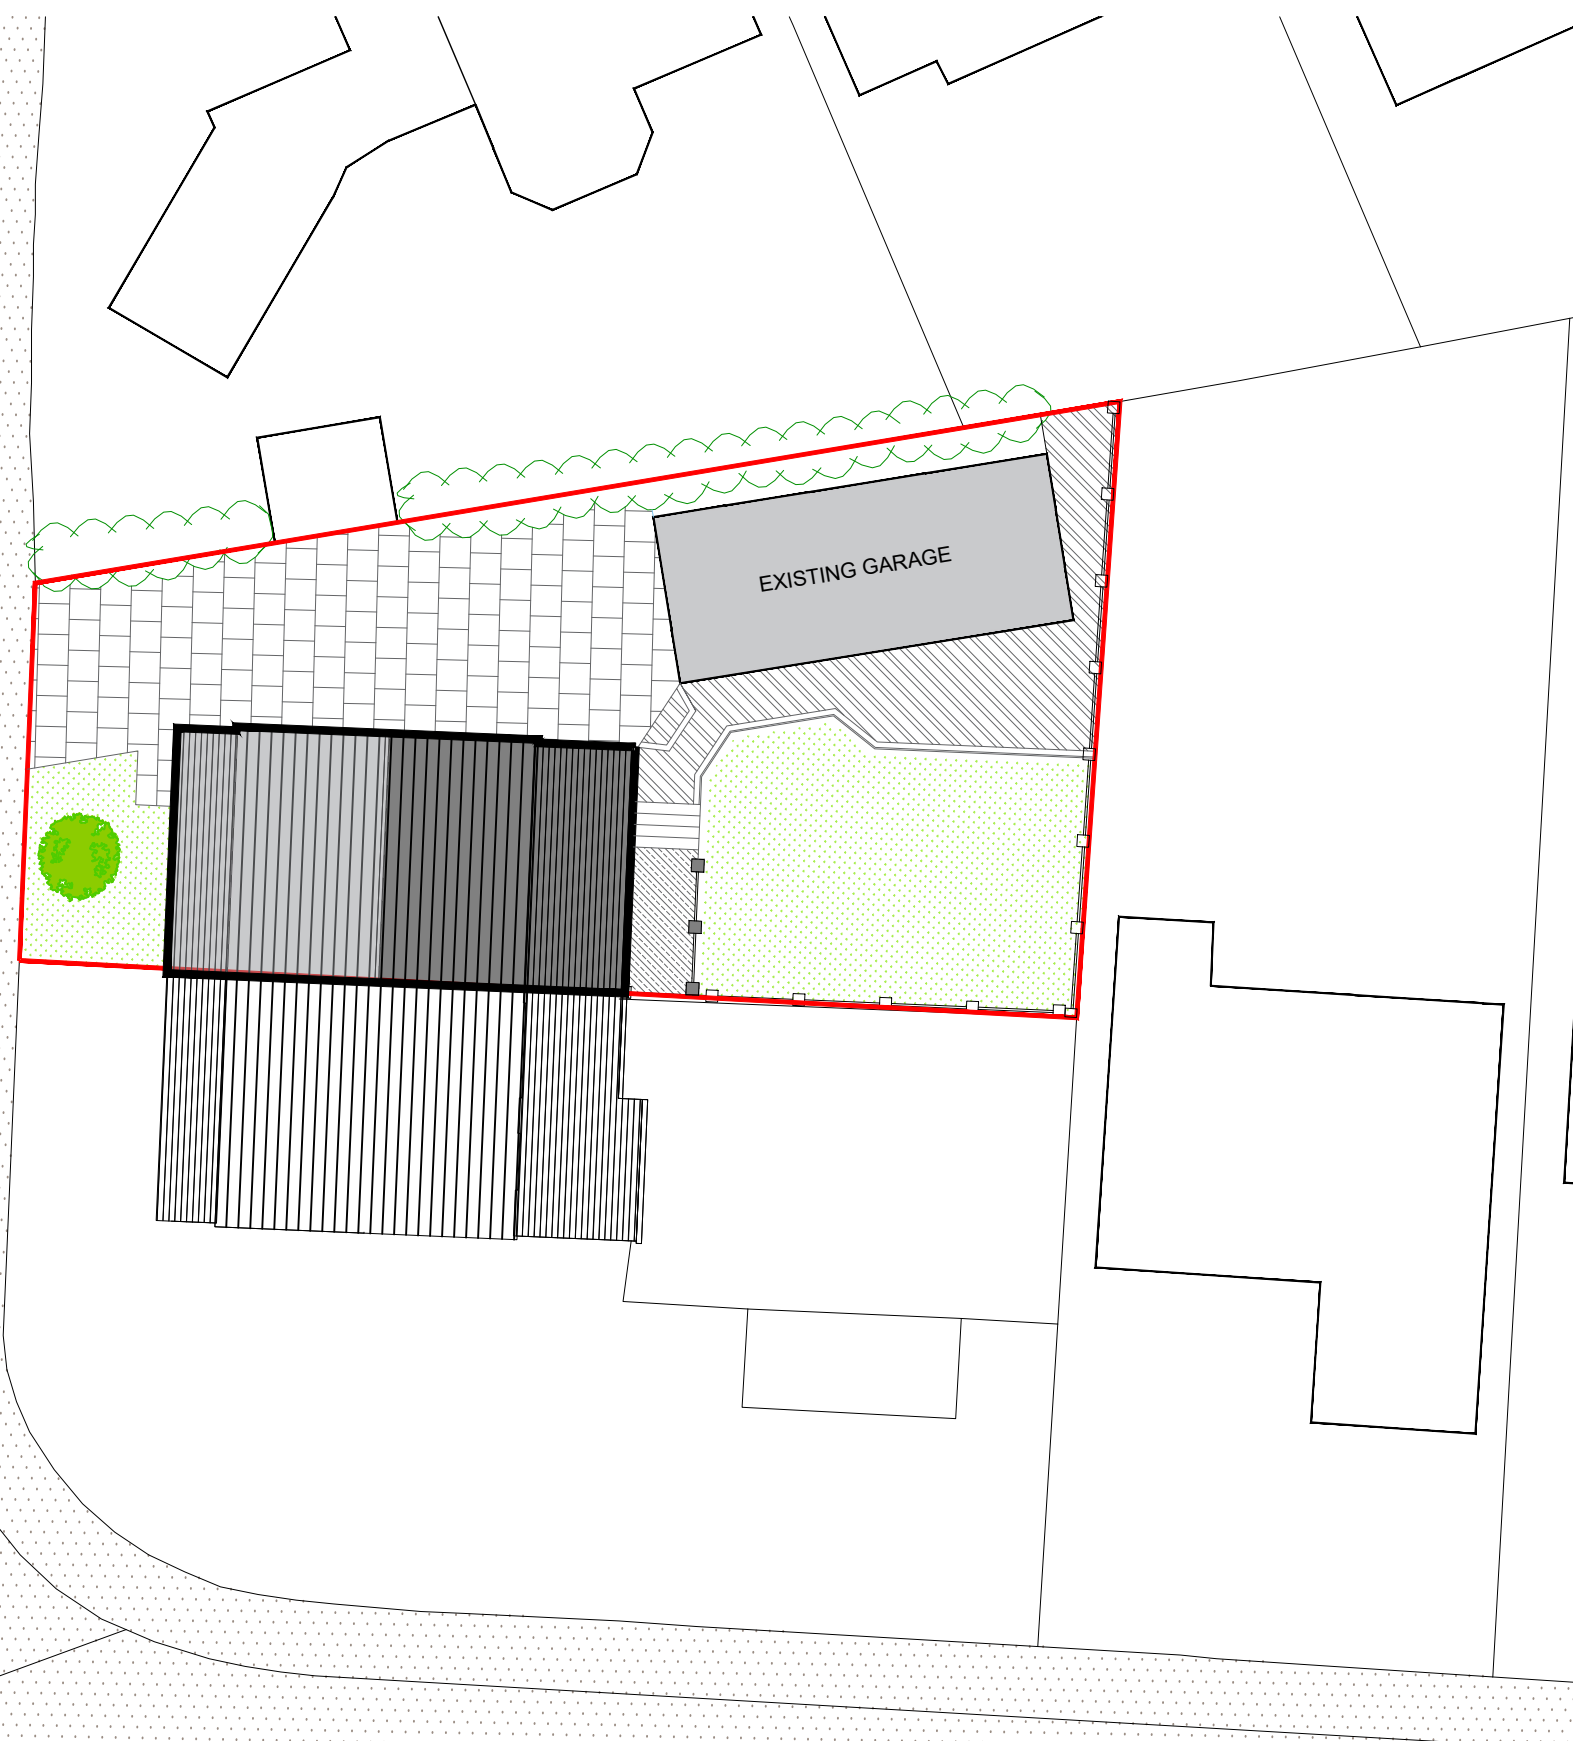

0 2m 4m 6m 8m 10m 20m
SCALE 1:200 IN METRES

EXISTING SITE PLAN
SCALE 1:200 @ A3

 REV:	DESCRIPTION:	BY:	DATE:
STATUS: PLANNING ISSUE			
 Solum Studio Architectural services Solumstudio@outlook.com 07903370121			
CLIENT: NICK WHITELEGG 47 Byron Rd Greenmount BL8 4EN			
ARCHITECT: SOLUM STUDIO Llwyn Mawr Llanrhaeadr LL16 4NH			
SITE: 47 BYRON RD Greenmount, BL8 4EN			
TITLE: PROPOSED SITE PLAN			
SCALE AT A3: 1:200 @ A3	DATE: 03/01/26	DRAWN: PD	CHECKED:
PROJECT NO: BY01	DRAWING NO: AP04	REVISION: -	