



0 1m 2m 3m 4m 5m 10m
SCALE 1:100 IN METRES

EXISTING GROUND
FLOOR PLAN
SCALE 1:100 @ A3

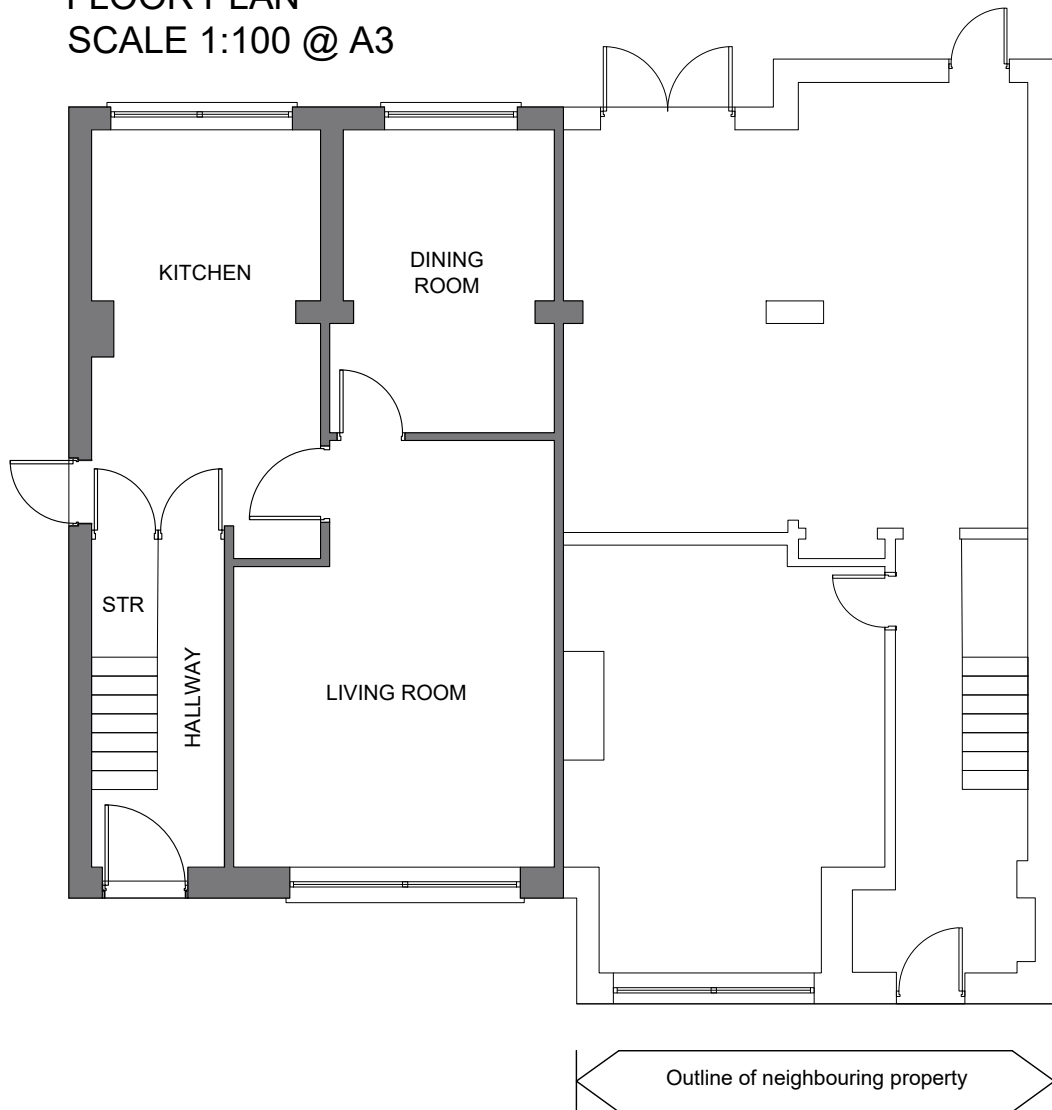

0 1m 2m 3m 4m 5m 10m
SCALE 1:100 IN METRES

EXISTING FIRST
FLOOR PLAN
SCALE 1:100 @ A3

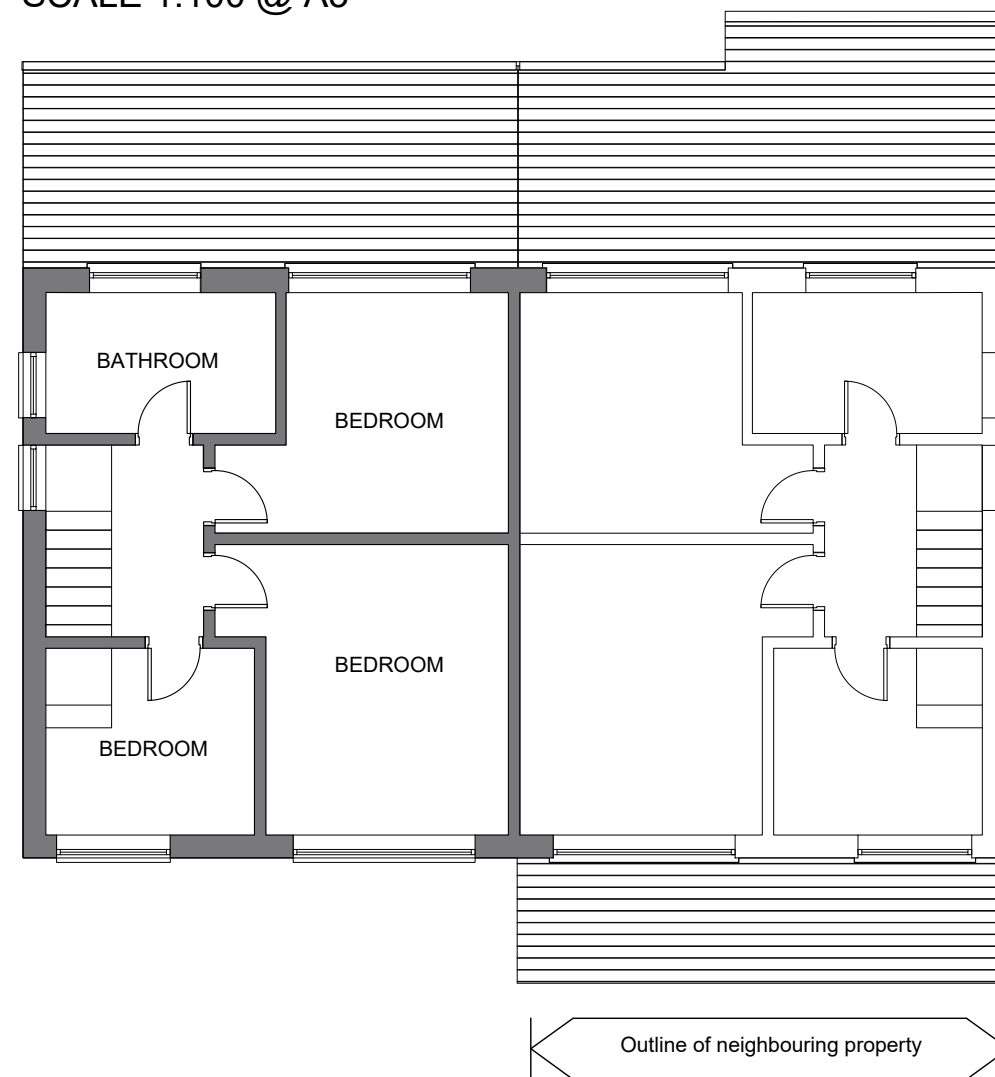

REV:	DESCRIPTION:	BY:	DATE:
STATUS: PLANNING ISSUE			
 Solum Studio Architectural services Solumstudio@outlook.com 07903370121			
CLIENT: NICK WHITELEGG 47 Byron Rd Greenmount BL8 4EN			
ARCHITECT: SOLUM STUDIO Llwyn Mawr Llanrhaeadr LL16 4NH			
SITE: 47 BYRON RD Greenmount, BL8 4EN			
TITLE: EXISTING GROUND & FIRST FLOOR PLANS			
SCALE AT A3: 1:100 @ A3	DATE: 03/01/26	DRAWN: PD	CHECKED:
PROJECT NO: BY01	DRAWING NO: AP05		REVISION: -