



Notes:

THESE DRAWINGS ARE SUBMITTED FOR PLANNING APPROVAL ONLY.

 

EXISTING ROOF
PLAN
SCALE 1:100 @ A3

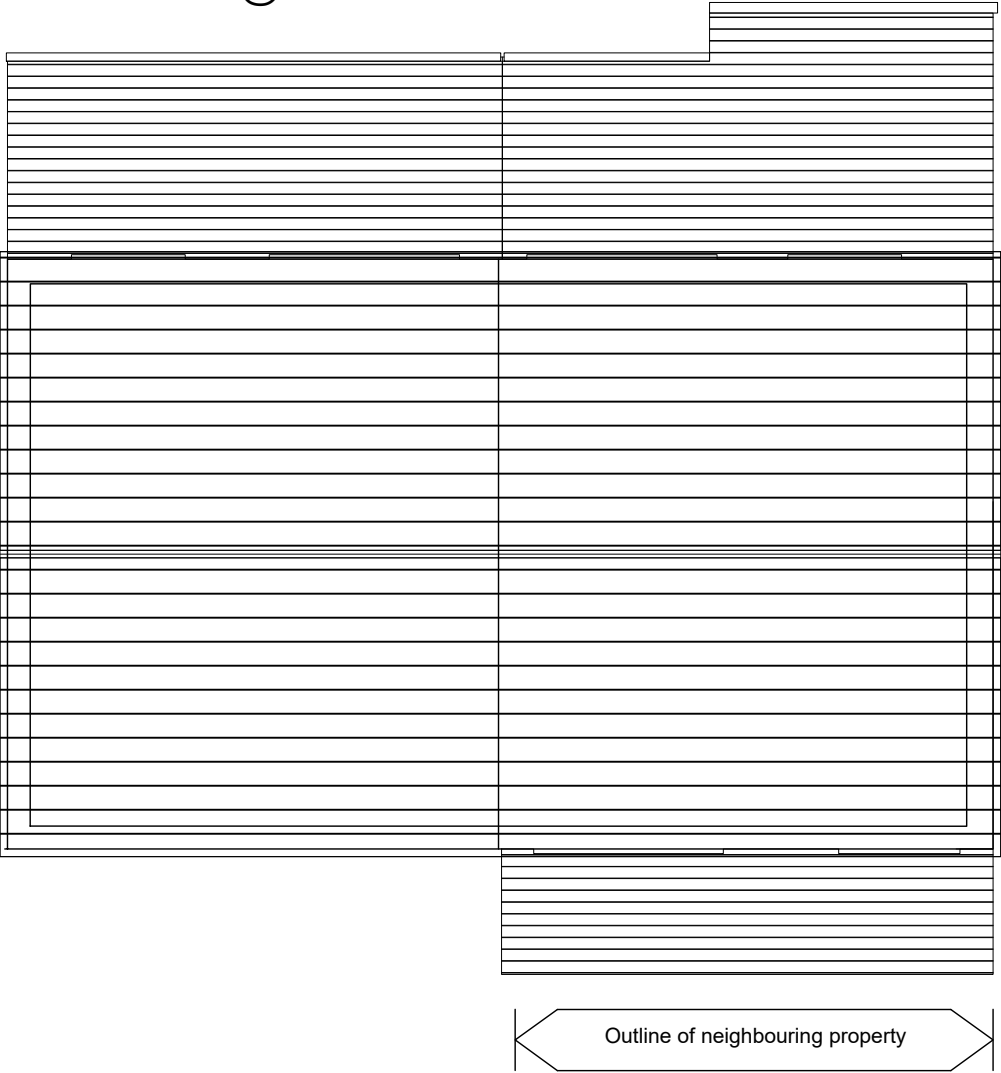

REV:	DESCRIPTION:	BY:	DATE:
STATUS:		PLANNING ISSUE	
		Solum Studio Architectural services Solumstudio@outlook.com 07903370121	
CLIENT:		NICK WHITELEGG 47 Byron Rd Greenmount BL8 4EN	
ARCHITECT:		SOLUM STUDIO Llwyn Mawr Llanrhaeadr LL16 4NH	
SITE:		47 BYRON RD Greenmount, BL8 4EN	
TITLE:		EXISTING ROOF PLAN	
SCALE AT A3:	DATE:	DRAWN:	CHECKED:
1:100 @ A3	03/01/26	PD	
PROJECT NO:	DRAWING NO:	REVISION:	
BY01	AP06	-	