



0 1m 2m 3m 4m 5m 10m
SCALE 1:100 IN METRES

PROPOSED GROUND
FLOOR PLAN
SCALE 1:100 @ A3

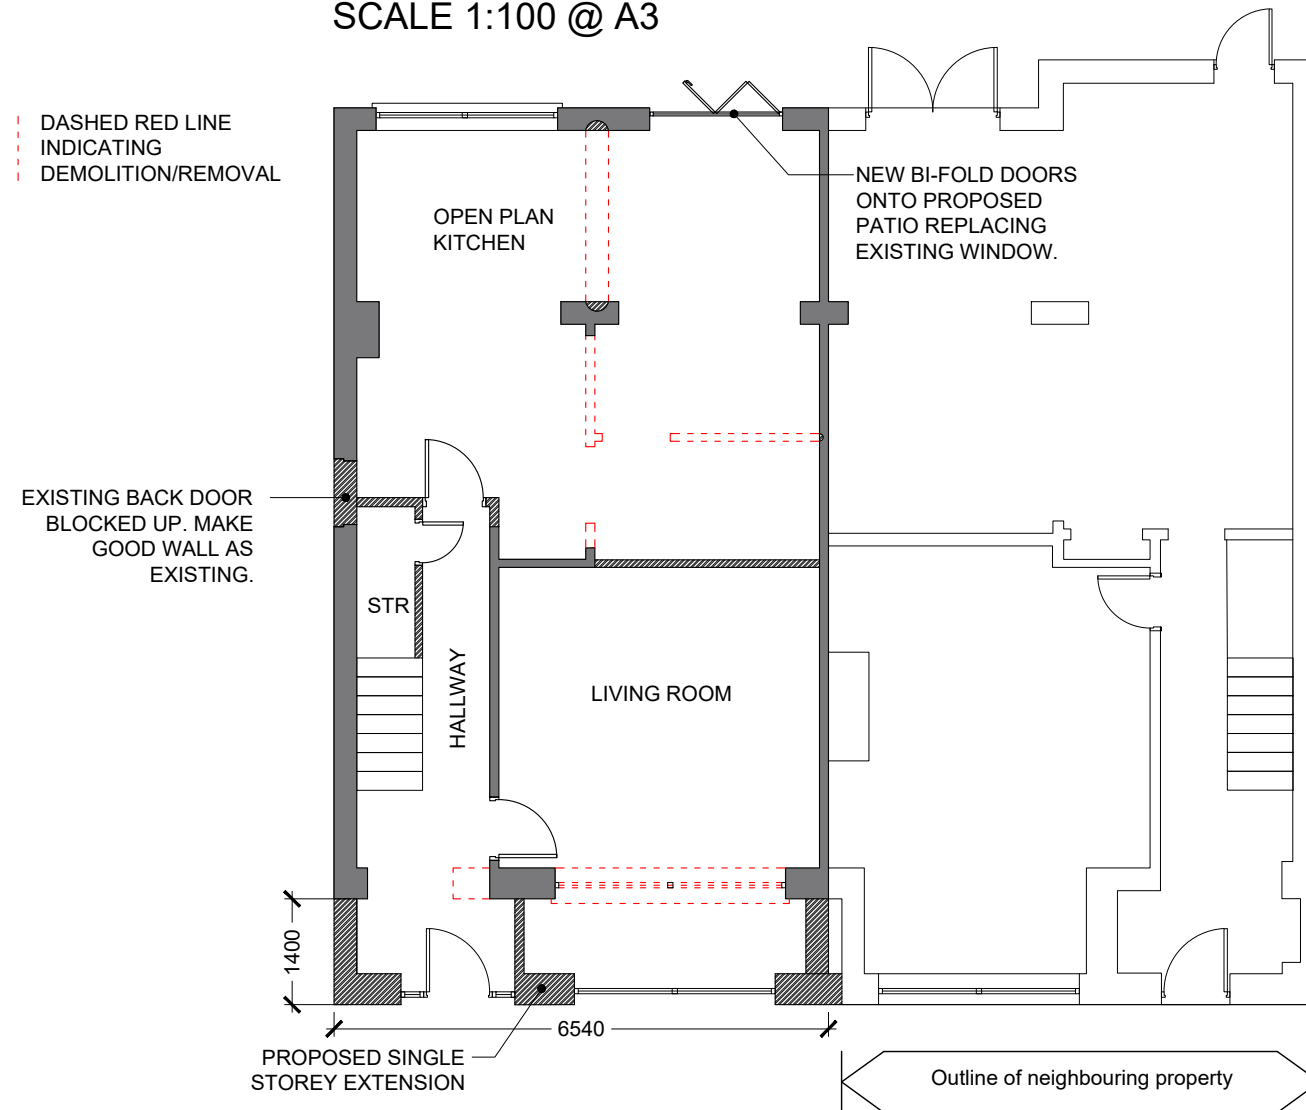

0 1m 2m 3m 4m 5m 10m
SCALE 1:100 IN METRES

PROPOSED FIRST
FLOOR PLAN
SCALE 1:100 @ A3

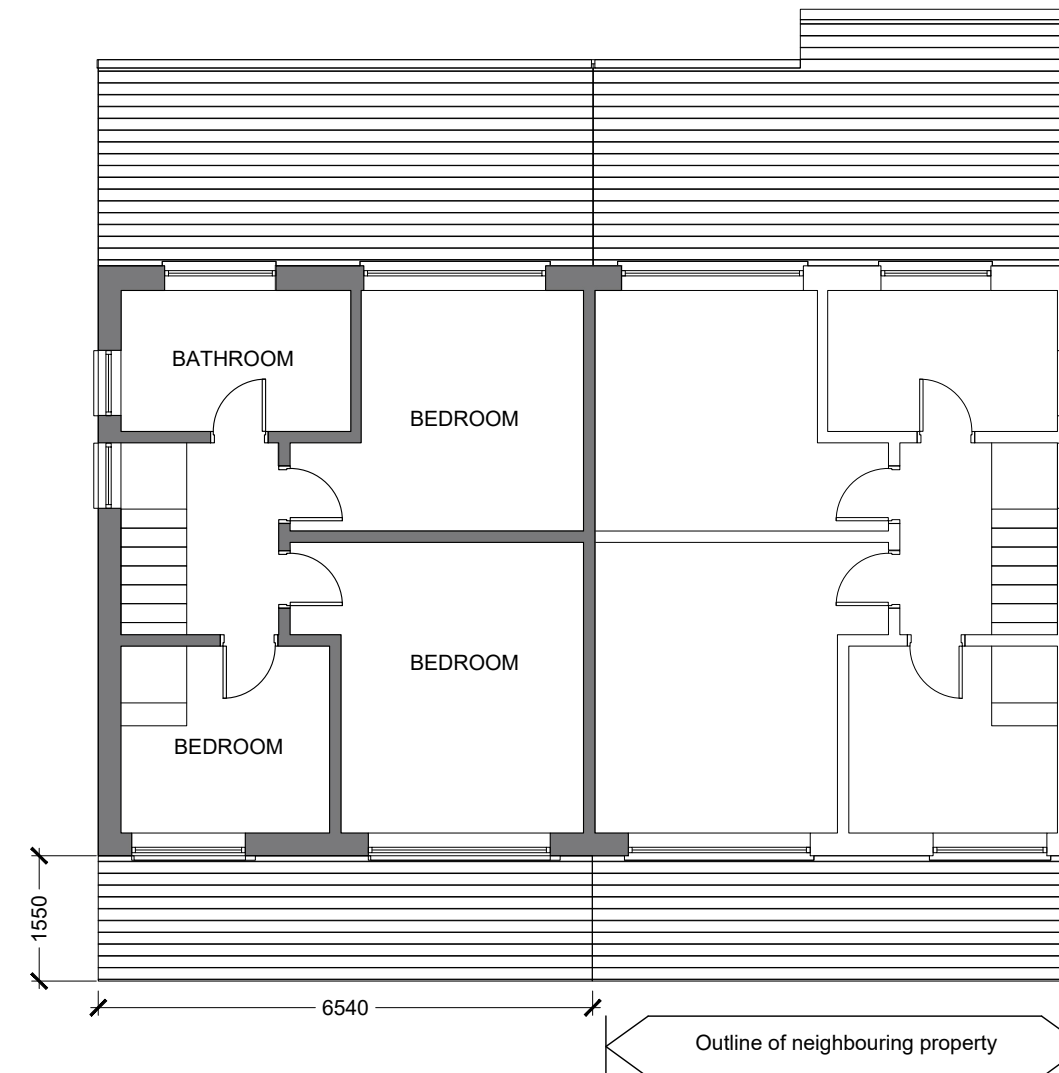

REV:	DESCRIPTION:	BY:	DATE:
CLIENT:		PLANNING ISSUE	
 Solum Studio Architectural services Solumstudio@outlook.com 07903370121			
CLIENT:		NICK WHITELEGG 47 Byron Rd Greenmount BL8 4EN	
ARCHITECT:		SOLUM STUDIO Llwyn Mawr Llanrhaeadr LL16 4NH	
SITE:		47 BYRON RD Greenmount, BL8 4EN	
TITLE:		PROPOSED GROUND AND FIRST FLOOR PLAN	
SCALE AT A3: 1:100 @ A3	DATE: 03/01/26	DRAWN: PD	CHECKED:
PROJECT NO: BY01	DRAWING NO: AP07	REVISION: -	