



MATERIALS KEY



-  EXISTING ROOF TILES - CONCRETE INTERLOCKING, WEATHERED GREY/BROWN
-  EXISTING RAINWATER GOODS - BLACK uPVC GUTTERING AND DOWNPIPES
-  EXISTING EAVES & VERGE - uPVC WHITE FASCIA BOARDS AND uPVC WHITE SOFFITS
-  EXISTING FACING BRICK - STANDARD PRESSED RED/ORANGE BRICK
-  EXISTING PAINTED RENDER - OFF-WHITE/CREAM.
-  EXISTING DOUBLE GLAZED WINDOWS - WHITE uPVC.
-  EXISTING uPVC DOOR - BLACK WITH DECORATIVE GLAZED PANEL.
-  EXISTING NEIGHBOURS SINGLE STOREY EXTENSION - CURRENTLY BLOCKWORK - PRESUMED TO BE RENDER IN THE FUTURE.

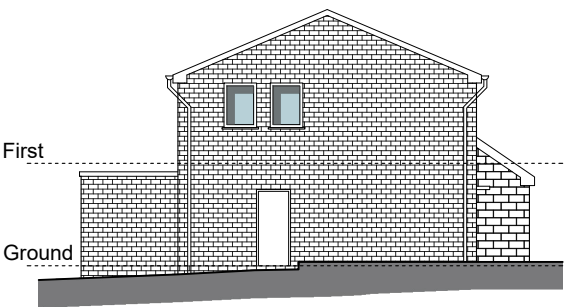



EXISTING WEST ELEVATION
47 Byron Rd
SCALE 1:200 @ A3

 


EXISTING NORTH ELEVATION
47 Byron Rd
SCALE 1:200 @ A3

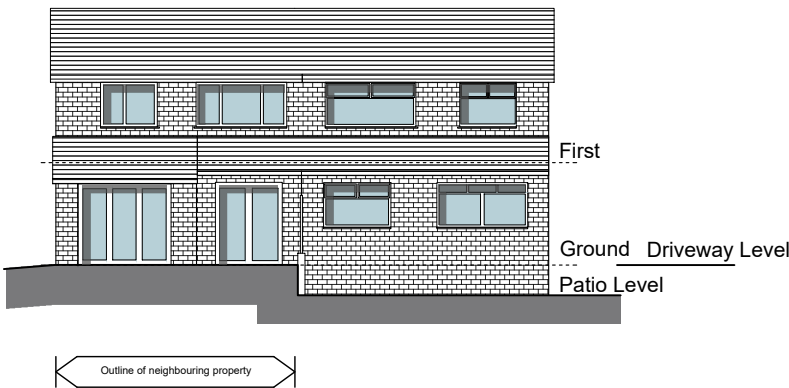 

EXISTING EAST ELEVATION
47 Byron Rd
SCALE 1:200 @ A3

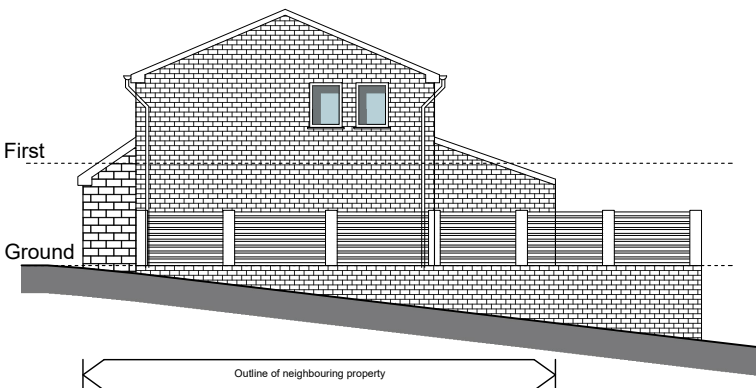 

EXISTING SOUTH ELEVATION
47 Byron Rd
SCALE 1:200 @ A3

 

REV:	DESCRIPTION:	BY:	DATE:
STATUS: PLANNING ISSUE			
 Solum Studio Architectural services Solumstudio@outlook.com 07903370121			
CLIENT: NICK WHITELEGG 46 Byron Rd Greenmount BL84EN			
ARCHITECT: SOLUM STUDIO Llwyn Mawr Llanrhaeadr LL16 4NH			
SITE: 47 BYRON RD Greenmount, BL8 4EN			
TITLE: EXISTING ELEVATIONS			
SCALE AT A3: 1:200 @ A3	DATE: 03/01/26	DRAWN: PD	CHECKED:
PROJECT NO: BY01	DRAWING NO: AP09	REVISION: -	