




SCALE 1:100

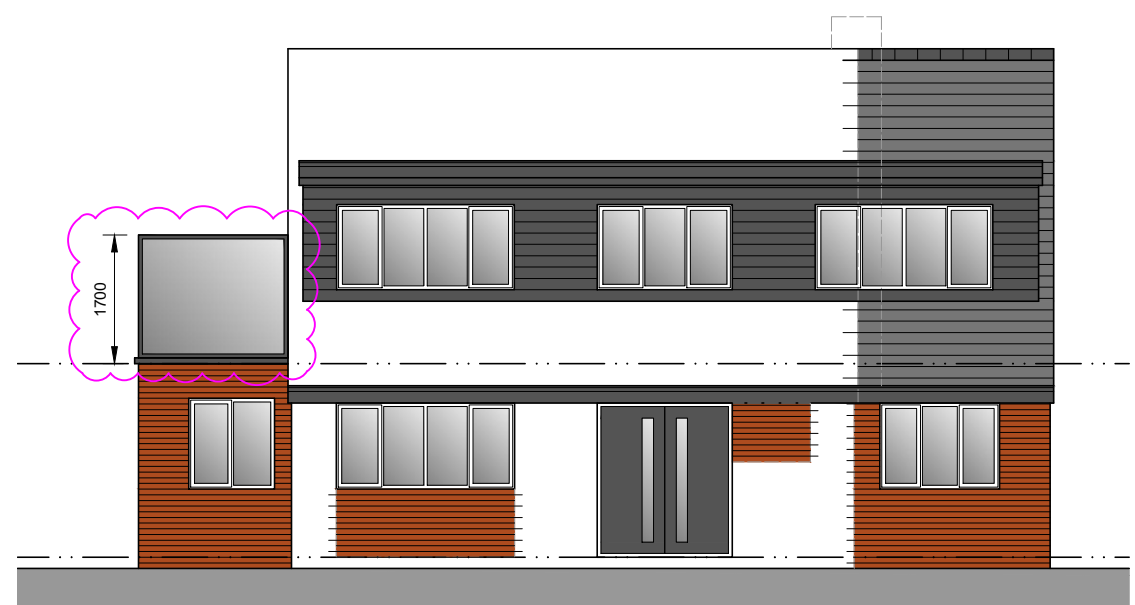


South Facing Front Elevation

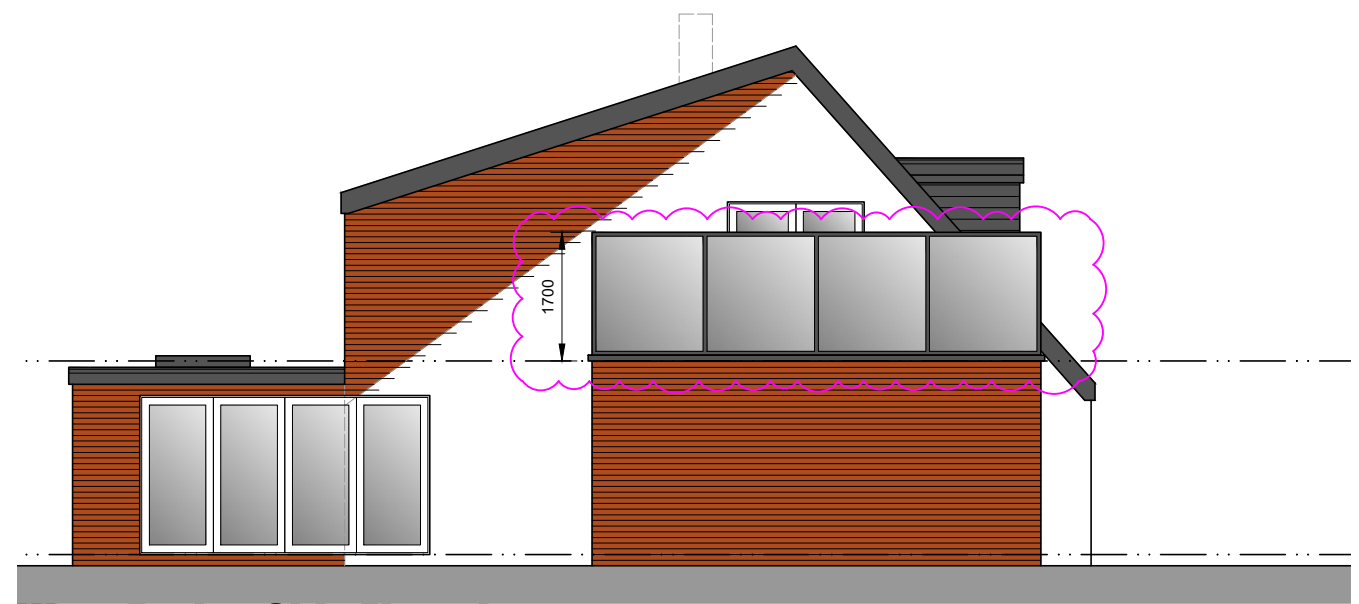

West Facing Side Elevation

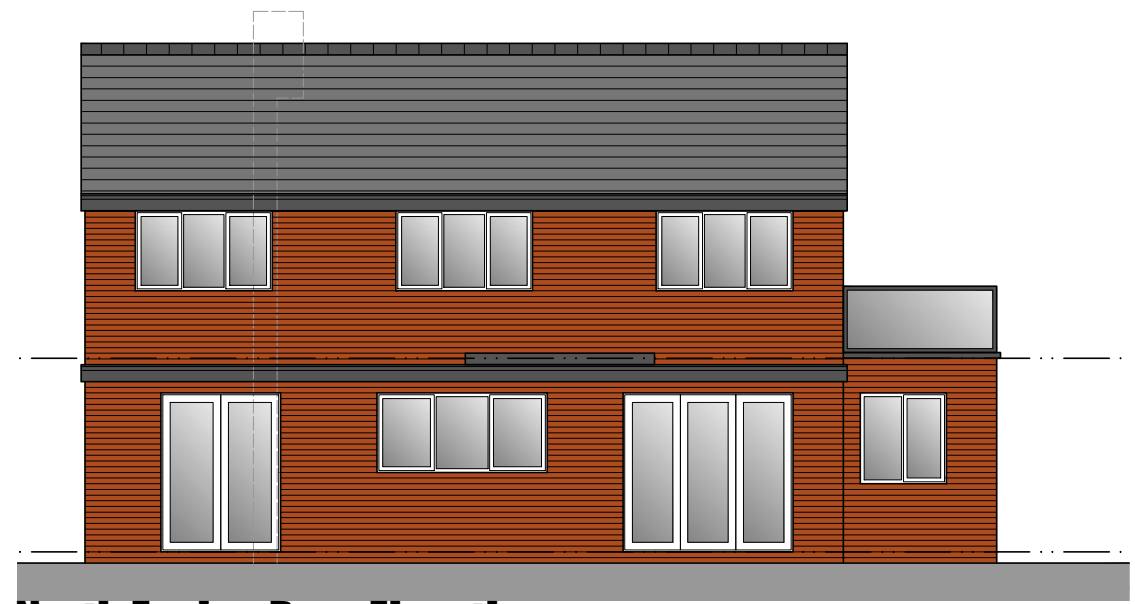

North Facing Rear Elevation

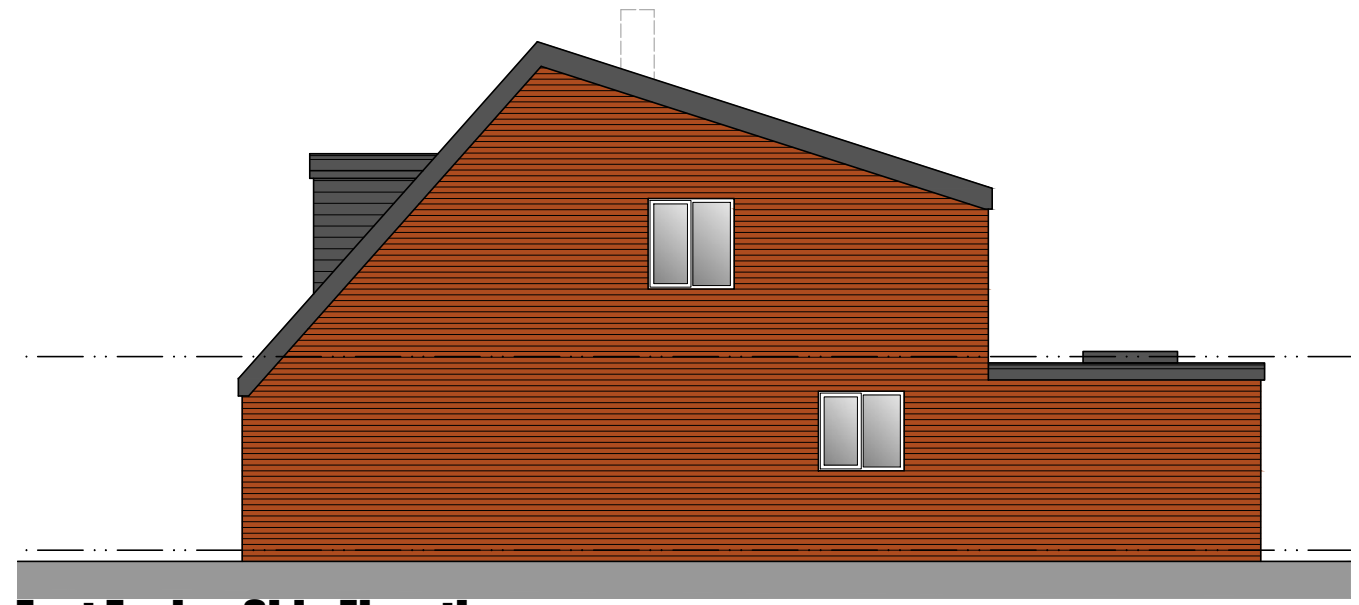

East Facing Side Elevation

Conway Architectural Design shall have no responsibility for any use made of this document other than for that which it was prepared and issued. This drawing should not be scaled. Work to figured dimensions only. All dimensions and levels to be checked on site. No building work is to be started until all relevant approvals are in place. Any discrepancies should be reported to Conway Architectural Design. This drawing should not be reproduced without written permission from Conway Architectural Design. **Standard Building Regs Notes are to be provided by Conway Architectural Design prior to a building regs application being submitted.**

Extension Materials

Brickwork	Red Multi to match existing
Roof Tiles	Grey to match existing
Dormer Cheeks	Grey composite boarding
Windows	White Upvc
Doors	White Upvc
Soffit	Black Upvc
Fascia	Black Upvc
Rainwater Goods	Black Upvc
Screening	Top of balcony screening to be minimum 1.7m above floor level and have a minimum Pilkington Obscurity Level 3 rating.

Conway Architectural Design

6 Conway Close
Alkrington
Middleton
Manchester, M24 1EW
E: conway-design@outlook.com

JOB TITLE :	2 Storey Side And Rear Extension
ADDRESS :	9 Birch-Lea Close, Bury
DRAWING TITLE :	Proposed Elevations
SCALE :	1:100 @ A3
DRAWN : xxx	DATE : 18.06.20