



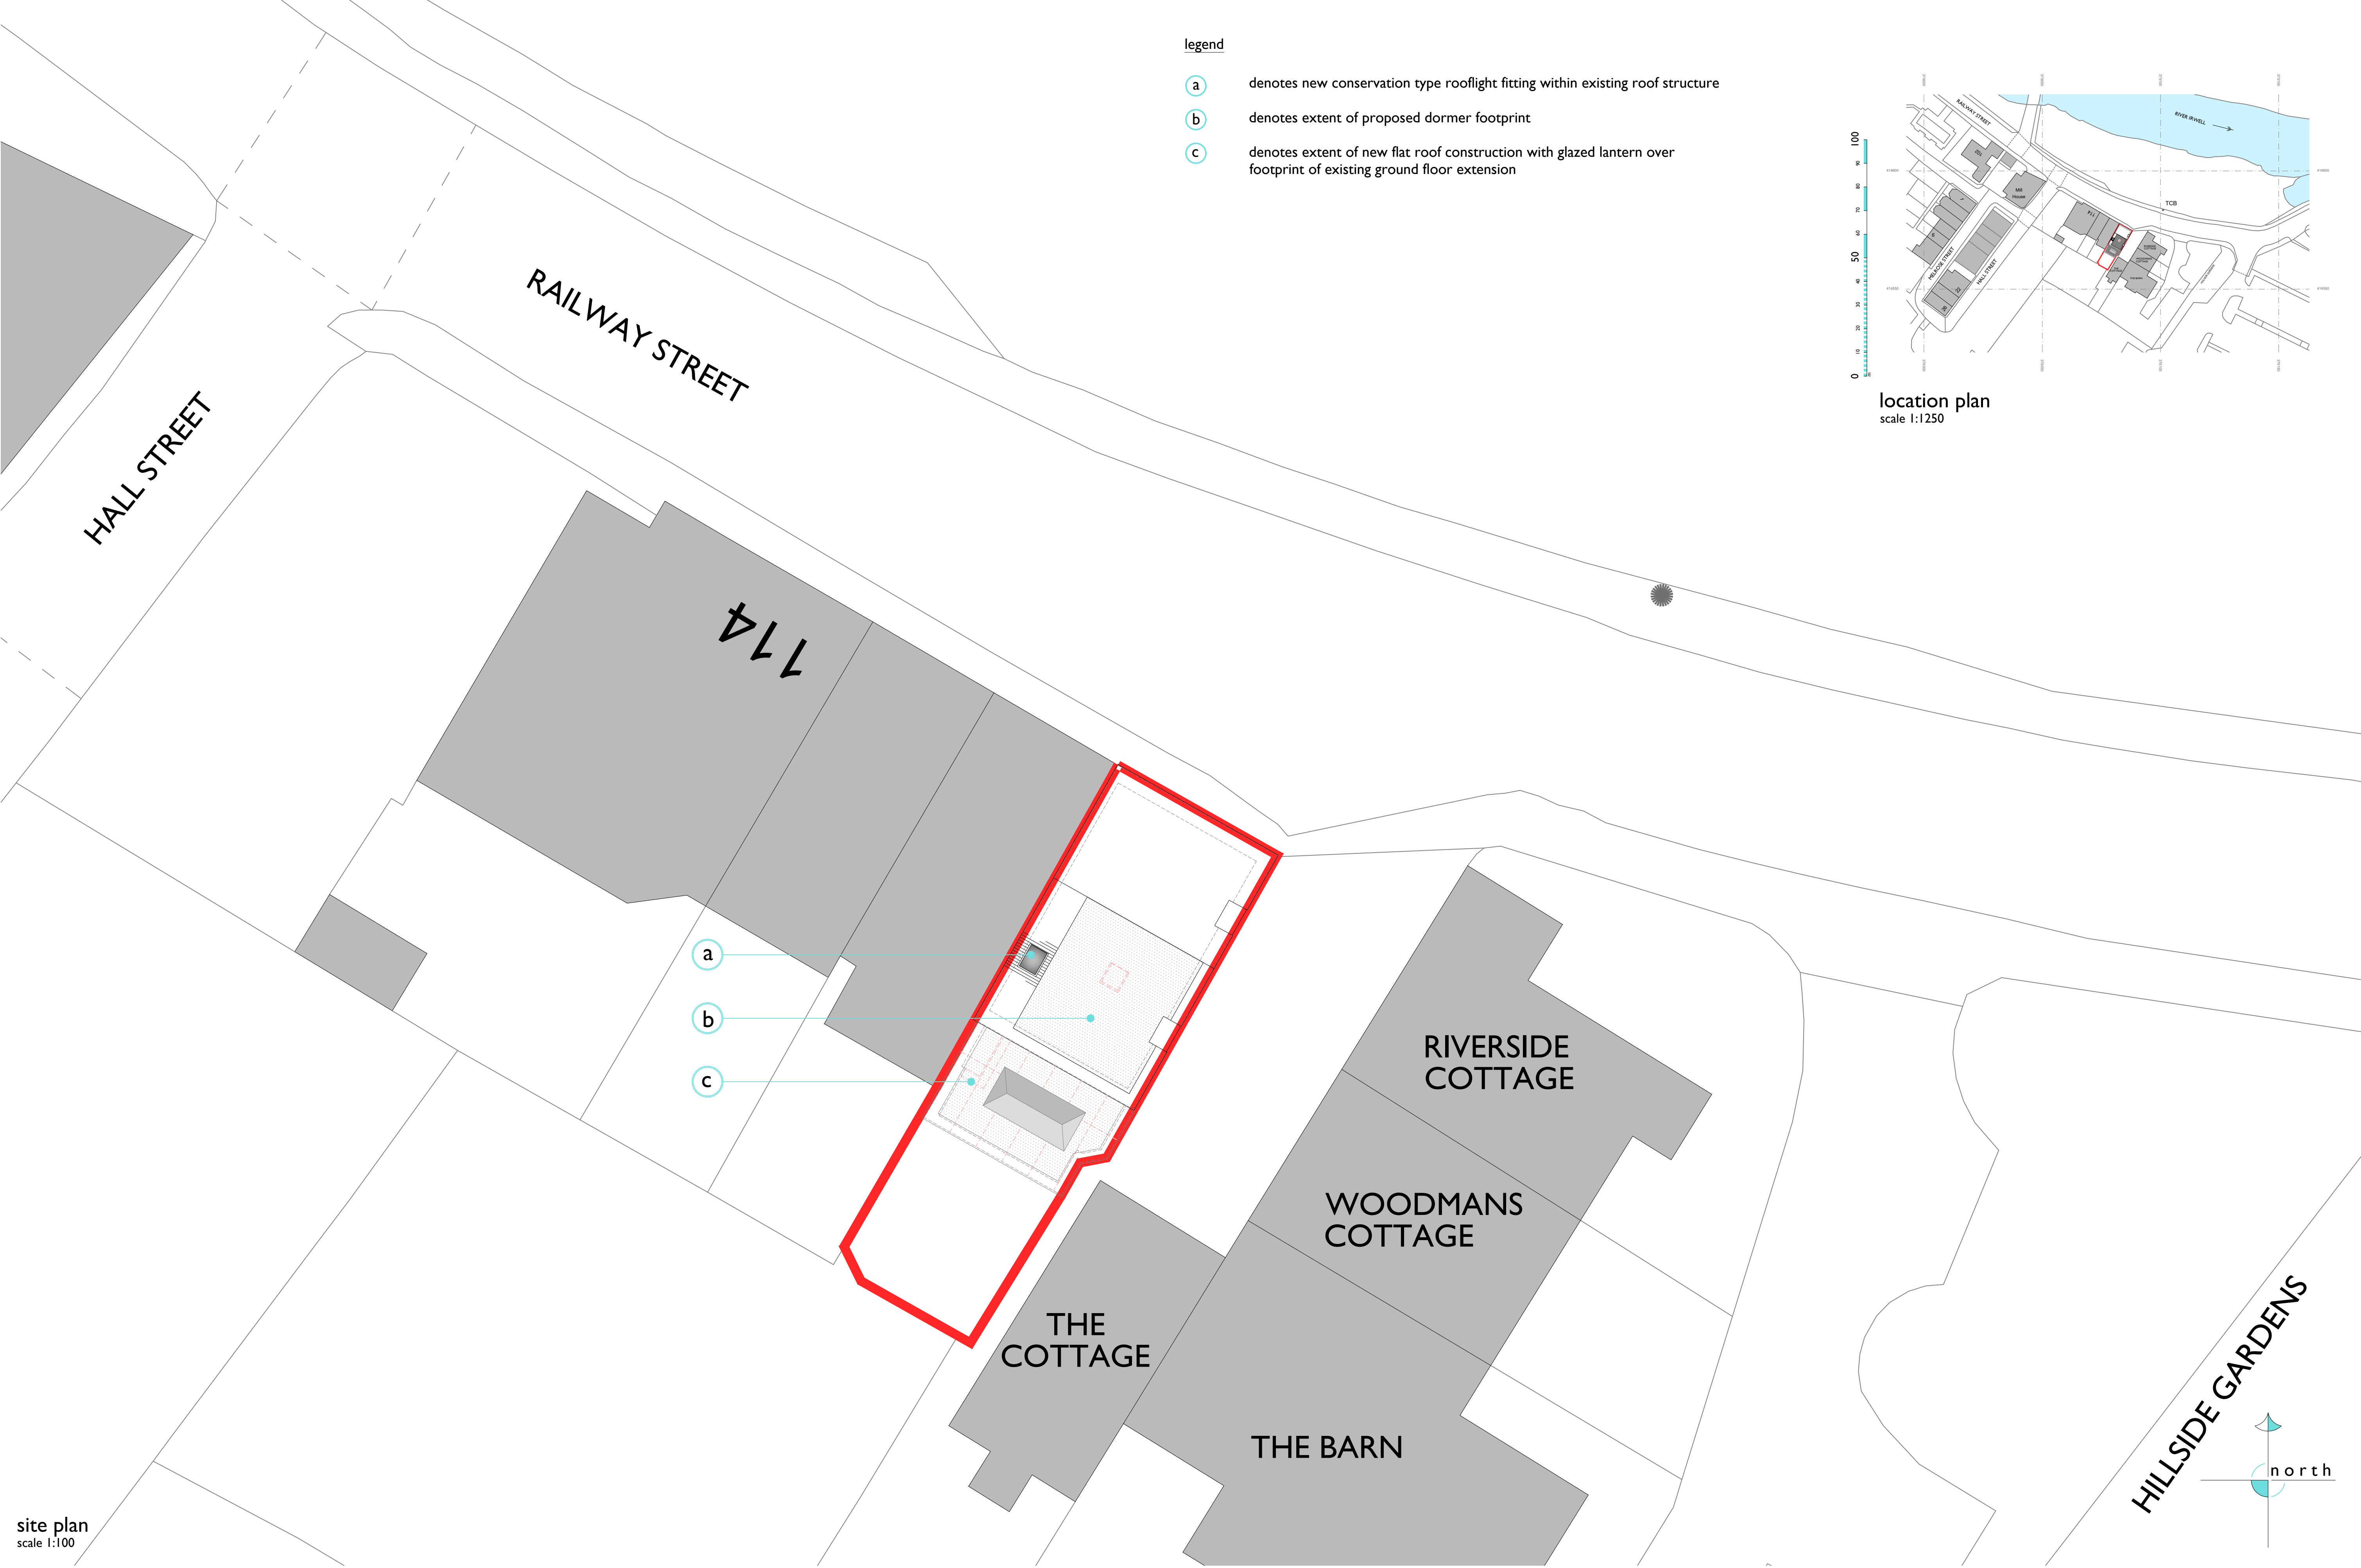

legend

- a denotes new conservation type rooflight fitting within existing roof structure
- b denotes extent of proposed dormer footprint
- c denotes extent of new flat roof construction with glazed lantern over footprint of existing ground floor extension

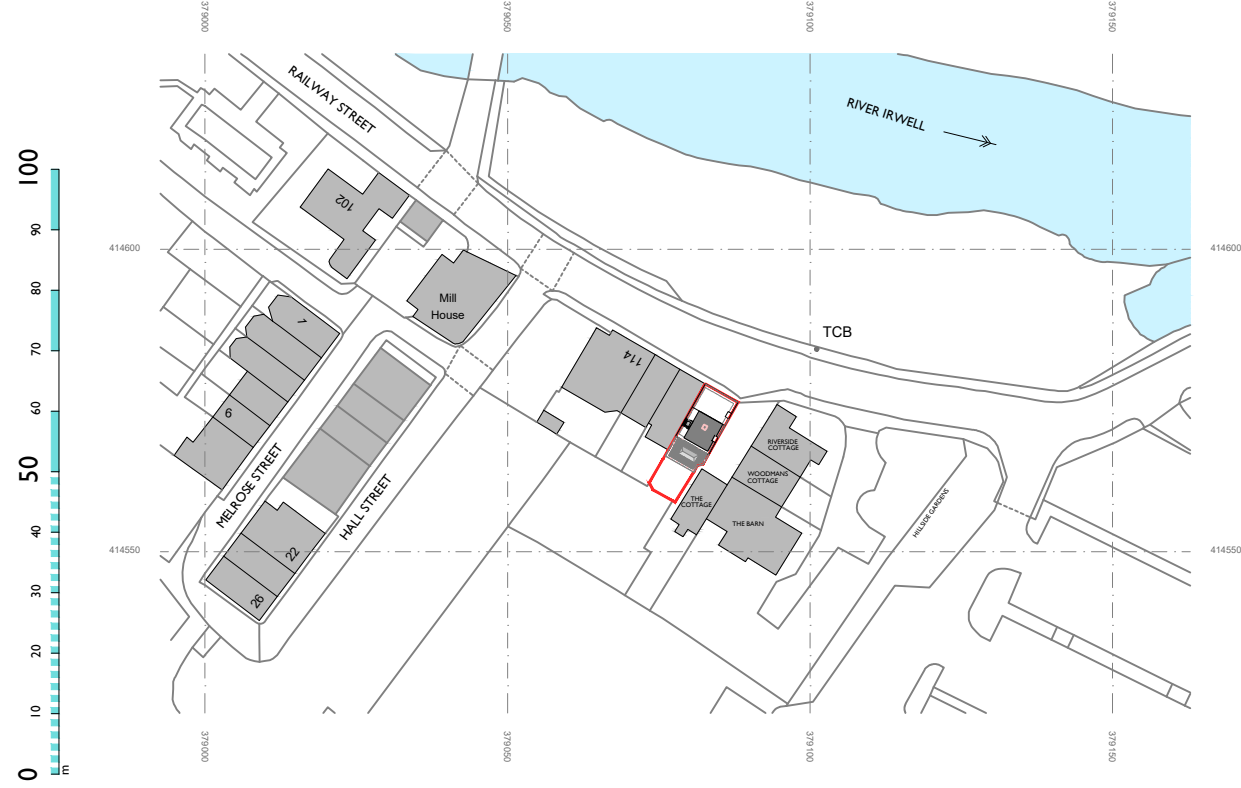

location plan  
scale 1:1250

site plan  
scale 1:100