



PROPOSED LOFT CONVERSION TO 7 RINGLEY CLOSE, WHITEFIELD, GREATER MANCHESTER, M45 7HR


- GENERAL NOTES
- 1. This drawing is copyright and must not be reproduced without the consent of MODULOFT.
 - 2. All dimensions are in millimeters unless otherwise noted.
 - 3. All dimensions to be checked on site prior to commencement of work or preparation of shop/fabrication drawings.
 - 4. The contractor shall report any discrepancies in information in writing to the design team at the earliest opportunity.
 - 5. This drawing is to be read in conjunction with the following relevant information:
 - i) All architects, structural and service engineer's drawings and specifications.
 - ii) All CDM information including designers risk assessments.

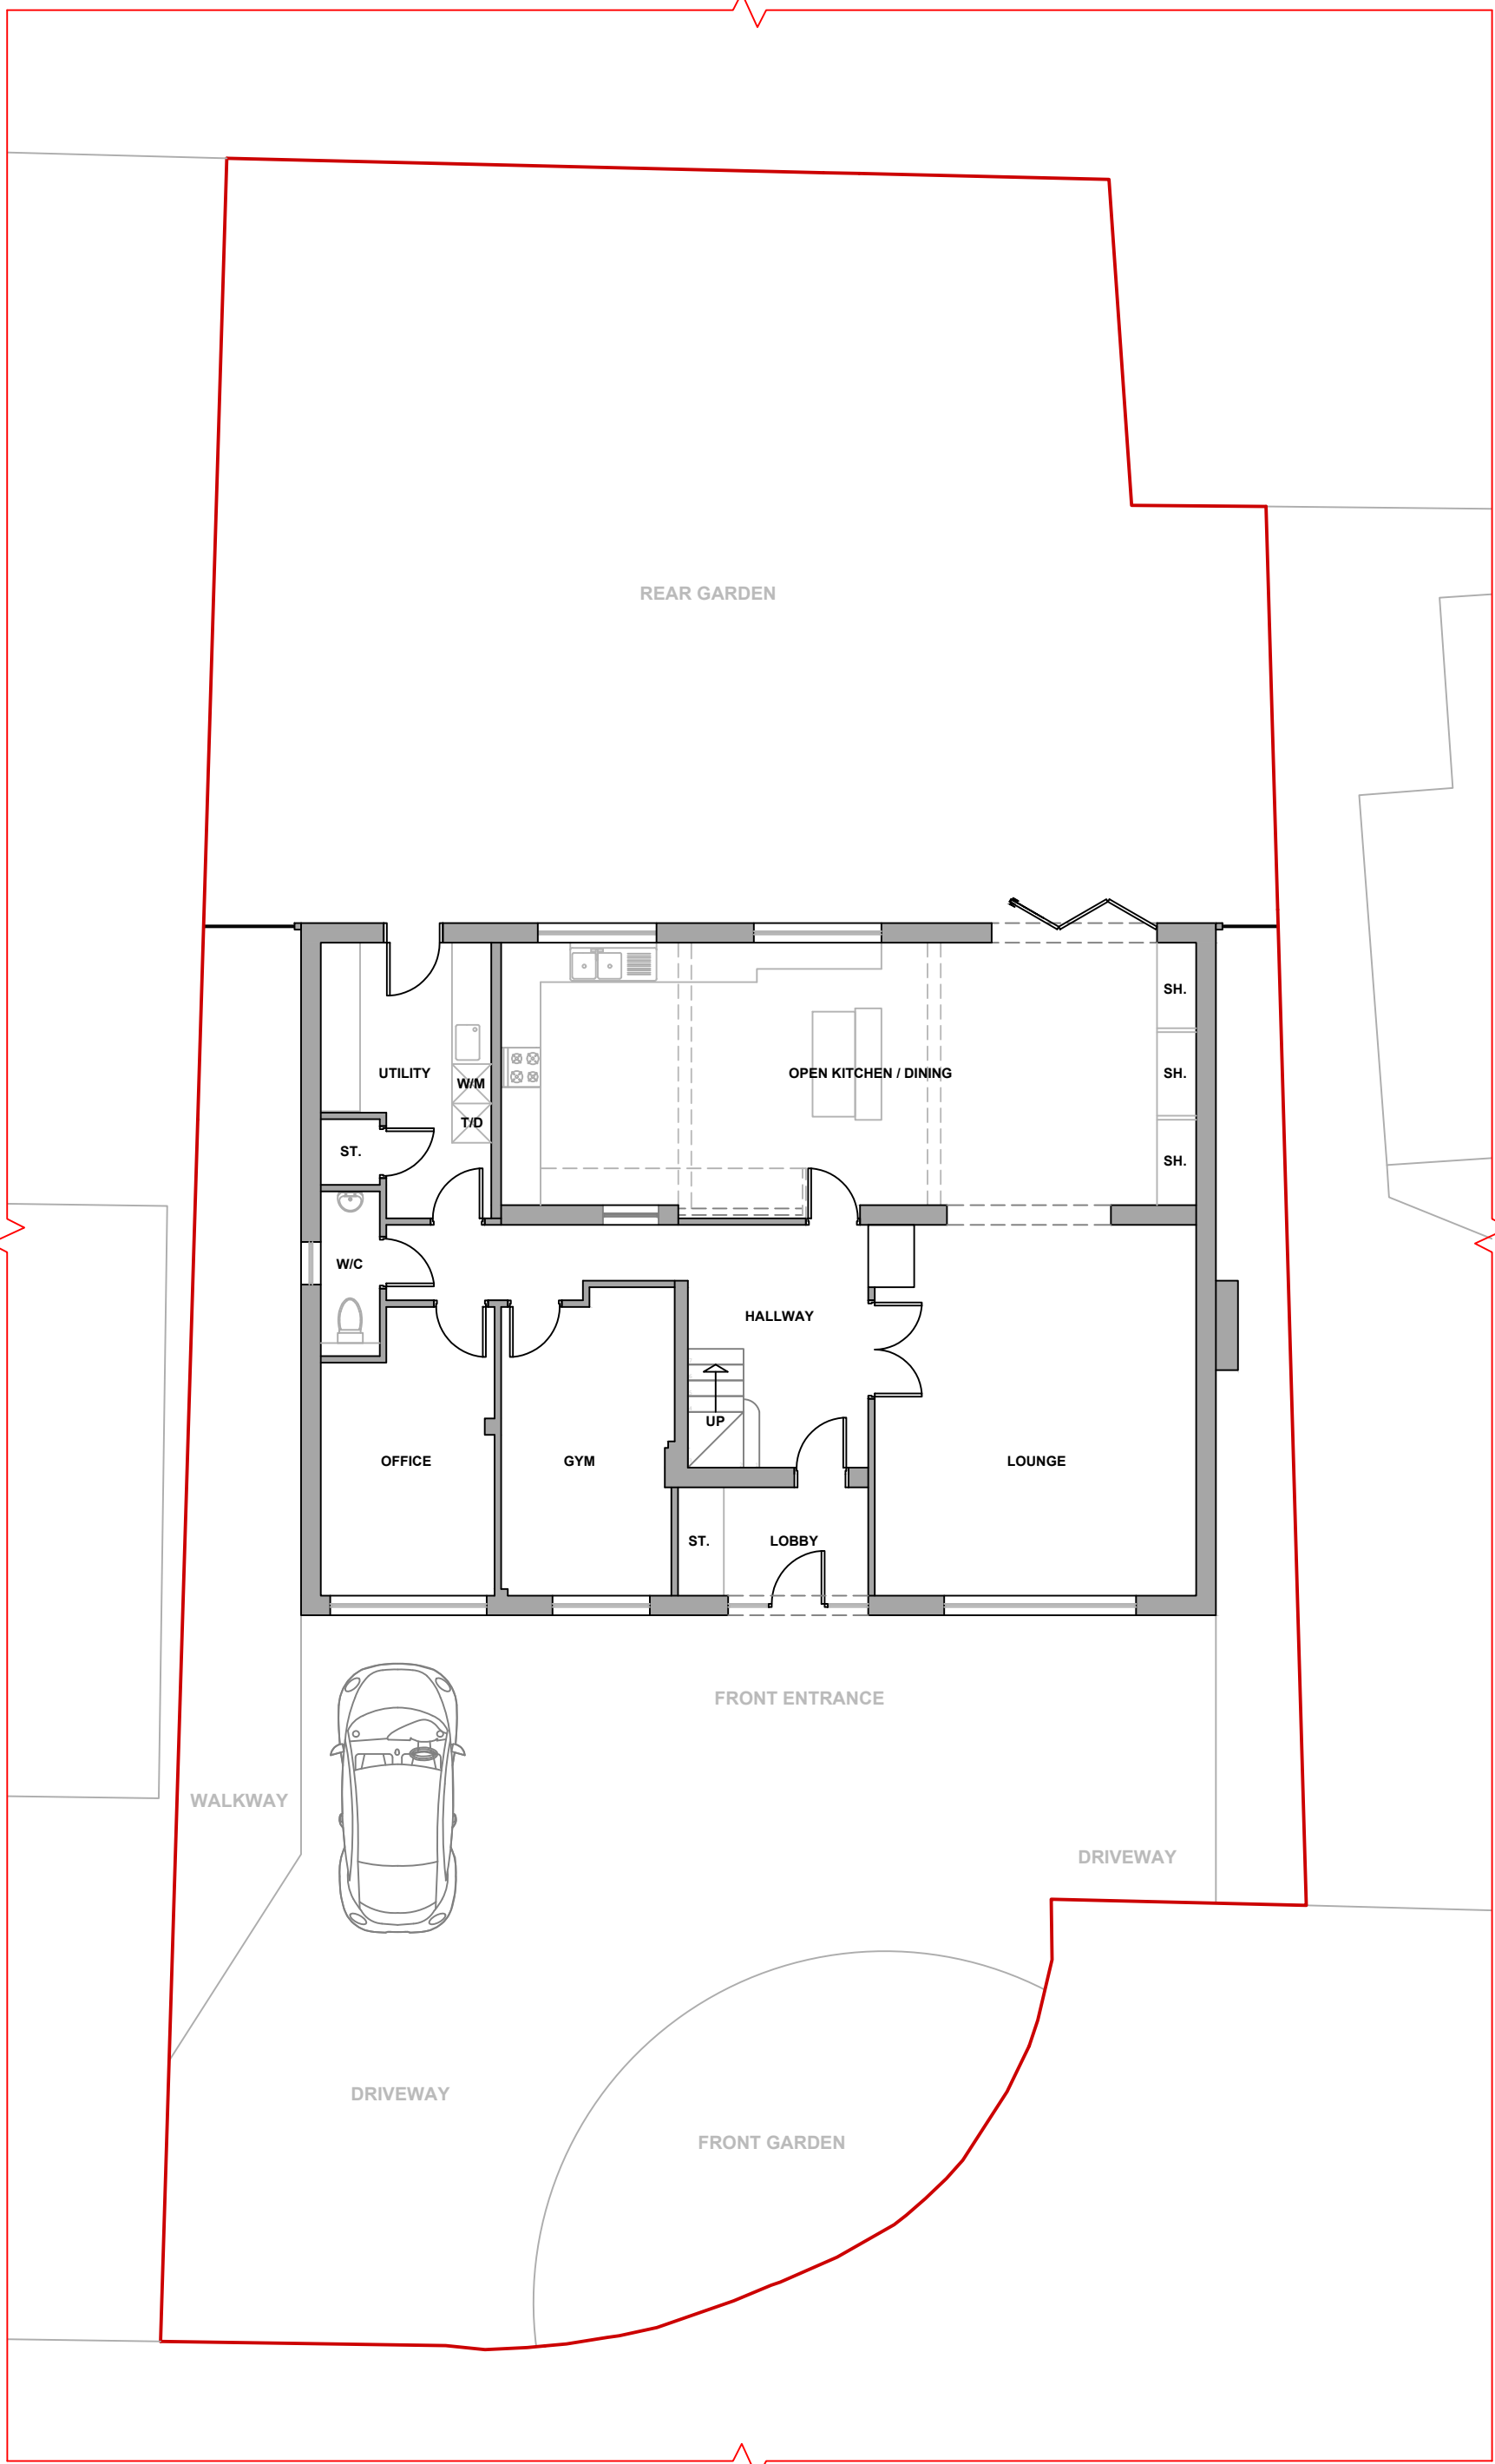

1:100 Existing Ground Floor Plan

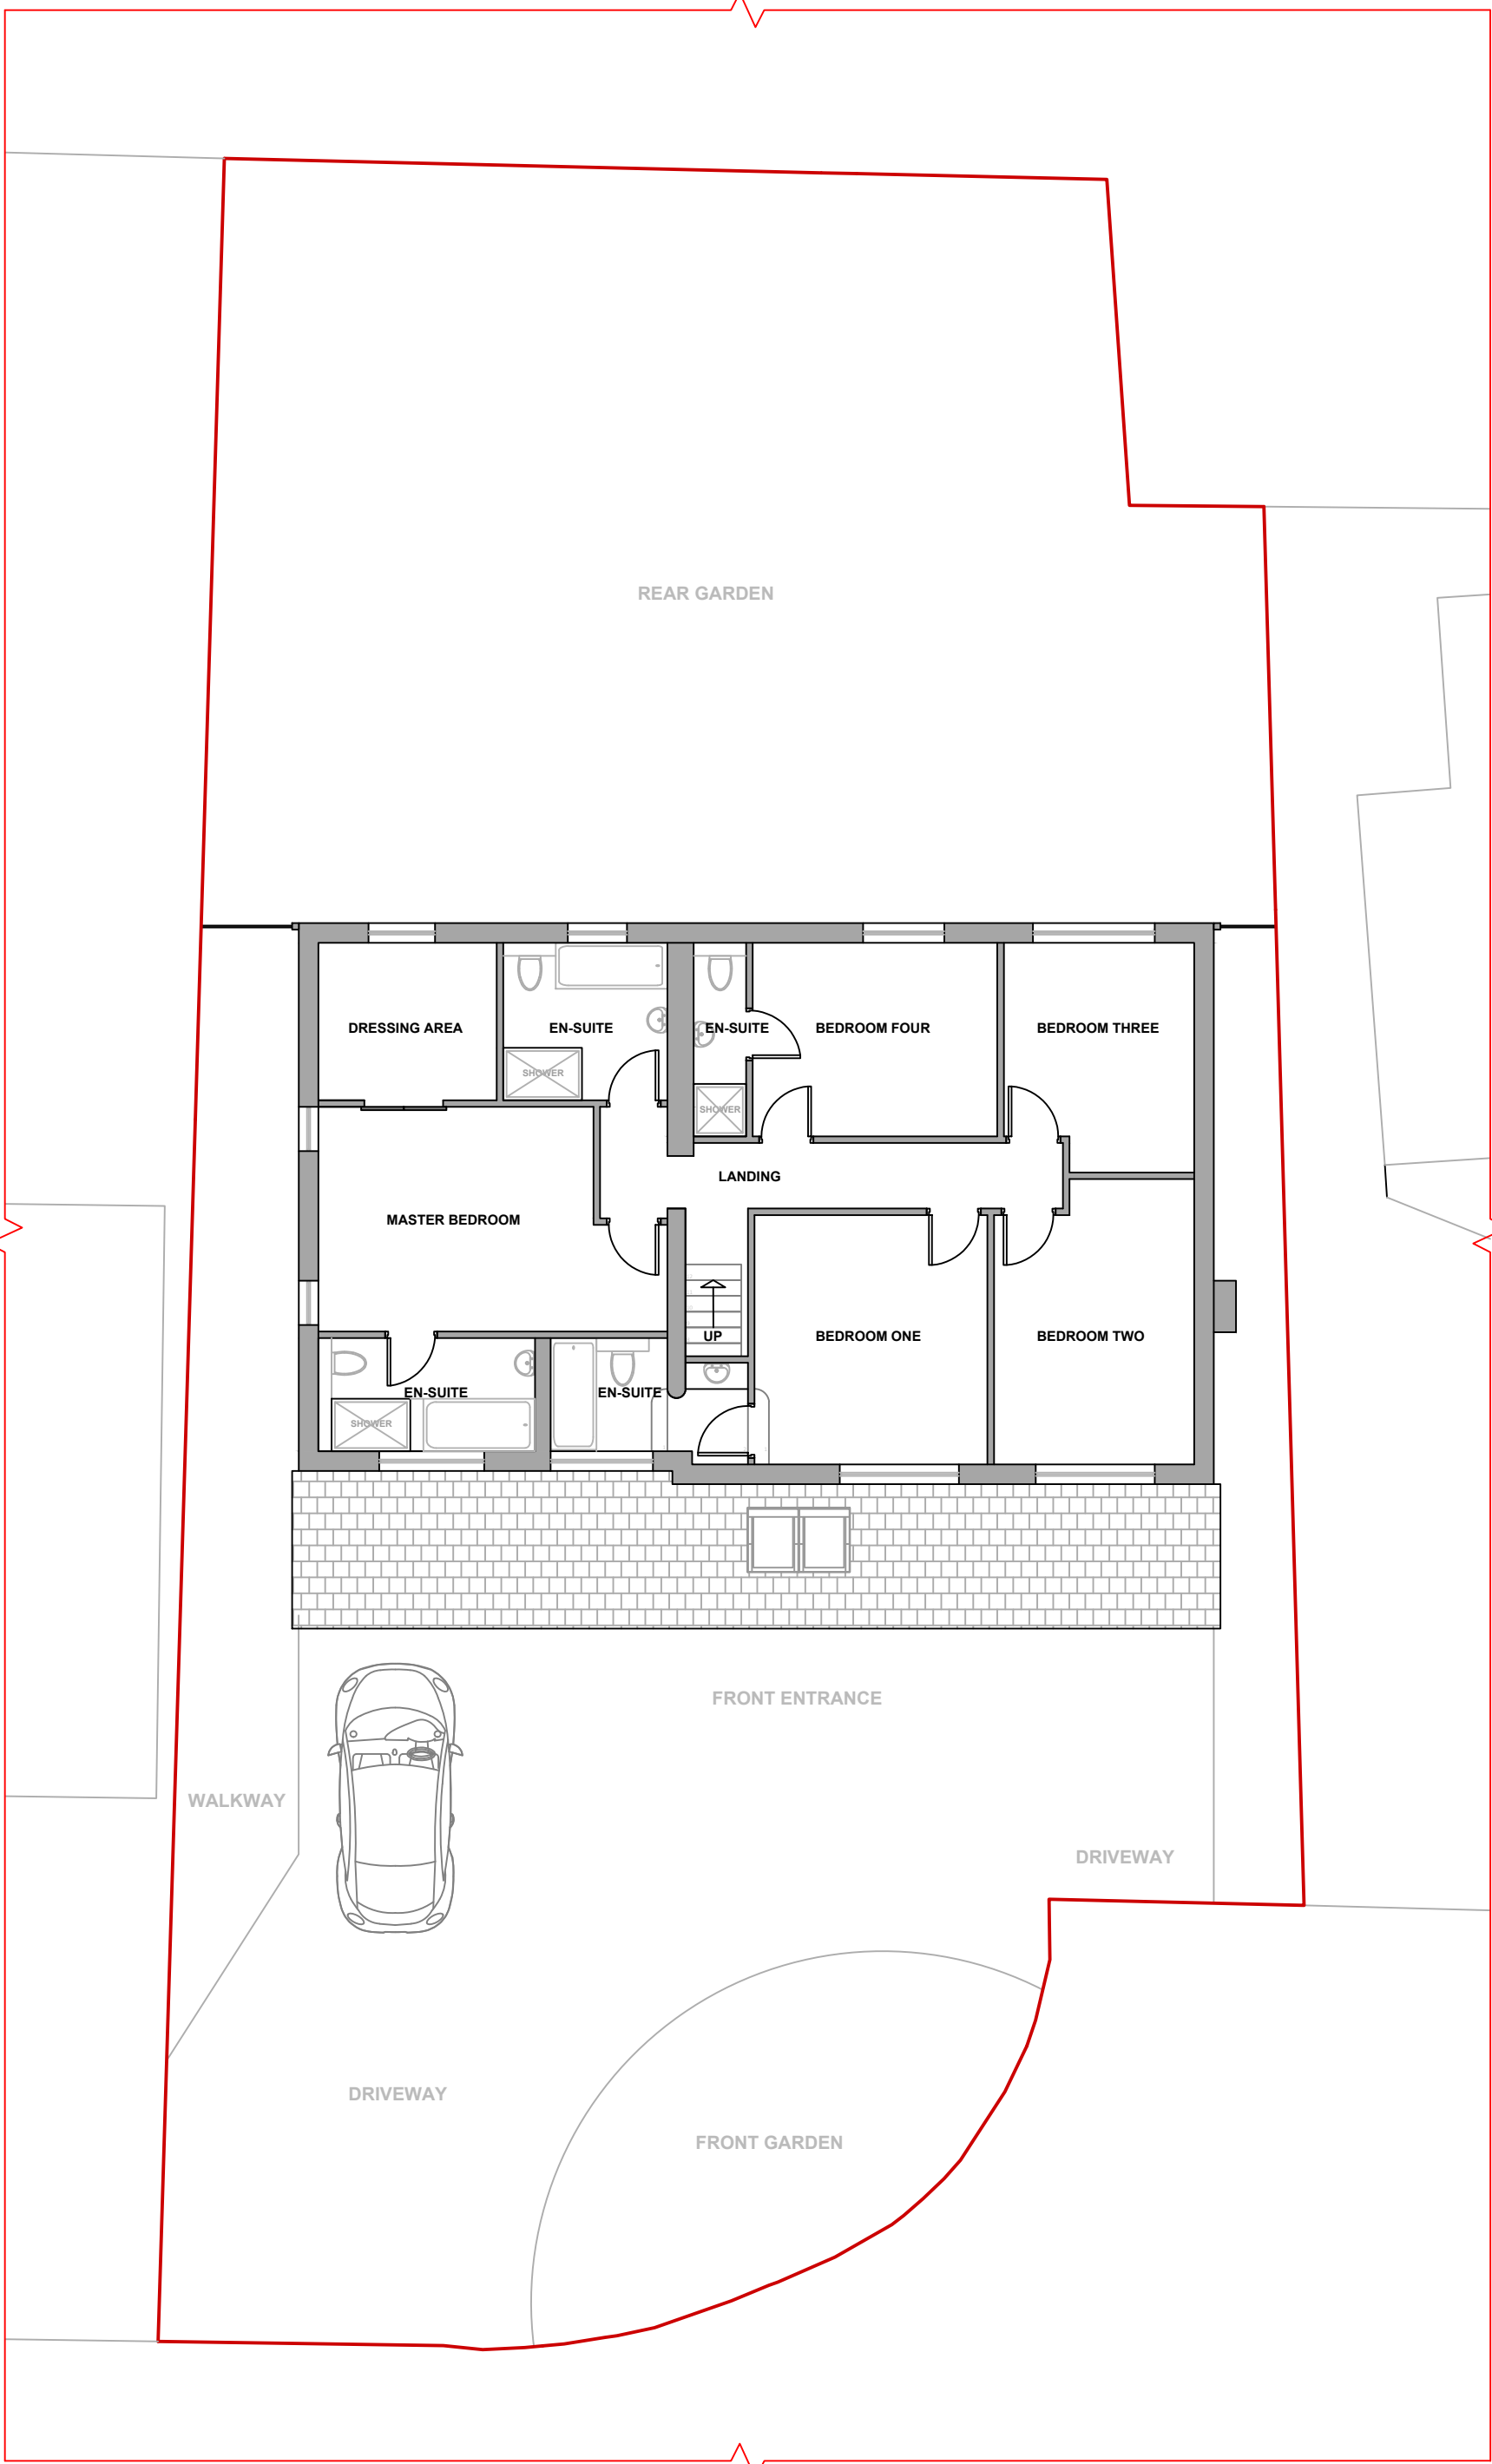


1:100 Existing First Floor Plan

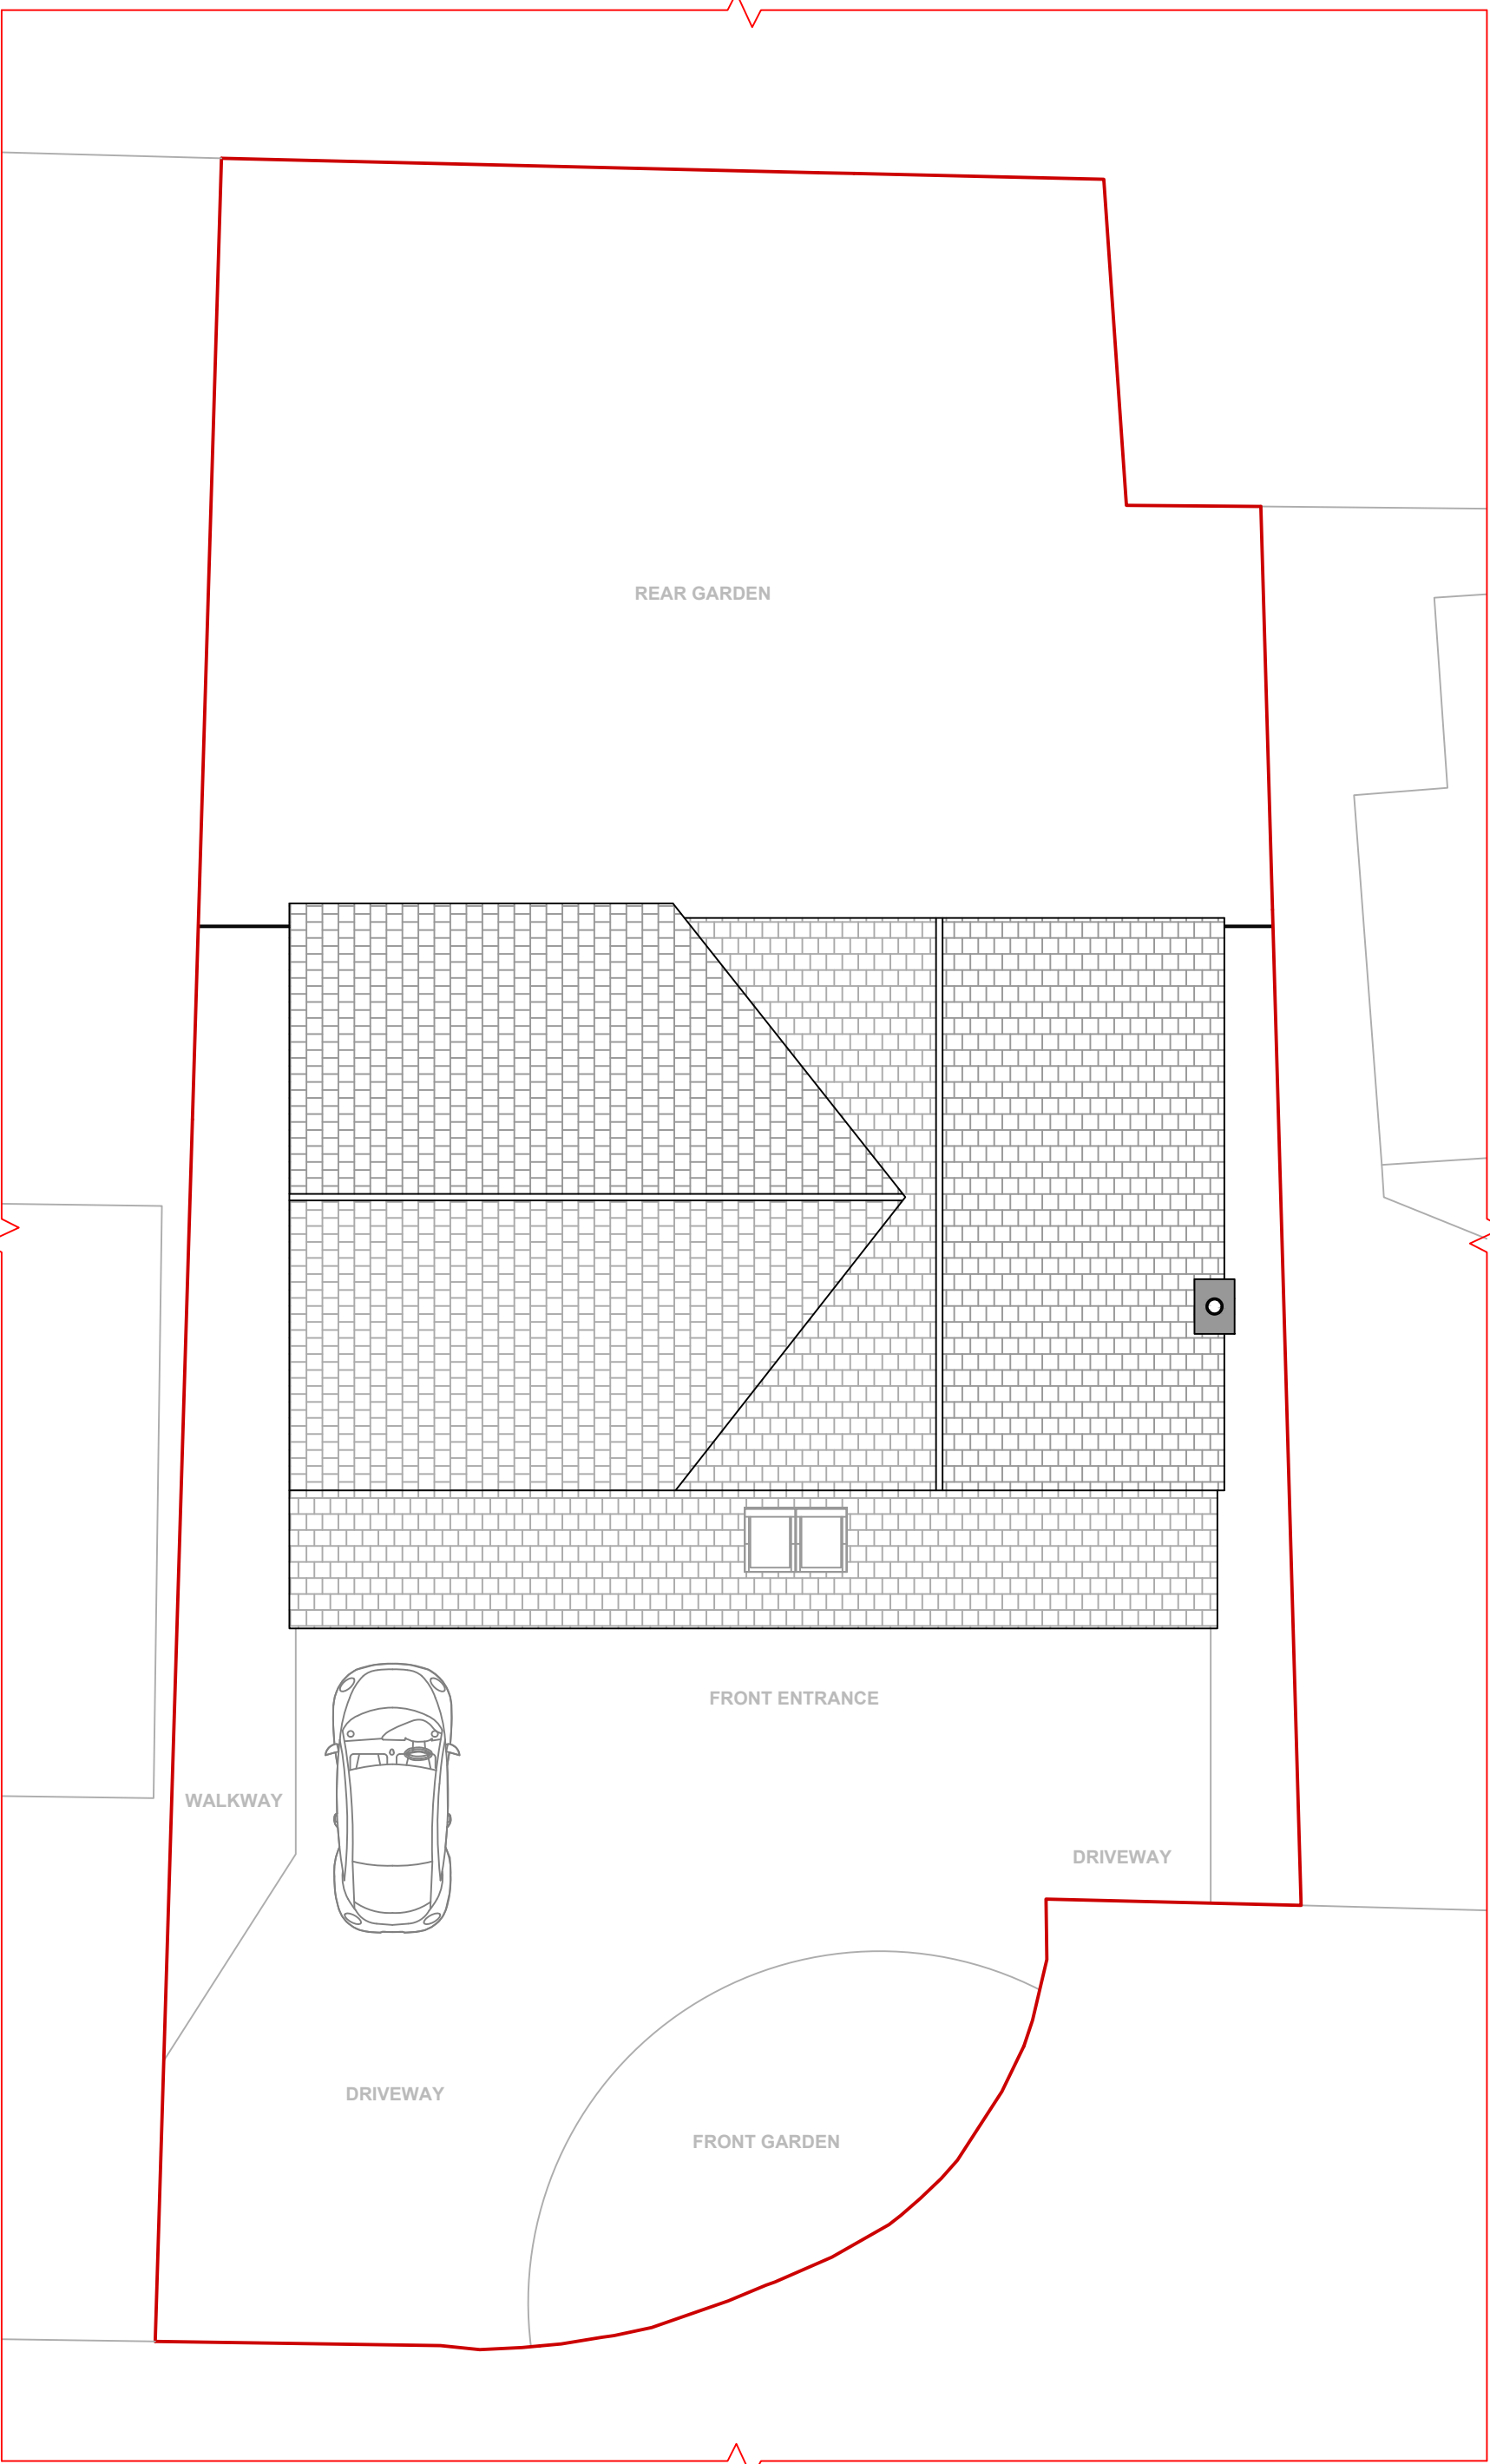

1:100 Existing Roof Plan

MDL21367236_005
Existing Plans
1:100

COPYRIGHT 2016 - MODULOFT

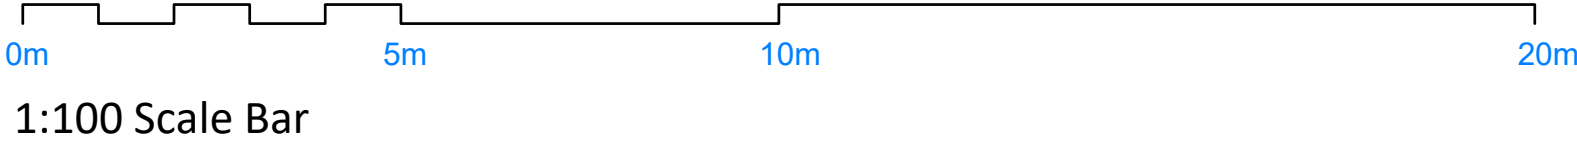

REV	DATE	BY	COMMENTS	
MODULOFT				
PROJECT NO: MDL21367236_MINKOFF				
DRAWING NO: MDL21367236_005				
DRAWING TITLE: LOFT CONVERSION				
DATE: 05/05/2022			REVISION:	
DRAWN: P.C		SCALE: A5@A1		