




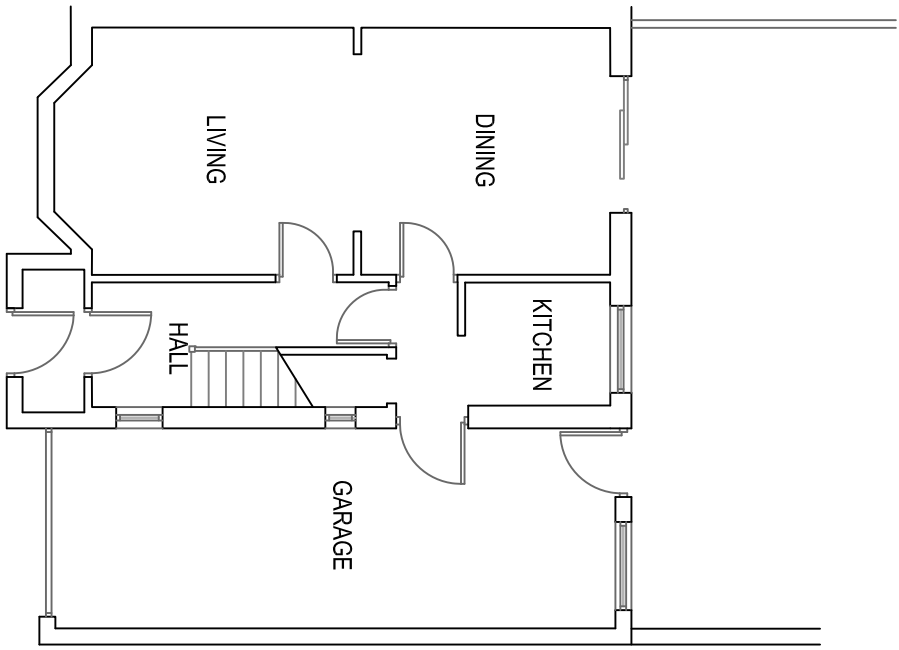


EXISTING GF PLAN 1:100

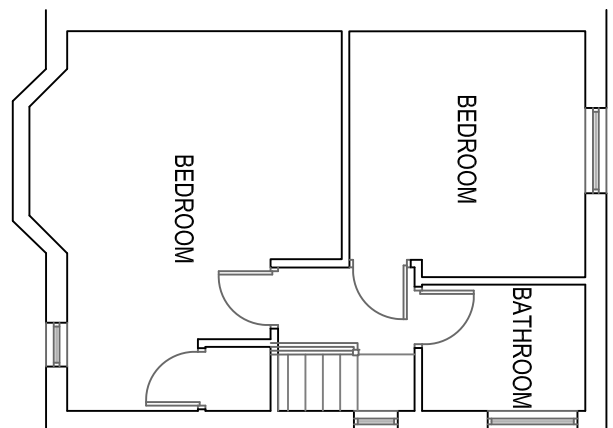


EXISTING FF PLAN 1:100

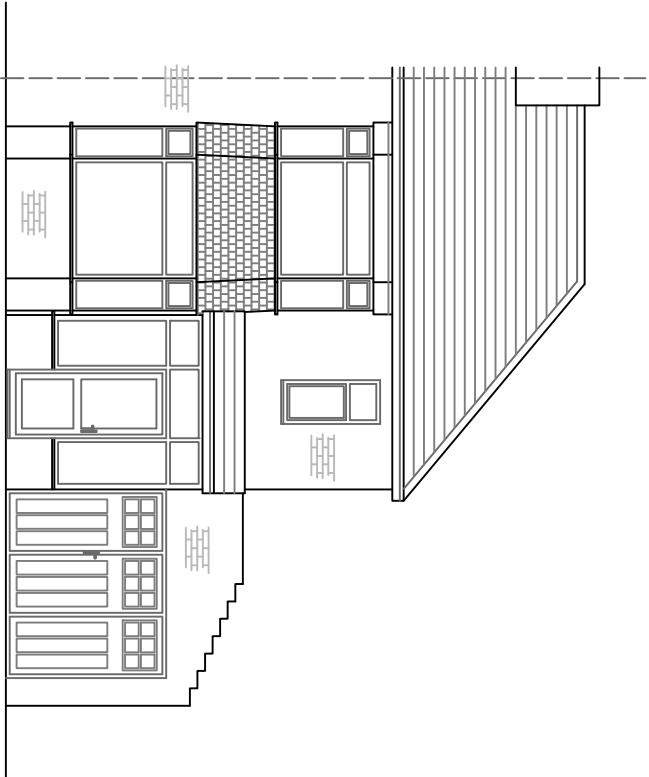


EXISTING FRONT ELEVATION 1:100

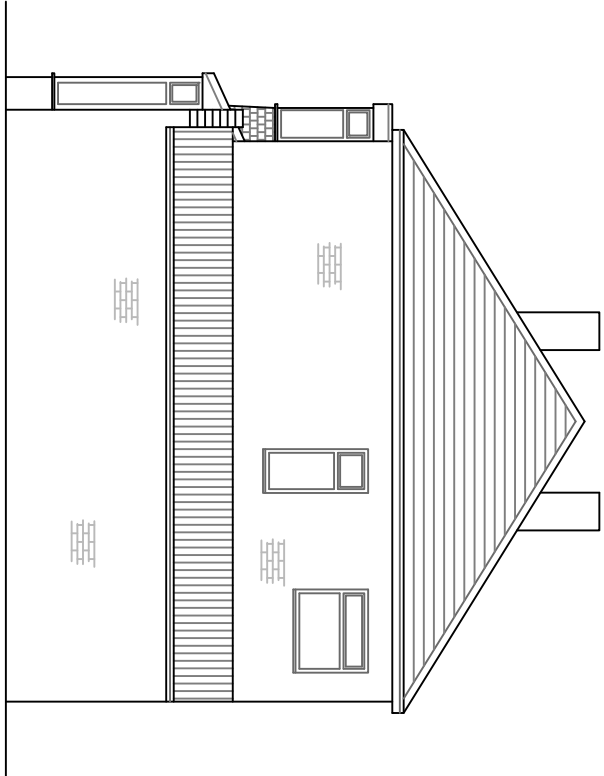


EXISTING SIDE ELEVATION 1:100

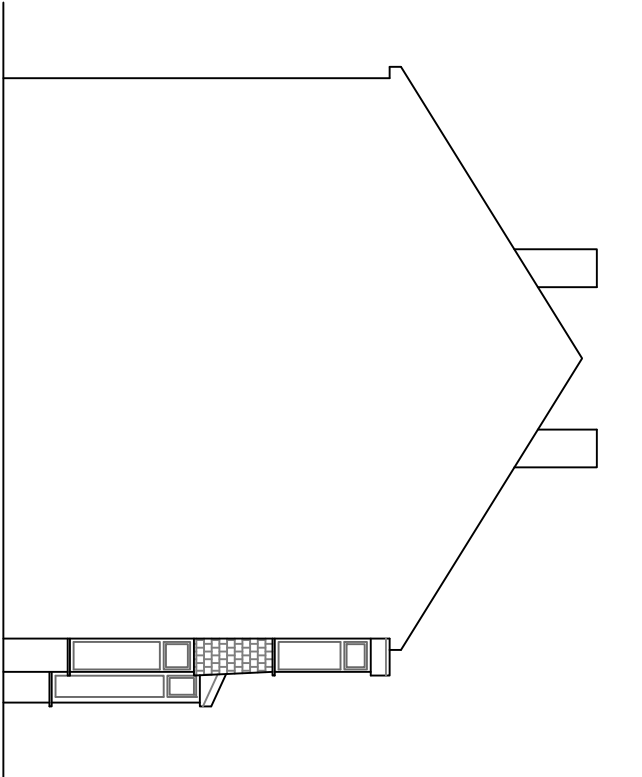


EXISTING SIDE ELEVATION 1:100

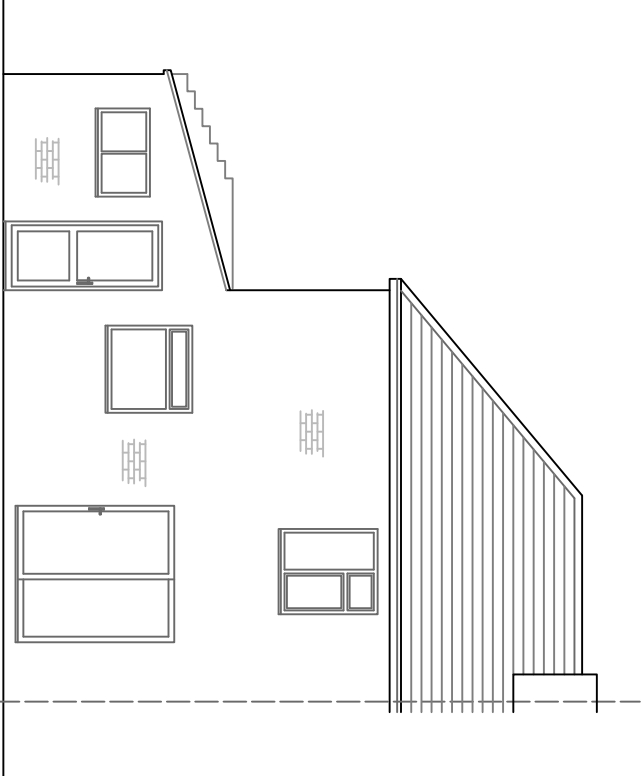


EXISTING REAR ELEVATION 1:100

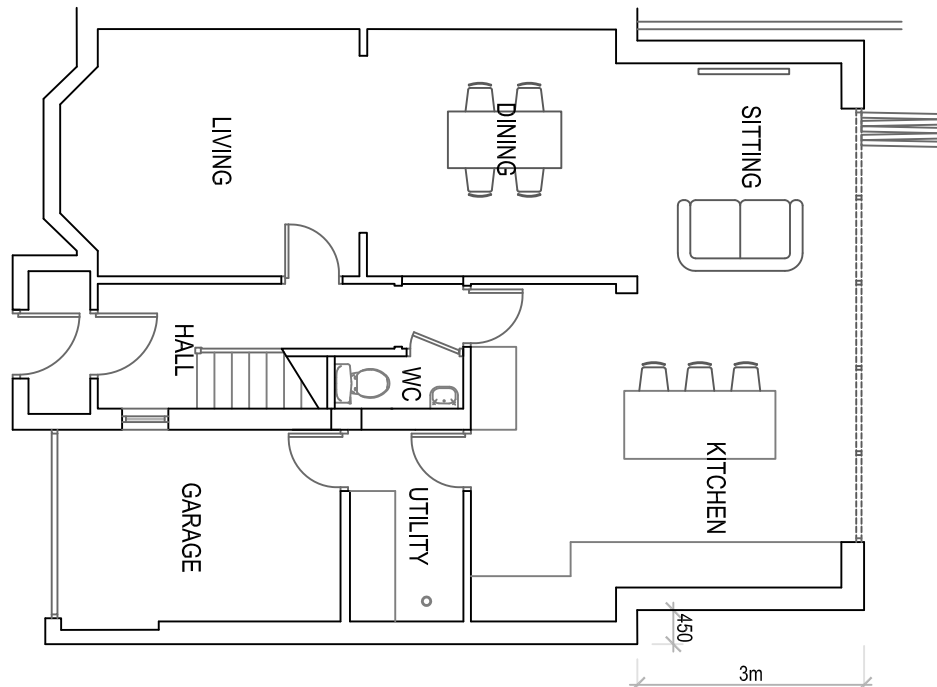


PROPOSED GF PLAN 1:100

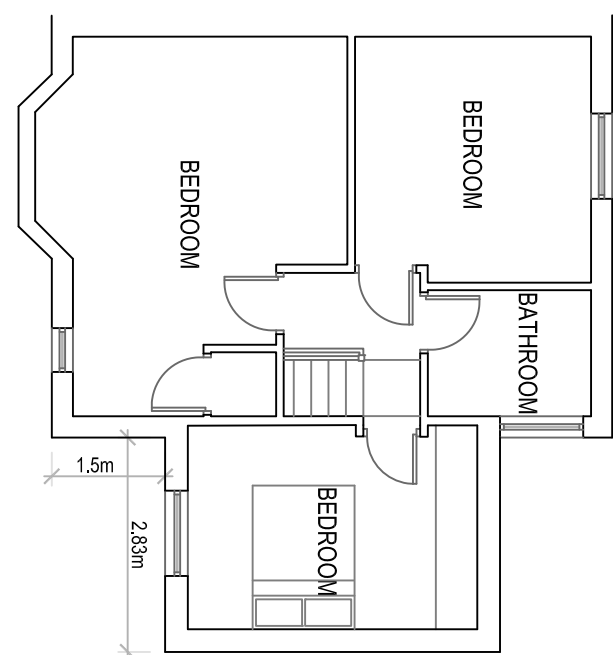


PROPOSED FF PLAN 1:100

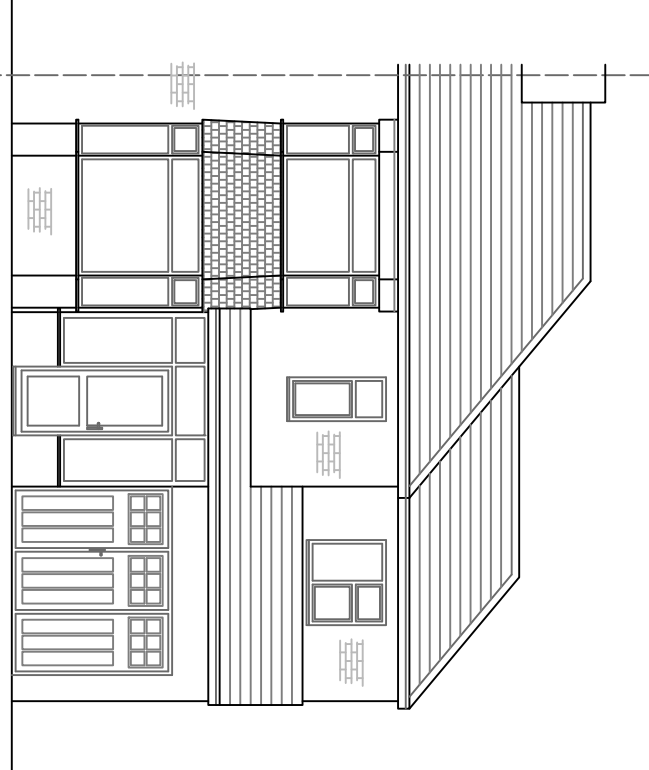


PROPOSED FRONT ELEVATION 1:100

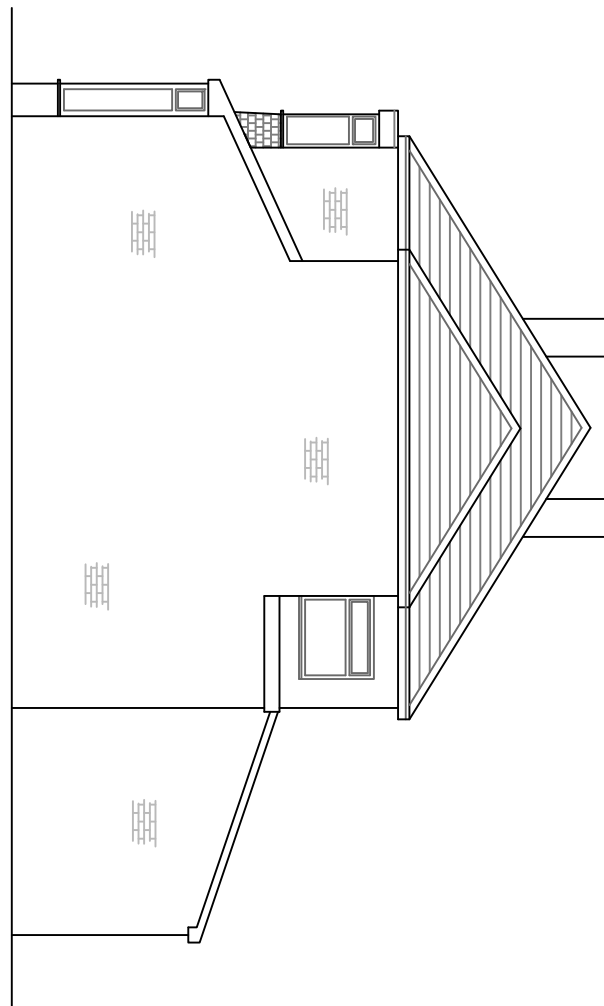



PROPOSED SIDE ELEVATION 1:100

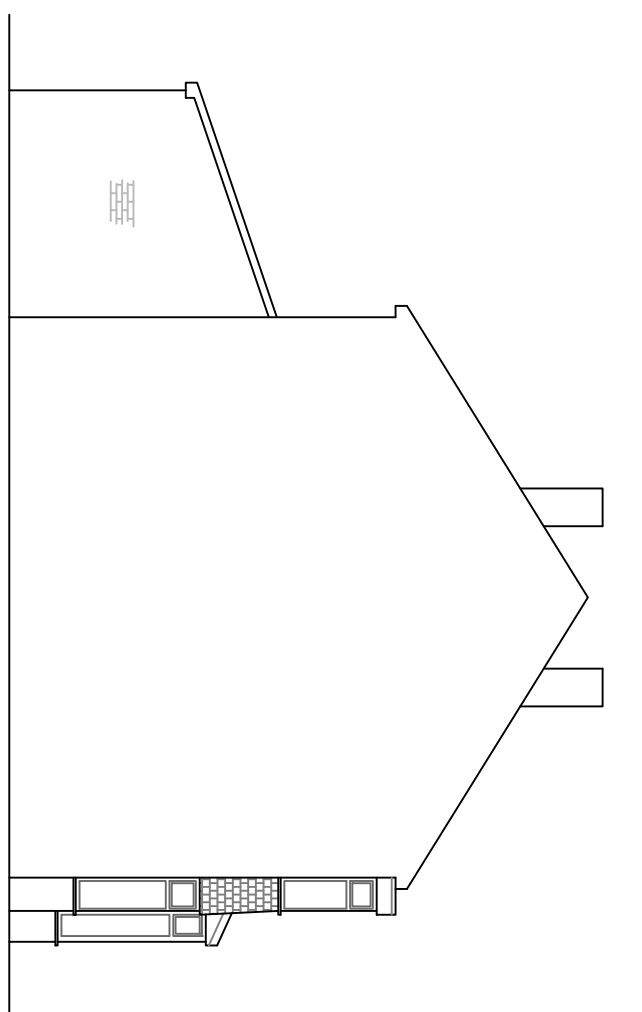




PROPOSED SIDE ELEVATION 1:100

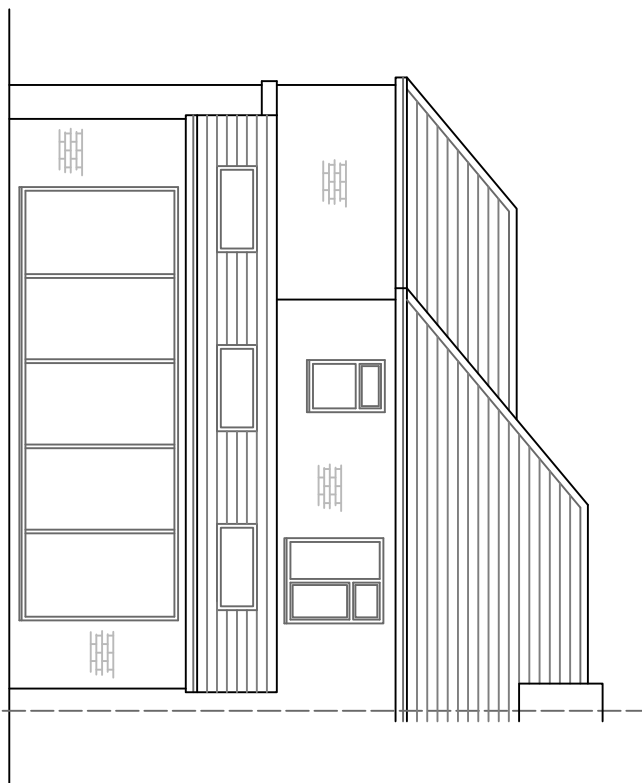

PROPOSED REAR ELEVATION 1:100

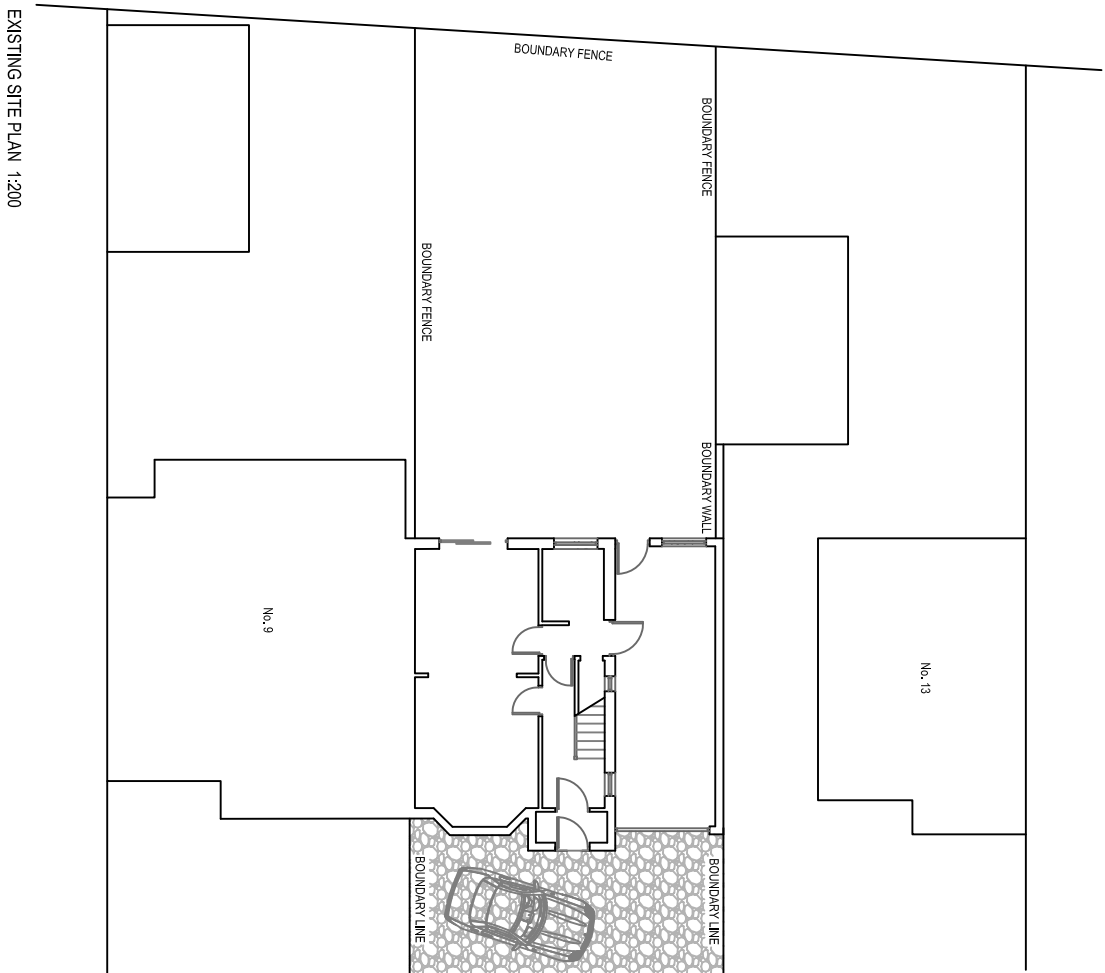 

EXISTING SITE PLAN 1:200

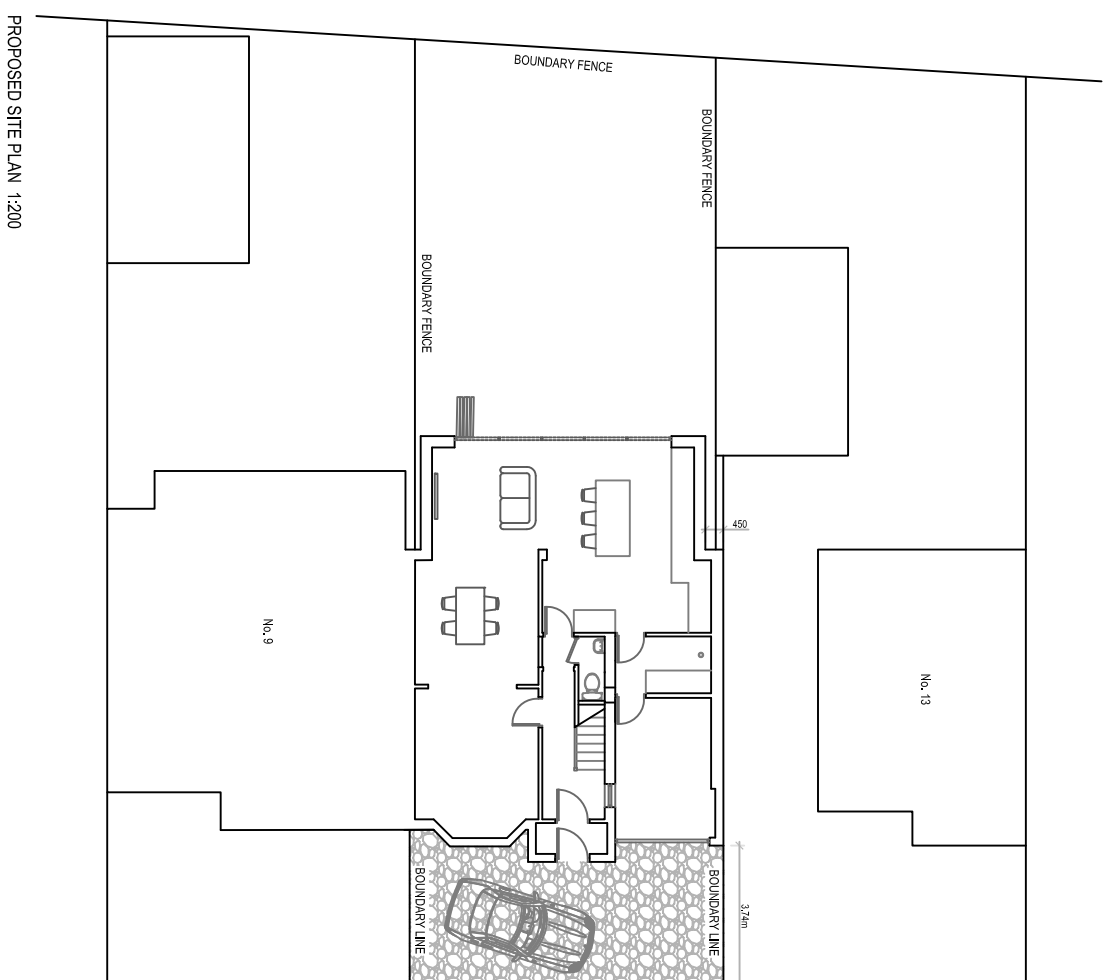 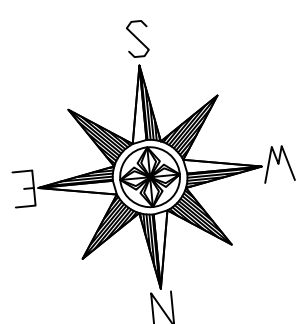

PROPOSED SITE PLAN 1:200

REV B General amendments

REV A General amendments

SINGLE STOREY REAR AND TWO STOREY SIDE
EXTENSIONS & INTERNAL WORKS

11 Woodward Road
Prestwich
M25 9TX

Existing & Proposed Plans
and Elevations

Drawn: CDW
Scale: 1:100 & 1:200 @ A1
Date: March 2022

2387_PRE_01_Planning_Rev_B