




EXISTING BLOCK PLAN

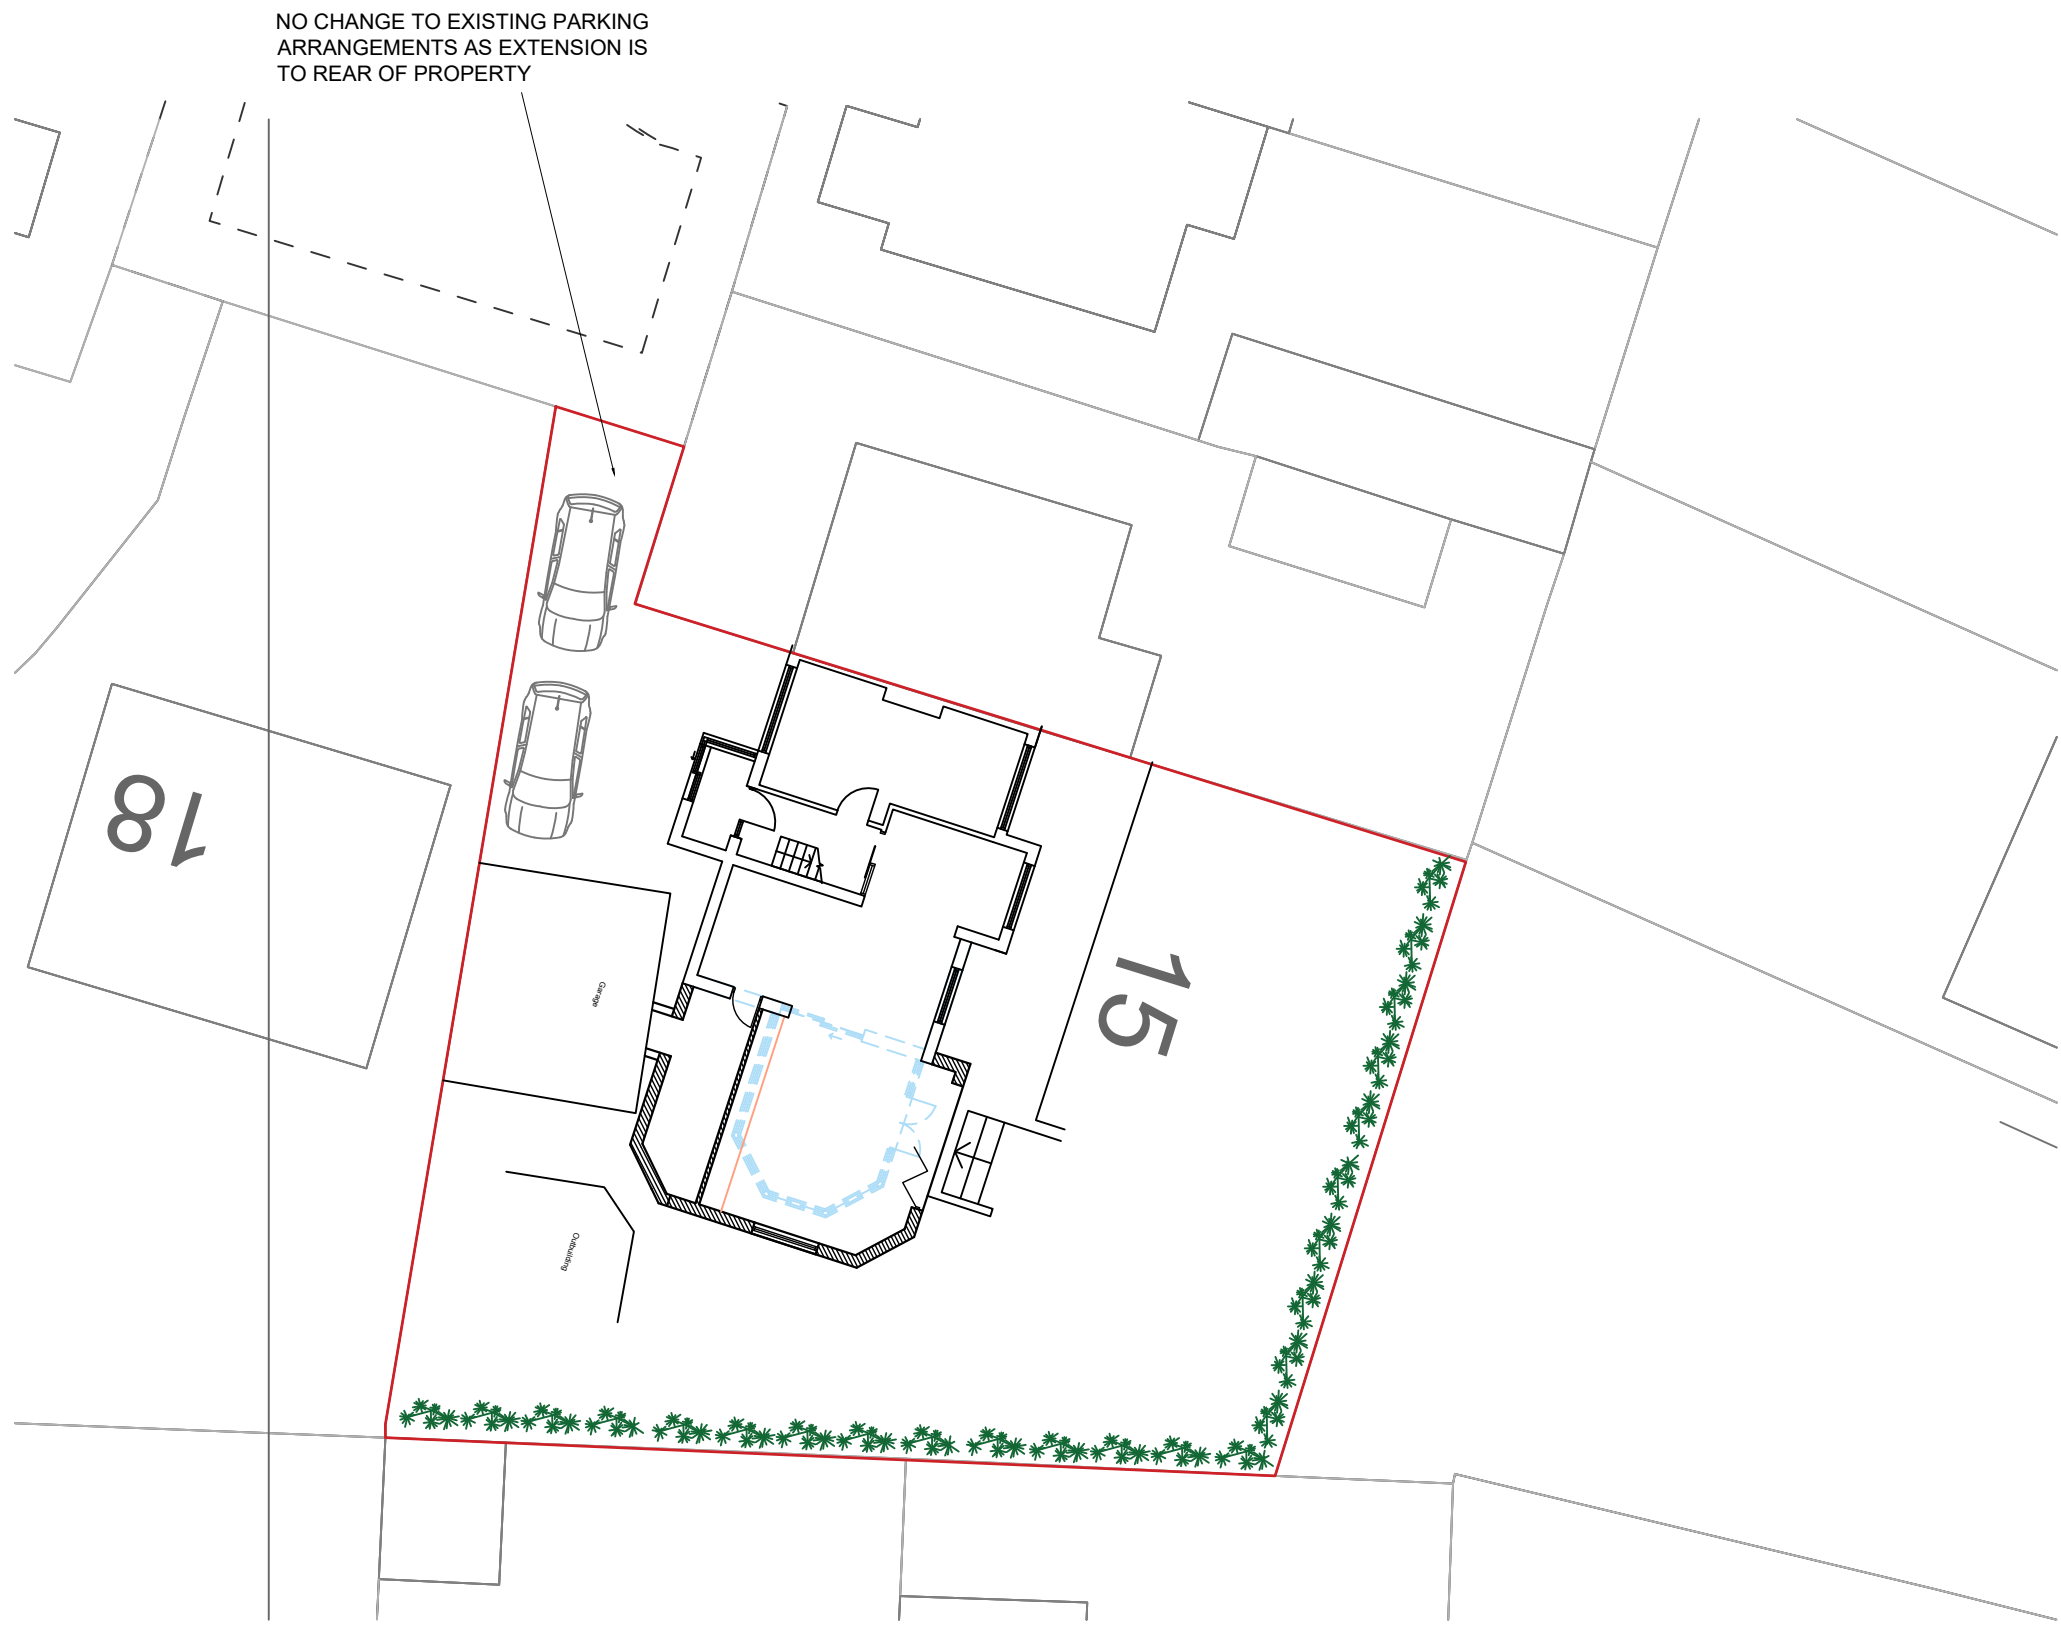

PROPOSED BLOCK PLAN



LOCATION PLAN

N°	DATE	DESCRIPTION
REVISION		

Client: Mr & Mrs xxxx	Drawing Title: LOCATION & SITE PLANS	PLANNING:	•	SCALE:	1 / 1250 & 200
		BUILDING REGS:		DATE:	10.01.2023
		TENDER:		Drawn by:	SC
Contract: 15 SOUTH CLOSE, BURY, BL9 8EL	Project N°:	XXXX	CONSTRUCTION:		
	Drg N°:	P.003			
			Checked:		

Suite 125
Imperial House
Hornby St
Bury

