



L.H. SIDE ELEVATION.

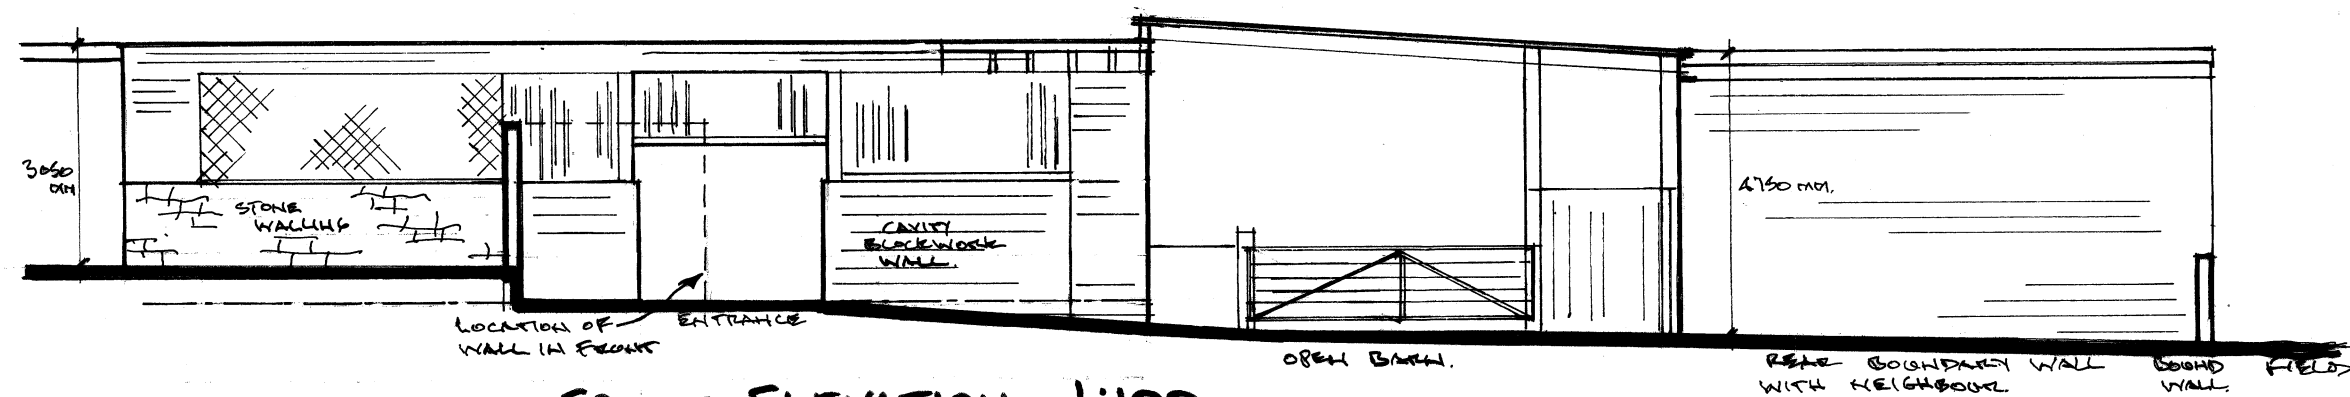


FRONT ELEVATION. 1:100.

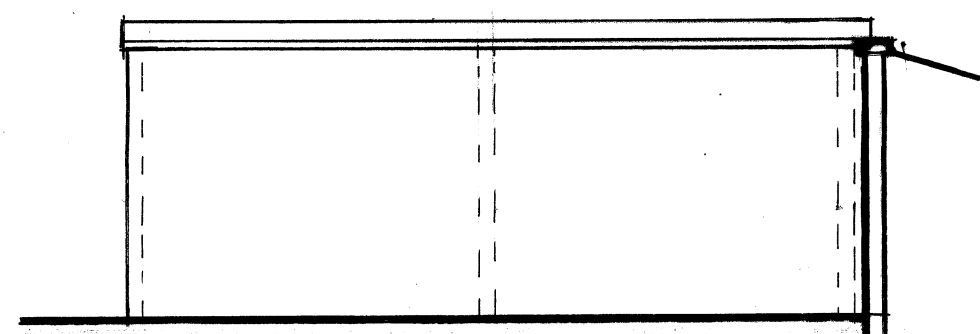

R.H. SIDE ELEVATION


*** FOR CLARIFICATION.**

NO REAR ELEVATIONS, AS ALL STABLES/
BARN ADJUT NEIGHBOURING PARTY WALL.

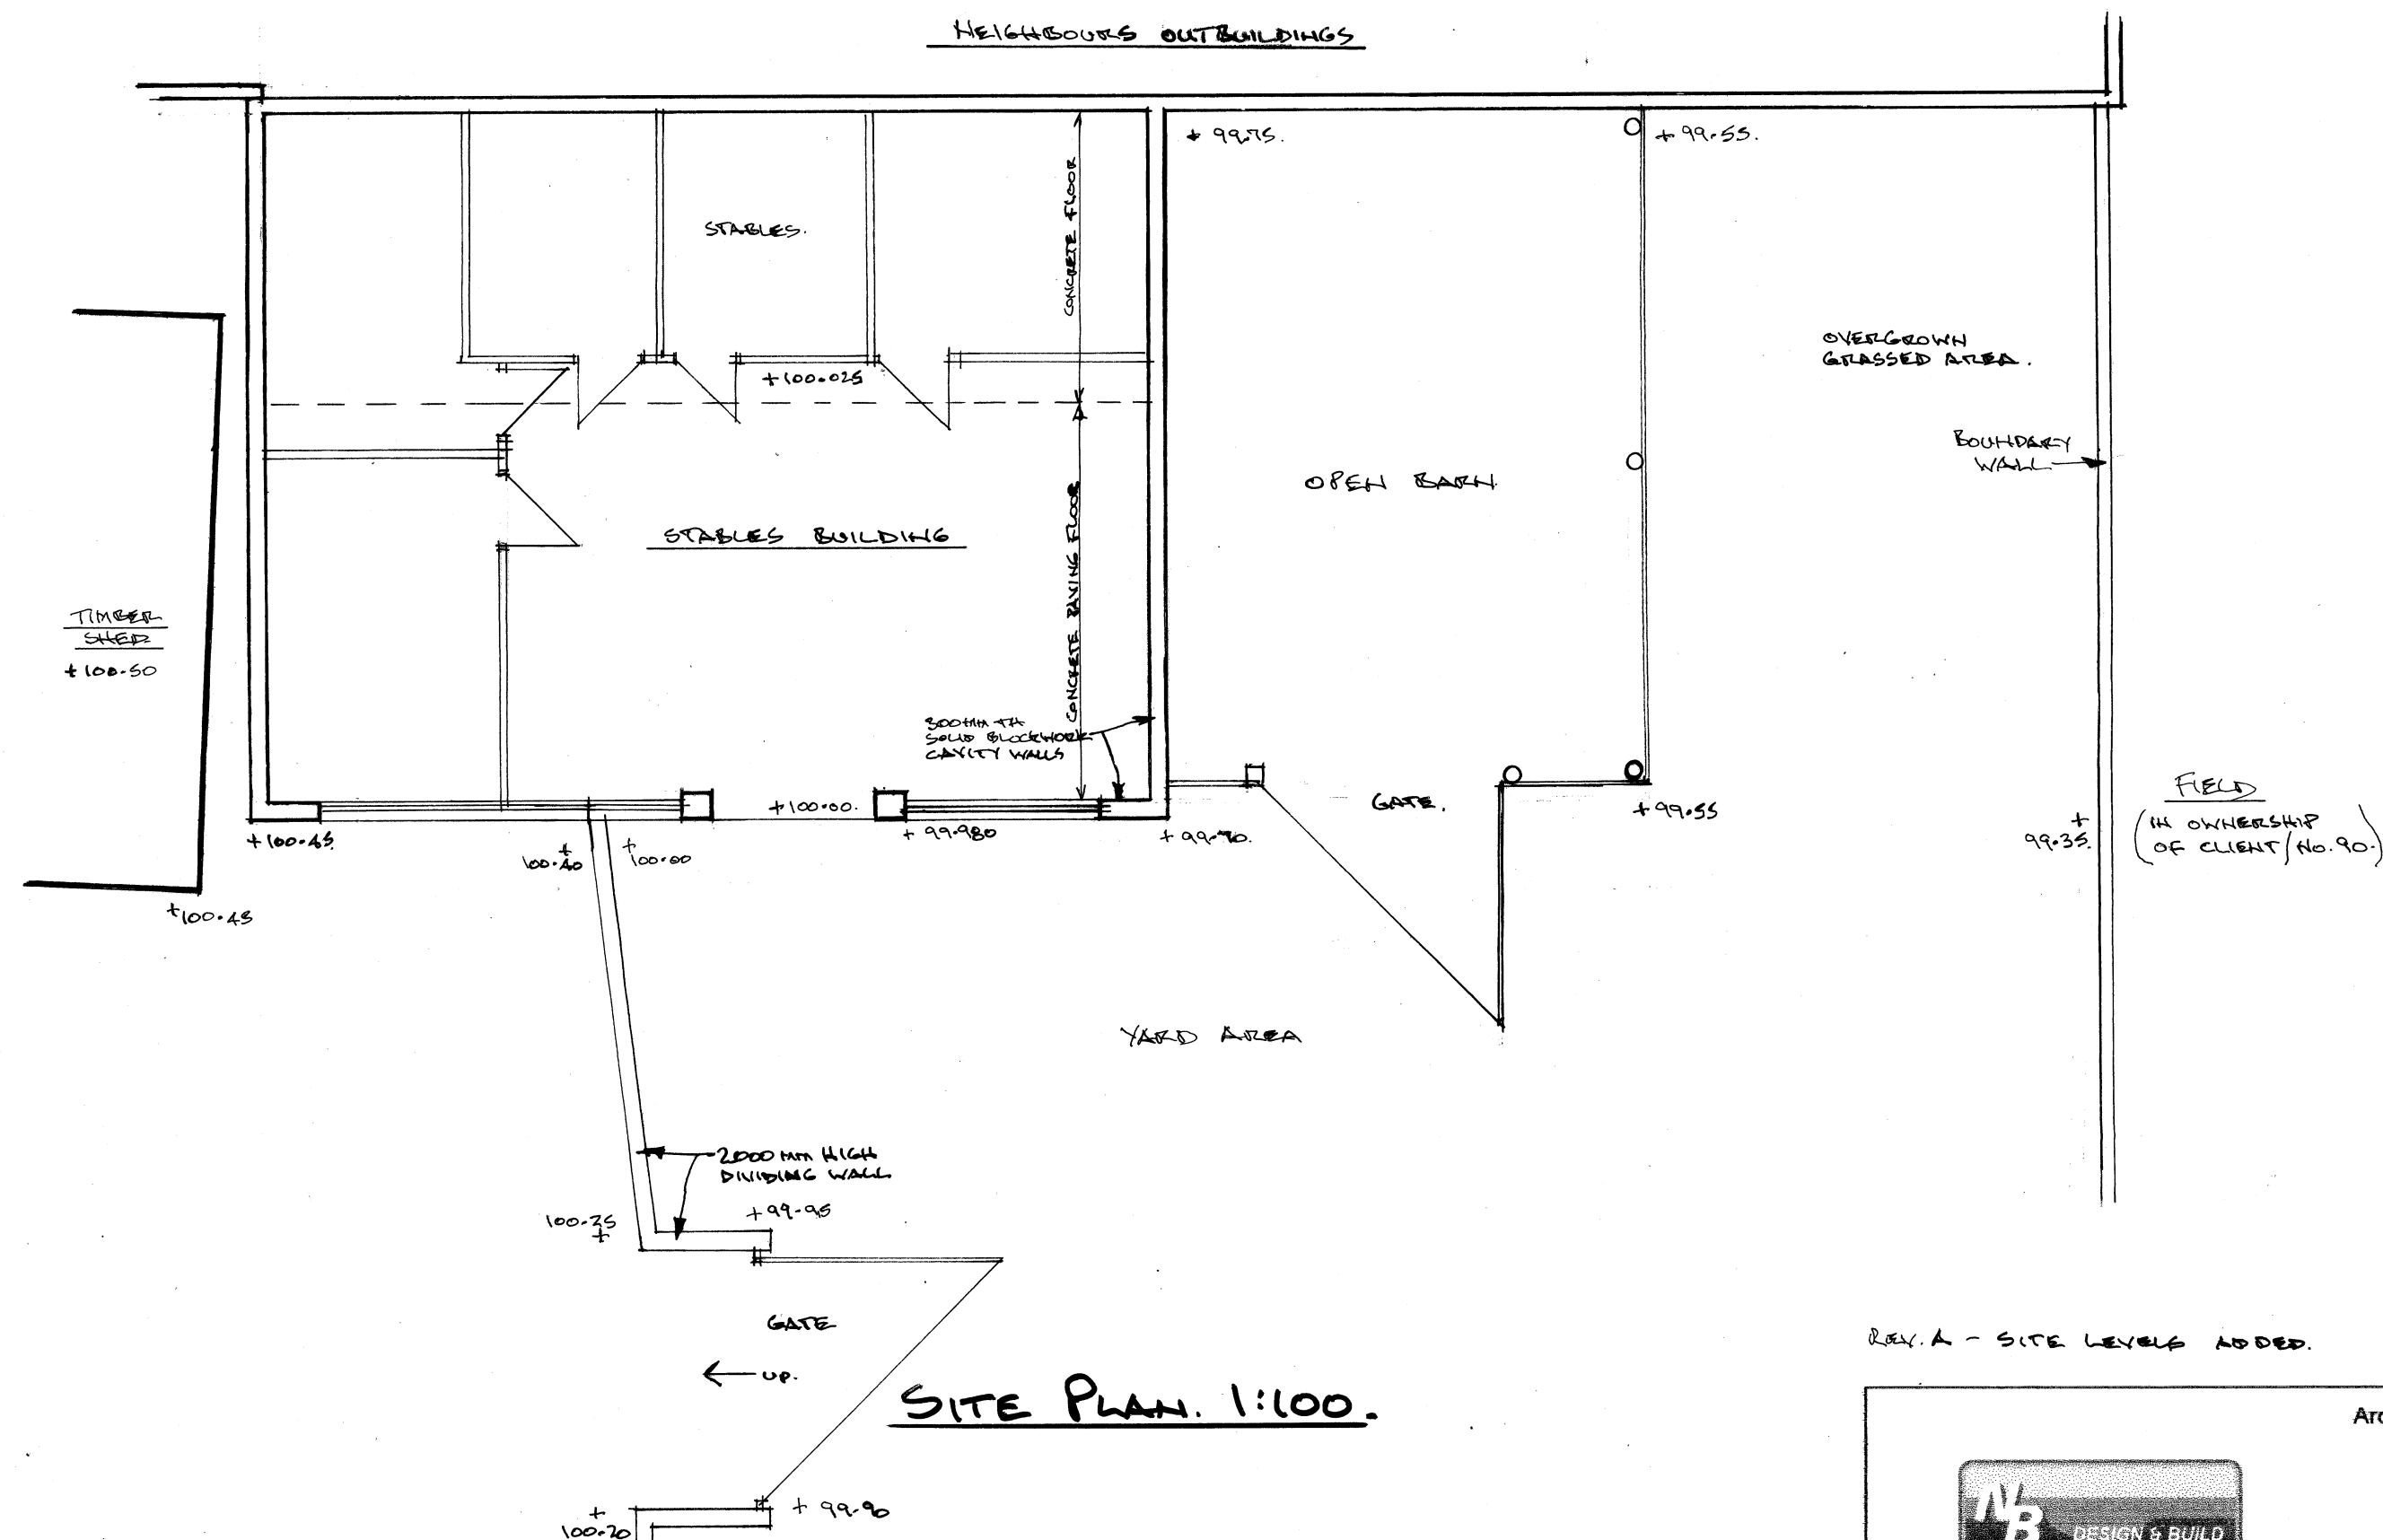

SITE PLAN. 1:100.

REV. A - SITE LEVELS ADDED. - 1.9.21 H.B.

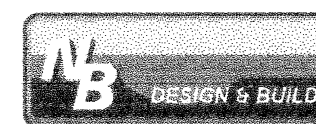

Architectural & Building Services

NEIL BUTTERWORTH

Tel:
Mobile: 07785 275483

89 Higher Ainsworth Road, Radcliffe,
Manchester, M26 4JJ.

Job Title PROPOSED NEW DETACHED BUNGALOW,
ON LAND AT REAR OF
90 WATLING ST., AFFETTSIDE, BURY,
FOR MR & MRS S. WALKER.

Drawing Title EXISTING SITE PLAN, & PLANS /
ELEVATIONS OF EXISTING BUILDINGS

Scale 1:100	Date MAR. 21	Drawn by N.B.	Drawing No. 2.1A
----------------	-----------------	------------------	---------------------