
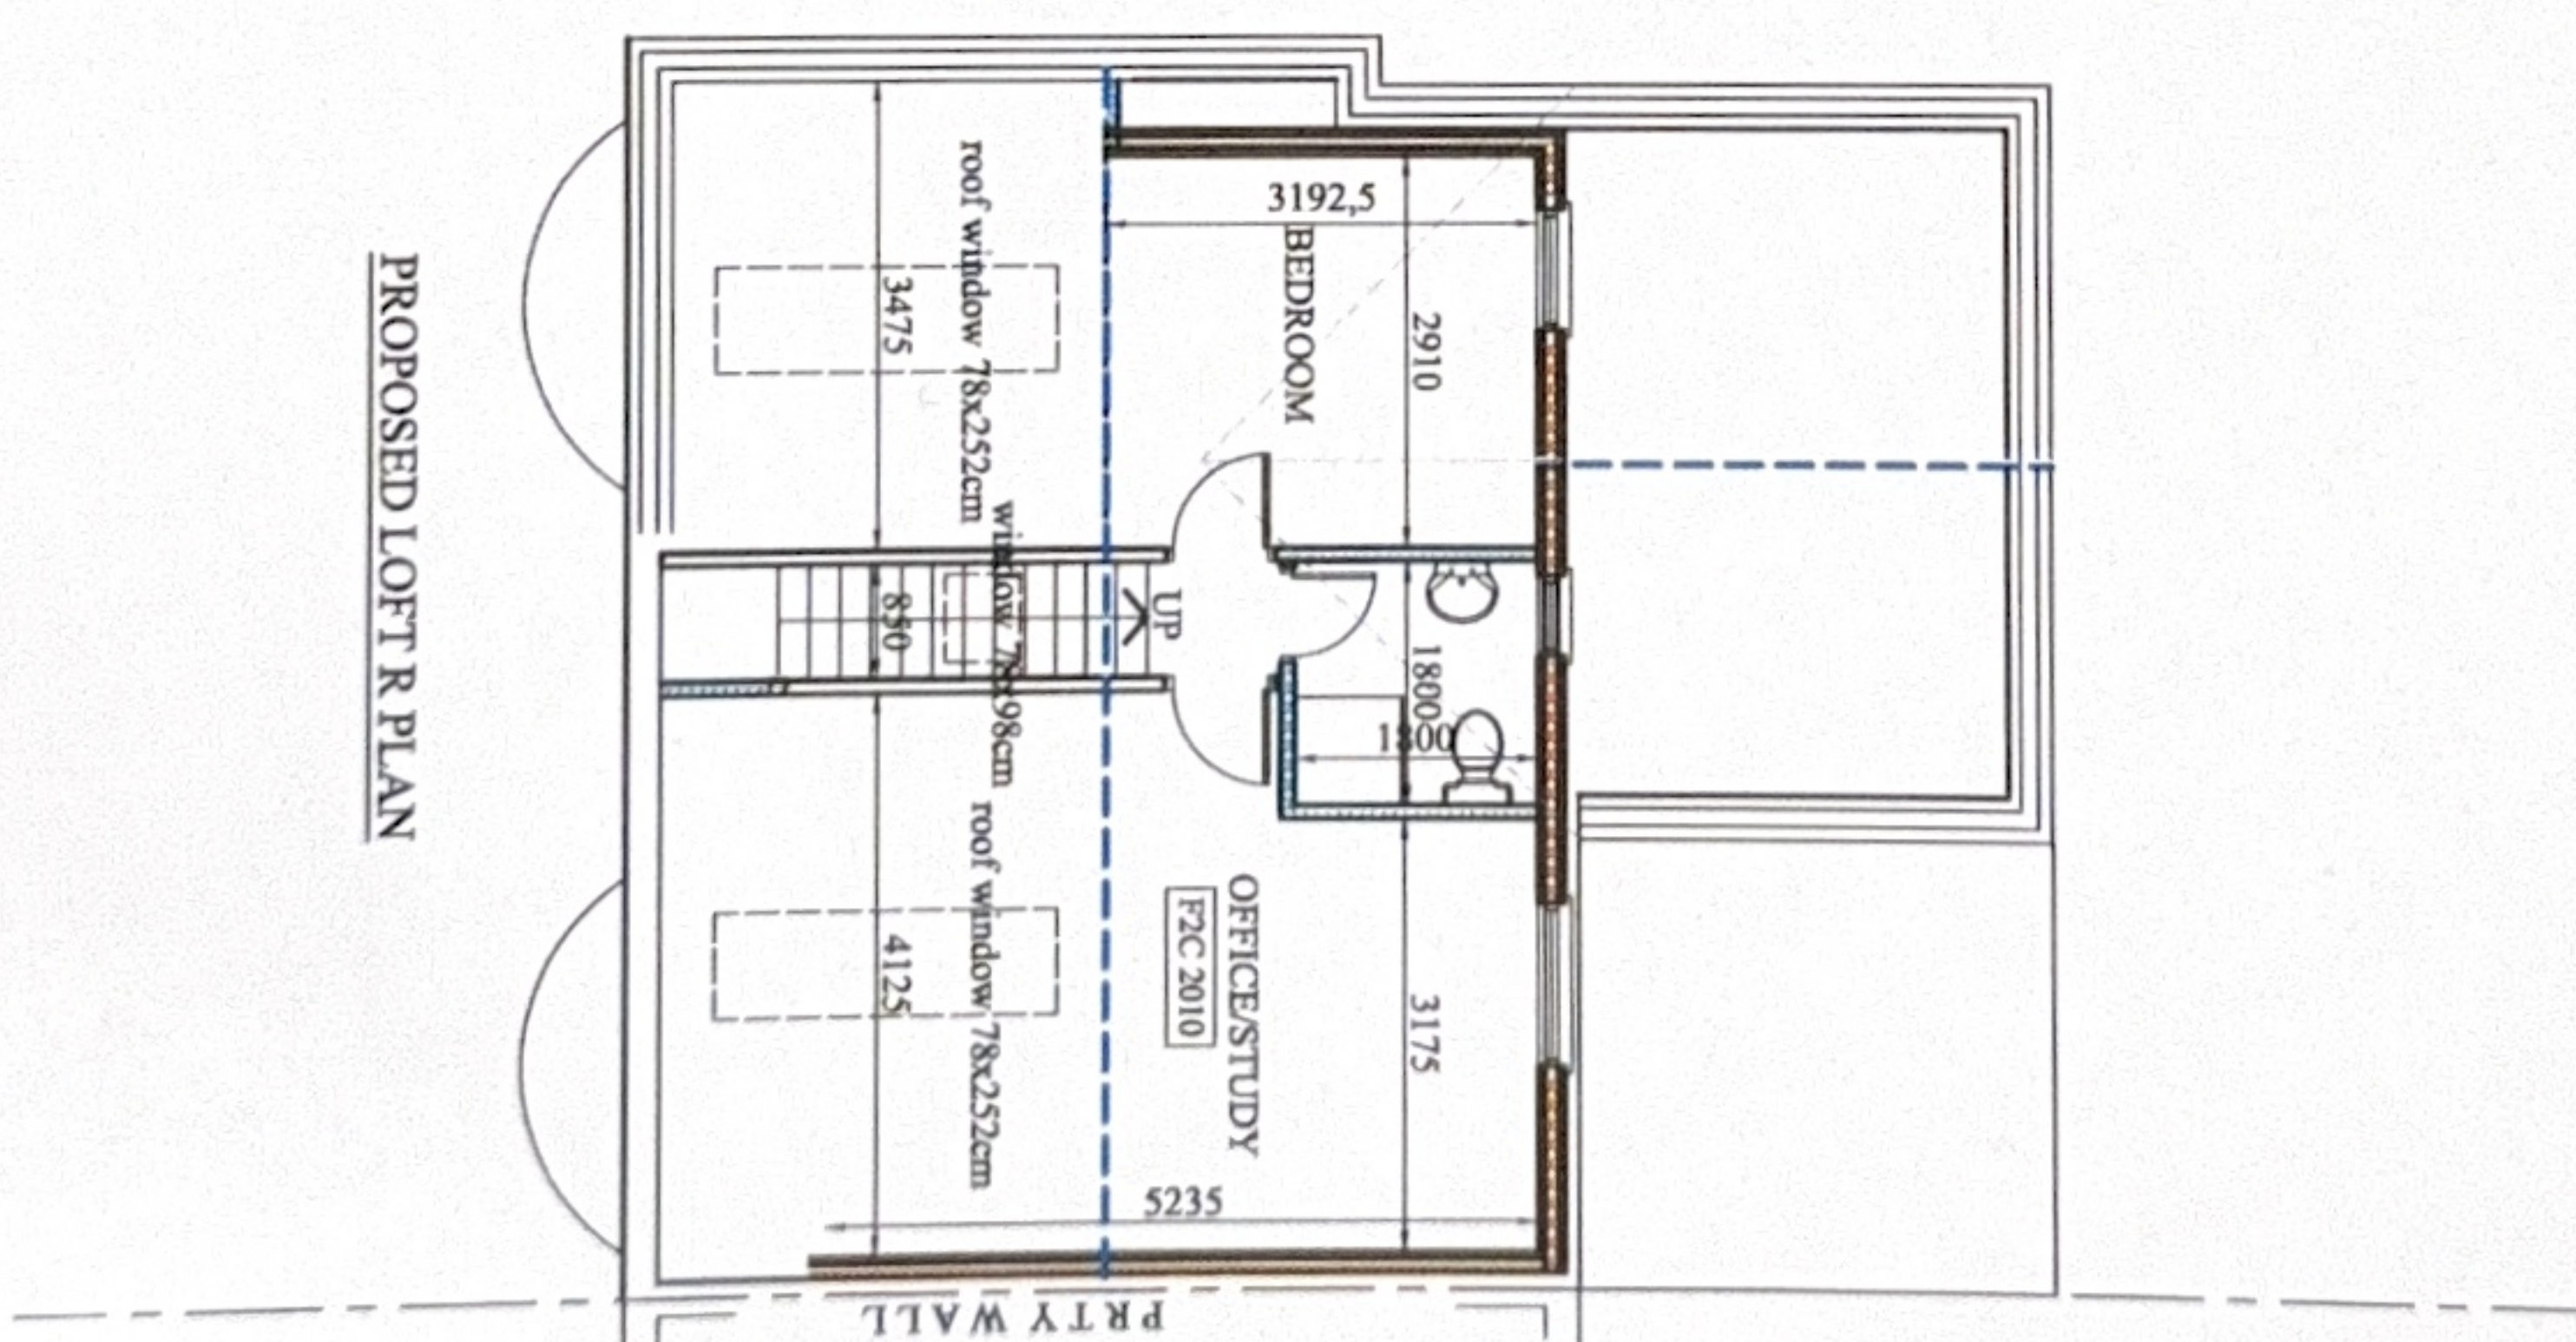
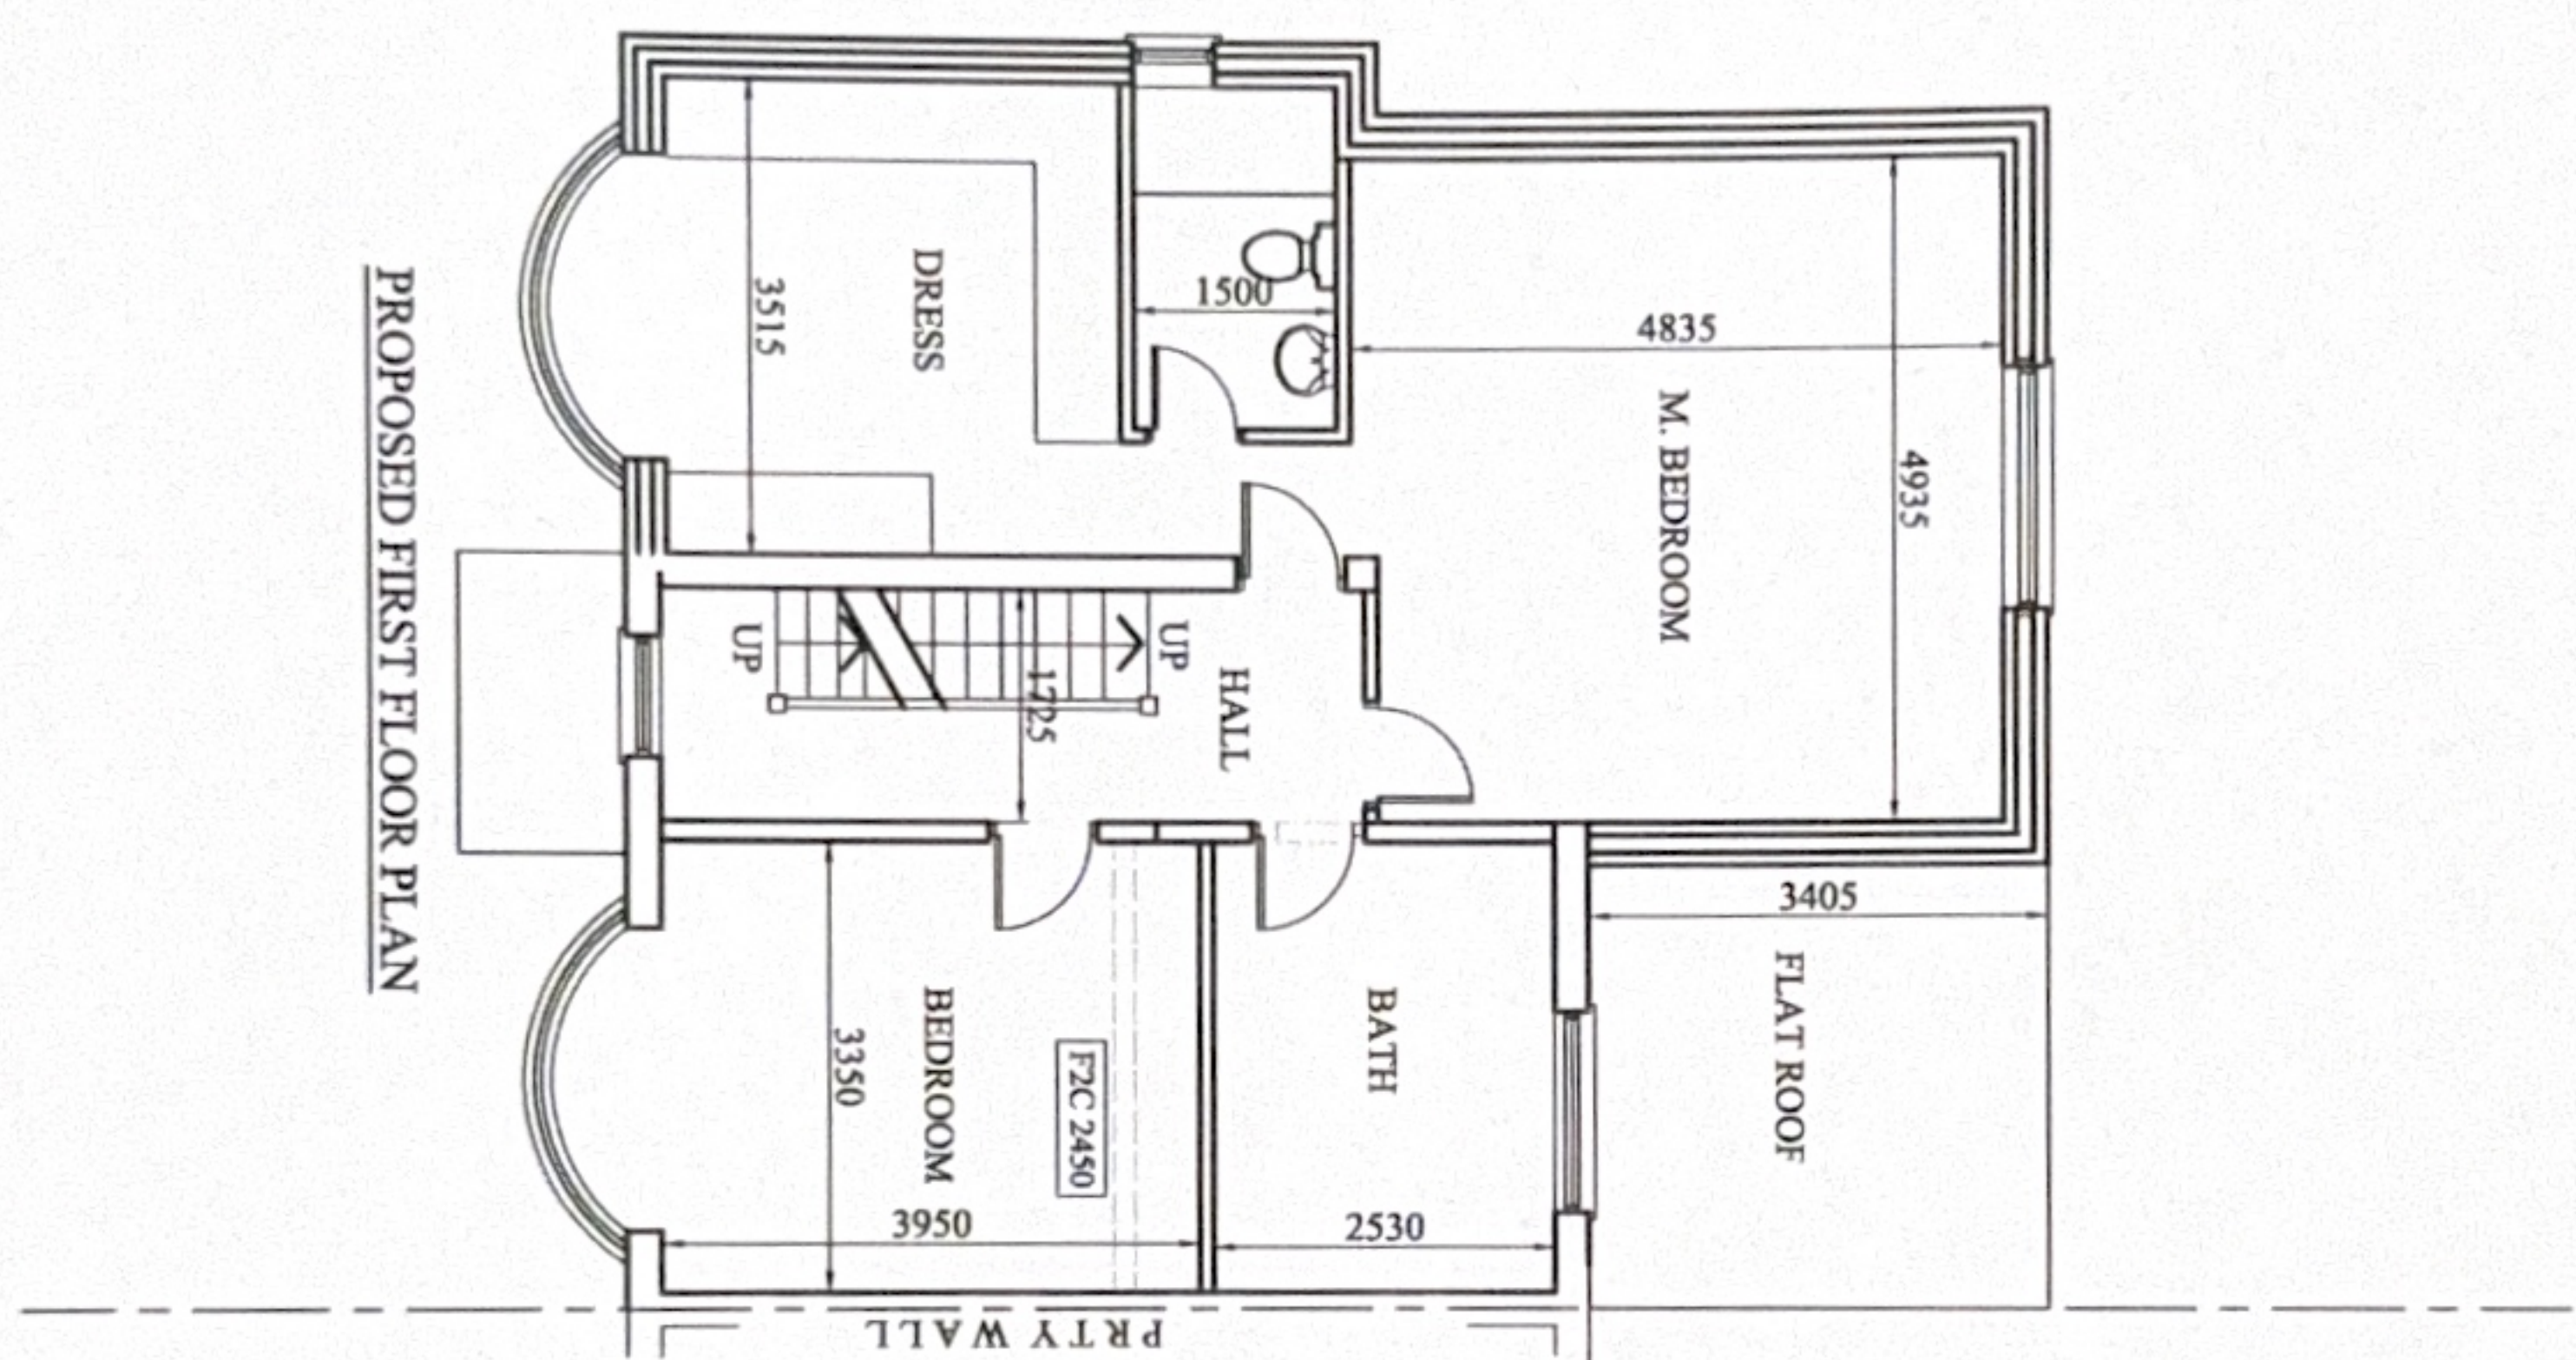


Proposed Elevations

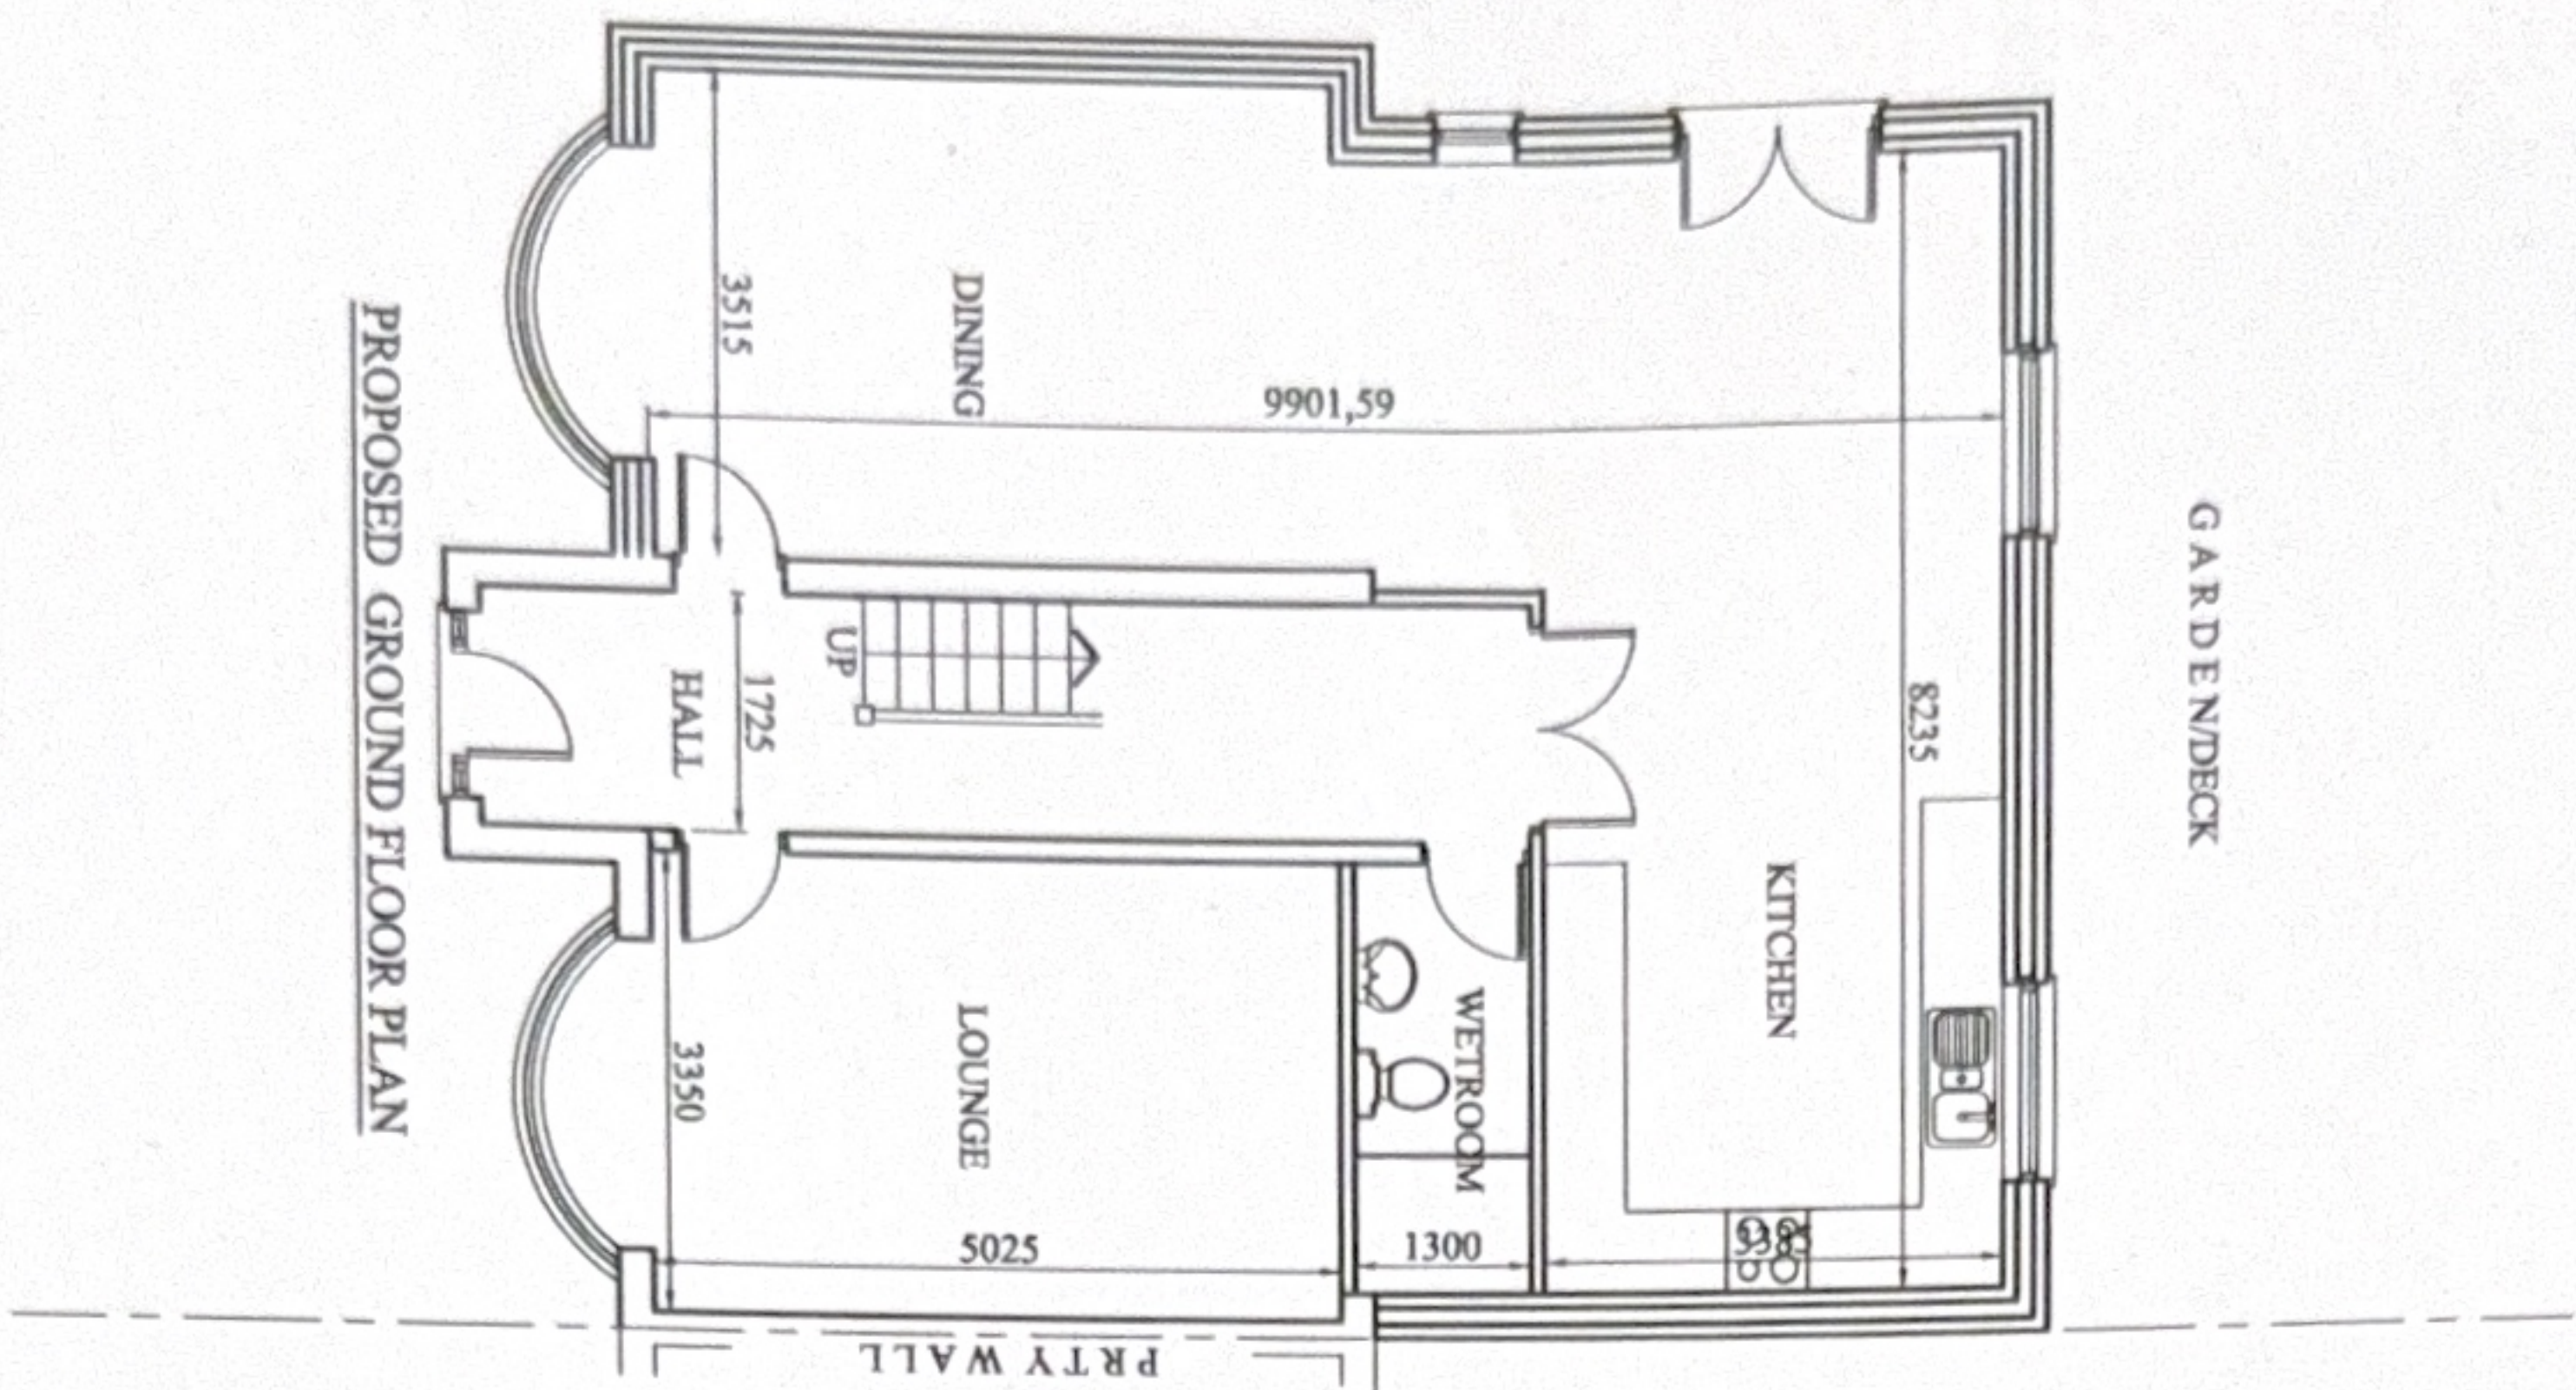

PURPOSE OF ISSUE: PLANNING

Do not scale from this drawing. All information should be checked by the contractor on site before commencing work. Any discrepancies should be reported to the architect immediately. All rights are reserved and are not transferable. Unauthorised reproductions of this drawing are not permitted.

Rev. A, Feb. 2025 Front roof windows enlarged
 PROJECT
 36 Agcroft Road,
 Prestwich
 CLIENT
 Mr. Zubair Issa
 DRAWING TITLE
 Proposed Plan
 JOB No. NA-P01
 SCALE DATE REVISION
 1:100@A3 Aug. 2023 A
 t: 0782 895 3405
 e: niama@hottmail.co.uk

na design


Proposed Elevations




CLADDING
Grey

CLADDING
Green


PROPOSED FRONT ELEVATION

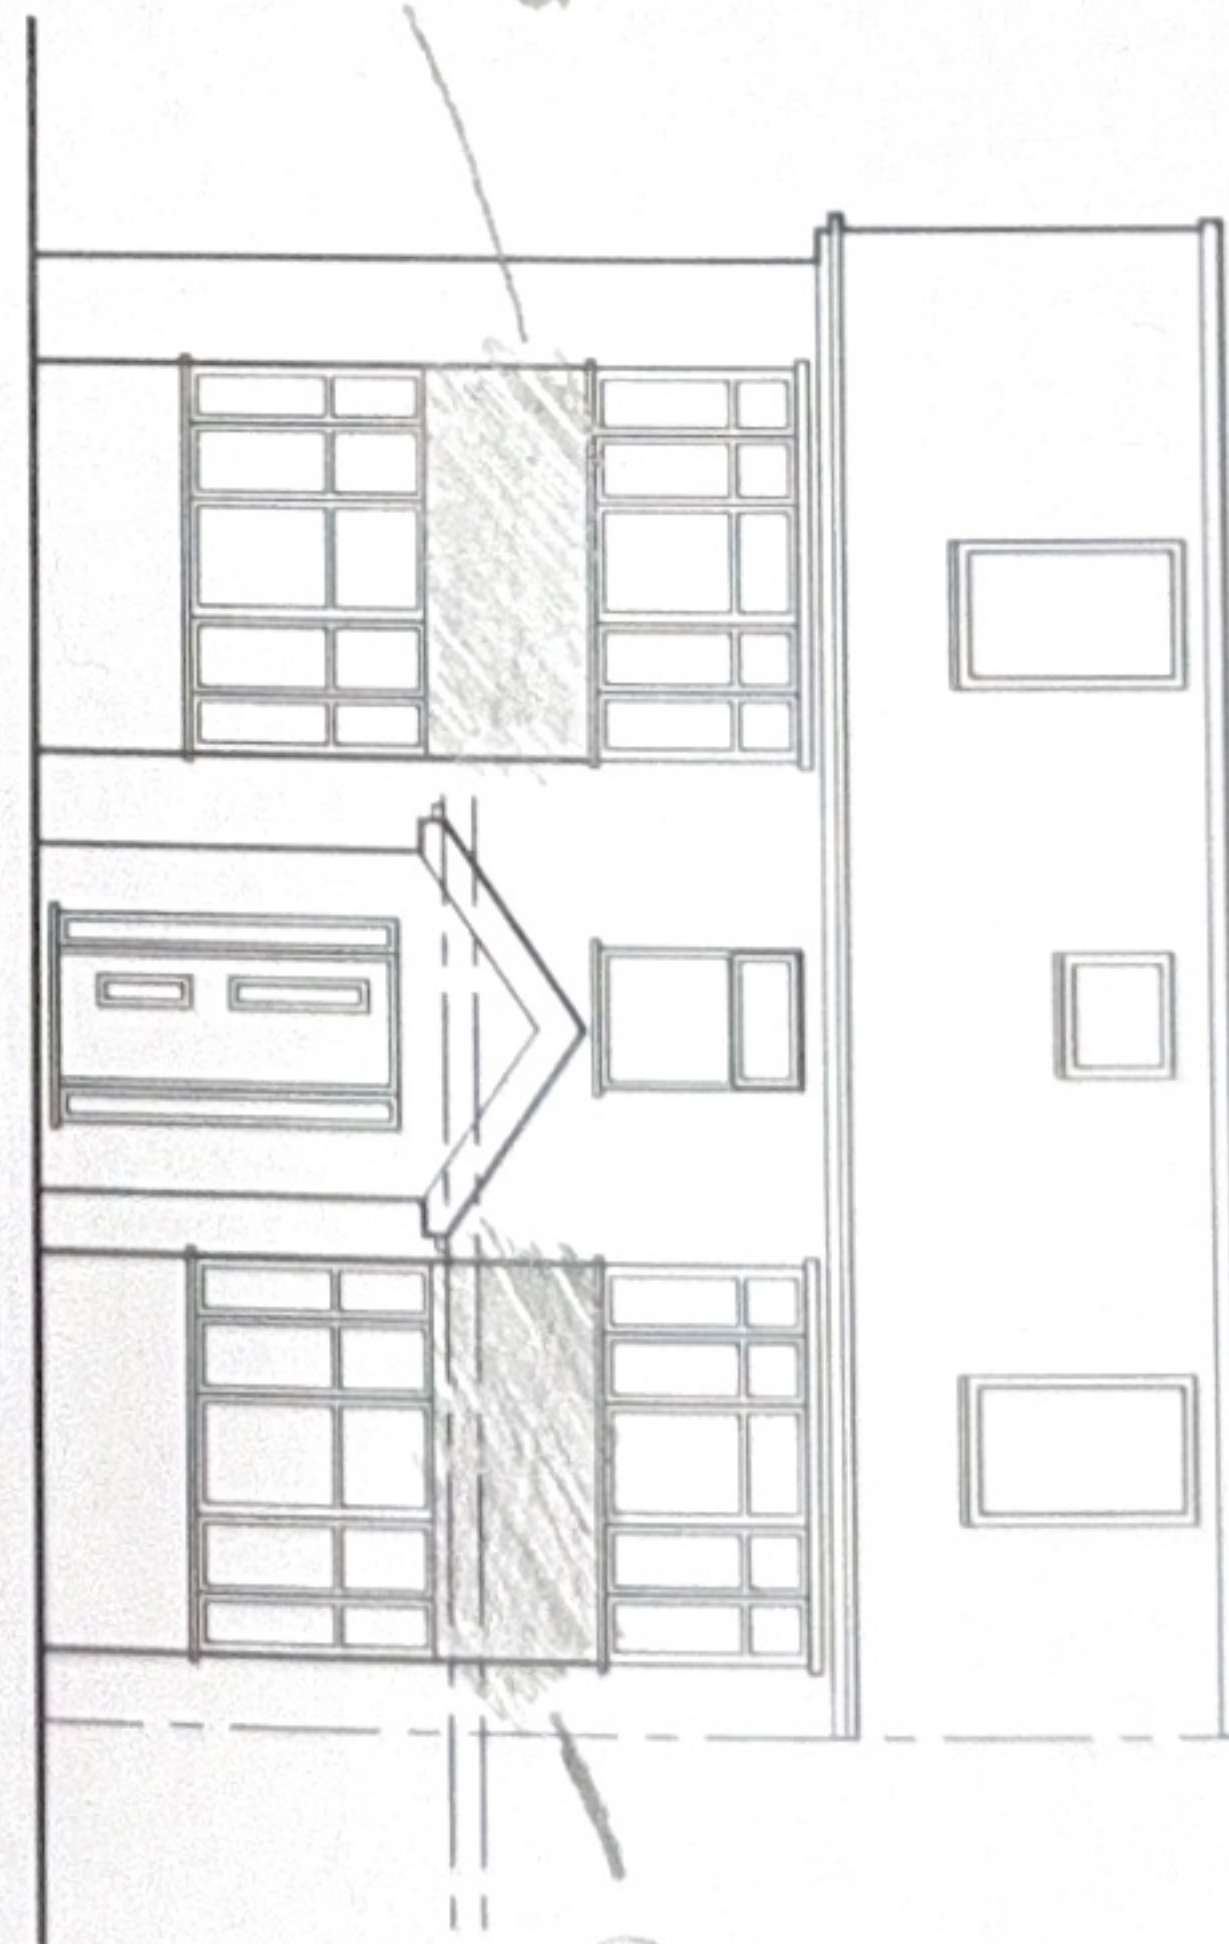


PROPOSED SIDE ELEVATION

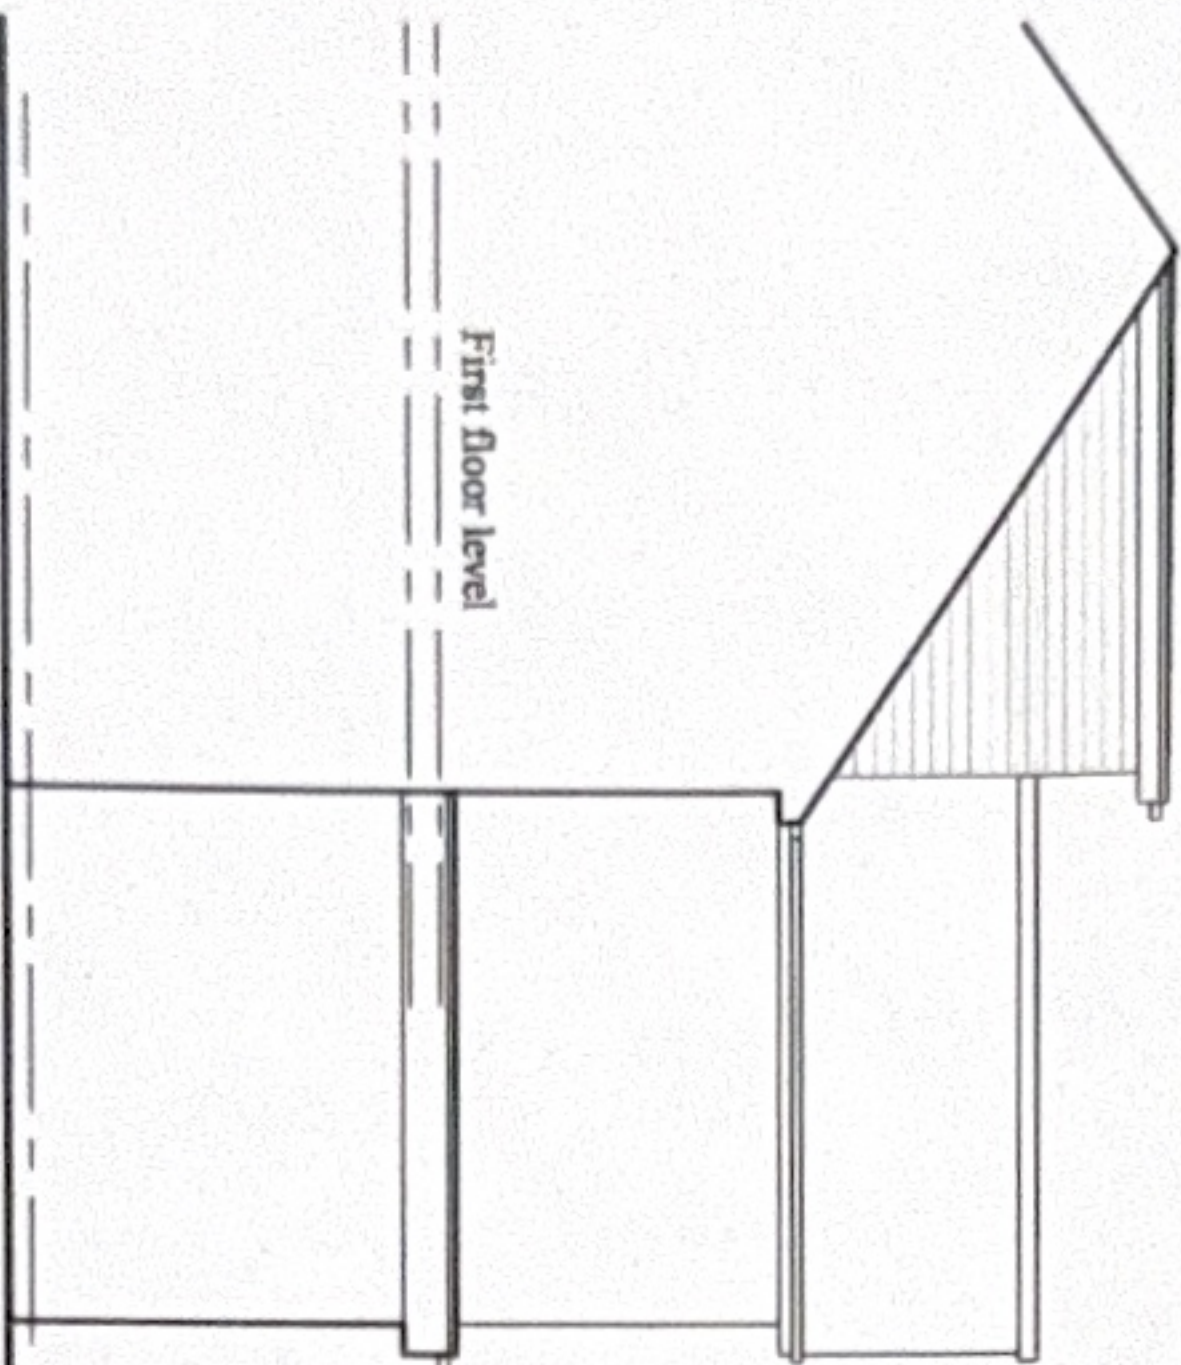

PROPOSED SIDE ELEVATION

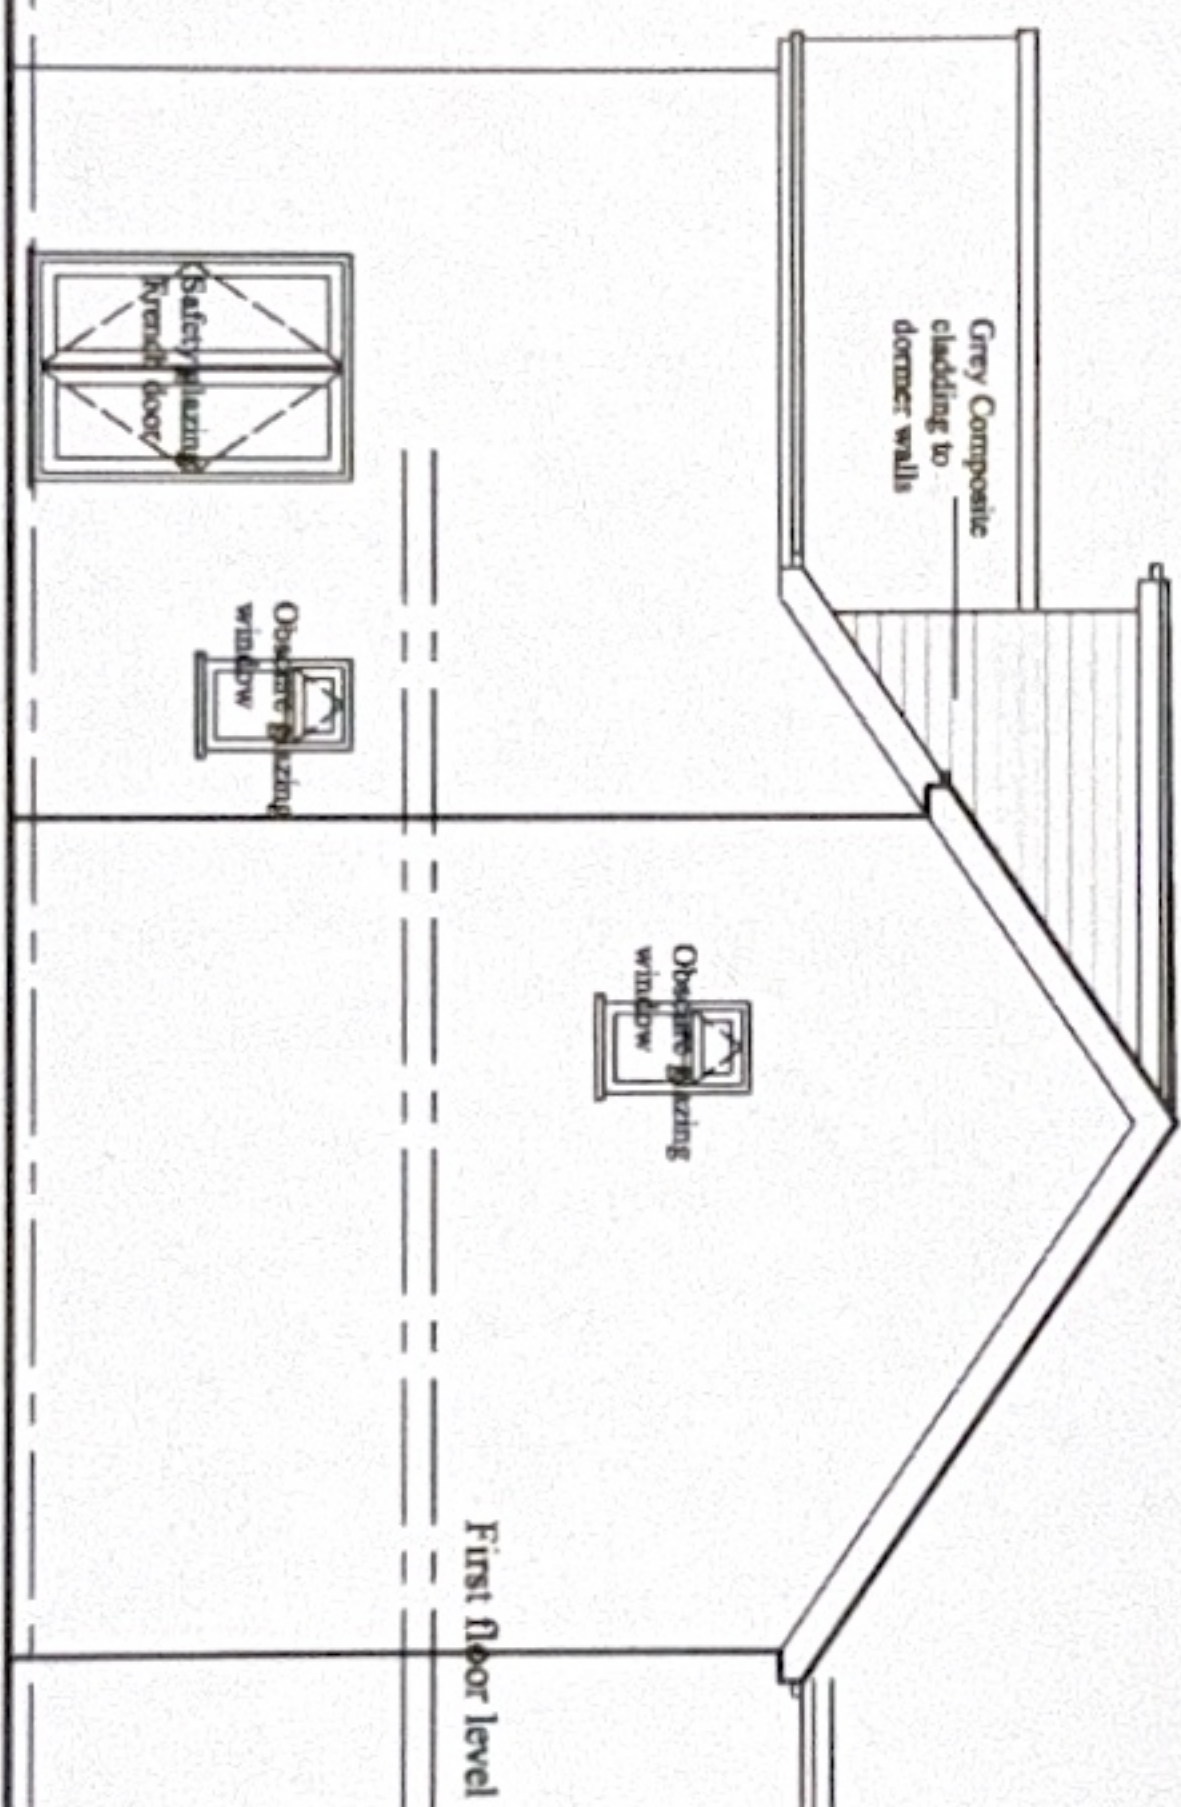


PROPOSED REAR ELEVATION

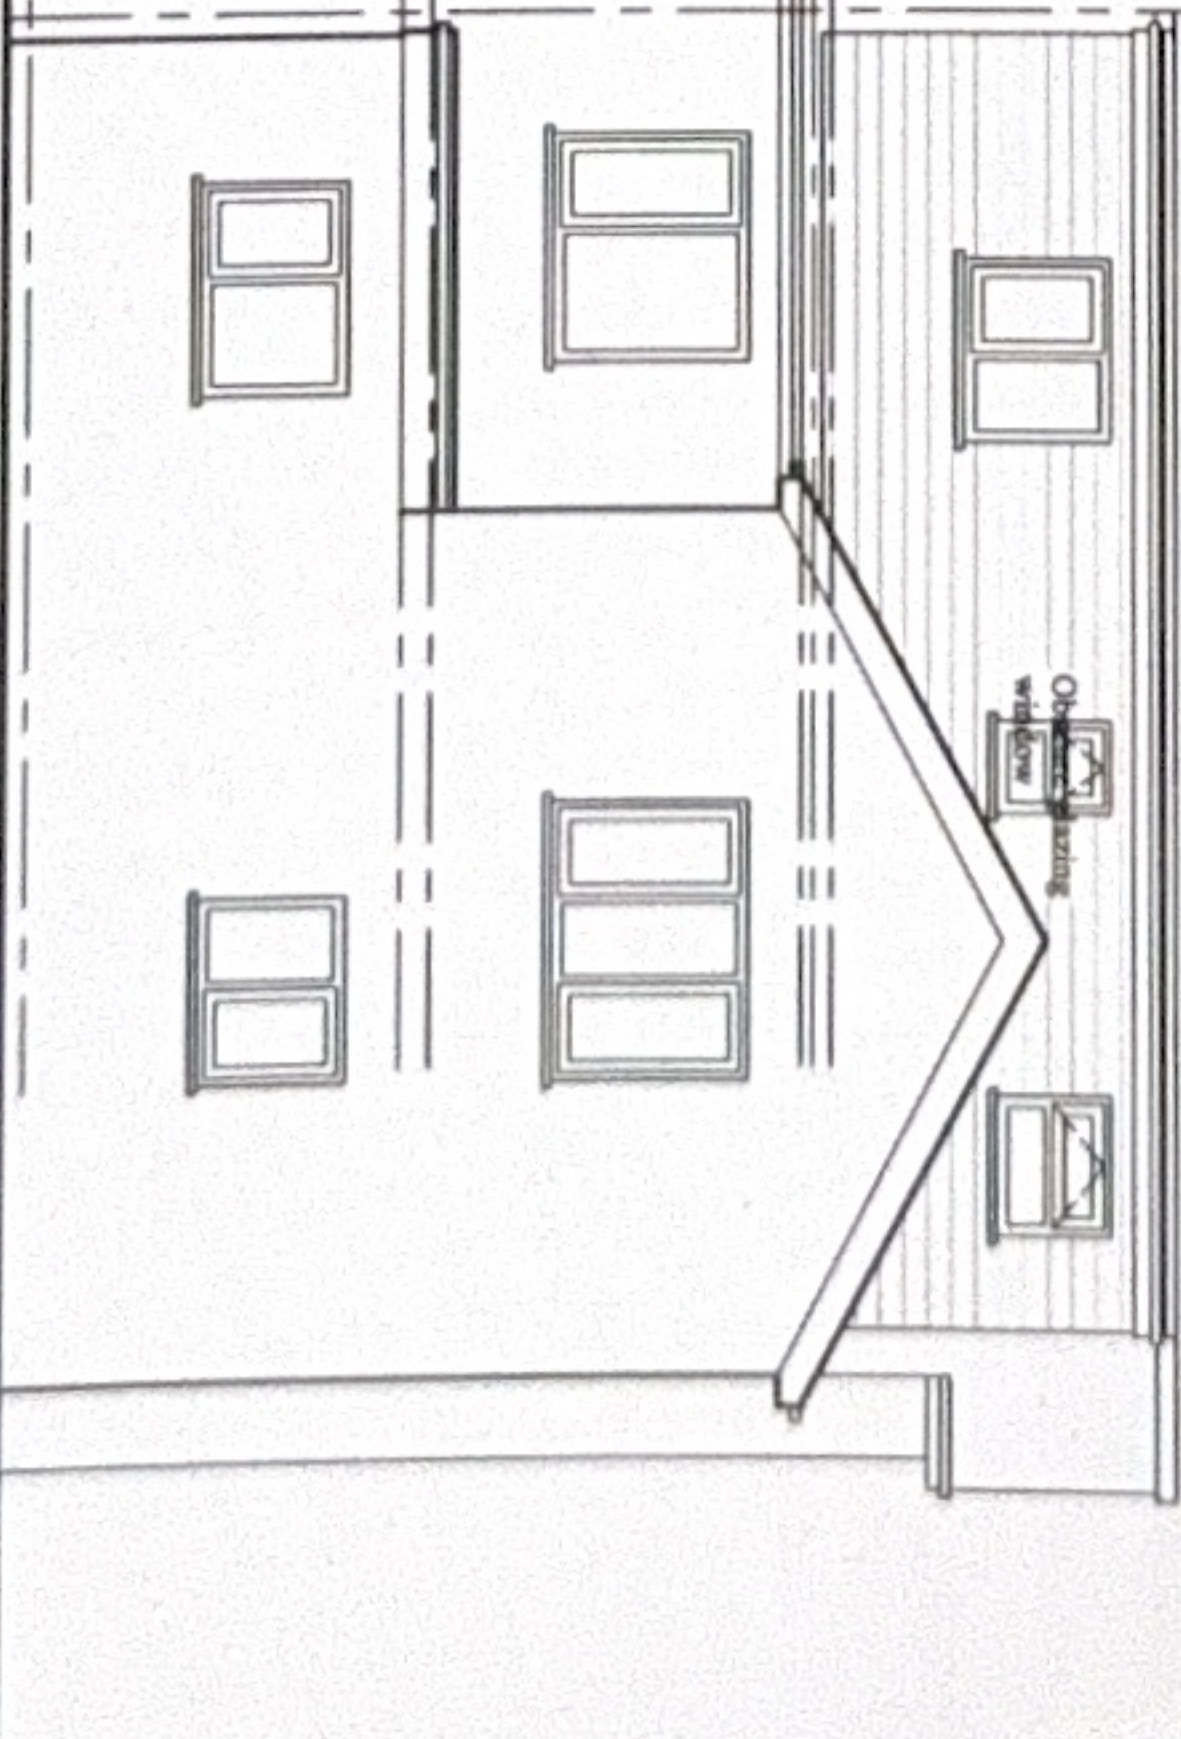


PURPOSE OF ISSUE	PLANNING
Do not scale from this drawing. All information should be checked by the contractor on site before commencing work. Any discrepancies should be reported to the architect immediately. All rights are reserved and are not transferable. Unauthorised reproductions of this drawing are not permitted.	

Rev. A, Feb. 2025 Front roof windows enlarged
PROJECT
36 Agecroft Road,
Prestwich
CLIENT
Mr. Zubair Issa
DRAWING TITLE
Proposed Elevation
JOB No. DRAWING No.
NA-P02
SCALE DATE REVISION
1:100 @ A3 Aug 2023 A
t: 0782 895 3405
e: niamat@hotmail.co.uk
na design

Previously Approved Plans

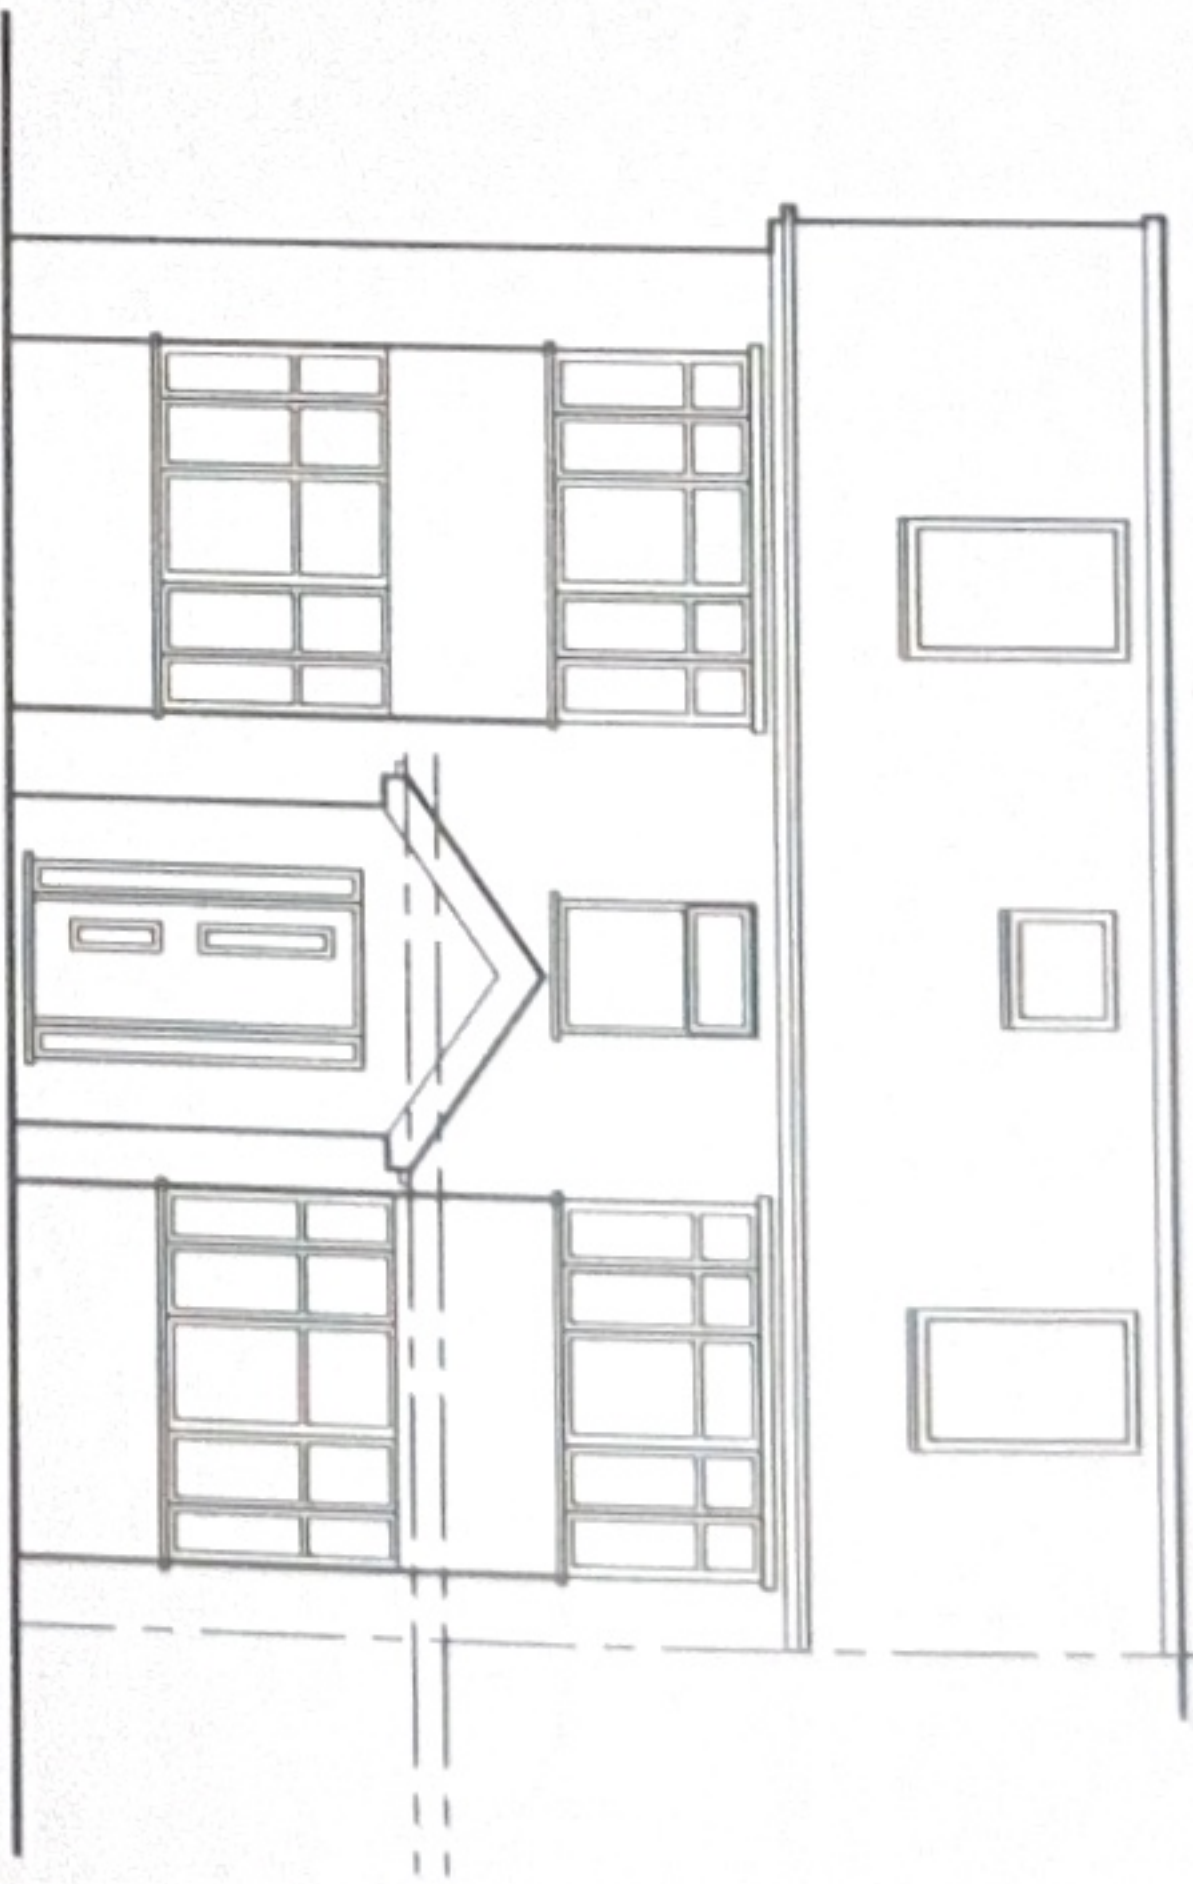

PROPOSED FRONT ELEVATION

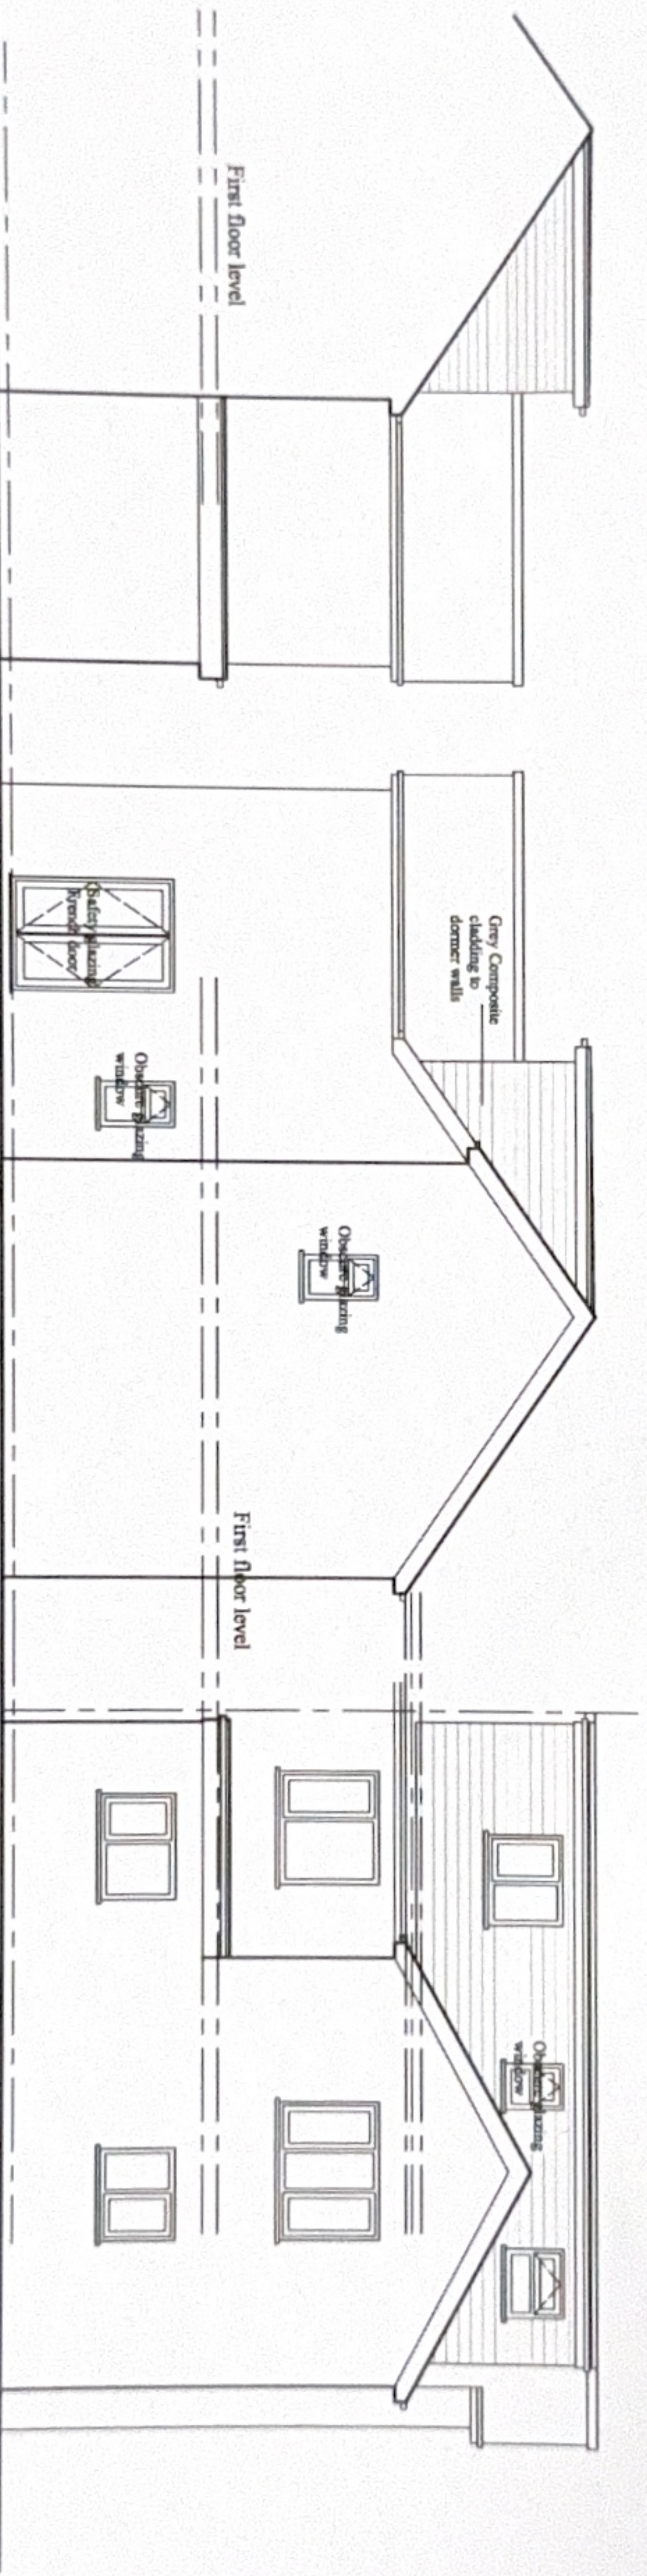

PROPOSED SIDE ELEVATION

PROPOSED SIDE ELEVATION

PROPOSED REAR ELEVATION




PURPOSE OF ISSUE	PLANNING
Do not scale from this drawing. All information should be checked by the contractor on site before commencing work. Any discrepancies should be reported to the architect immediately. All rights are reserved and are not transferable. Unauthorised reproduction of this drawing are not permitted.	

Rev. A, Feb. 2025 Front roof windows enlarged.
PROJECT
36 Agecroft Road ,
Prestwich
CLIENT
Mr. Zubair Issa
DRAWING TITLE
Proposed Elevation
JOB No
DRAWING No
NA-P02
SCALE DATE REVISION
1:100@A3 Aug. 2023 A
t: 0782 895 3405
e: niamaa@hotmail.co.uk

na design

Previously Approved Plans

PURPOSE OF ISSUE	PLANNING
Do not scale from this drawing. All information should be checked by the contractor on site before commencing work. Any discrepancies should be reported to the architect immediately. All rights are reserved and are not transferable. Unauthorised reproduction of this drawing are not permitted.	

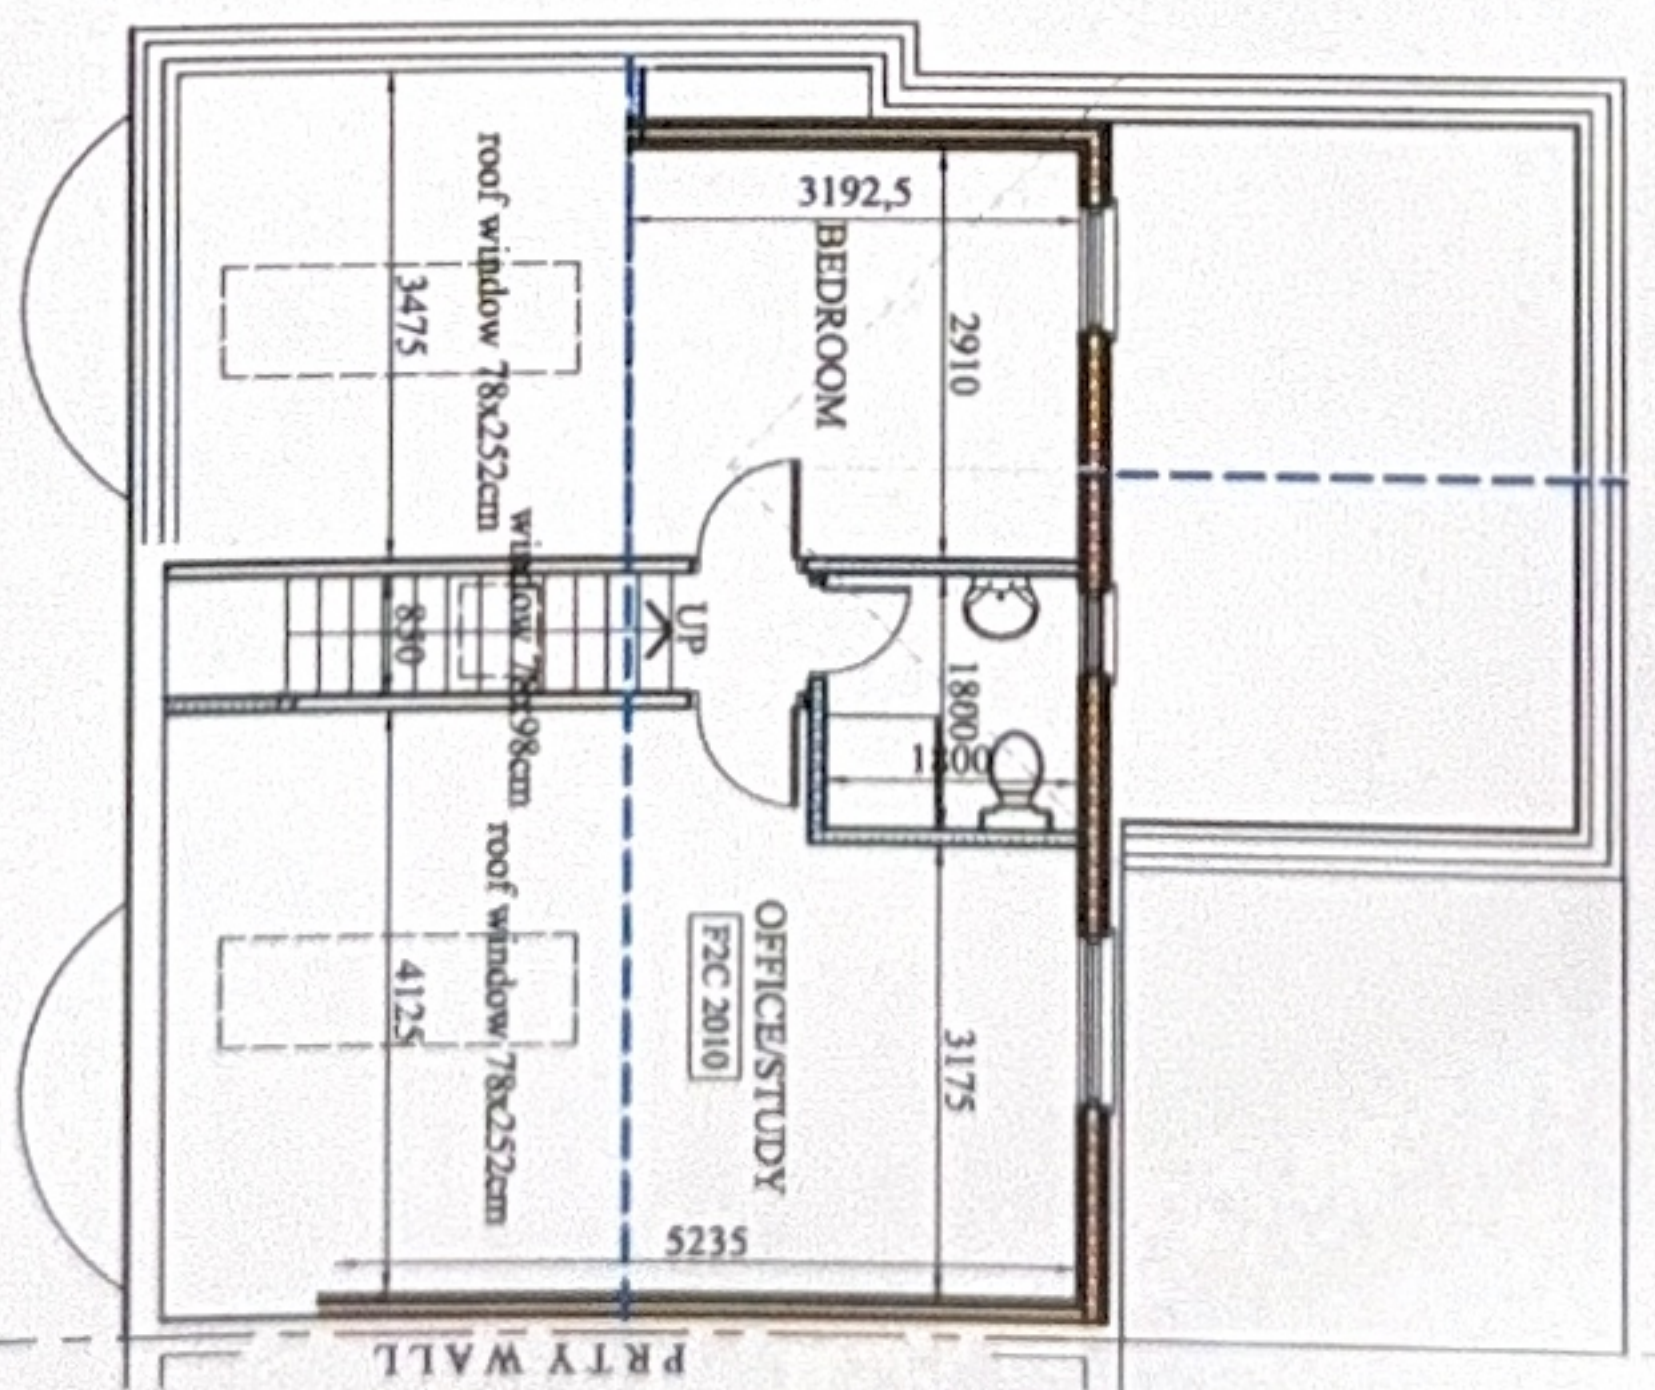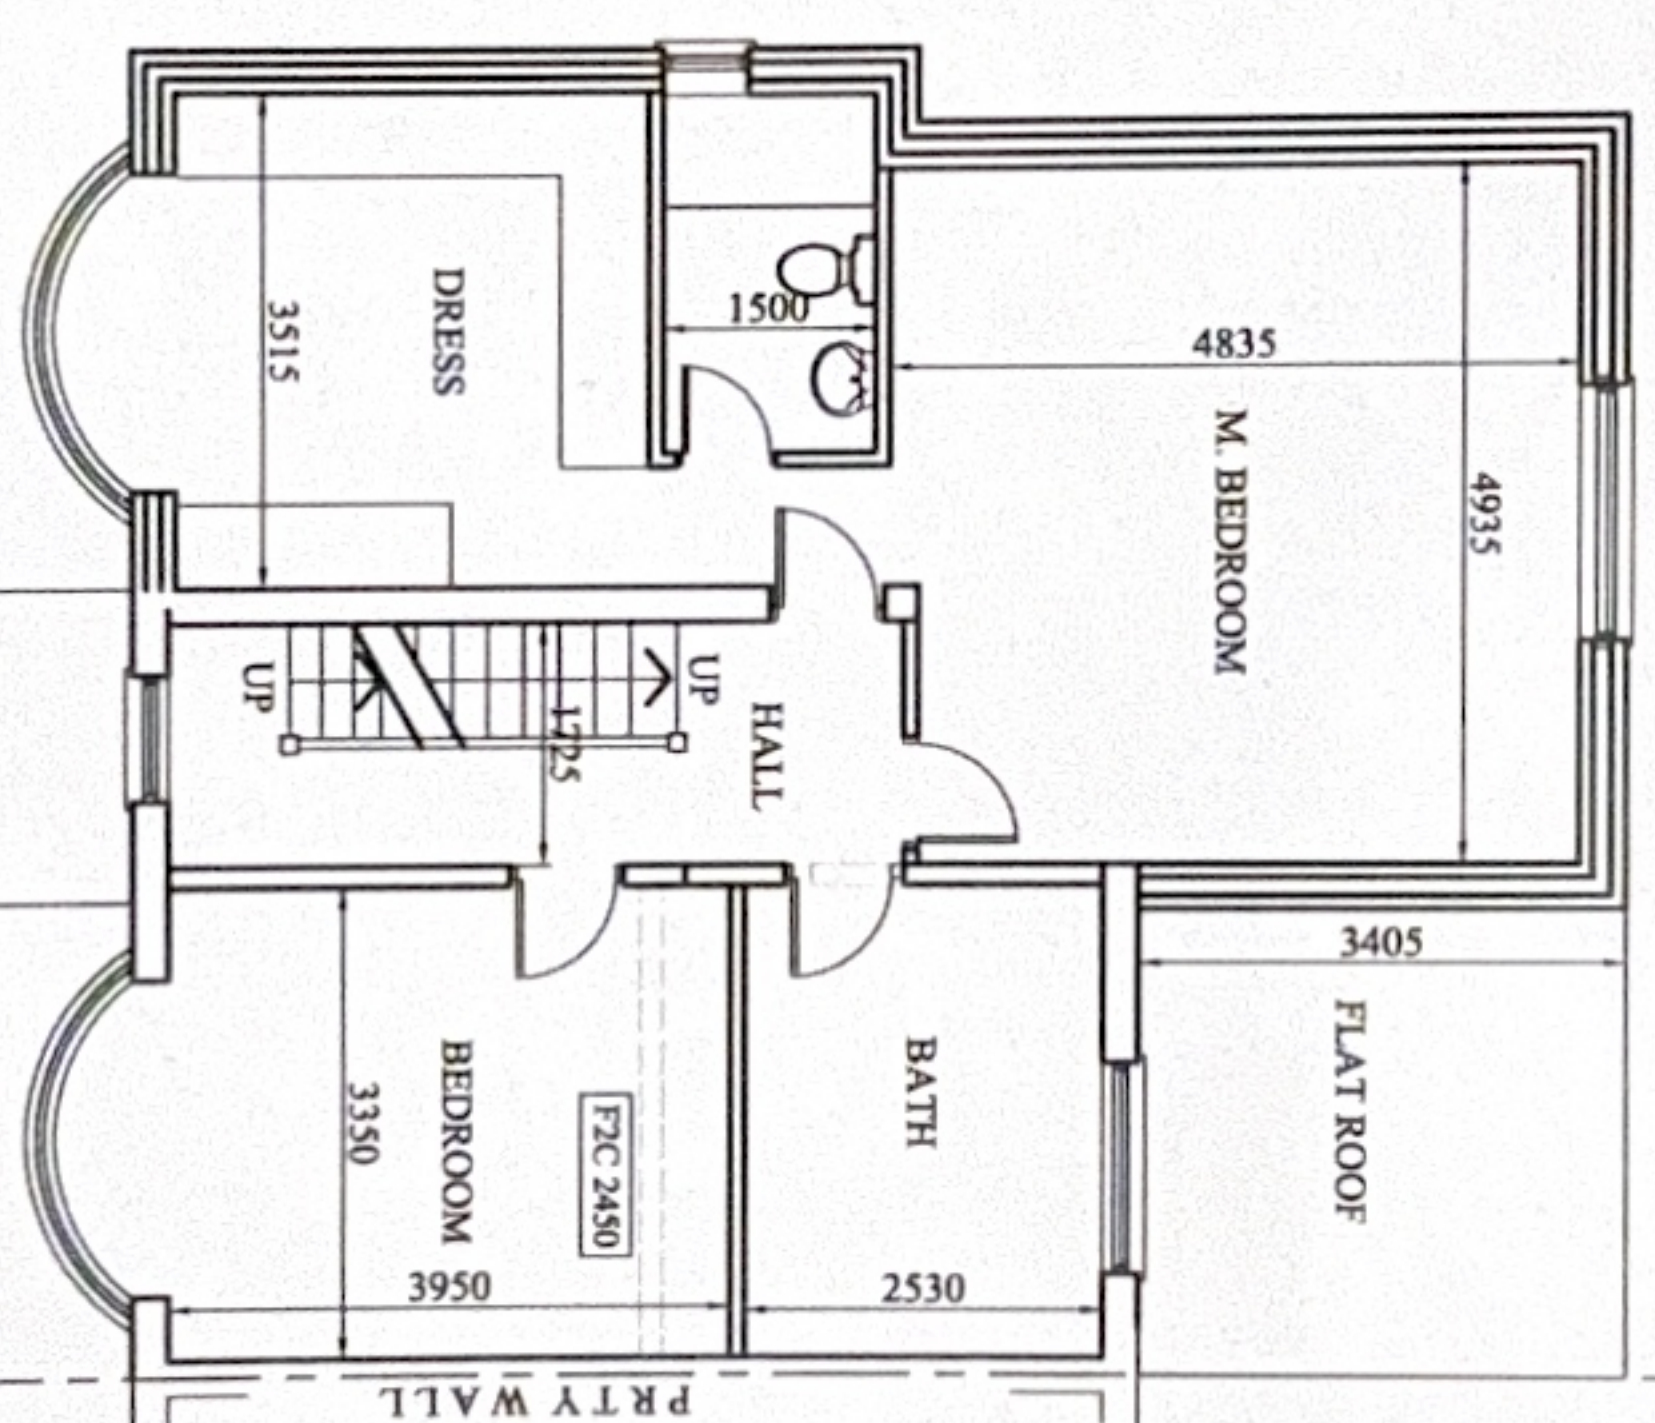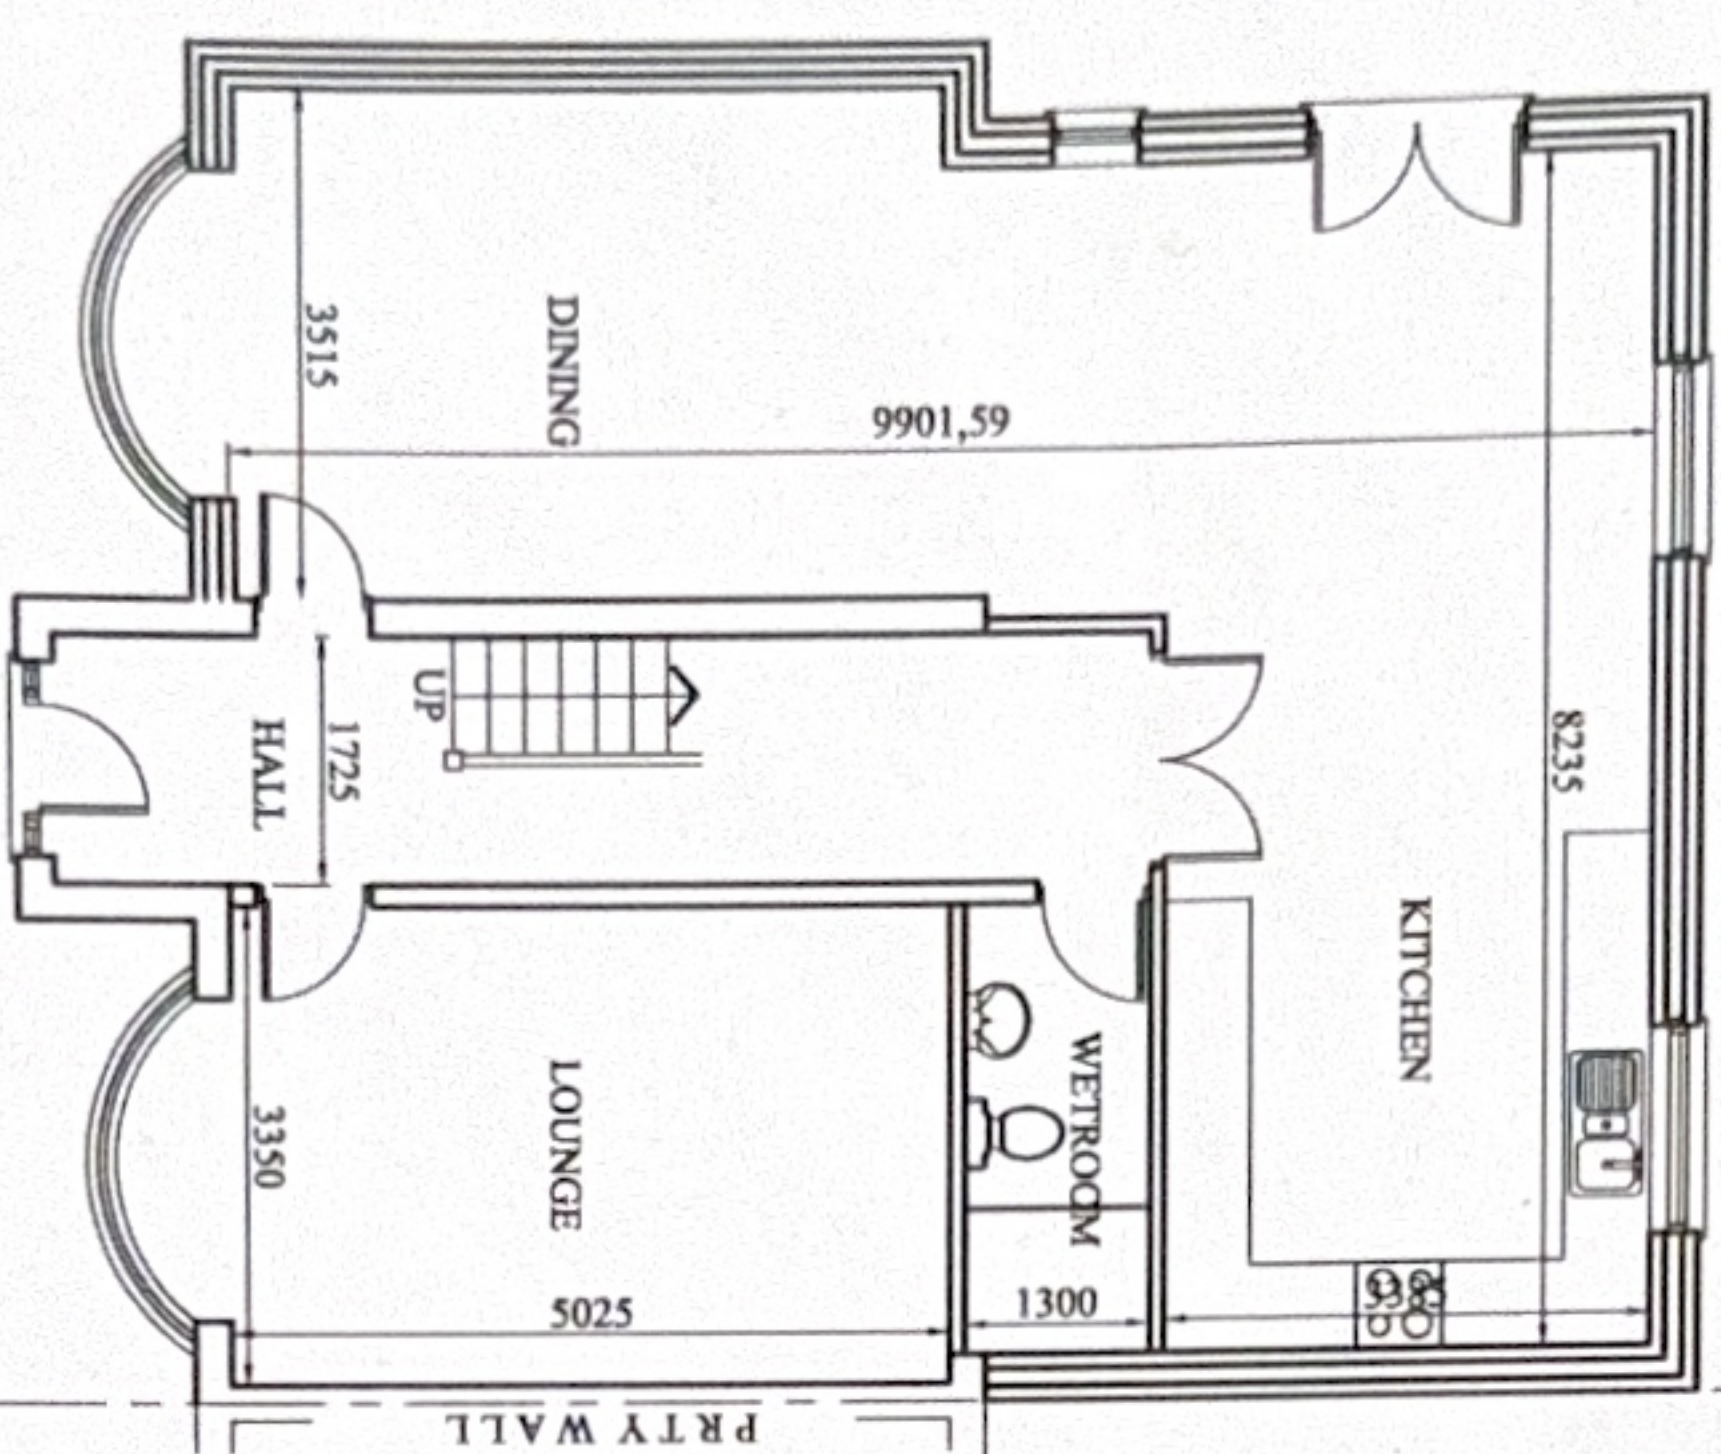

Ben. A. Feb 2025 Front roof windows enlarged

PROJECT
36 Agecroft Road,
Prestwich

CLIENT
Mr. Zubair Issa

DRAWING TITLE
Proposed Plan

JOB No. NA-P01

SCALE DATE REVISION
1:100@A3 Aug. 2023 A

t. 0782 895 3405
e: niarnat@hotmail.co.uk

na design