



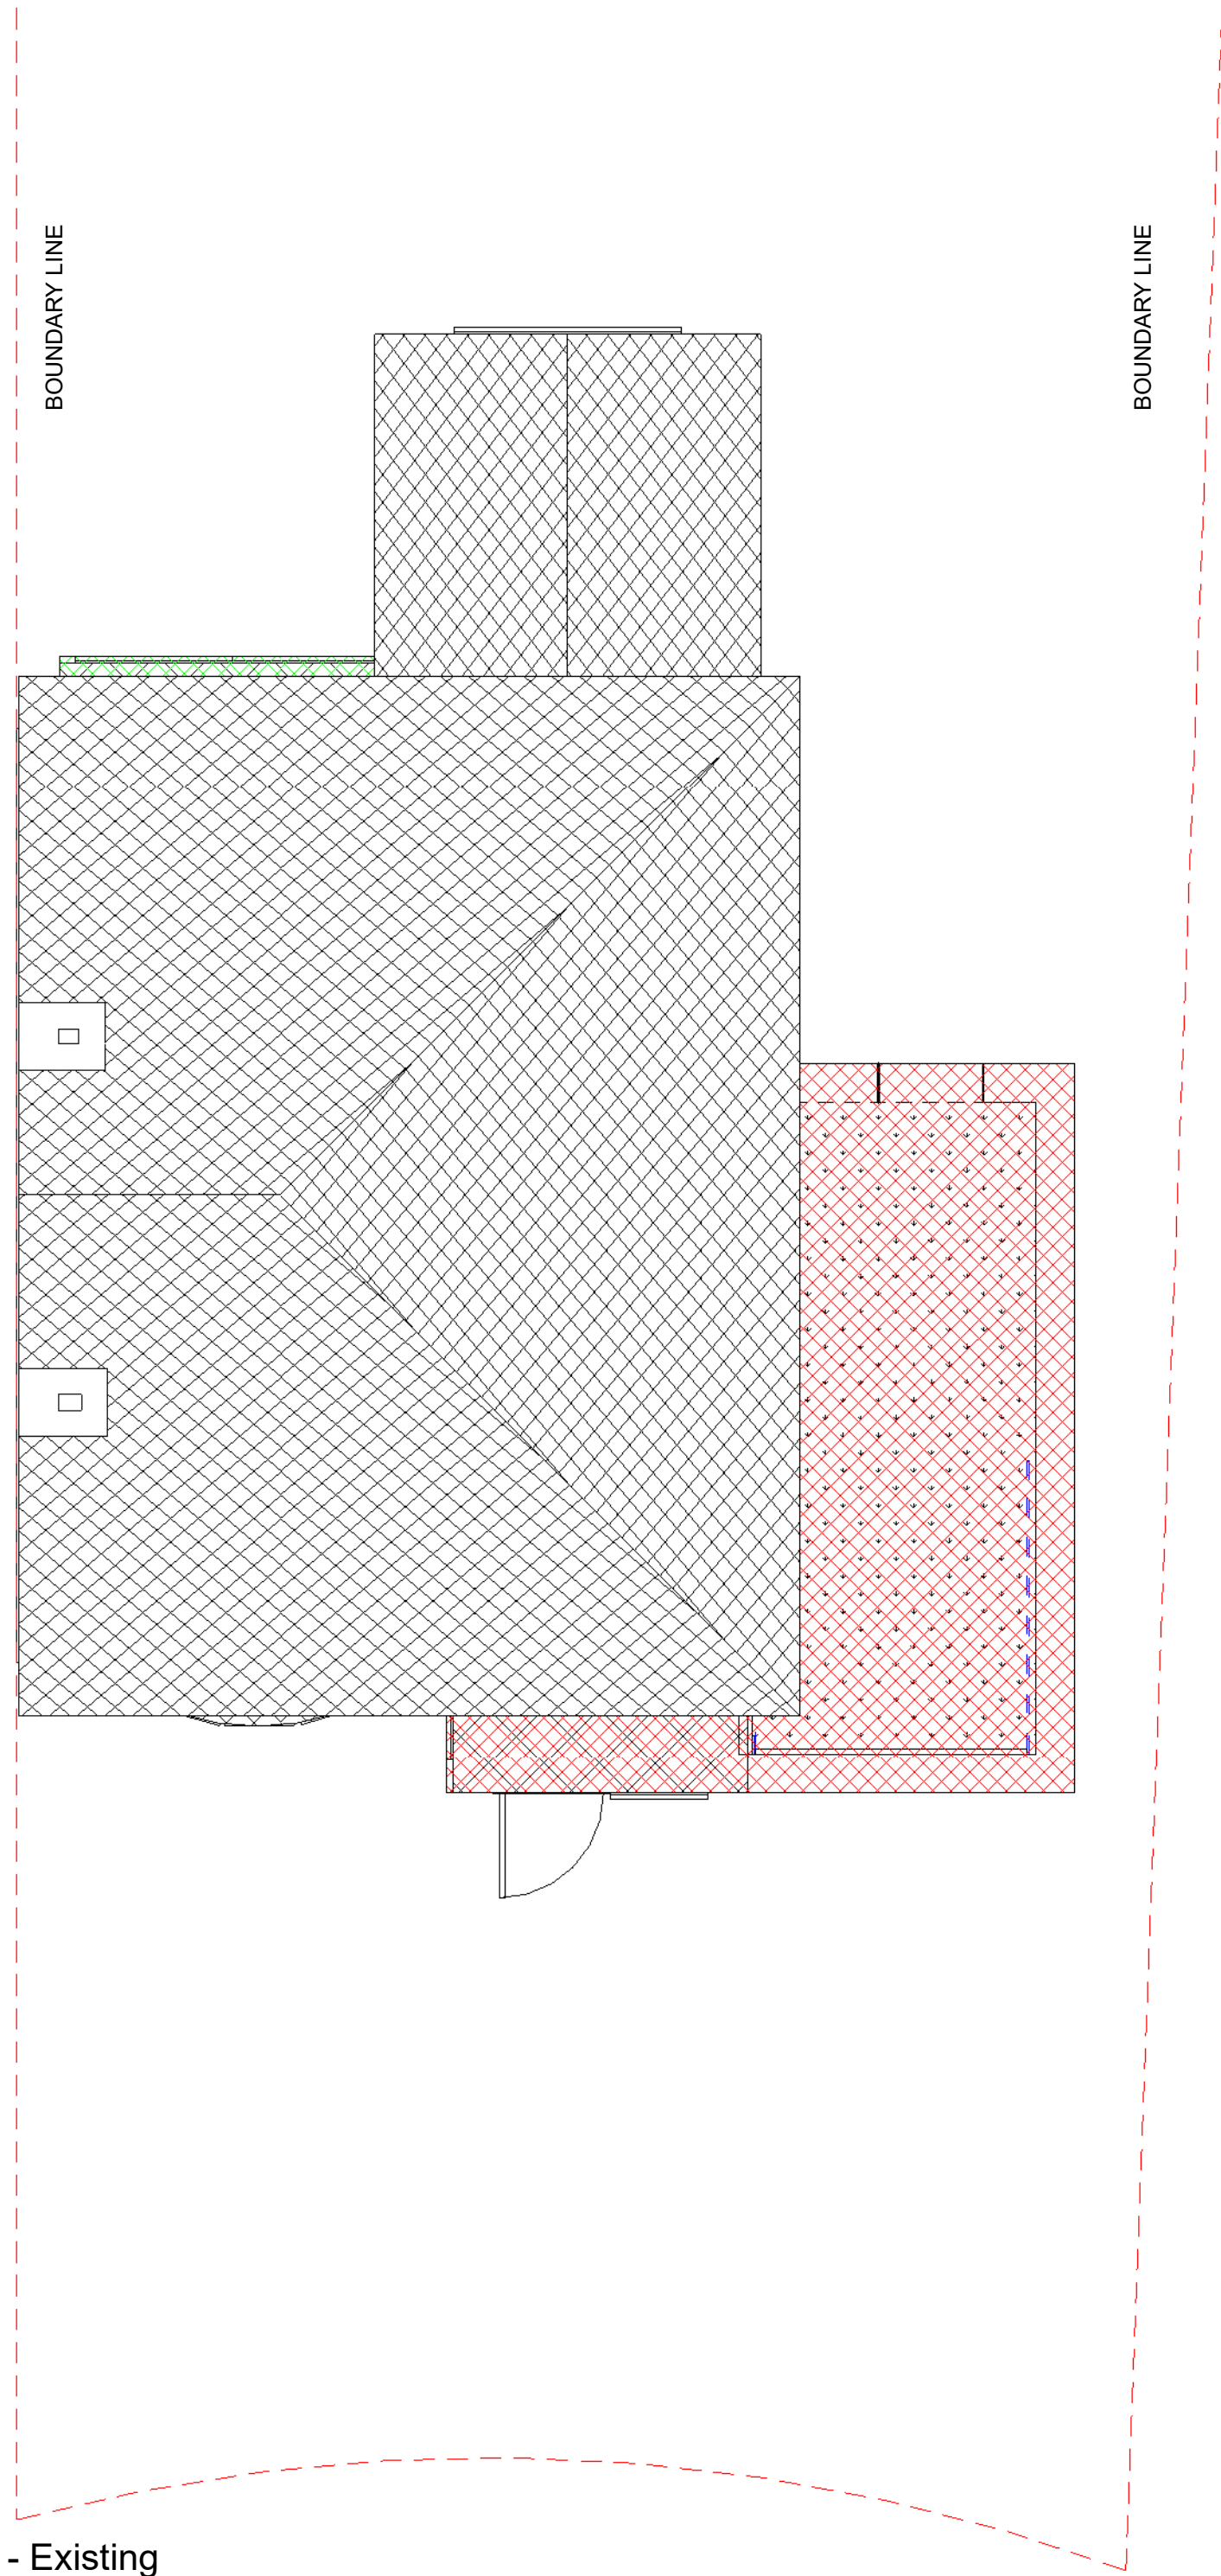


1 Roof Plan - Existing
1 : 50

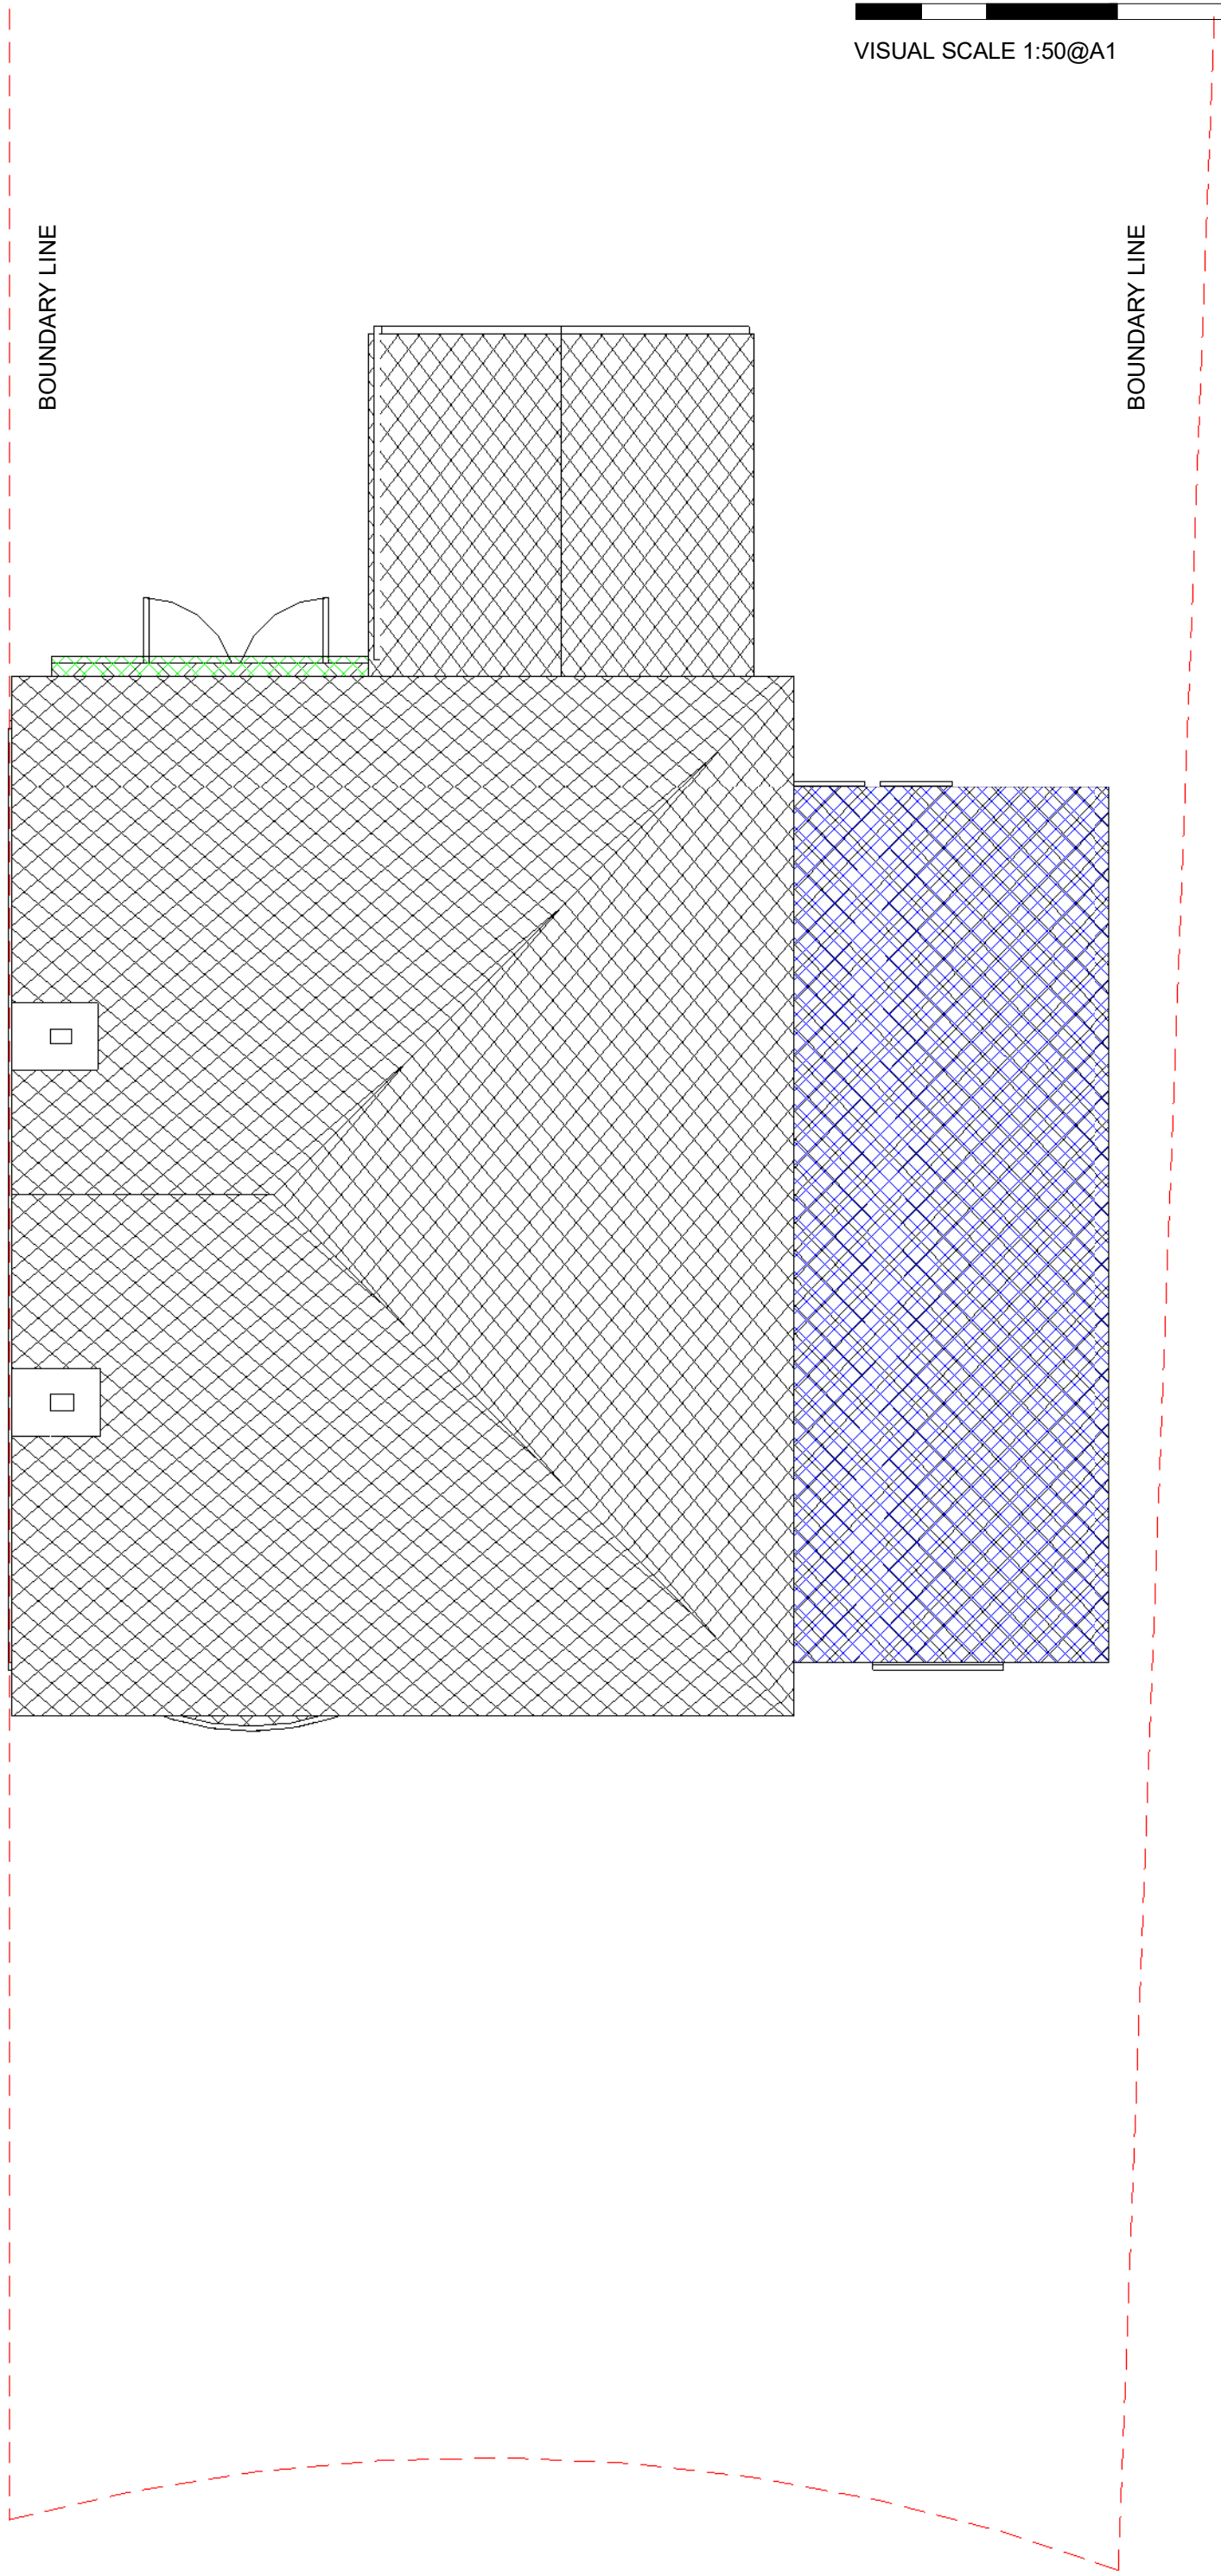

2 Roof Plan - Proposed
1 : 50

1. All dimensions in millimeters unless otherwise specified.
2. The contractor to check all dimensions, angles, drain runs and conditions on site before works commencement.

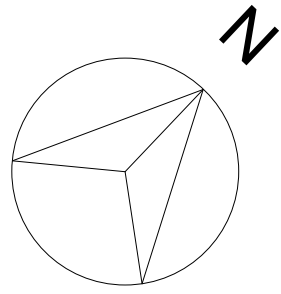

-  TO BE DEMOLISHED / REMOVED
-  NEW EXTENSION / ELEMENTS
-  REAR BAY TO BE RE-BUILD AND REPALCE BY FRENCH DOOR

01	12.08.2025	1	MK	FOR PLANNING
Rev.	Date	Seq	BY	Description



22 Micklefield Way, Borehamwood, WD6 4LG
office@mkcreative.me.uk

Client:
Tomasz Hubicki

Project:
71 Agecoft Road West,Manchester,
M25 9RF

Drawing area:

Drawing Title:
ROOF PLAN - EXISTING AND
PROPOSED

Approved By: OK	Date: 14.08.2025
Checked By: OK	Scale: 1 : 50
Drawn By: MZ	Size: A1

Status:
FOR PLANNING

Drawing No. 71 AGECOFT - 004	Rev. 01
---------------------------------	------------