


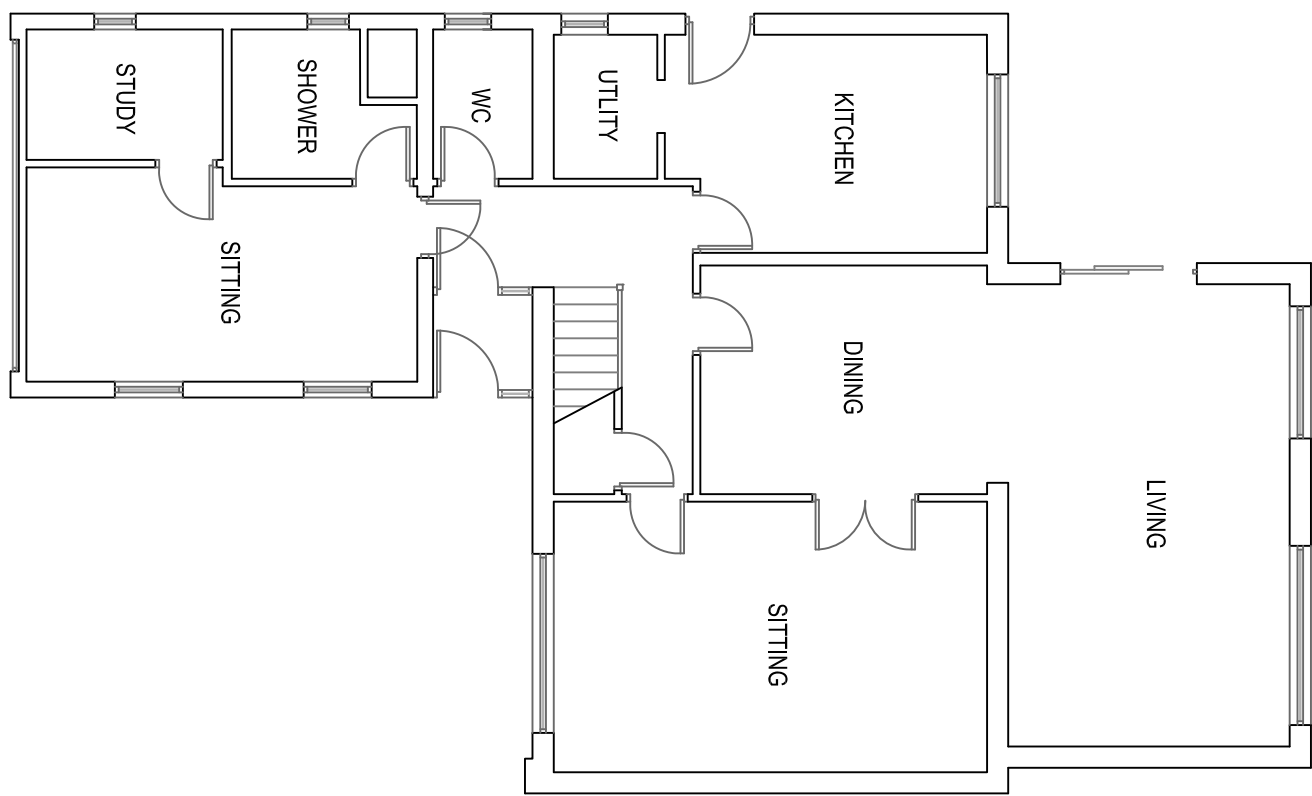


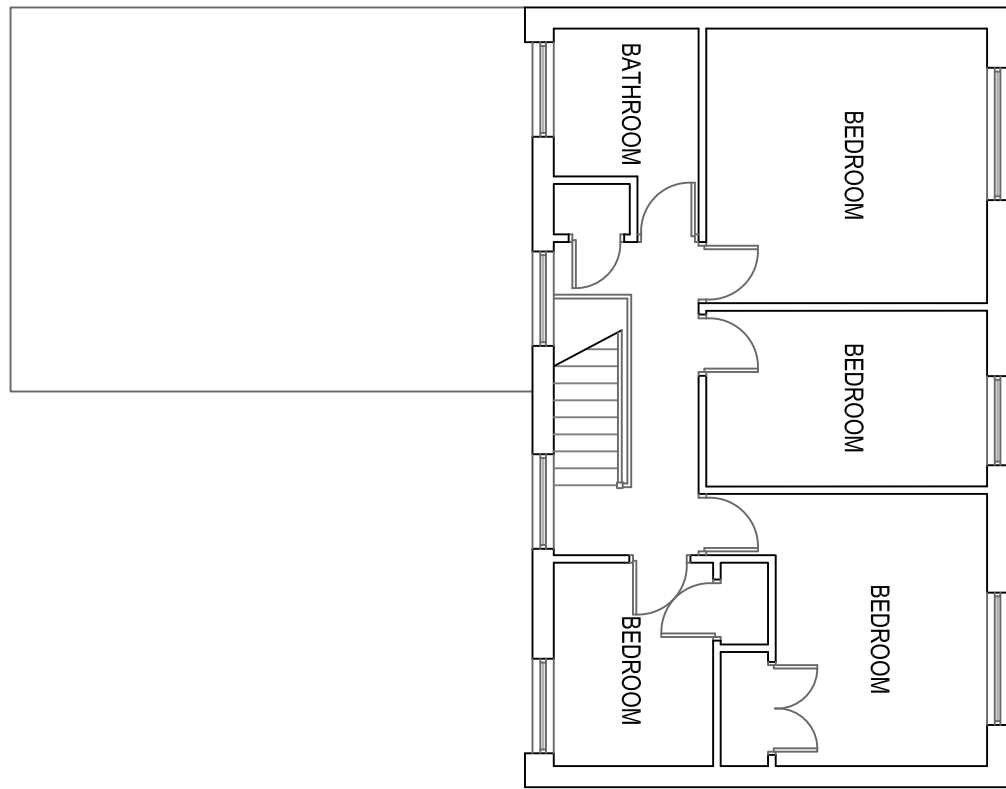


EXISTING GF PLAN 1:100

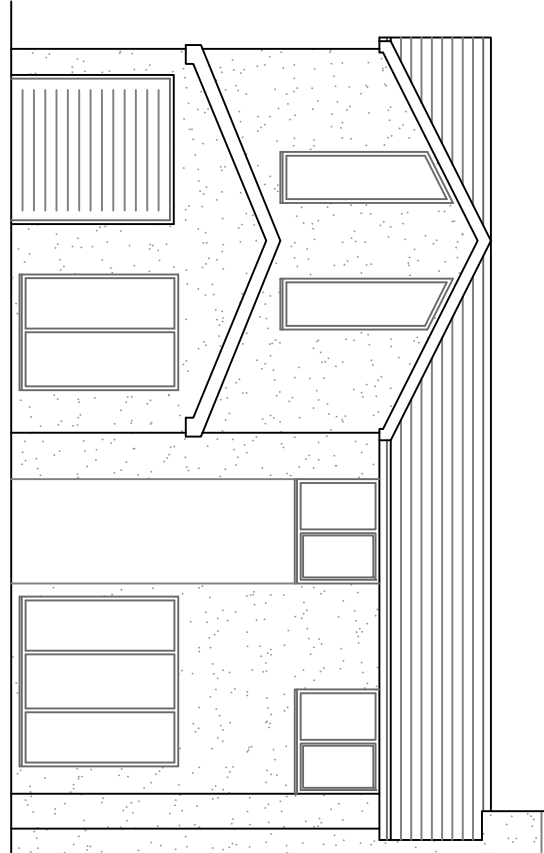


EXISTING FF PLAN 1:100

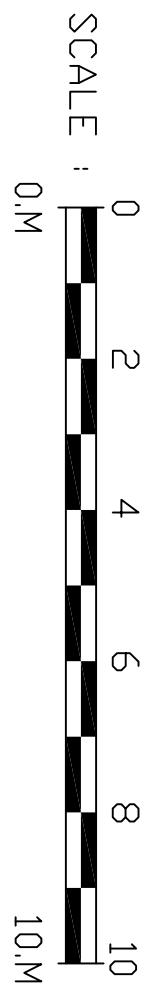

No. 9

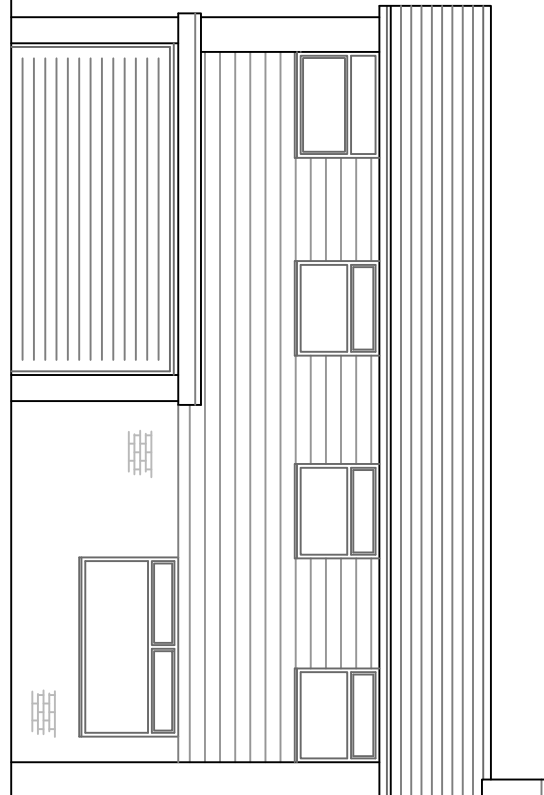


No. 11

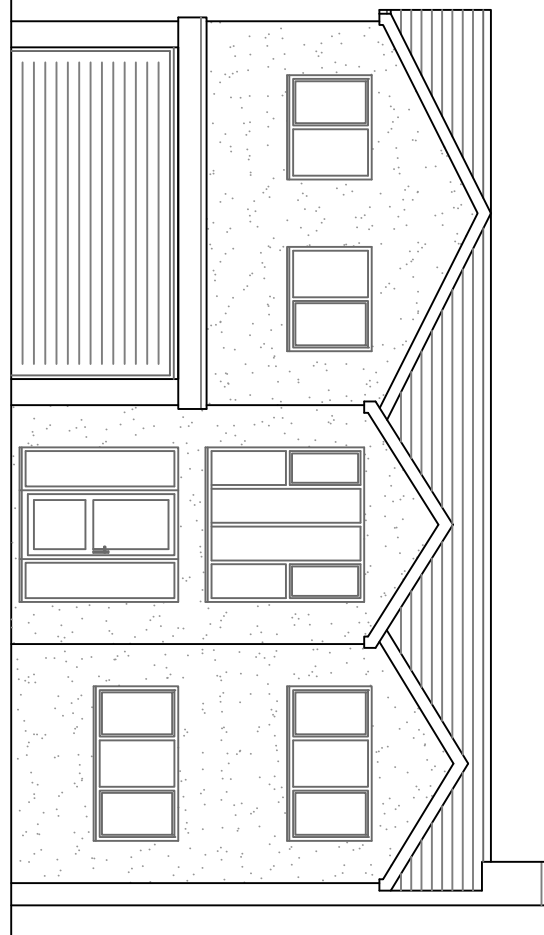


No. 13


EXISTING FRONT ELEVATION STREET SCENE 1:100

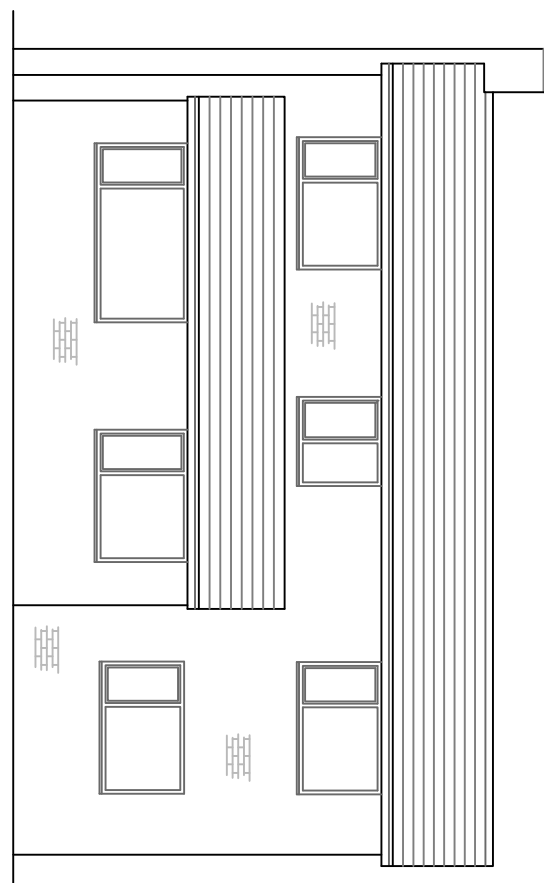


EXISTING REAR ELEVATION 1:100

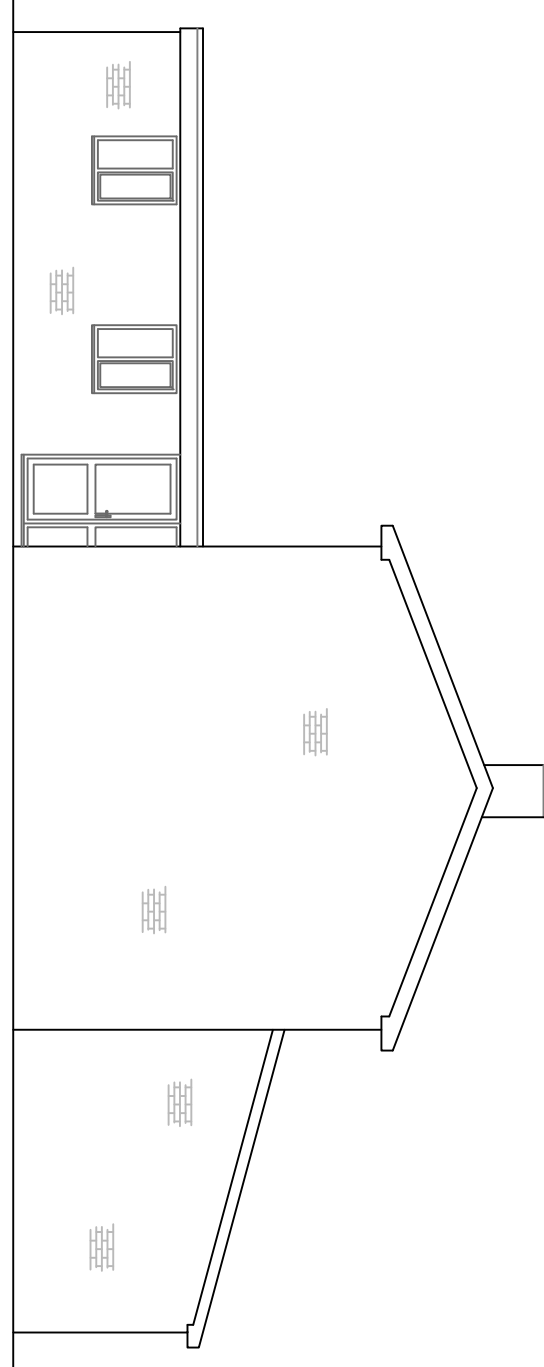


EXISTING SIDE ELEVATION 1:100

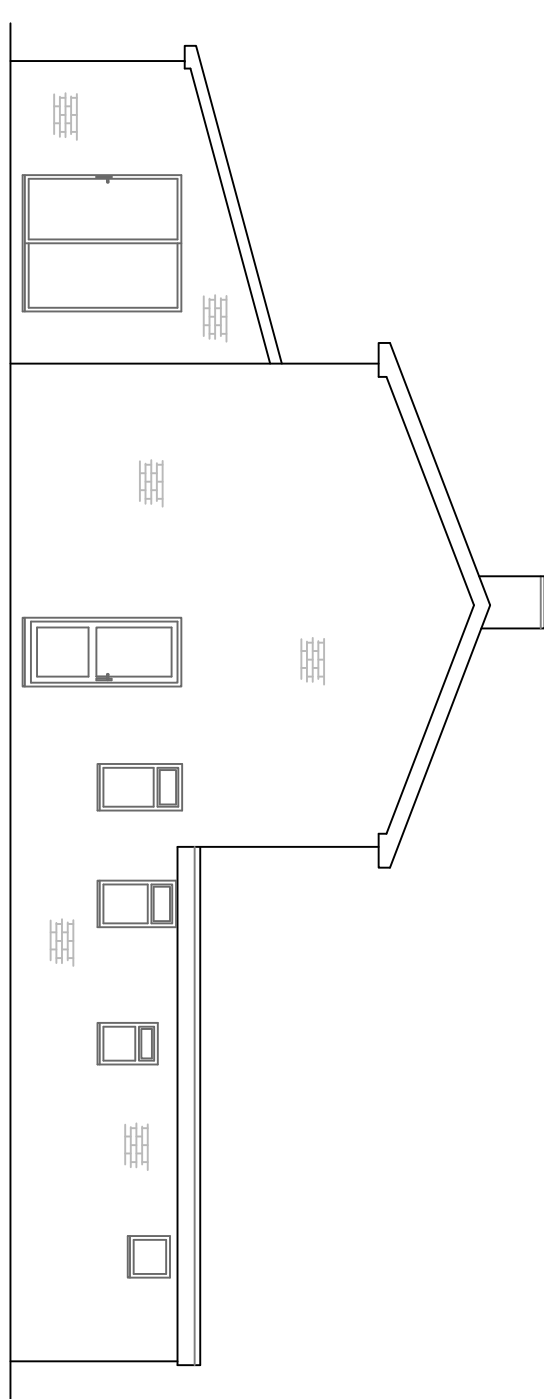


EXISTING SIDE ELEVATION 1:100

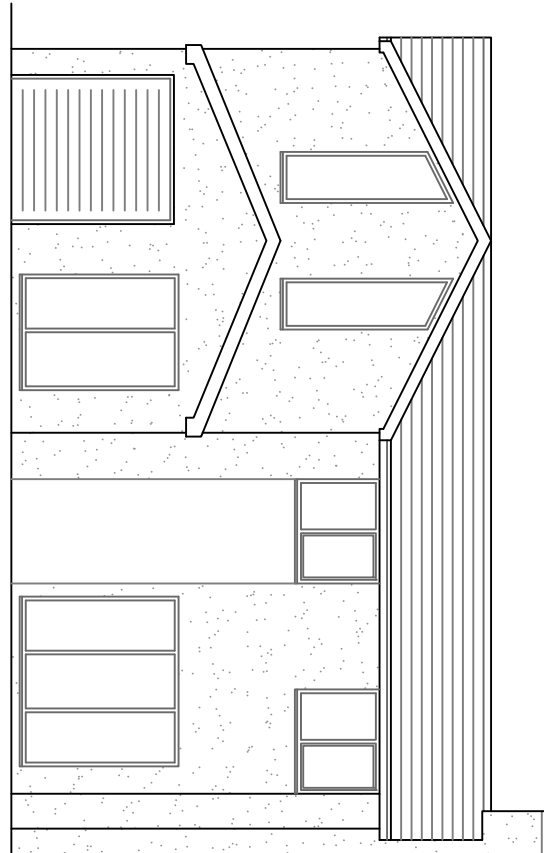

No. 9

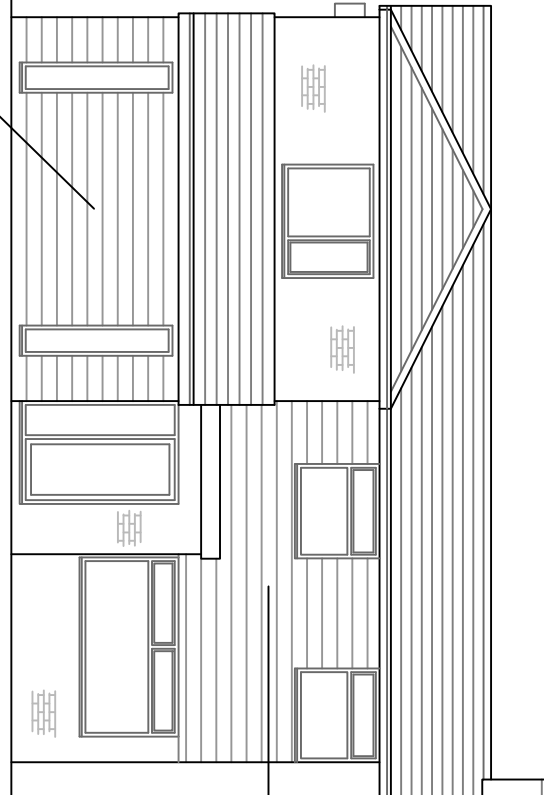


No. 11

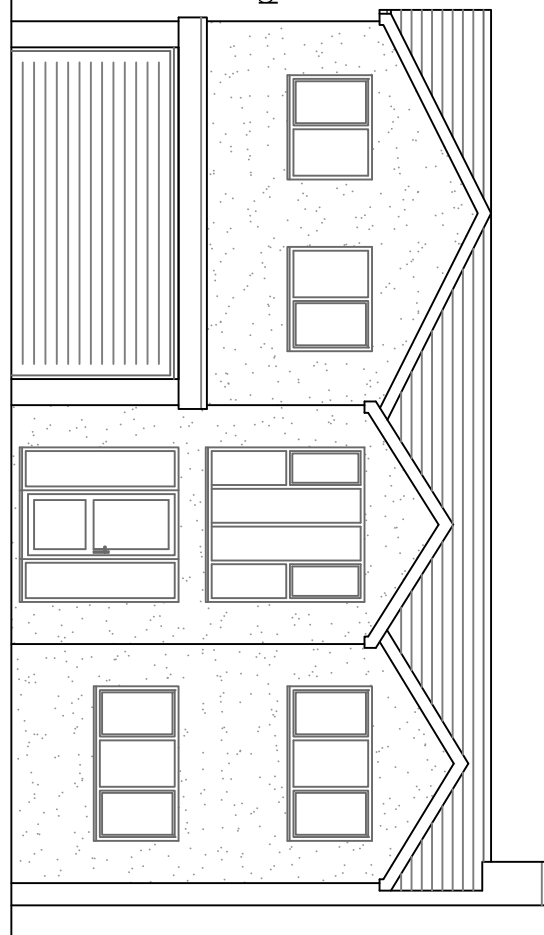


No. 13


PROPOSED FRONT ELEVATION STREET SCENE 1:100

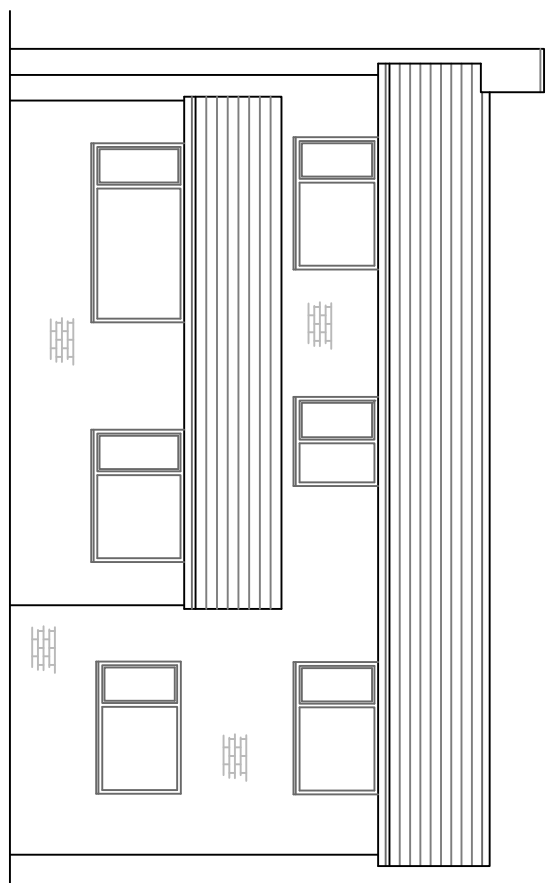


PROPOSED REAR ELEVATION 1:100

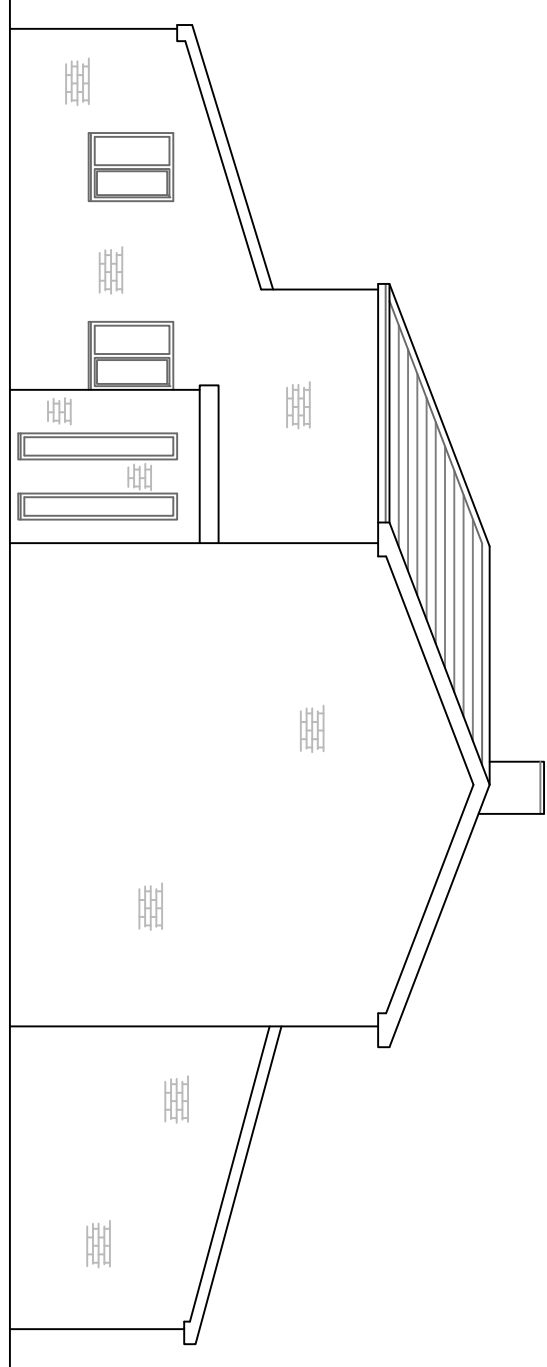



PROPOSED SIDE ELEVATION 1:100

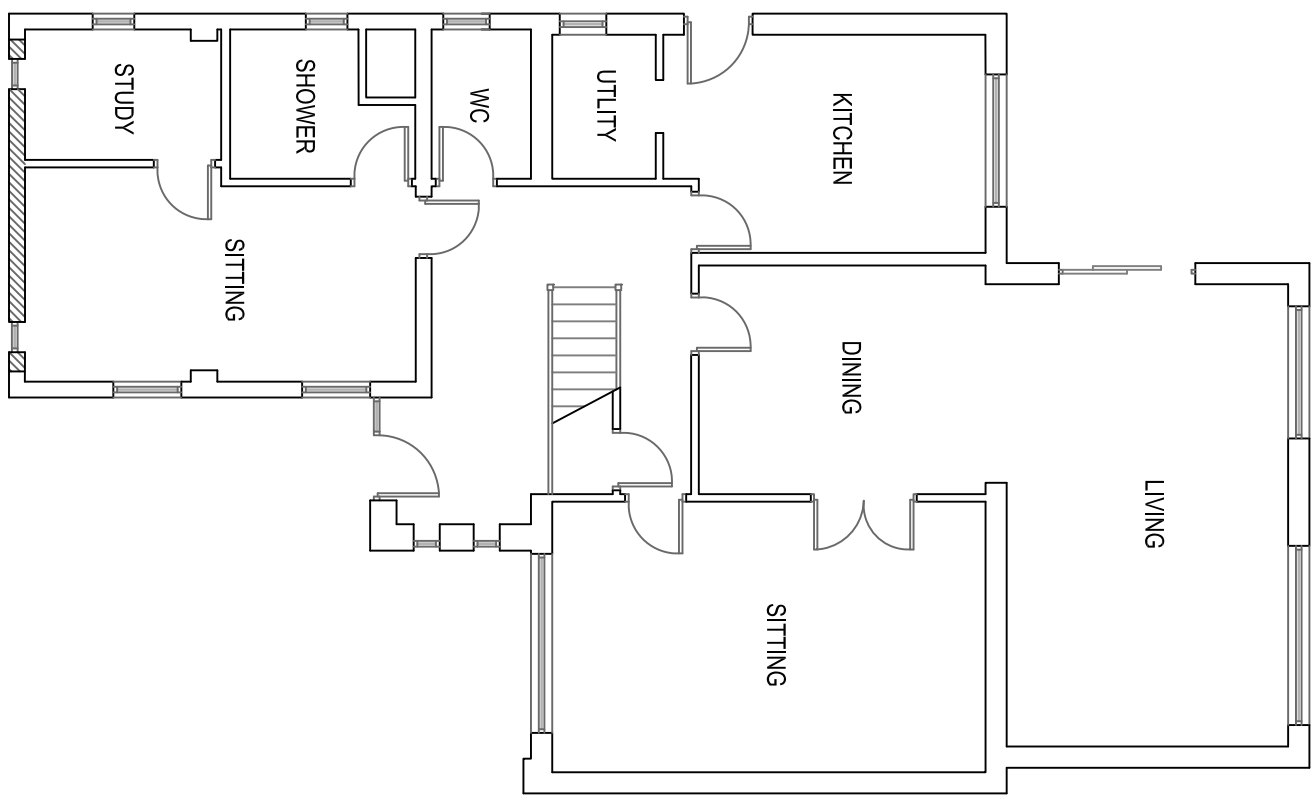


PROPOSED GF PLAN 1:100

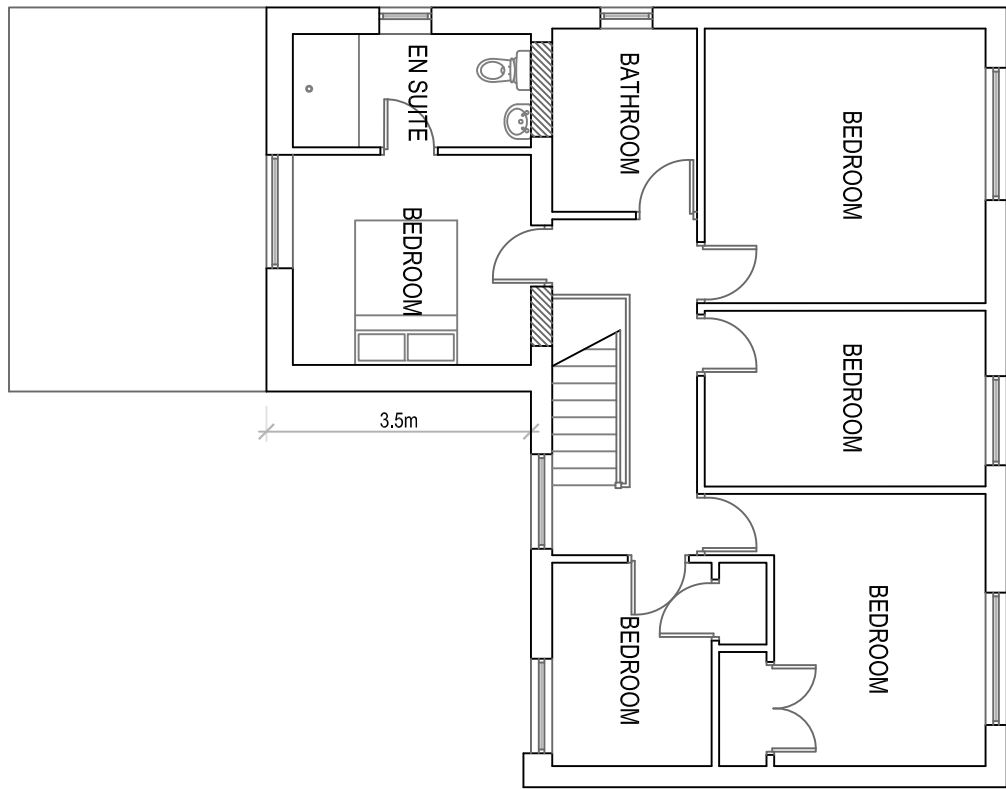

PROPOSED FF PLAN 1:100

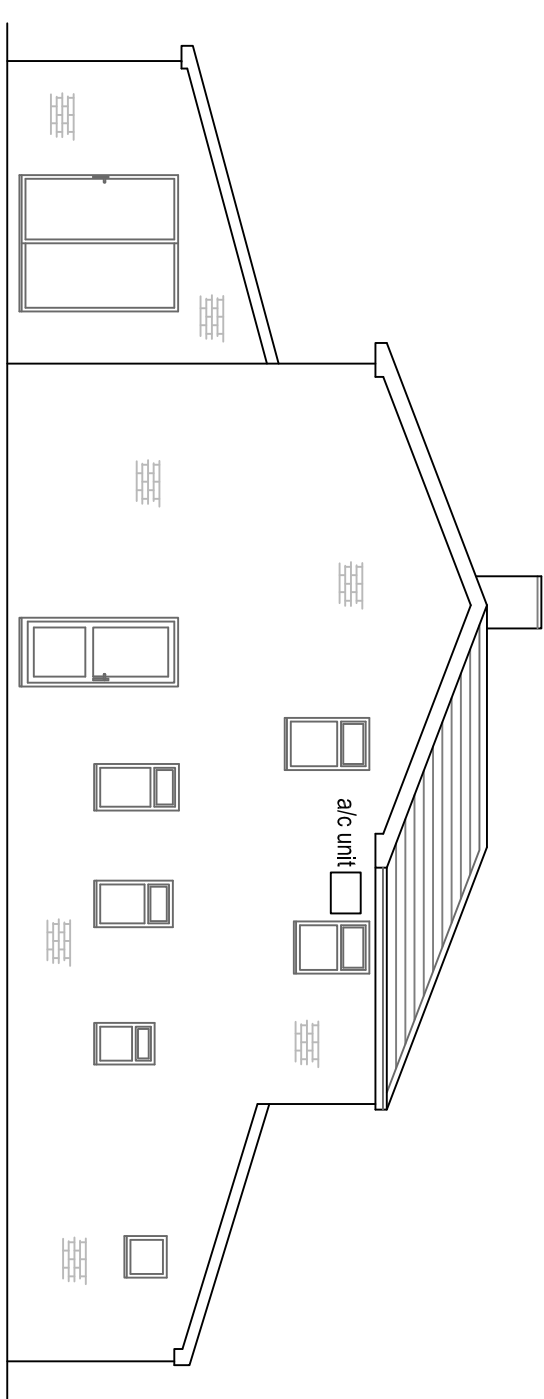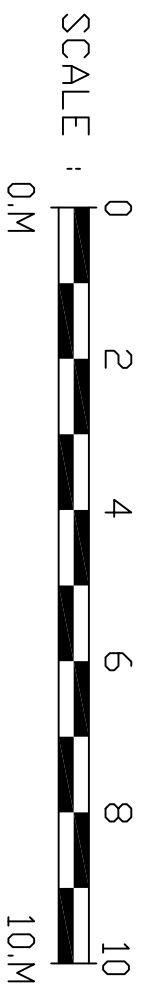

PROPOSED SIDE ELEVATION 1:100

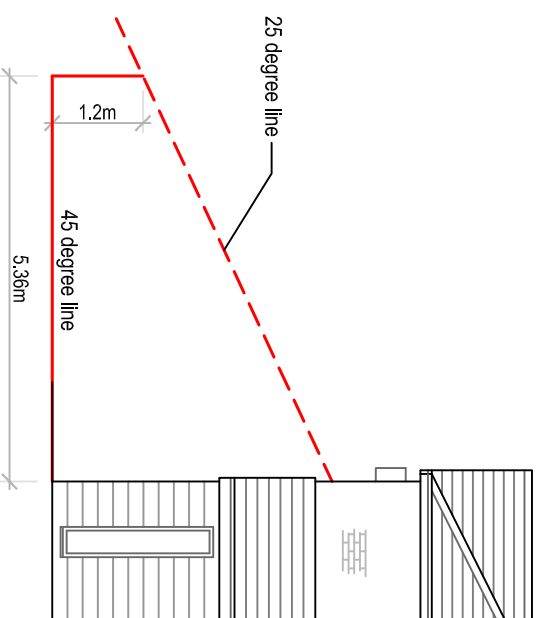

REV 0 General amendments
REV 1 General amendments

11 Marie Croft
Whitefield
M45 7NB

Existing & Proposed Plans
and Elevations

Drawn: CDW
Scale: 1:100 @ A1
Date: March 2024

2611_WHL_05_Planning_Rev_B