


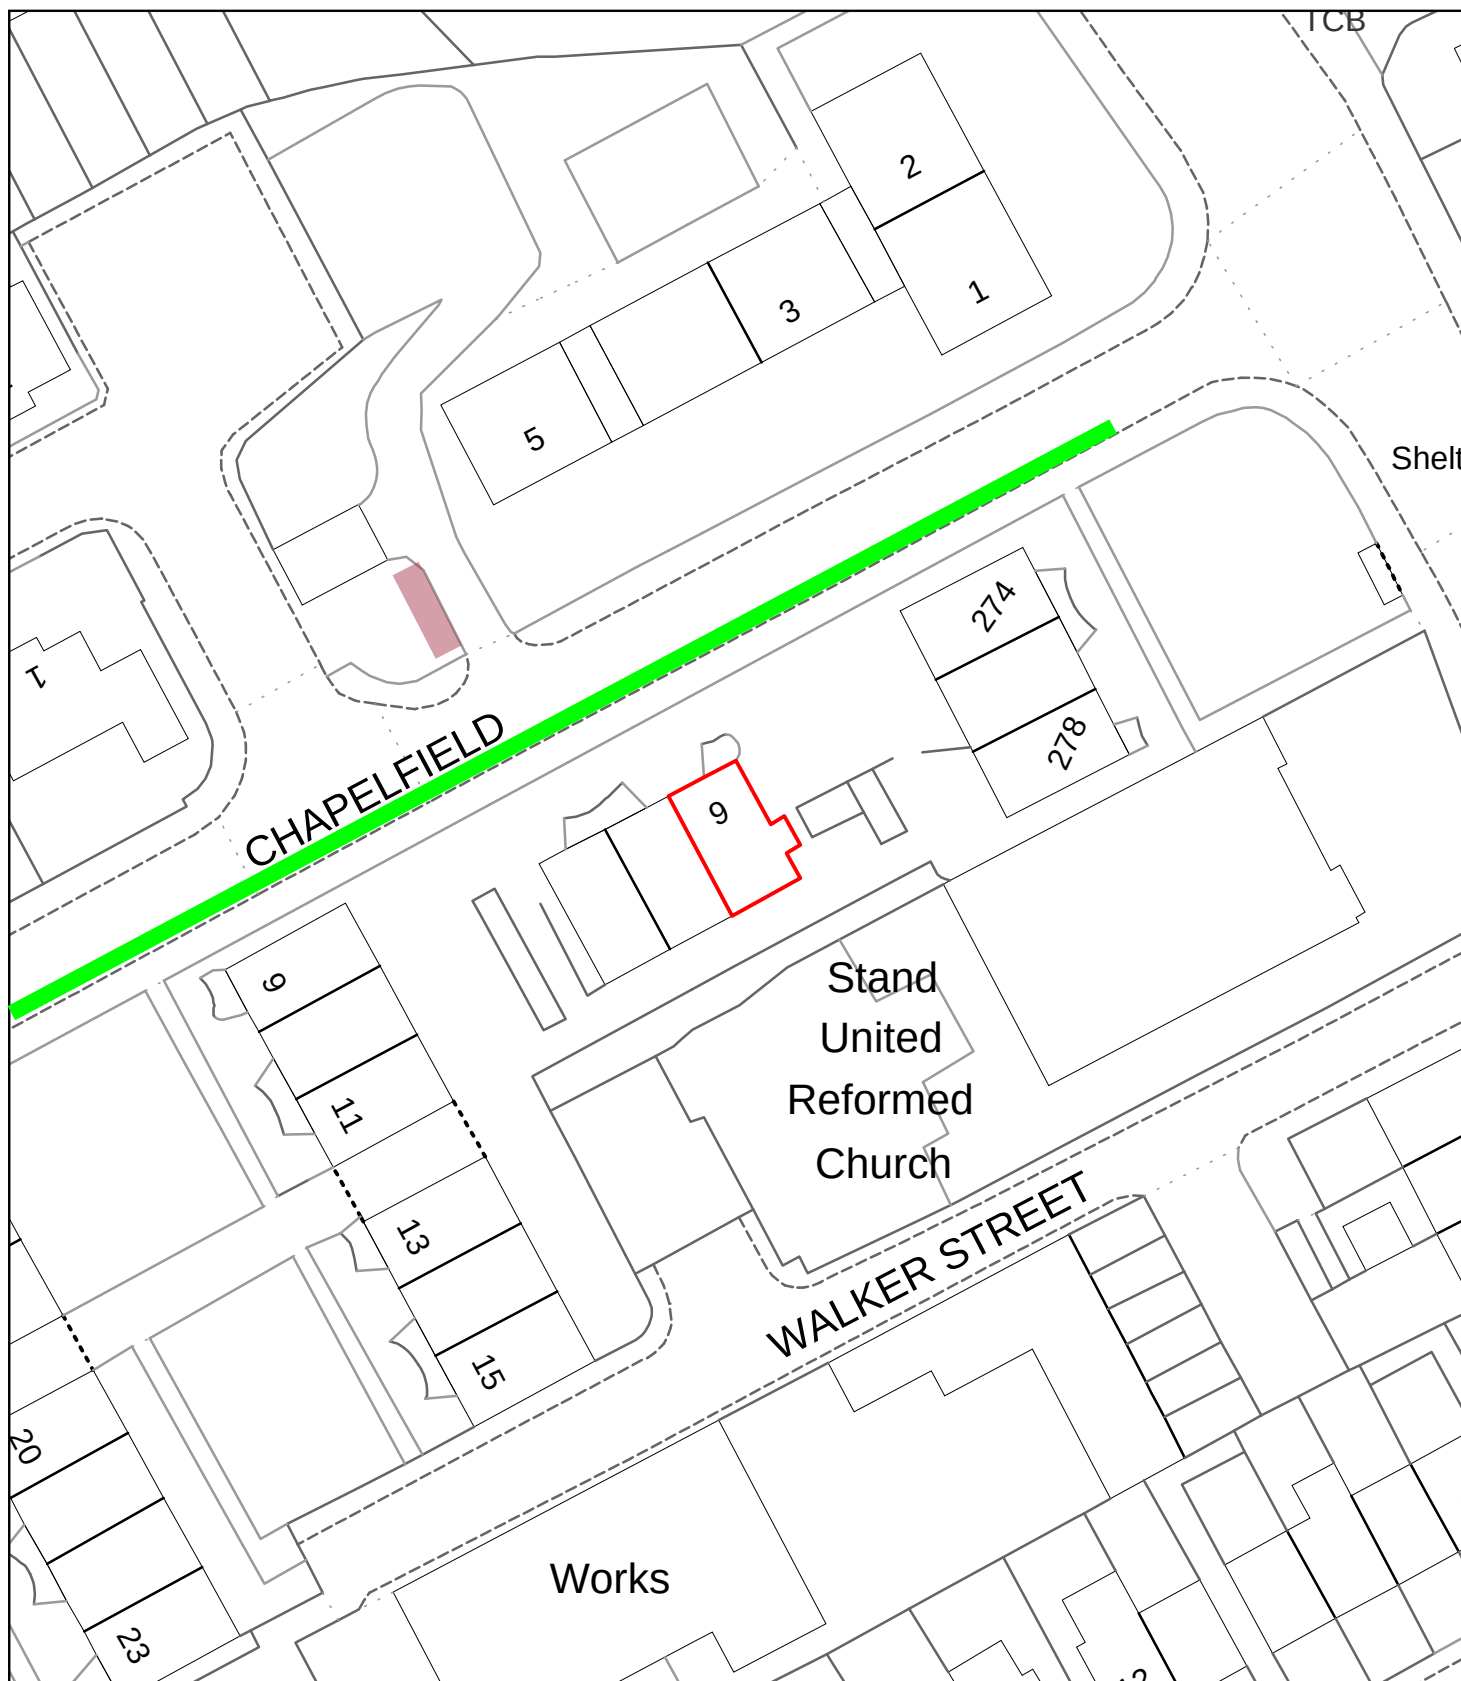

PLAN 6 Chapelfield Radcliffe M26 1JH
PROPOSED SITE PLAN
SCALE 1:500
DATE 11/08/2022

	Communal Bin Storage
	On-Street Parking