



3 Front - Existing
1 : 100




4 Left Side - Existing
1 : 100




5 Rear - Existing
1 : 100




6 Right Side - Existing
1 : 100

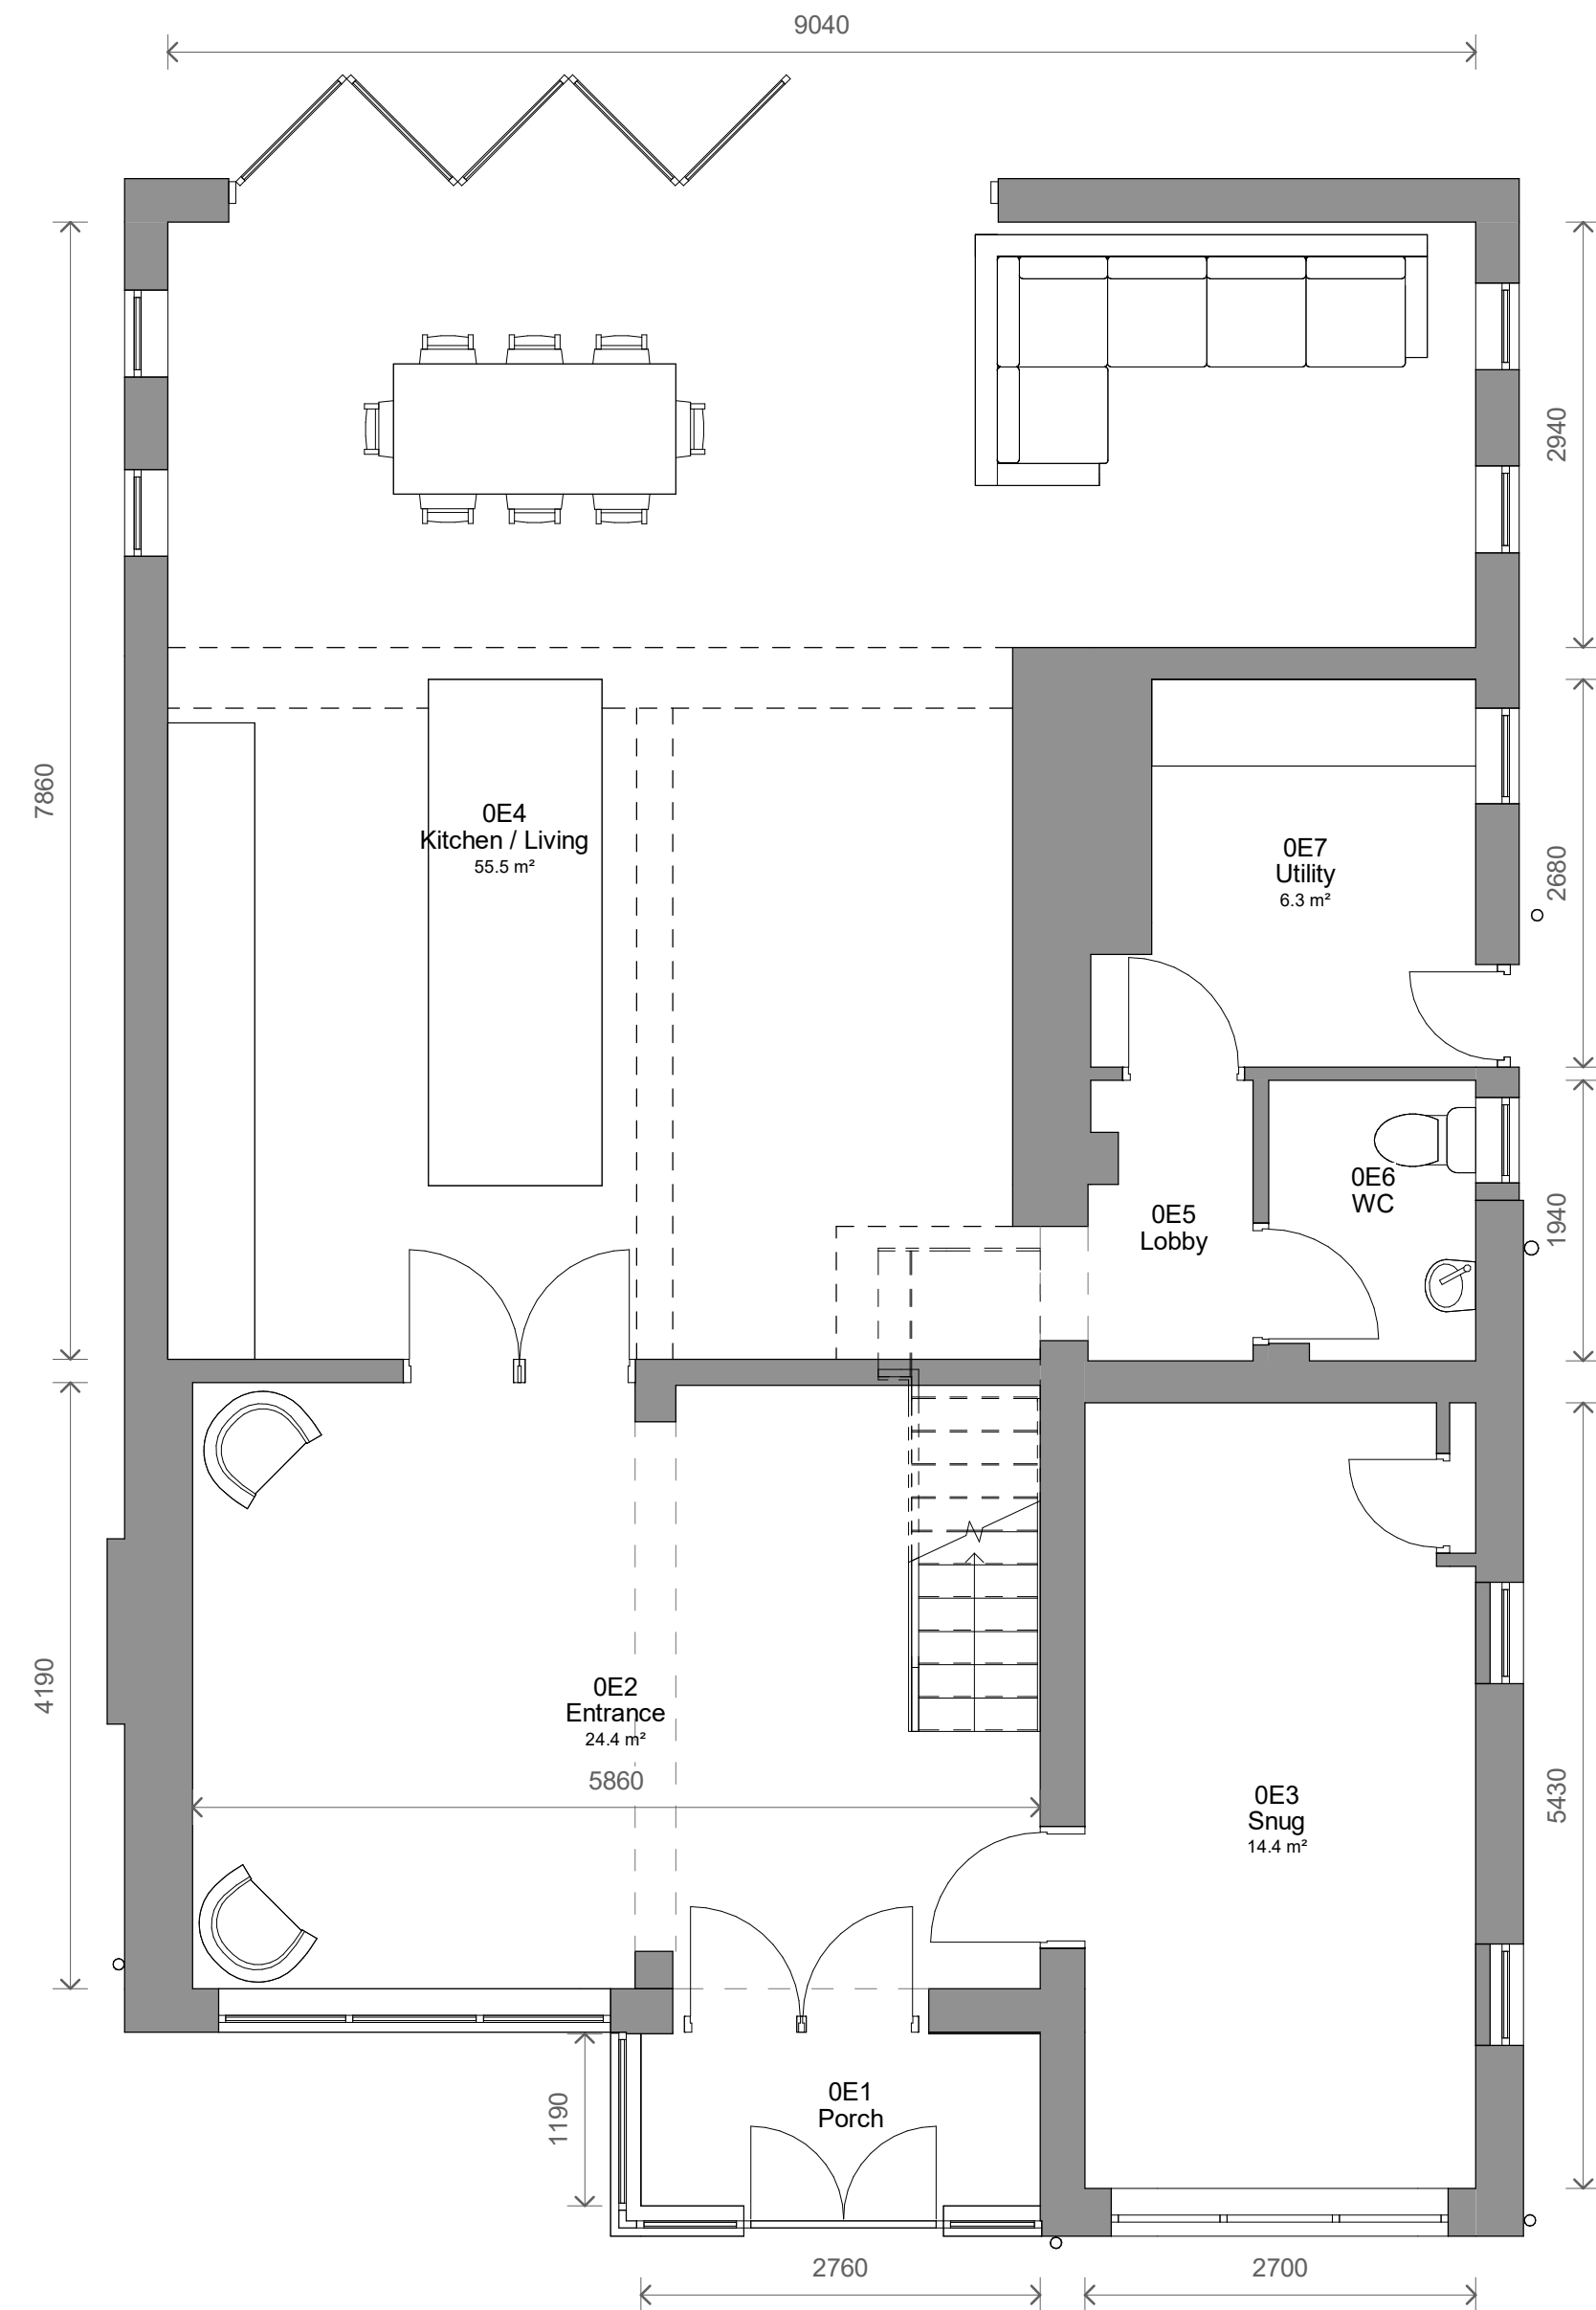


1 Level 0 - Existing
1 : 50

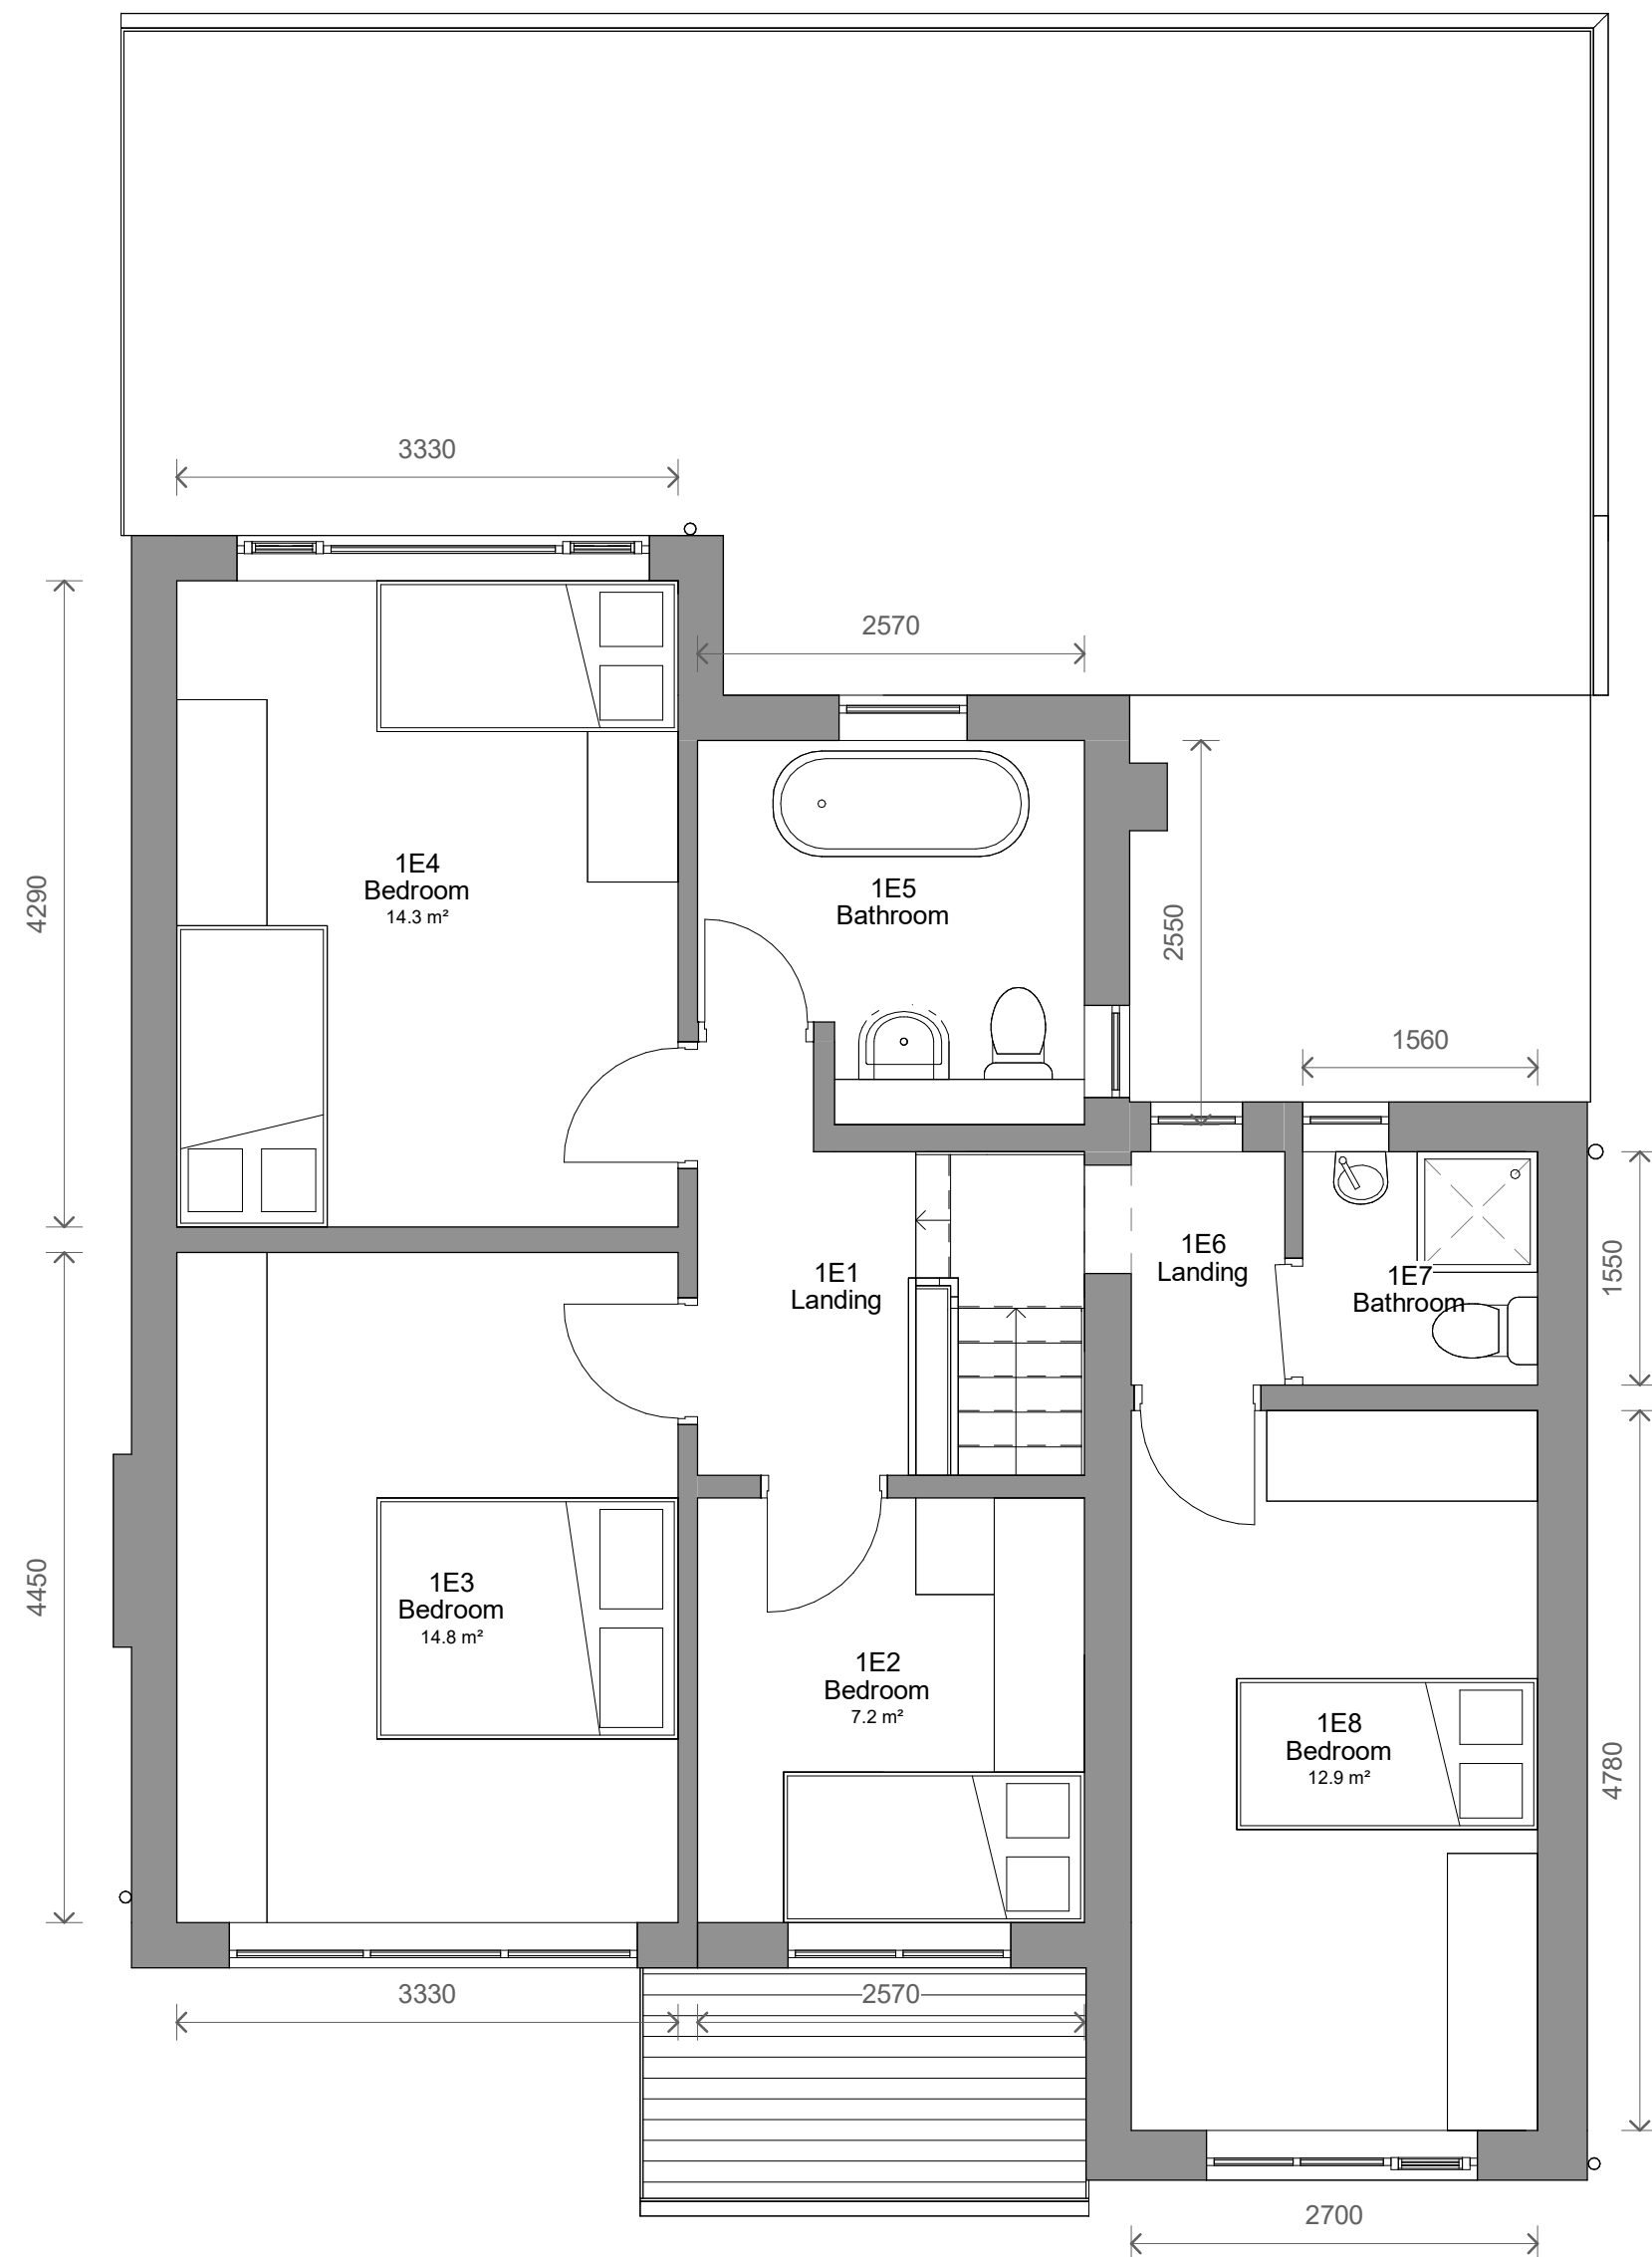

2 Level 1 - Existing
1 : 50

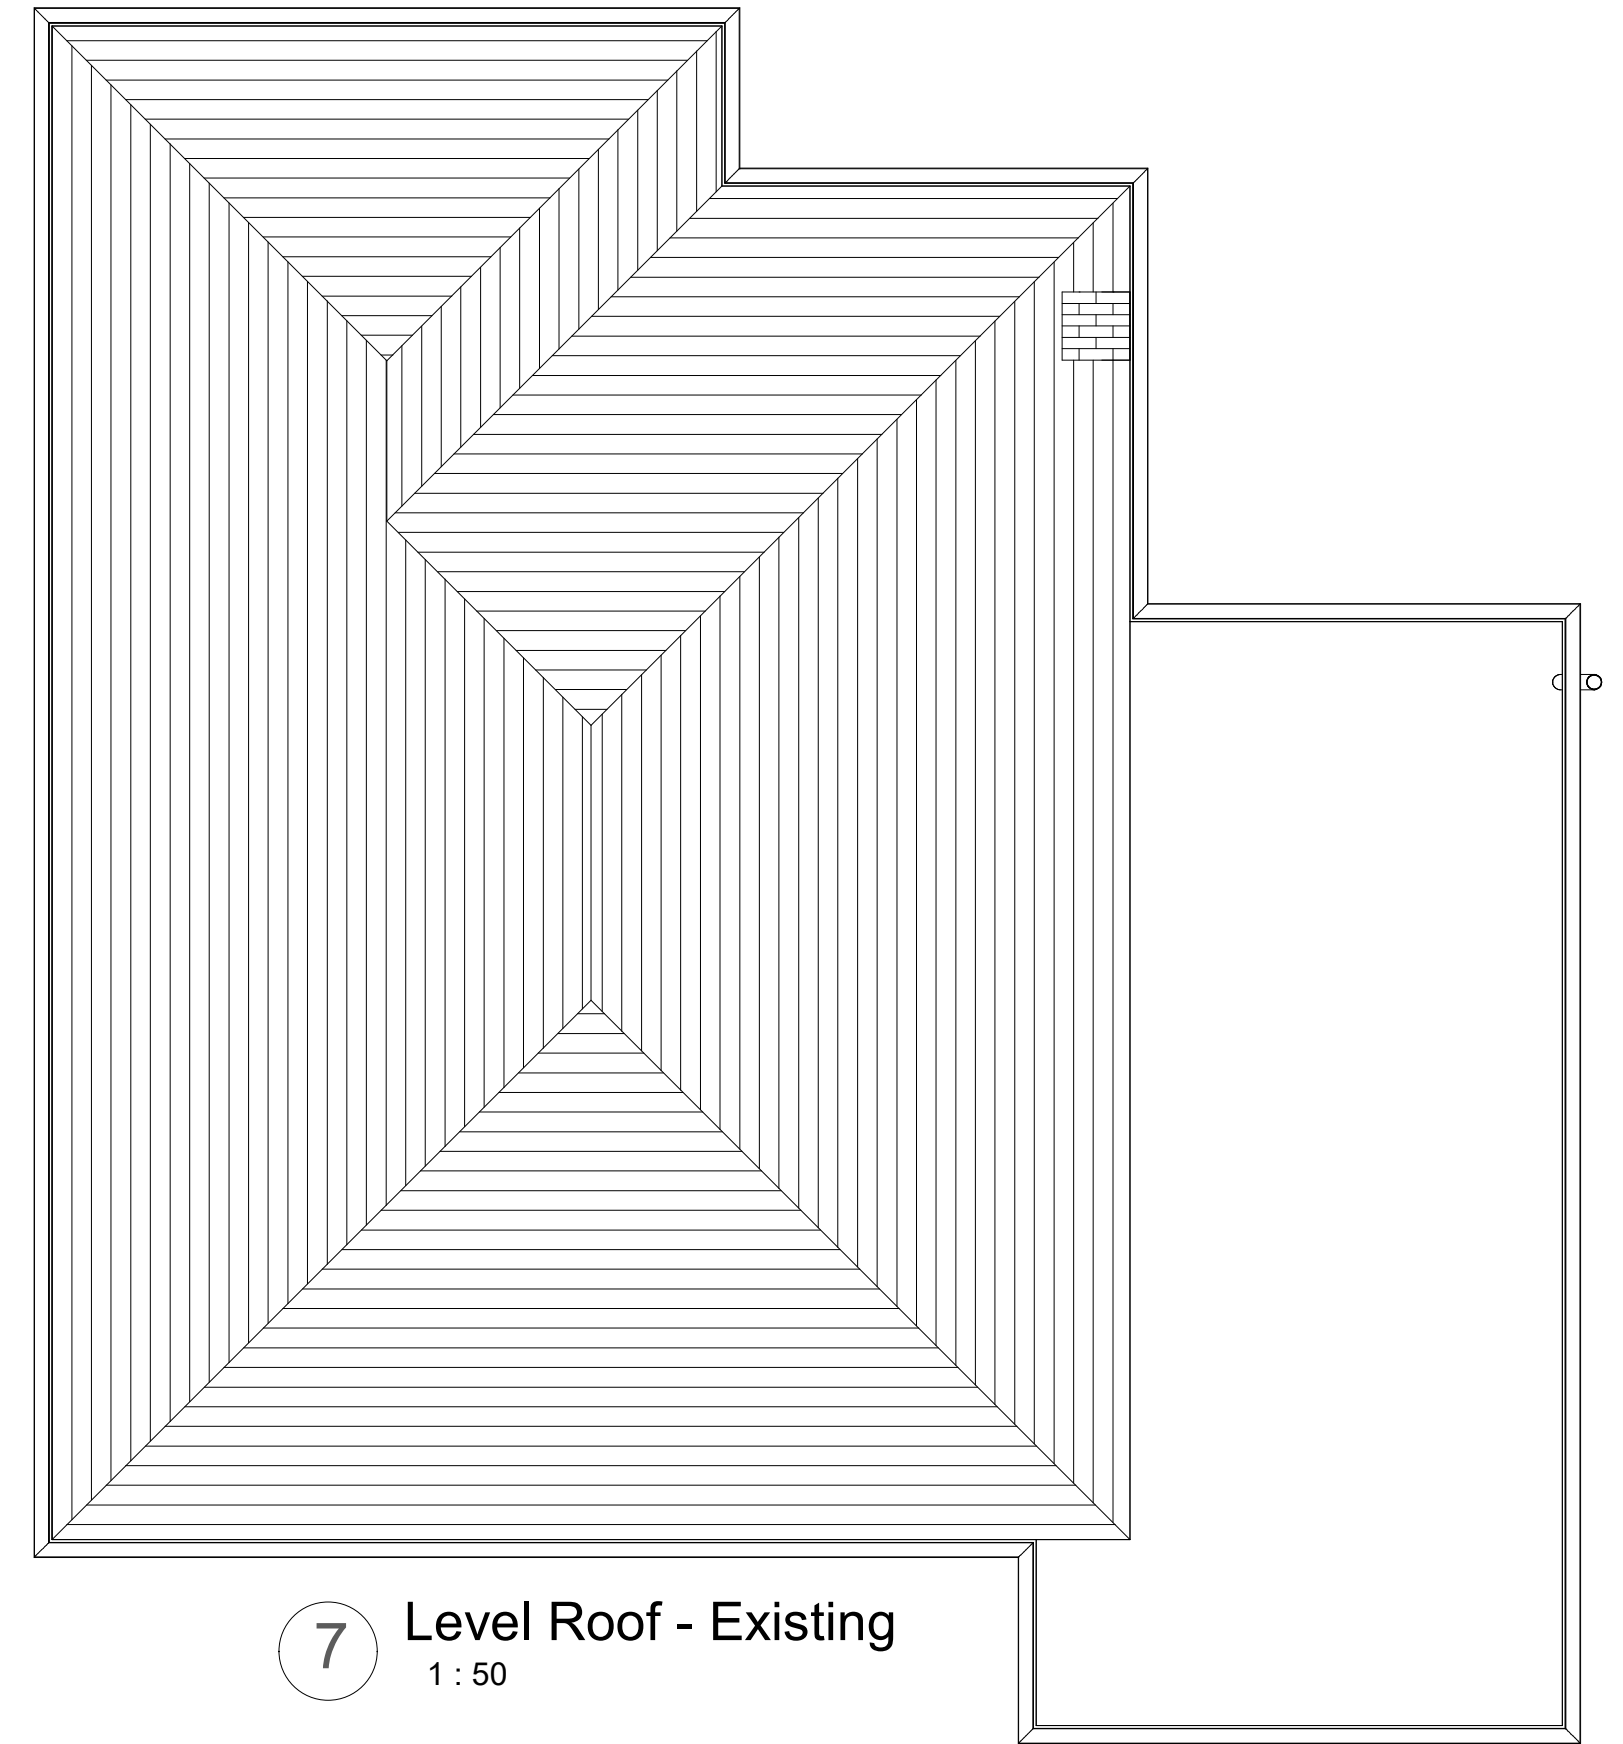

7 Level Roof - Existing
1 : 50

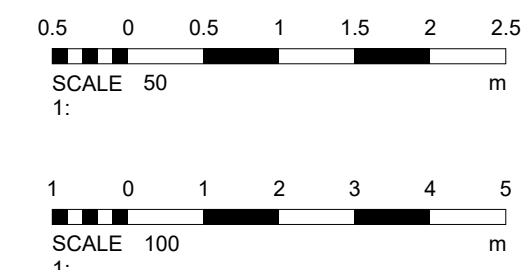

1		Roof Plan added	15/02/2024	TP
No.		Description	Date	Initial
PROJECT				
12 Hillingdon Road				
TITLE				
Existing Plans and Elevations				
STATUS				
DESIGN				
DRAWN BY	DATE		SCALE (@ A1)	
TP	05/12/2023		As indicated	
PROJECT NUMBER		DRAWING NUMBER		REV
GSS23149.2		002		1
GOLD SKETCH				
S T U D I O S				
www.goldsketch.co.uk		info@goldsketch.co.uk		0161 792 9595
NOTES				
© COPYRIGHT - ALL RIGHTS RESERVED. THIS DRAWING IS NOT TO BE REPRODUCED WITHOUT WRITTEN CONSENT. DRAWING TO BE USED FOR THE EXACT INDICATED ONLY. ALL DIMENSIONS ARE SETTING OUT SHALL BE CHECKED AND CONFIRMED ON SITE, ANY DISCREPANCIES TO BE REPORTED TO THE DRAWING PRINTER TO THE CONSTRUCTION OF ANY WORK. ALL WORK AND MATERIALS TO BE IN ACCORDANCE WITH CURRENT BUILDING REGULATIONS, RELEVANT CODES OF PRACTICE AND BRITISH STANDARDS. ALL DIMENSIONS ON THIS DRAWING ARE IN MILLIMETERS UNLESS OTHERWISE STATED.				