






PL - Front (North) Elevation
1 : 50

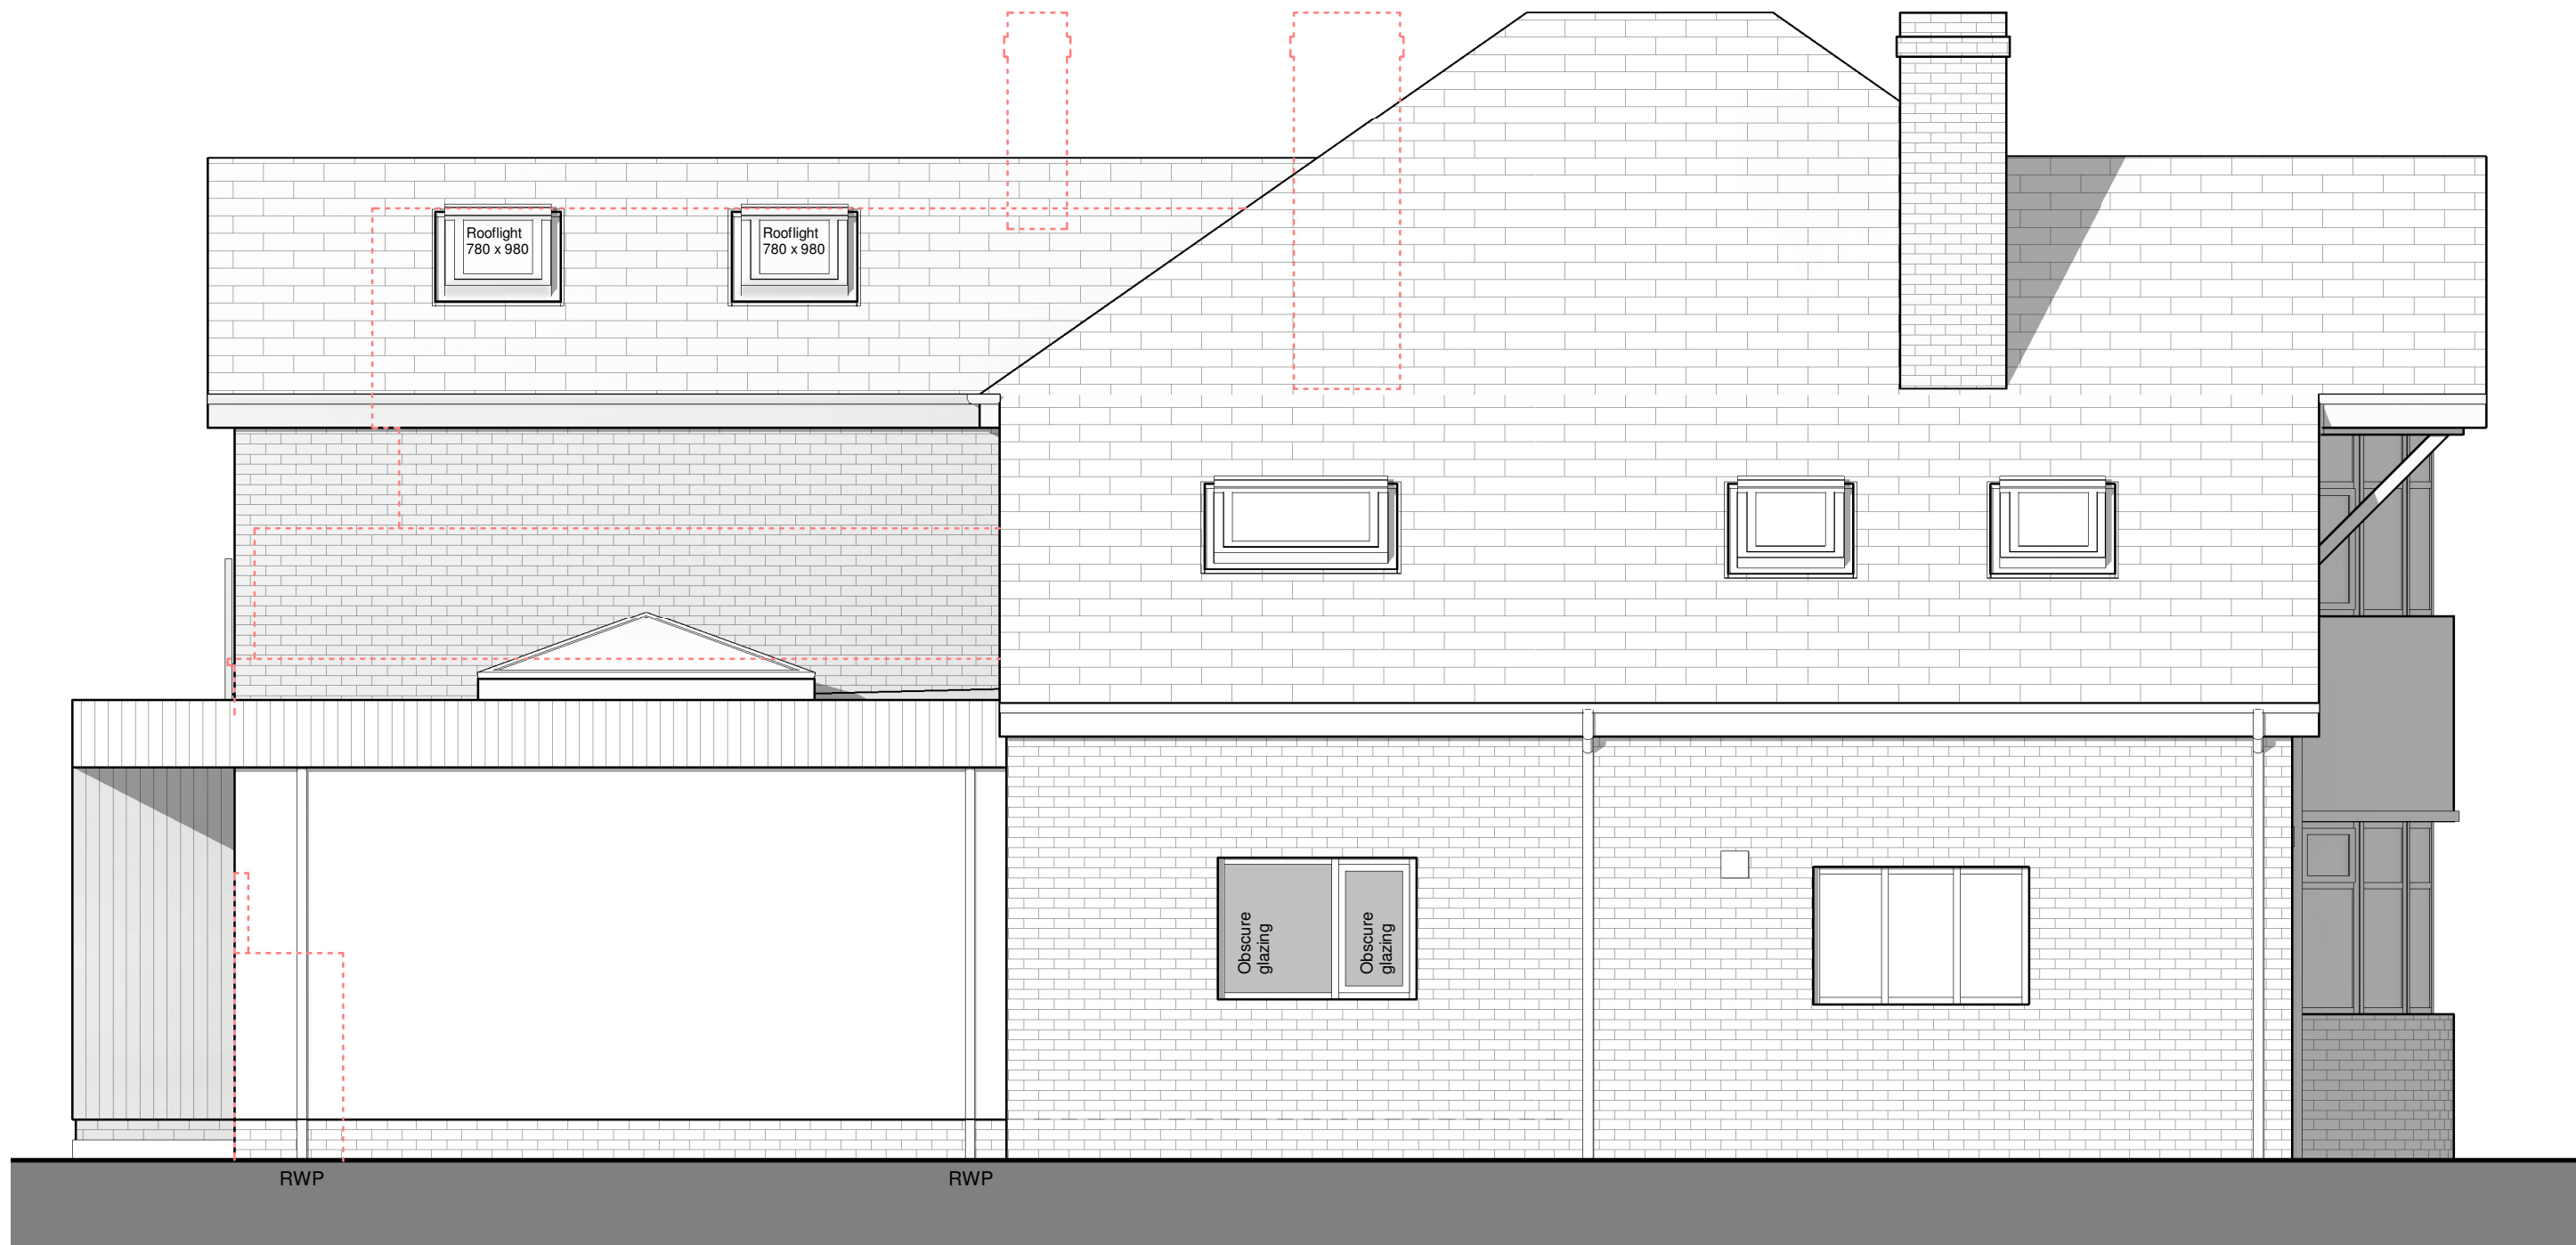

PL - Side (East) Elevation
1 : 50

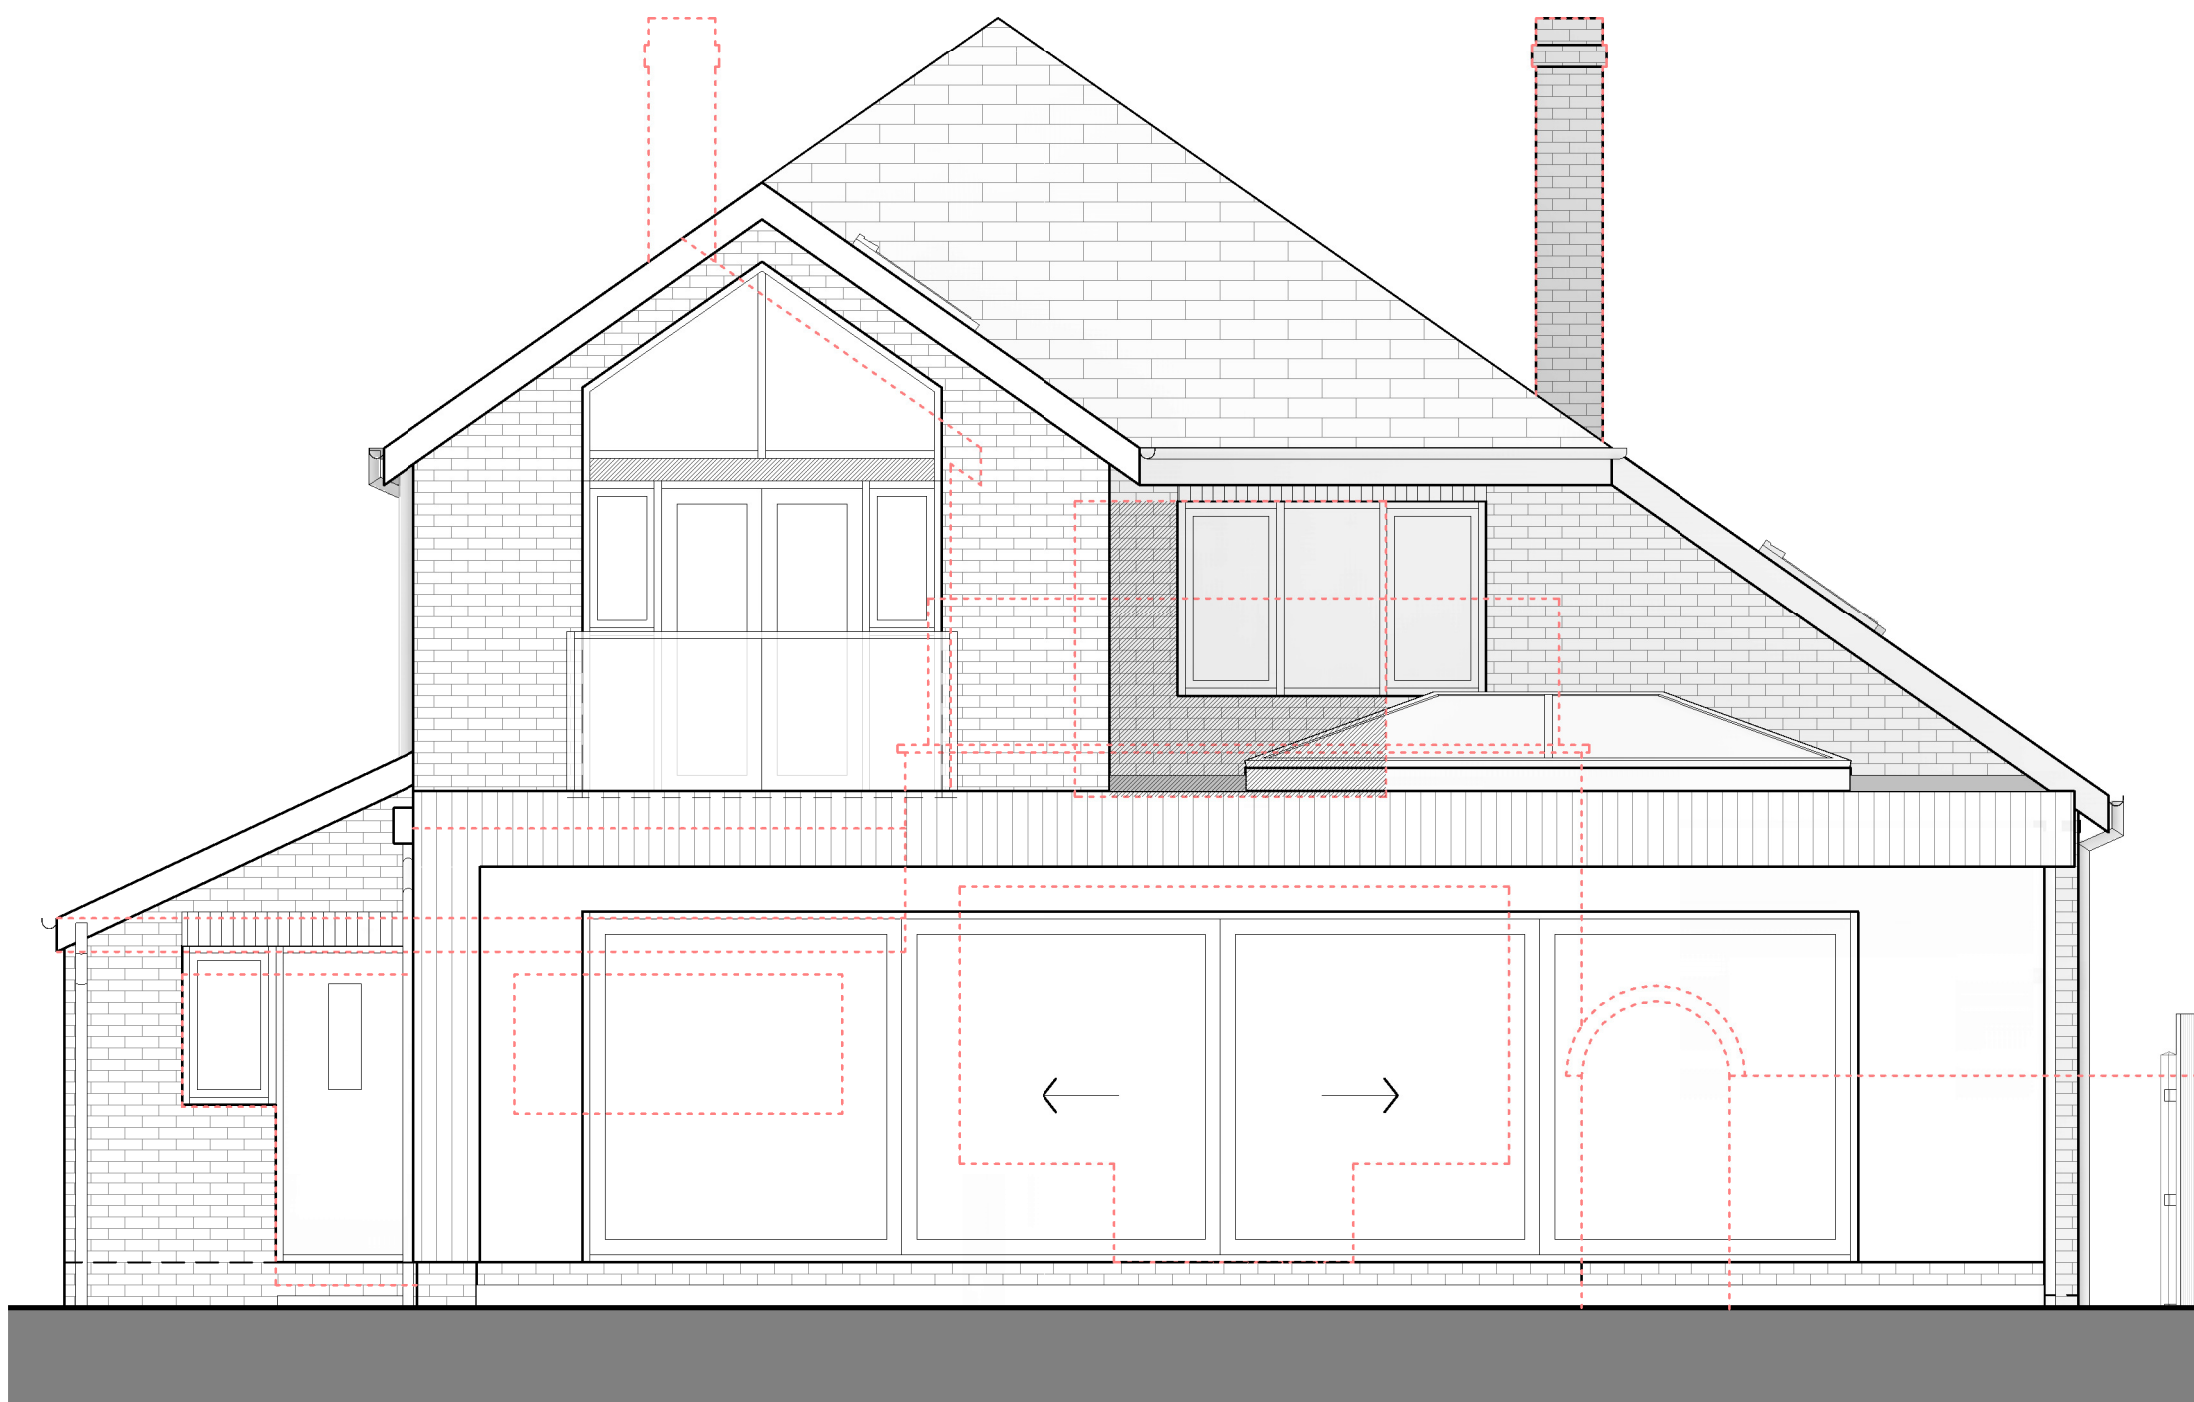

PL - Rear (South) Elevation
1 : 50

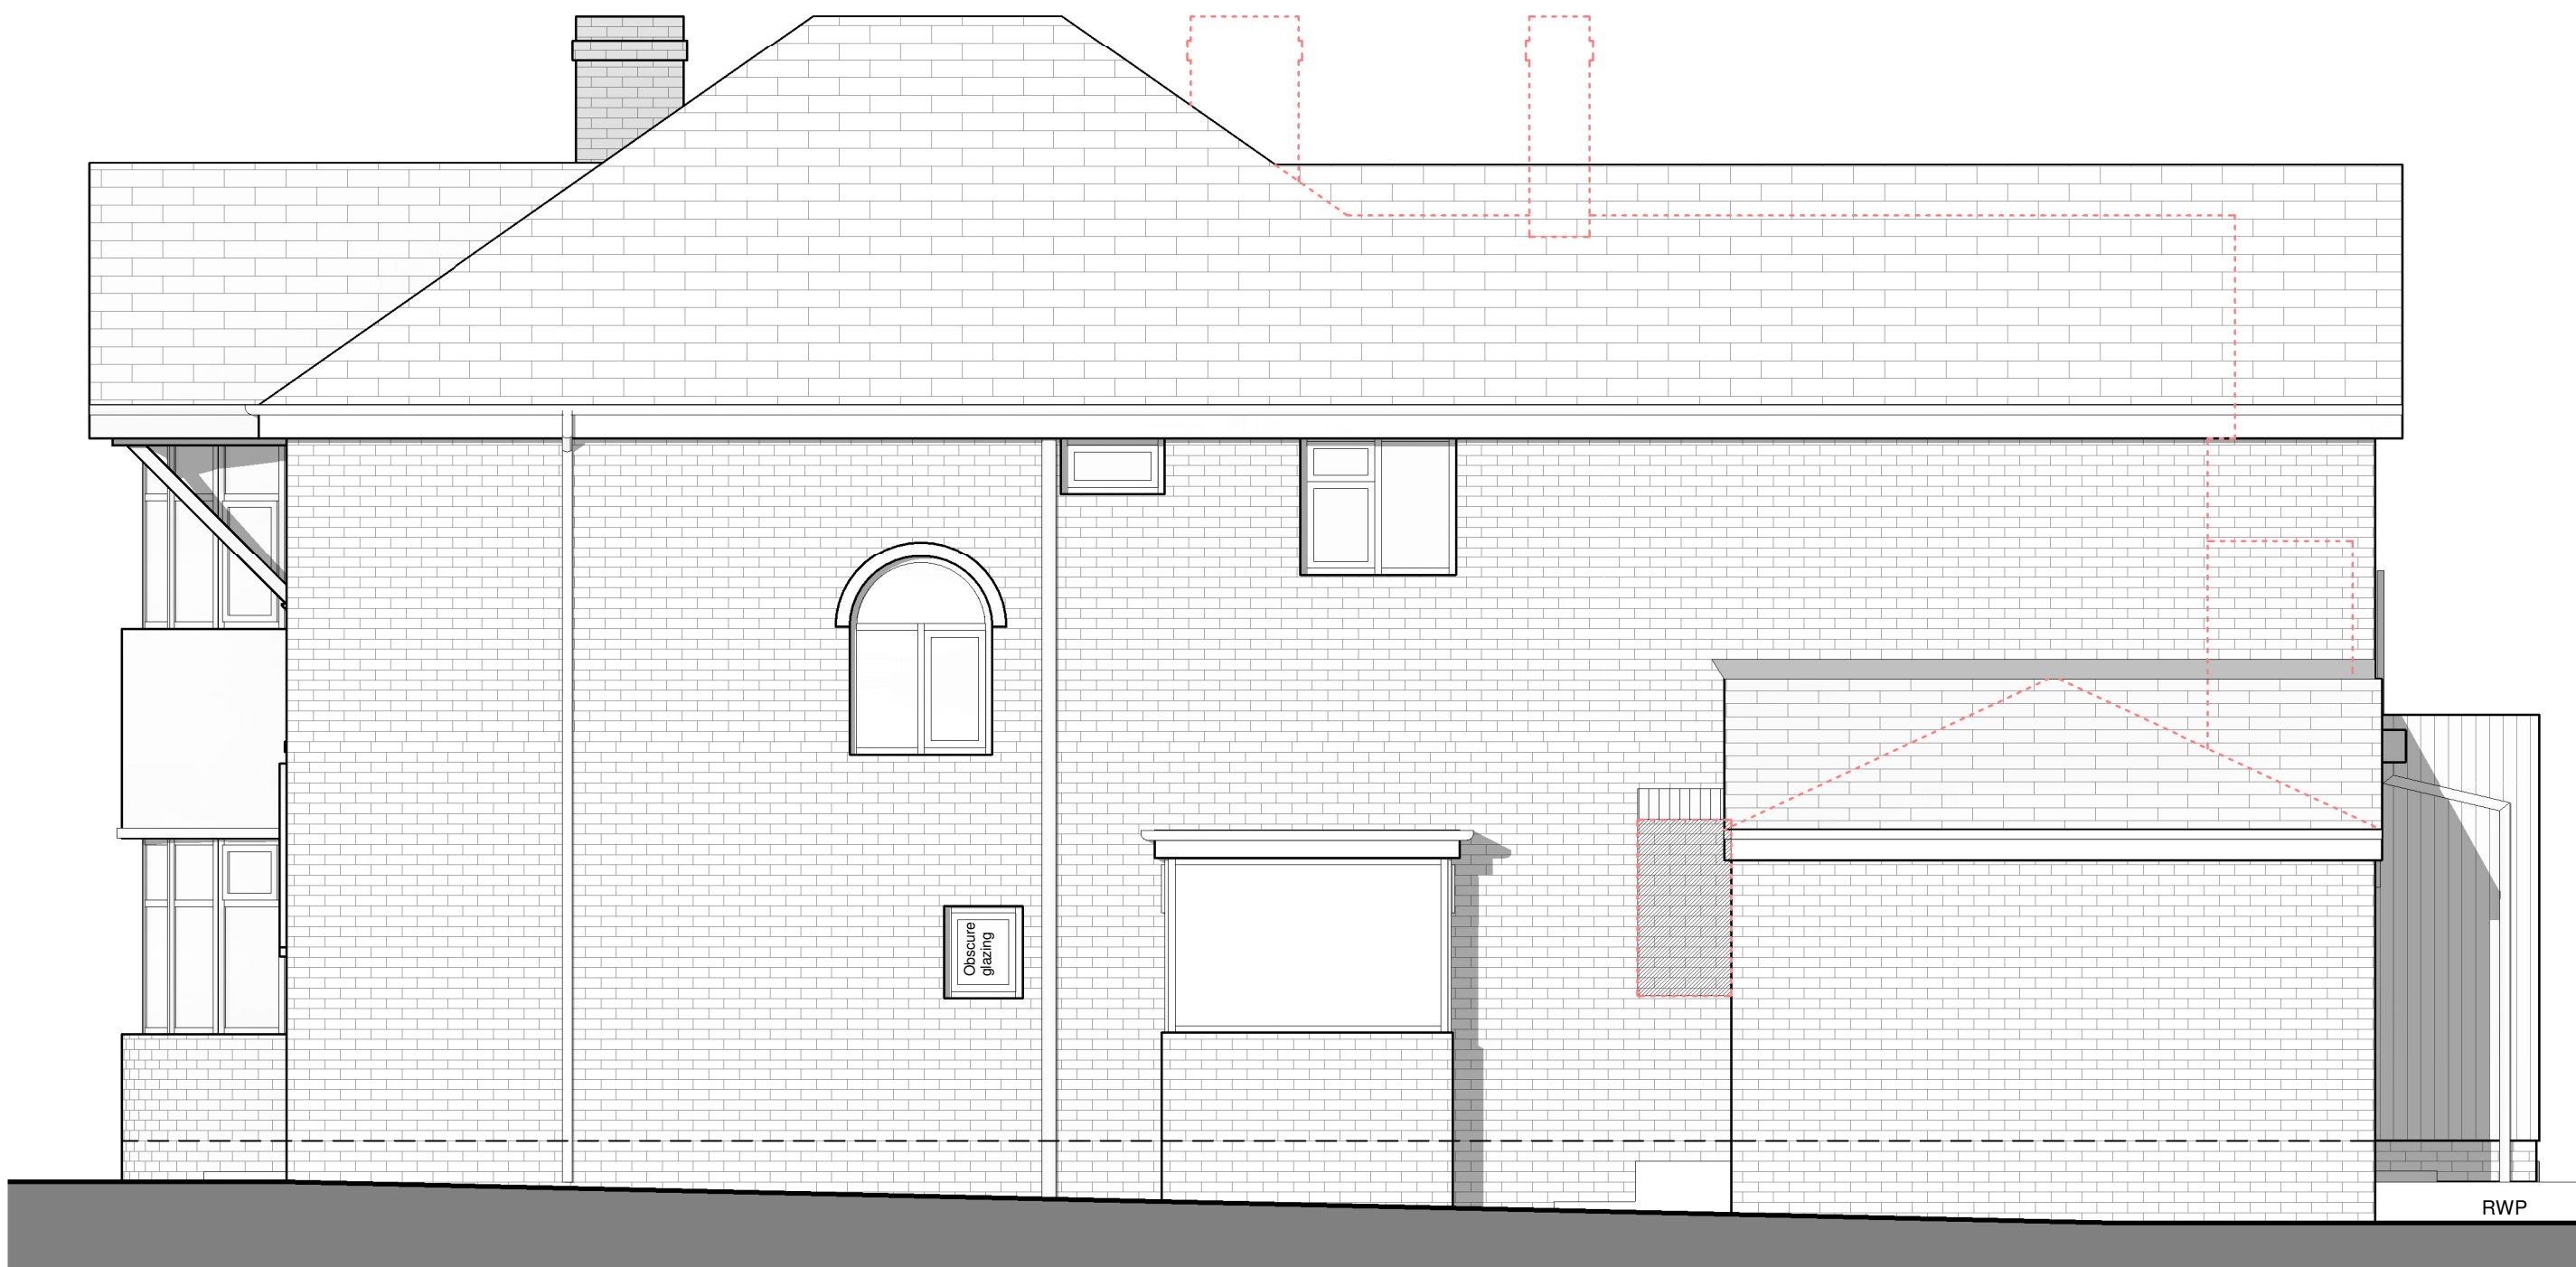

PL - Side (West) Elevation
1 : 50

Metres 1 2 3 4 5

NOTES
The Contractor is to check all dimensions and site conditions before commencing.
Do not scale from this drawing.
This drawing remains the copyright of WHYL Architecture.

KEYPLAN

MATERIALS KEY

Wall
Brickwork, colour to match existing.
Render, colour white.
Feature cladding, colour black.

Roof
Tile, colour to match existing.
Single ply membrane, colour grey.

Rooflight
DGU aluminium, frame colour grey.

Roof lantern
DGU aluminium, frame colour black.

Windows
Rear elevation - DGU aluminium, frame colour black.
DGU uPVC, frame colour black.
To existing - uPVC double glazed, frame colour white.

Doors
Sliding door - DGU aluminium, frame colour black.
Juliette door - DGU aluminium, frame colour black.
Utility - GRP composite, frame colour black.
Laminated and toughened glass balustrade.

Rainwater goods
uPVC, colour black.

B	Updated in line with planning comments	WL	29.02.24
A	Planning issue	WL	27.01.24
Rev	Description	By	Date
Client	Mr Iqbal		
Project	23 Castle Hill Road, Prestwich		
Drawing	Proposed Elevations		
Dwg No.	23CH - 325	Rev	B
Date	26.01.2024	Scale	1 : 50
Drawn	Author	Approved	Approver
Status	Concept		

WHYL ARCHITECTURE
T: 07894 348777
whyarchitecture@hotmail.co.uk