




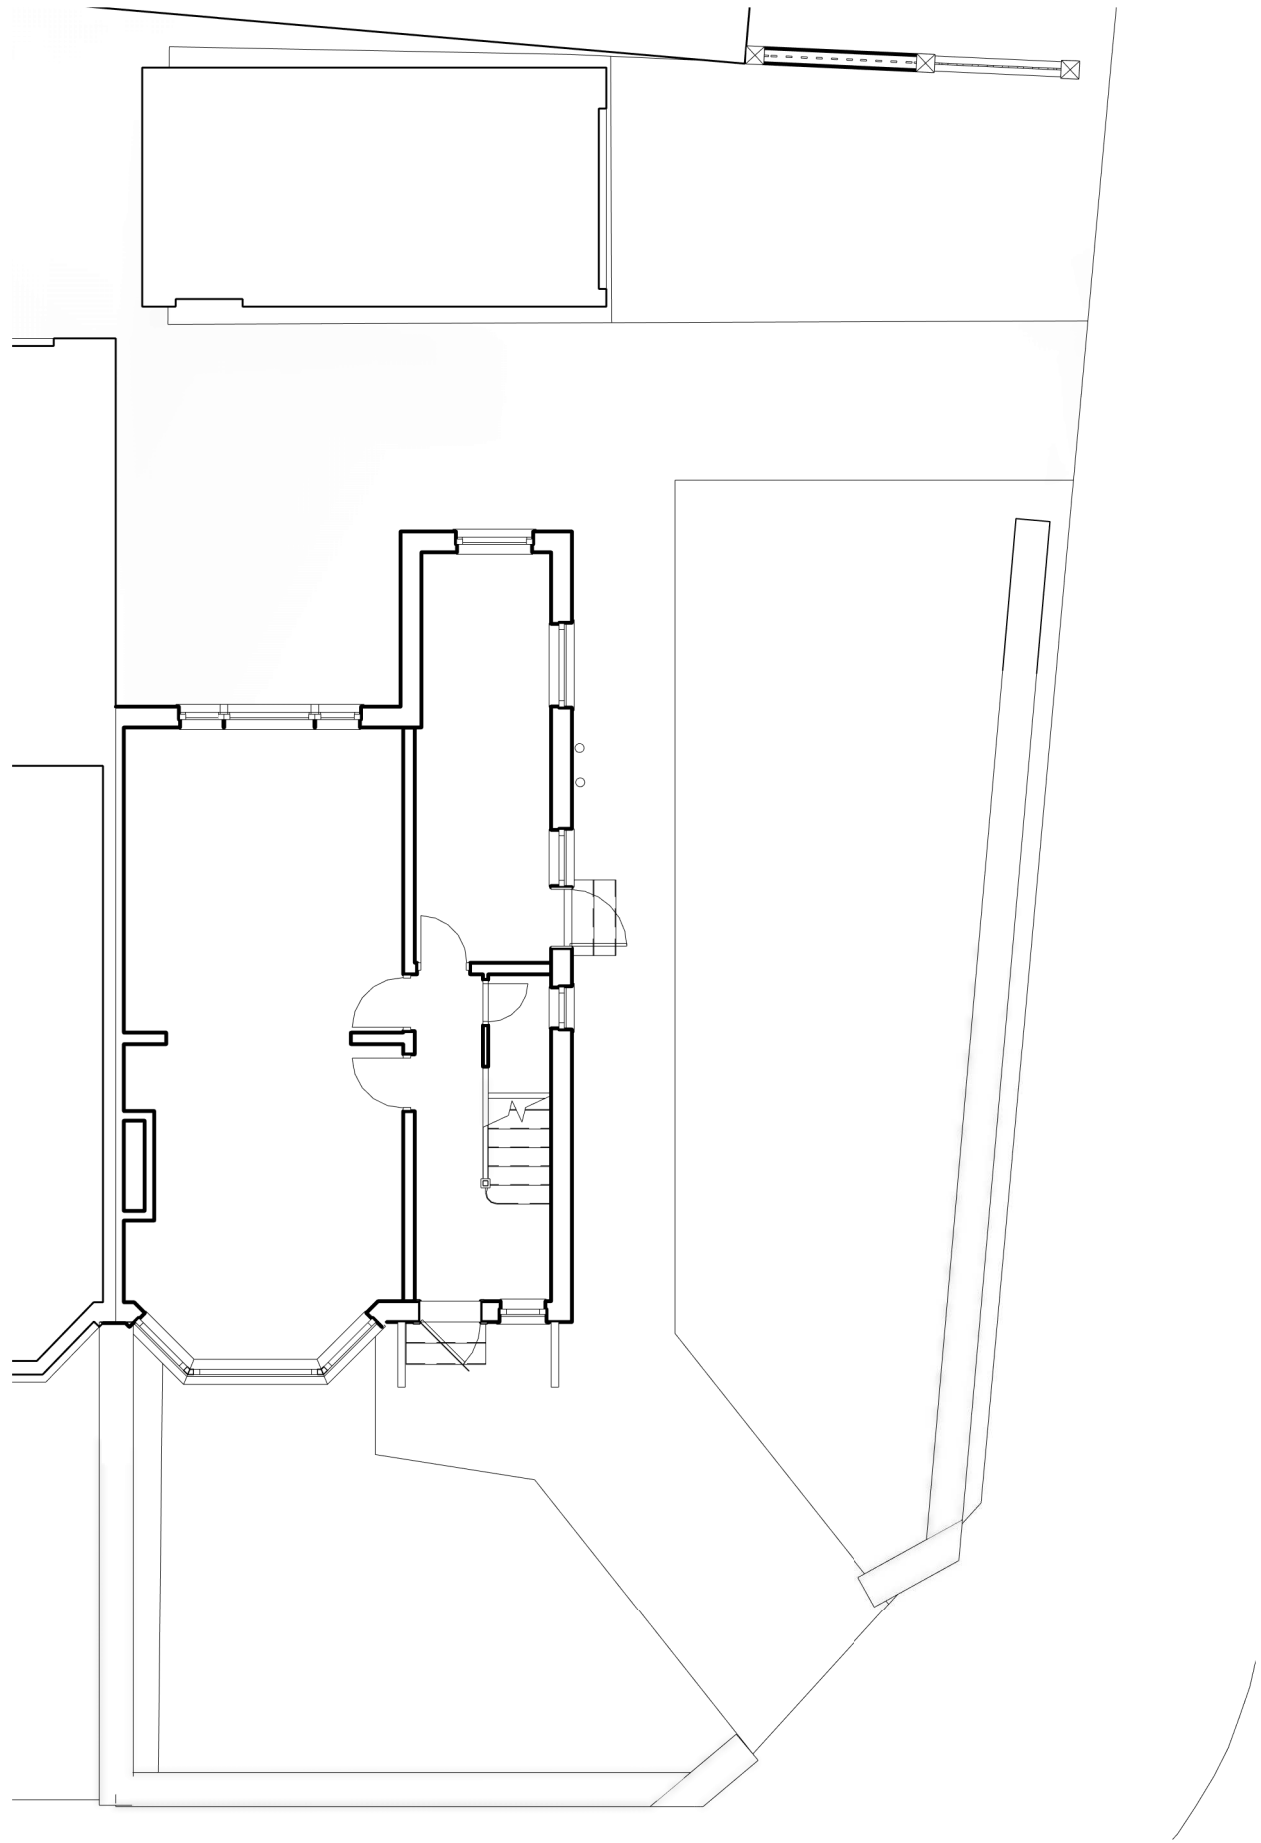


1 Ground Floor - Existing
1 : 100

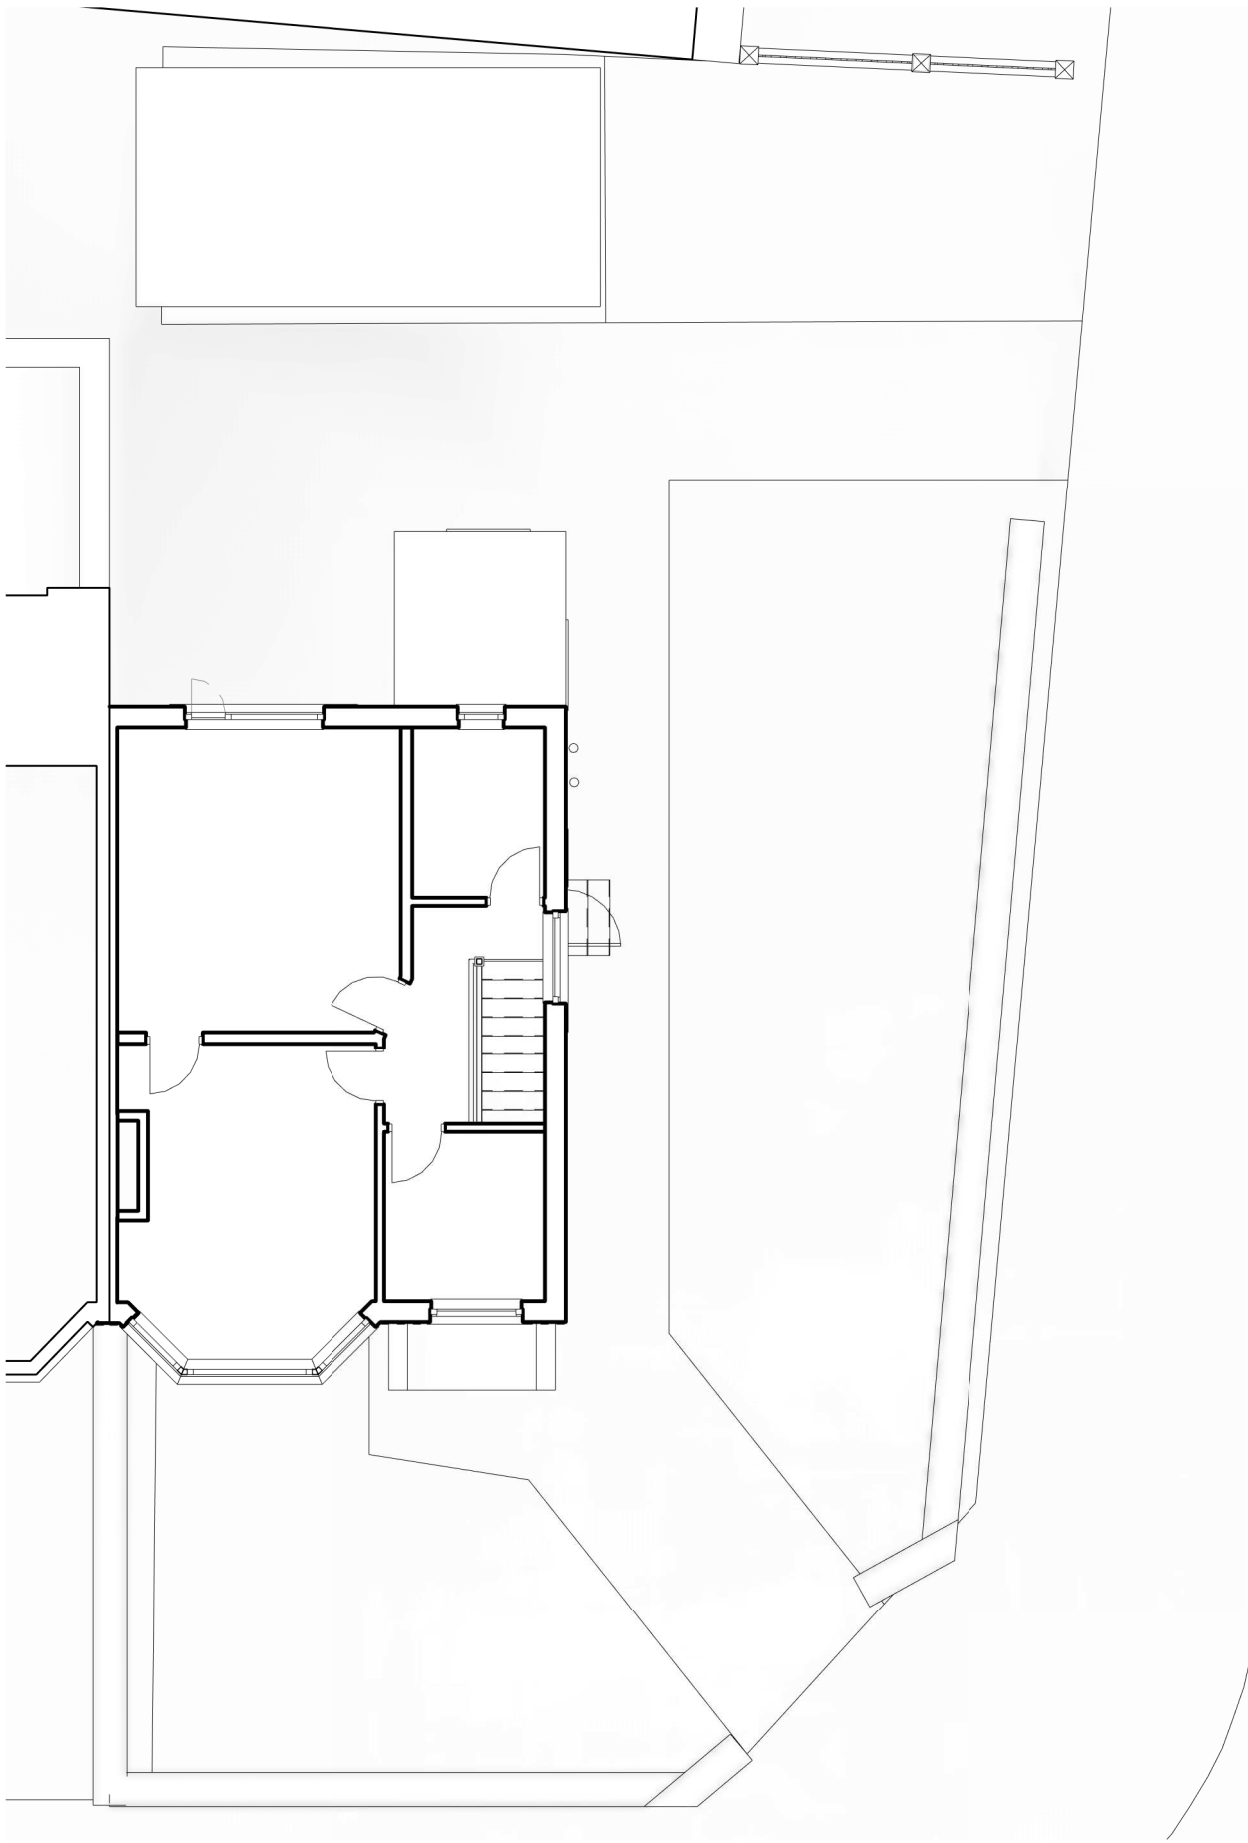


2 First Floor - Existing
1 : 100

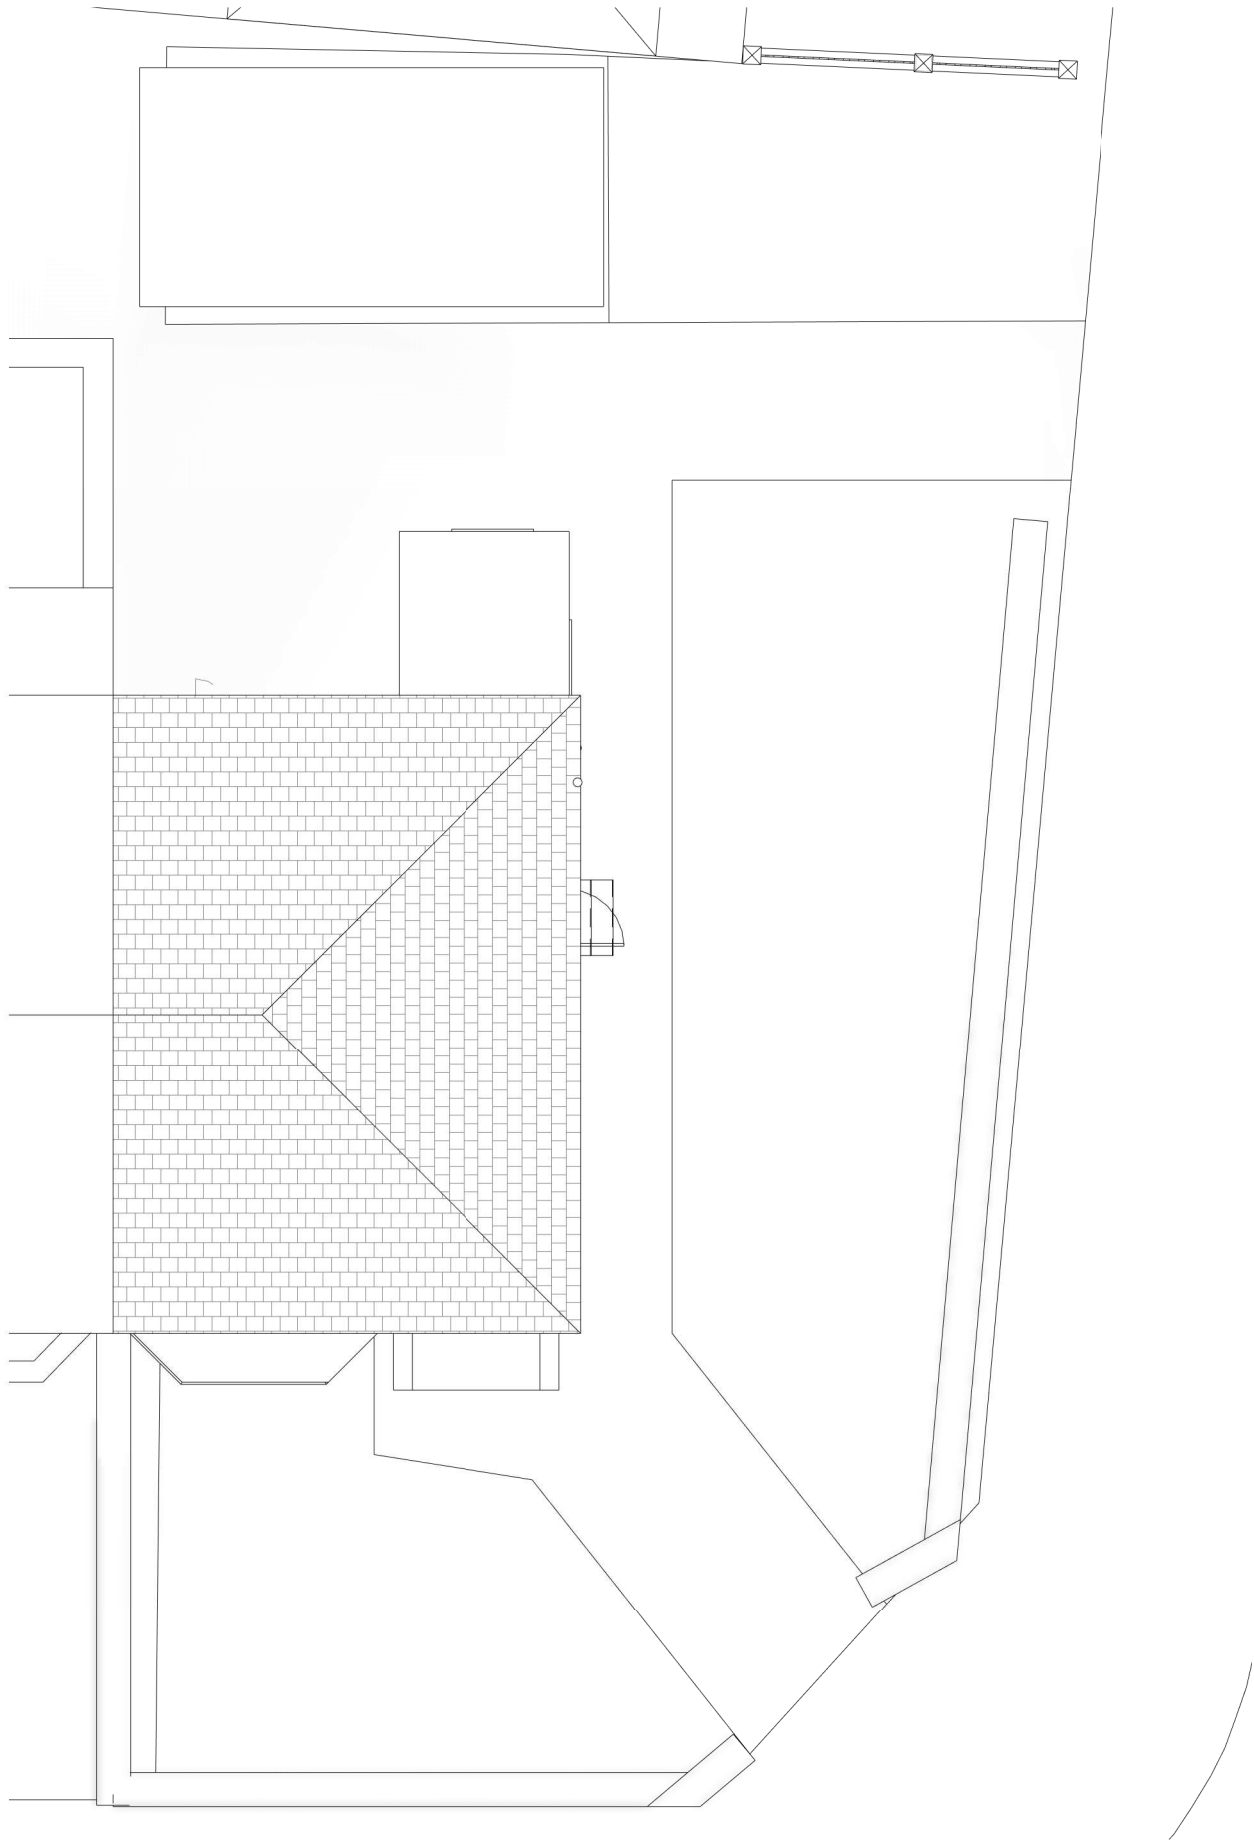


3 Roof Plan - Existing
1 : 100

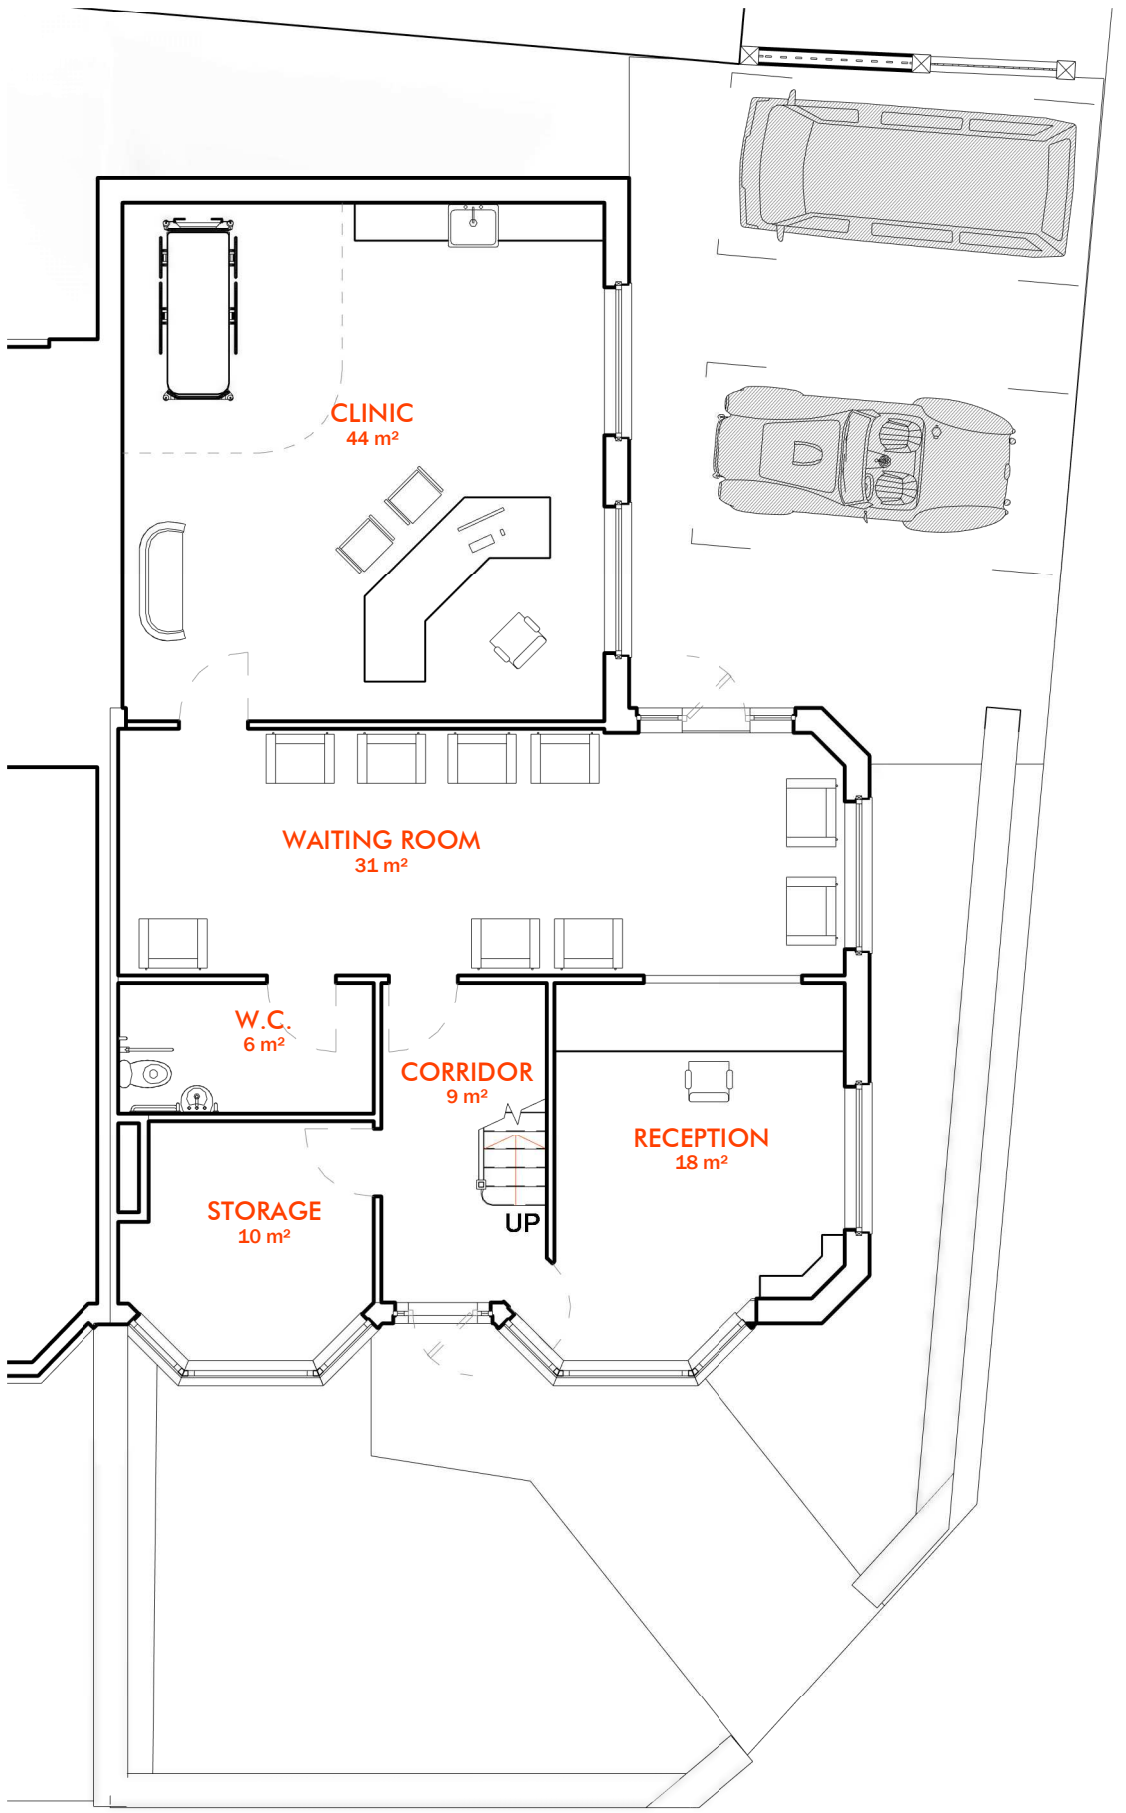

4 Ground Floor - Proposed
1 : 100

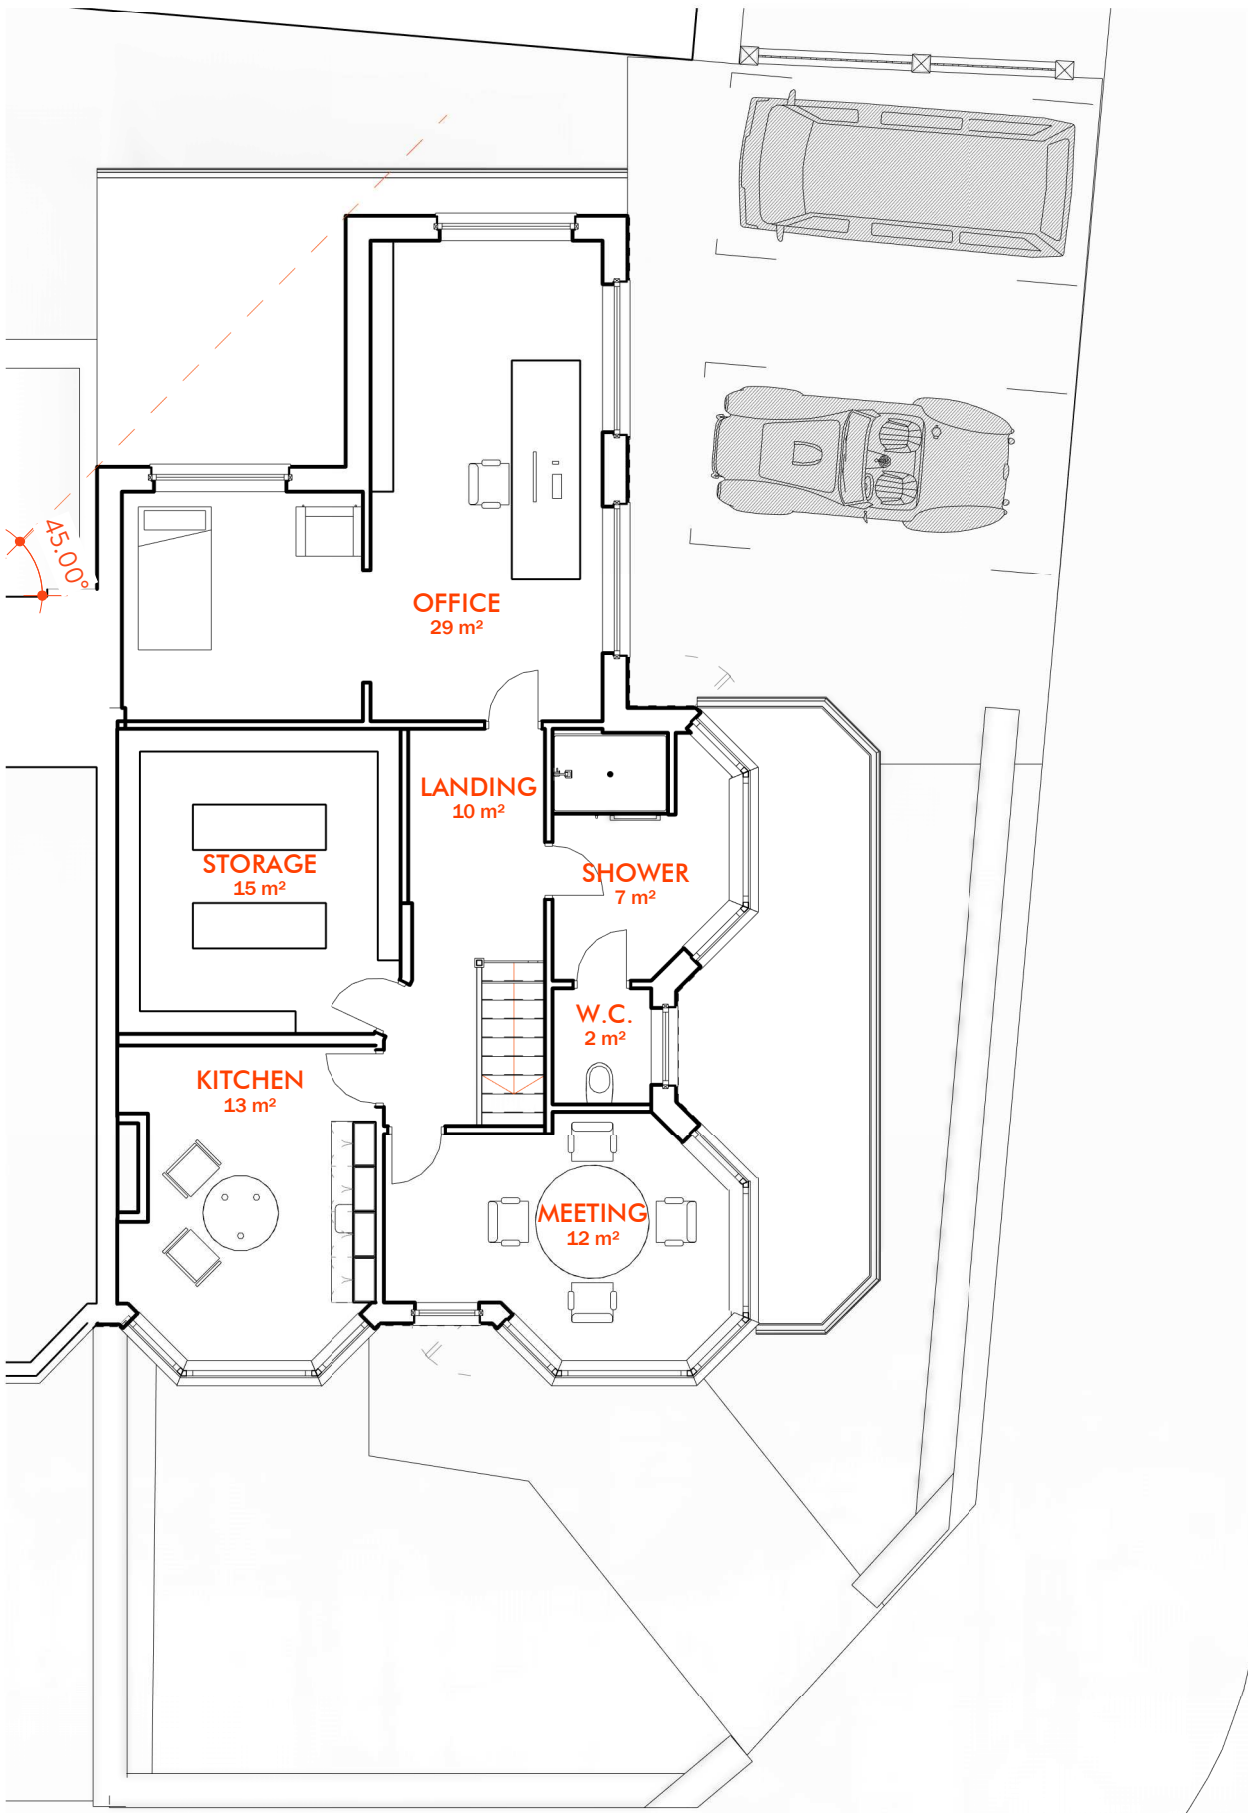

5 First Floor - Proposed
1 : 100

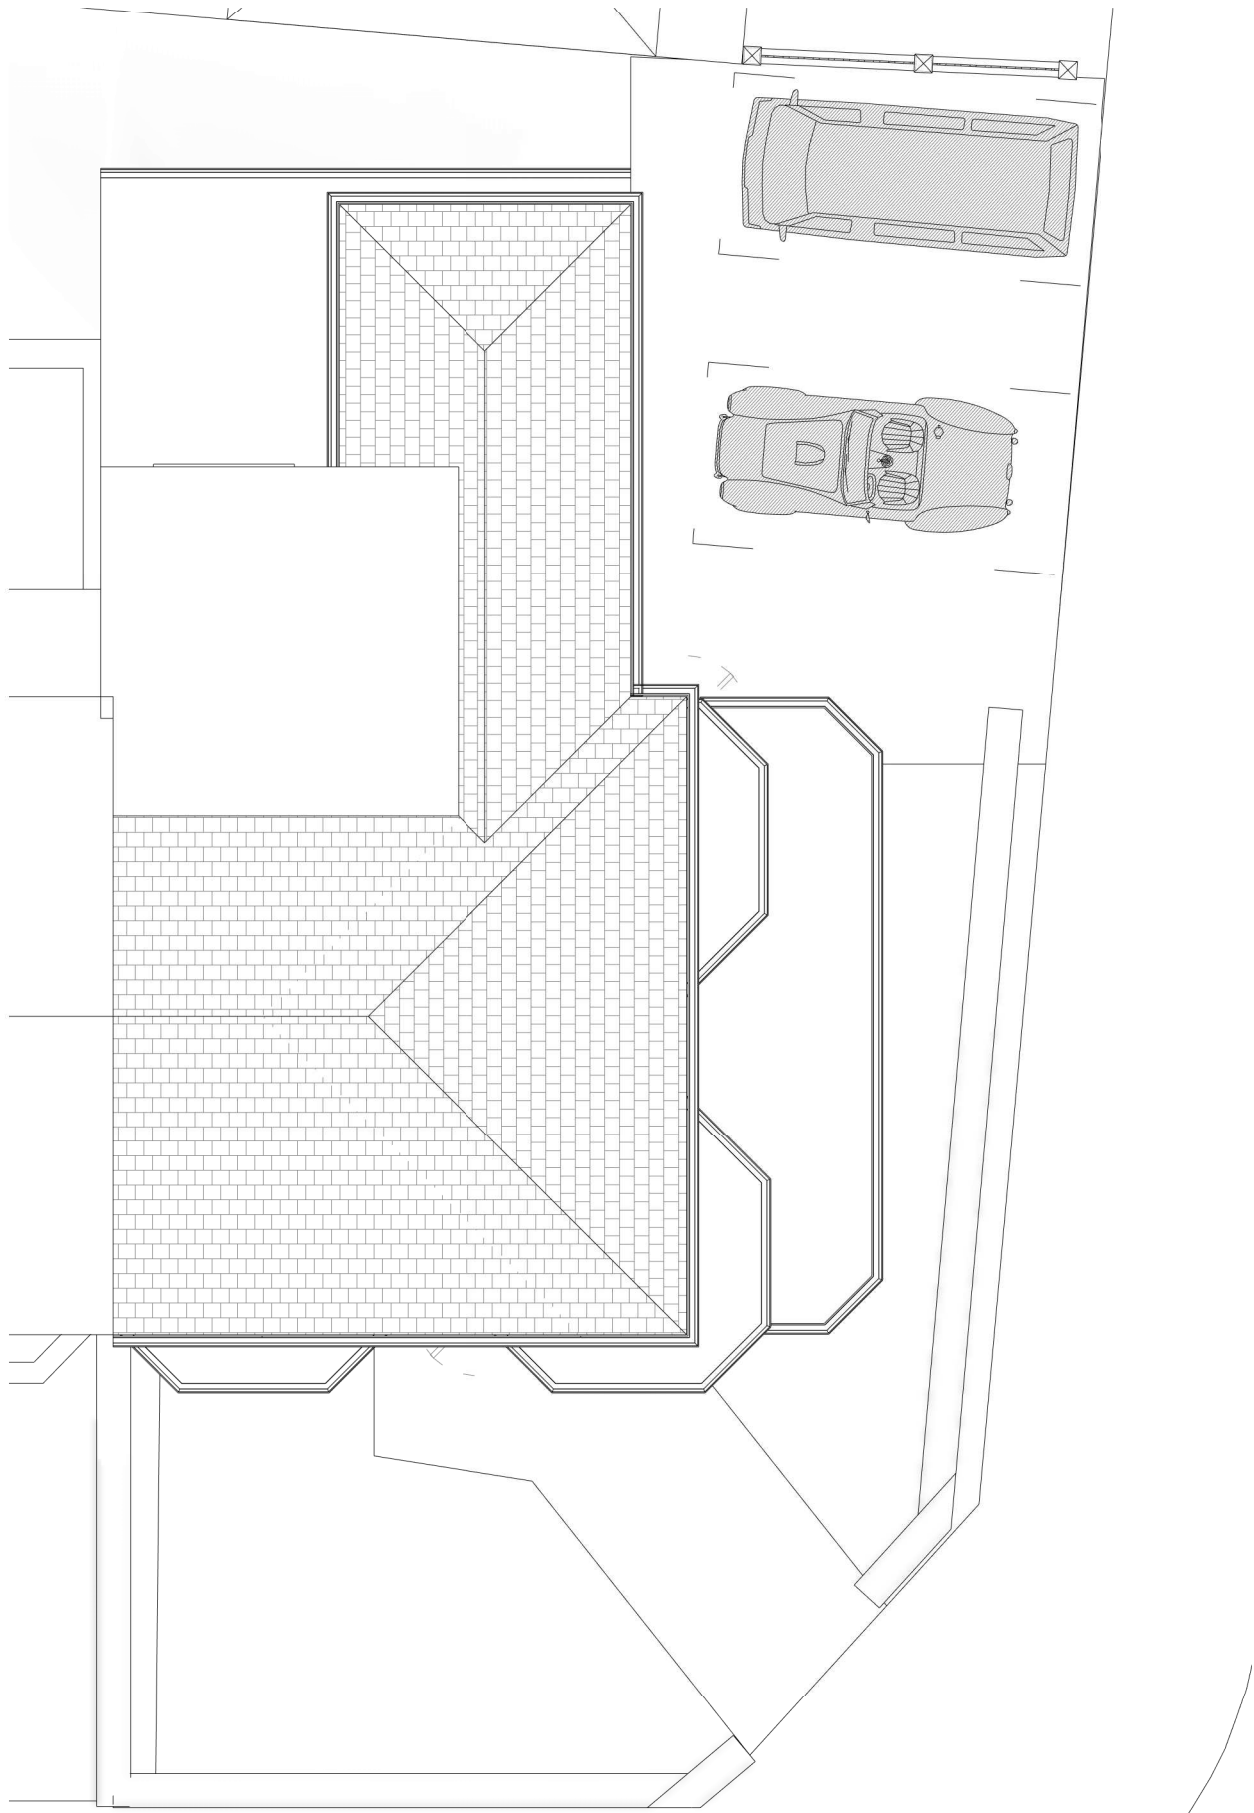


6 Roof Plan - Proposed
1 : 100

ISSUED FOR
PLANNING

REV	DETAILS	DATE
PL1	Issued for Planning	13 12 21

Planning Notes:

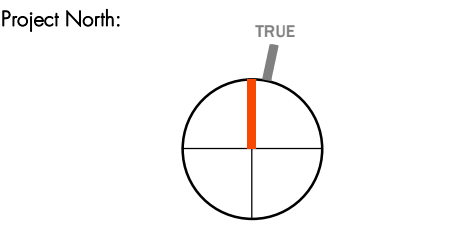

DRAWN BY: JC CHKD BY: JC
SCALE ON A1: 1 : 100 DATE: 07 12 21
DRAWING TITLE:

PLANS

A1.2

DRAWING No.
NOTES:
THIS DRAWING IS COPYRIGHT AND IS SENT TO YOU IN CONFIDENCE. IT MUST NOT BE COPIED, USED OR DISCLOSED IN WHOLE OR IN PART TO THIRD PARTIES WITHOUT OUR WRITTEN PERMISSION. IT REMAINS THE PROPERTY OF JC DESIGN GROUP AND MUST BE RETURNED ON REQUEST.