


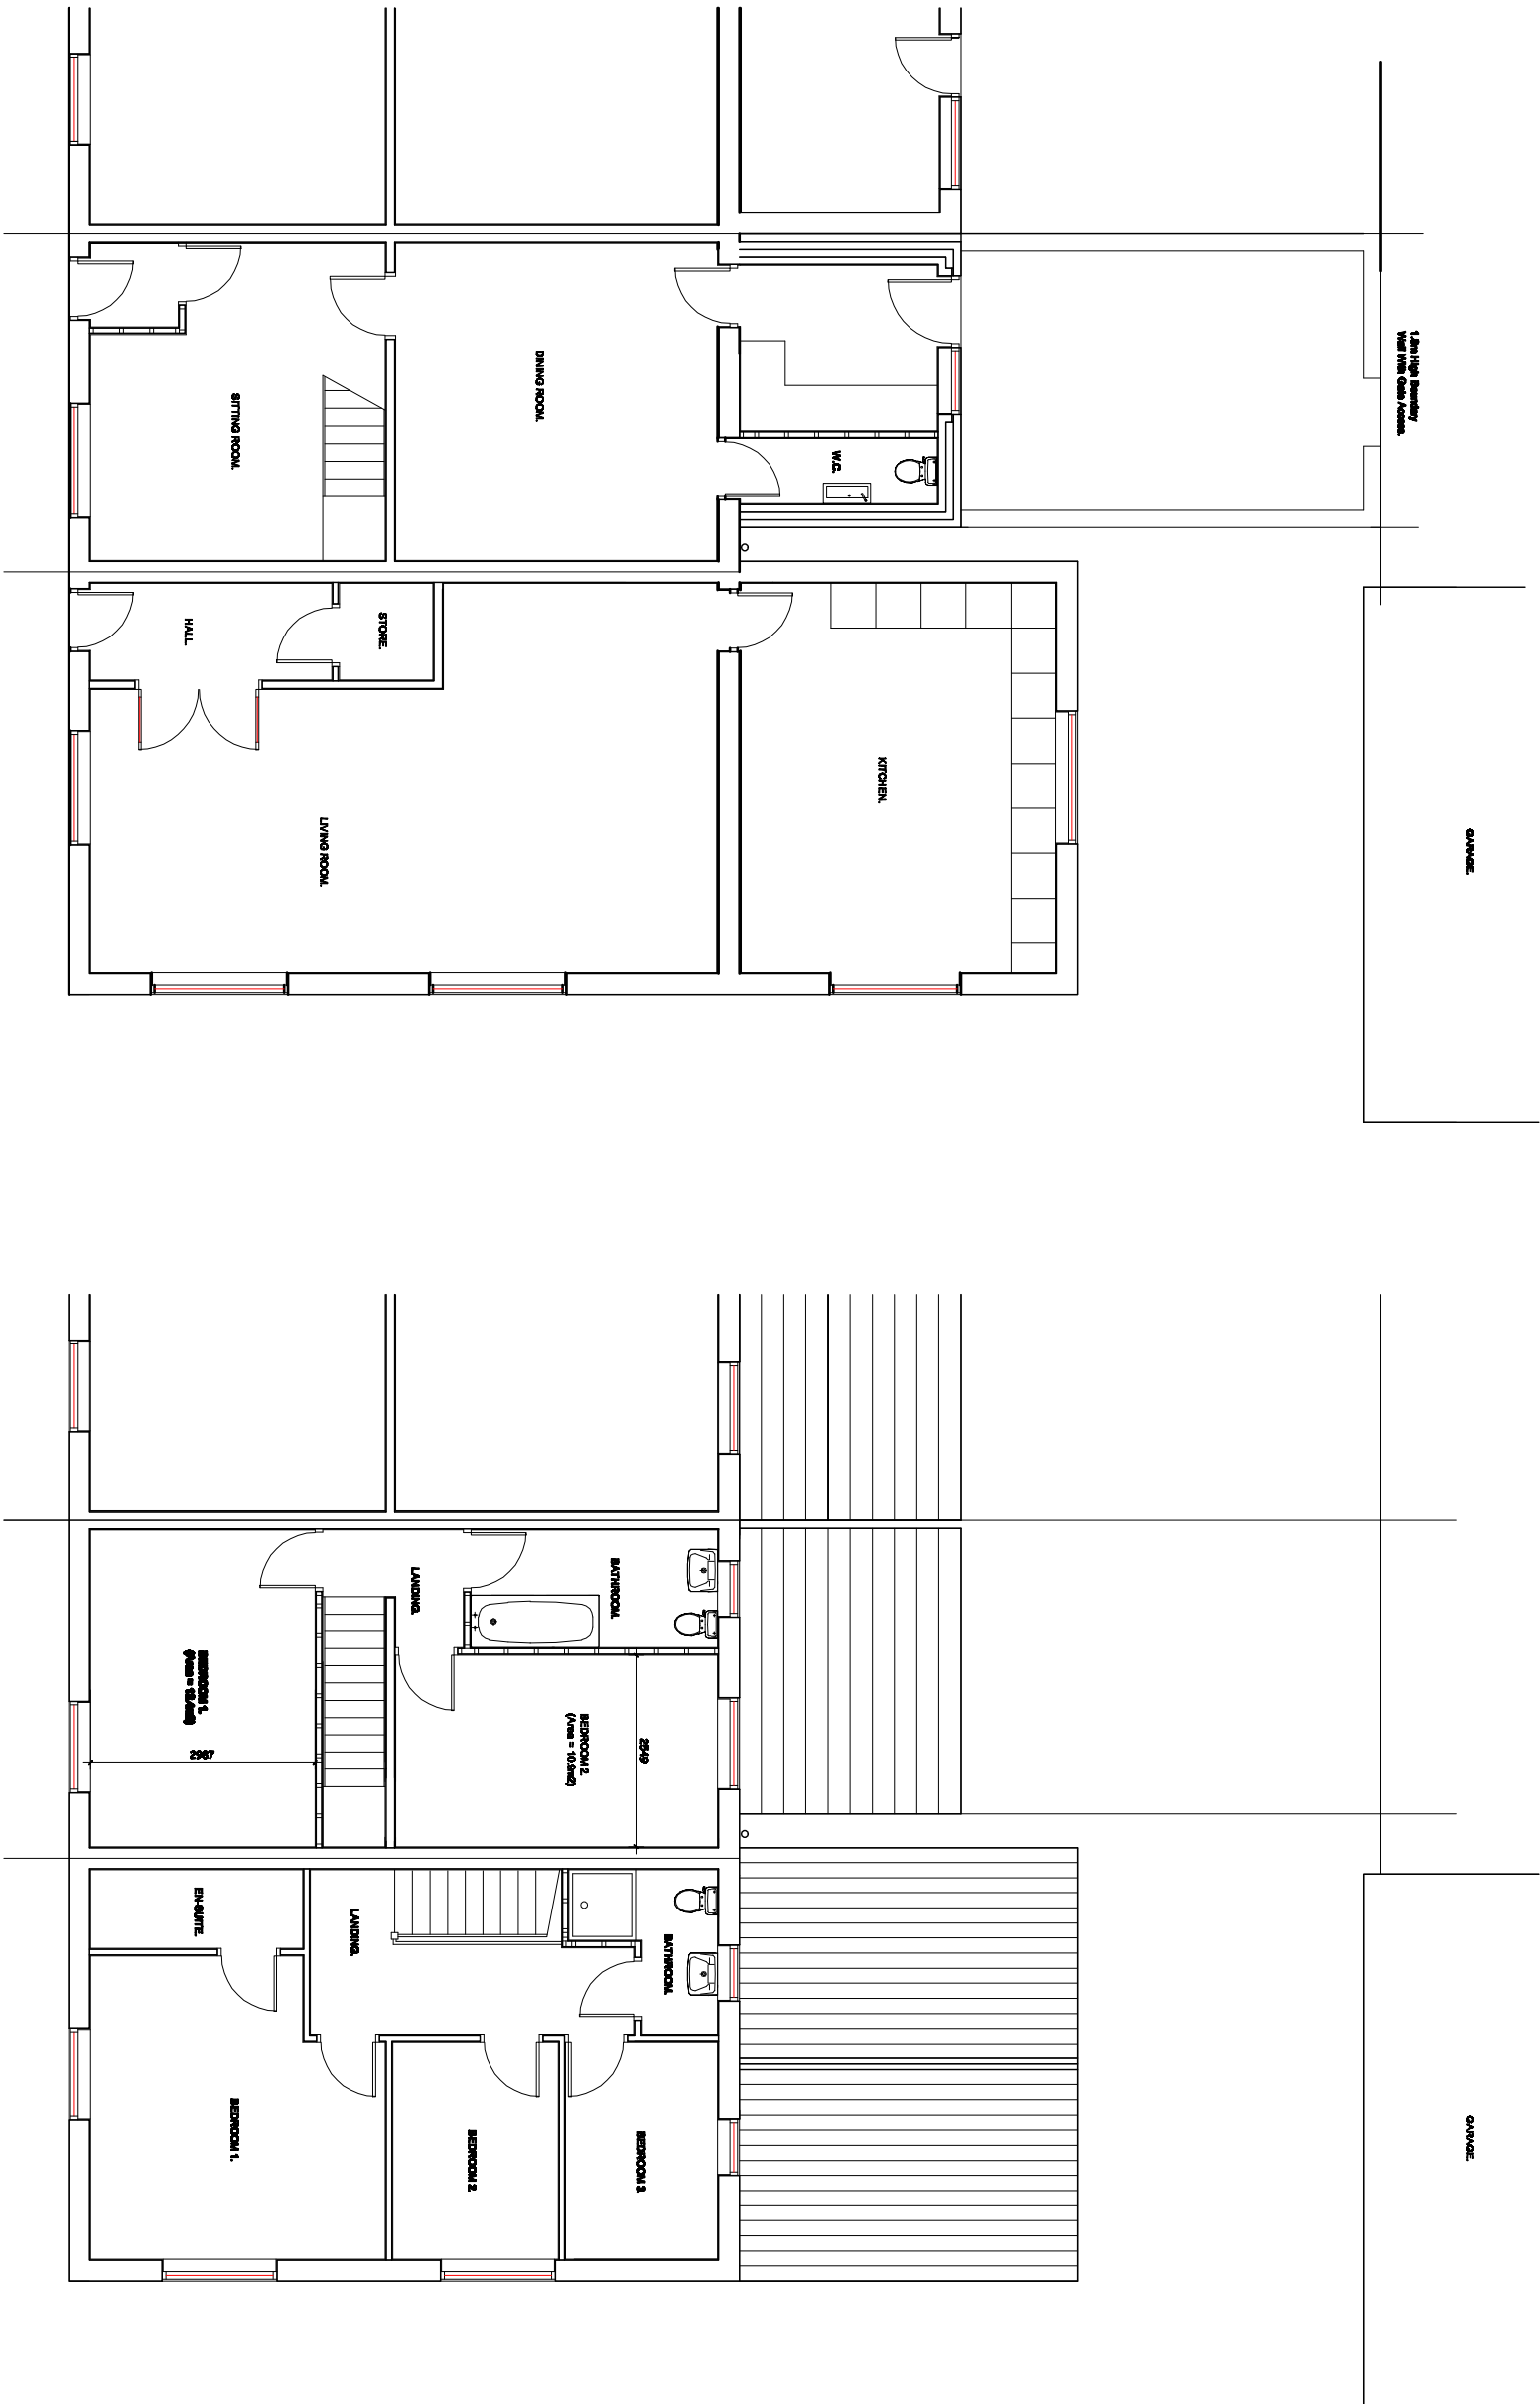

PROPOSED GROUND FLOOR PLAN.

PROPOSED FIRST FLOOR PLAN.

Revision	Title : PROPOSED CONVERSION of 1 No DWELLING into 2 No DWELLINGS	Project : 61, CHURCH STREET, ANSHWORTH, BOLTON, BL2 6RA	Scale 1:100 @ A3 Date: February 2024.	Drawing No: P04
----------	--	---	--	-----------------