


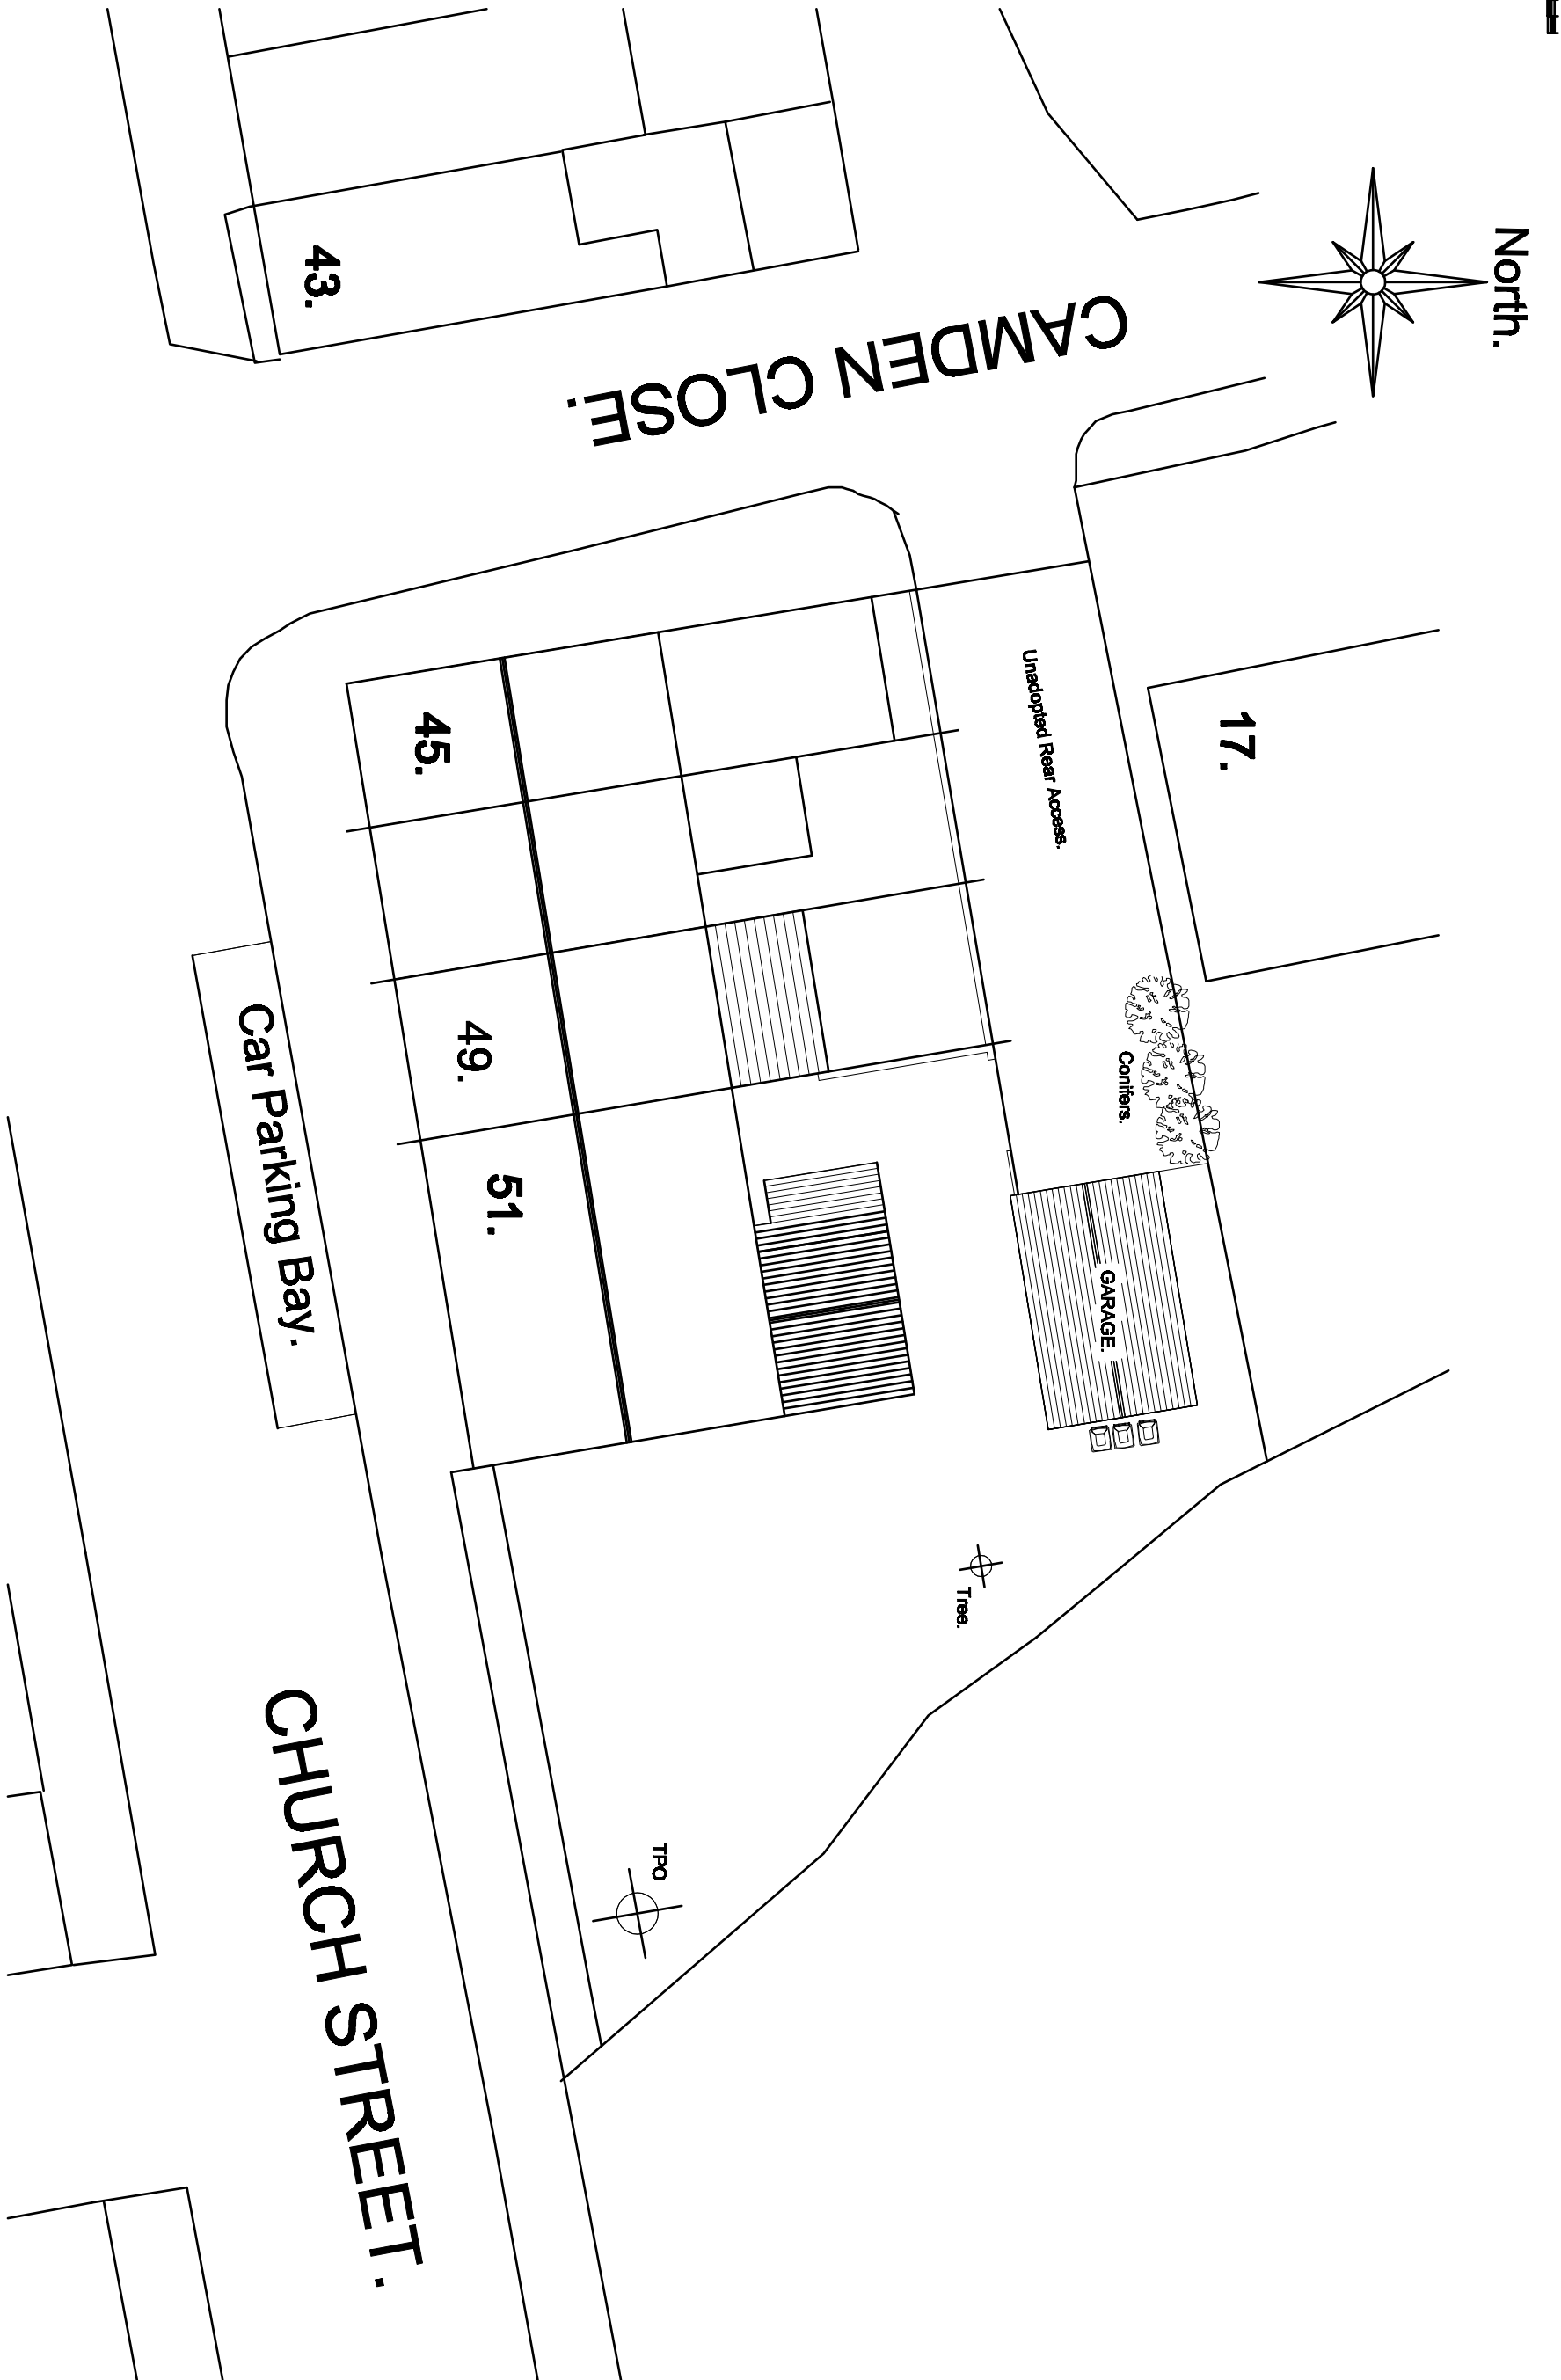

EXISTING SITE PLAN.

Revision.	Title :	Project :	Scale: 1:200 @ A3 Date: February 2024.	Drawing No: P05
	PROPOSED CONVERSION of 1 No DWELLING into 2 No DWELLINGS	51, CHURCH STREET, ANSWORTH, BOLTON, BL2 6RA		