




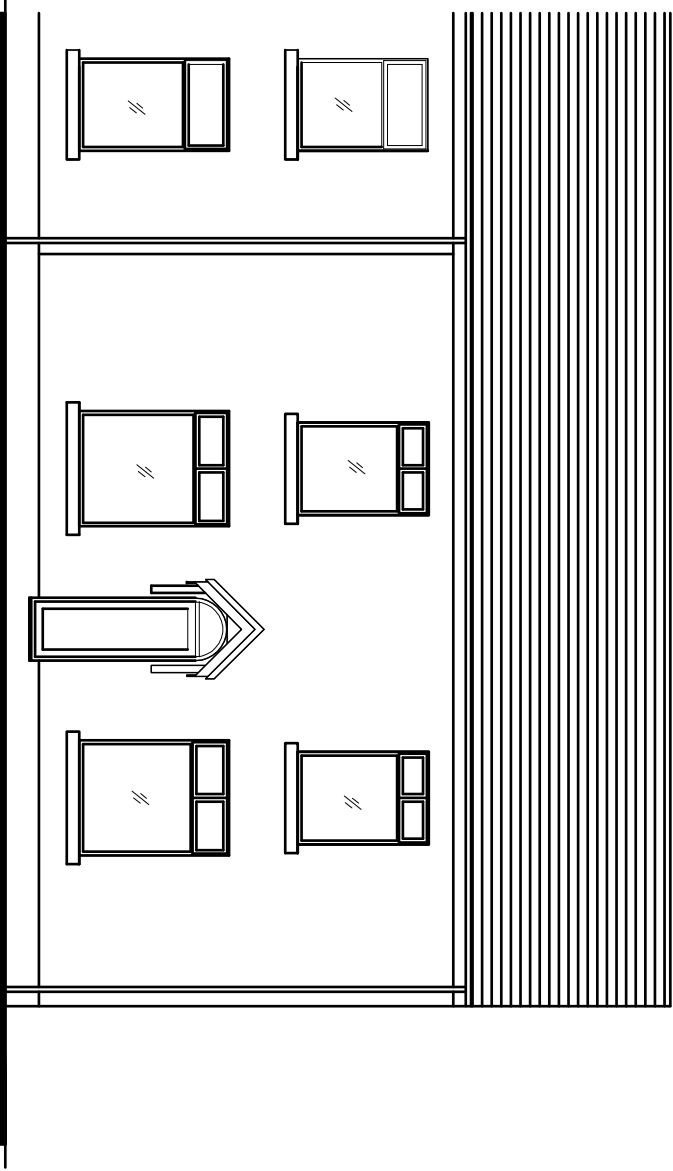


EXISTING FRONT ELEVATION.

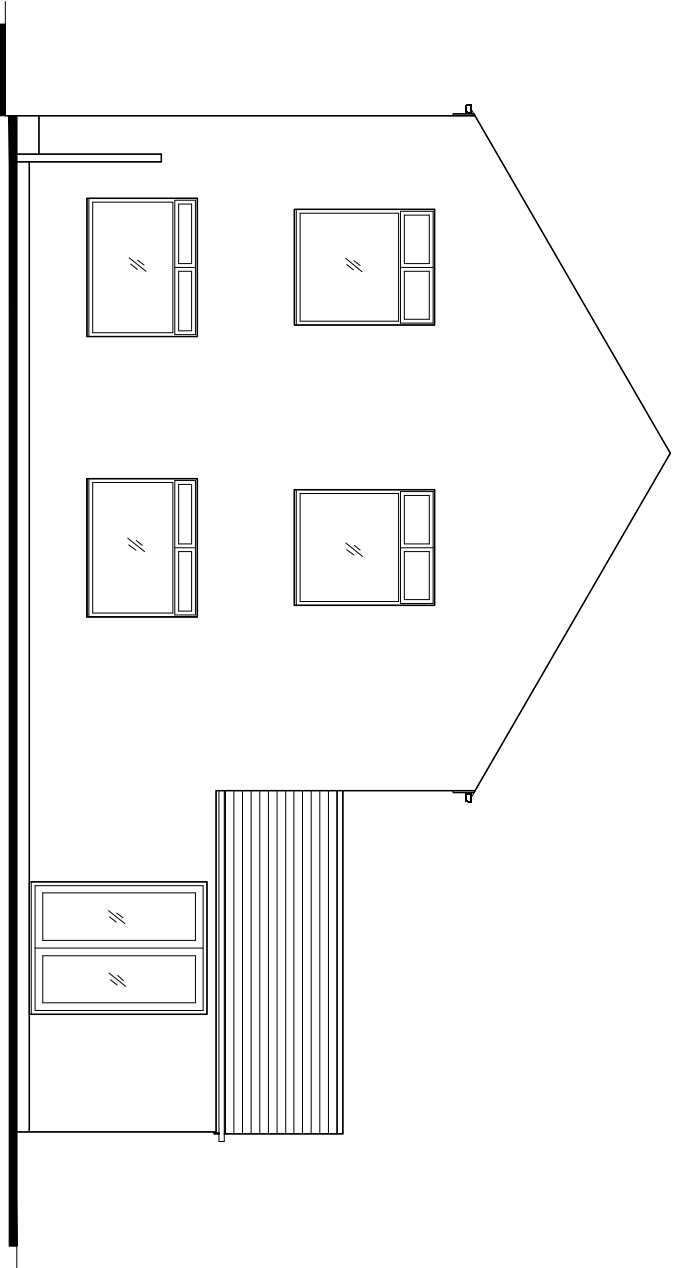

EXISTING SIDE ELEVATION.

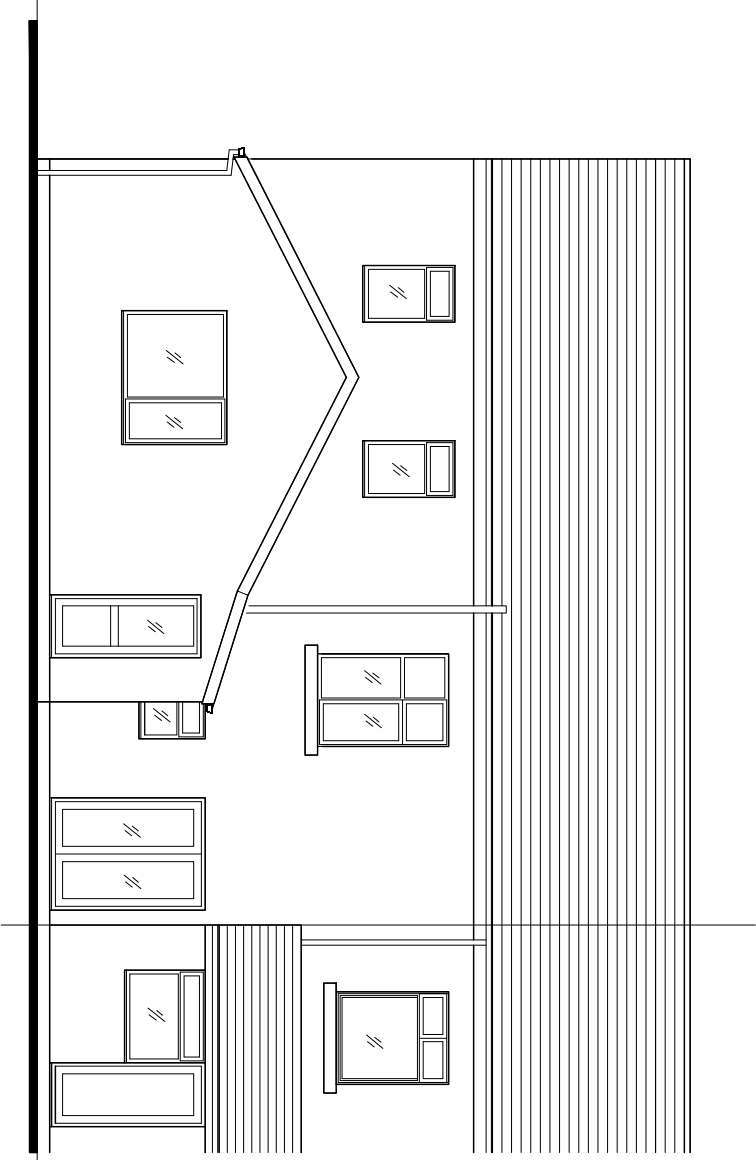

EXISTING REAR ELEVATION.

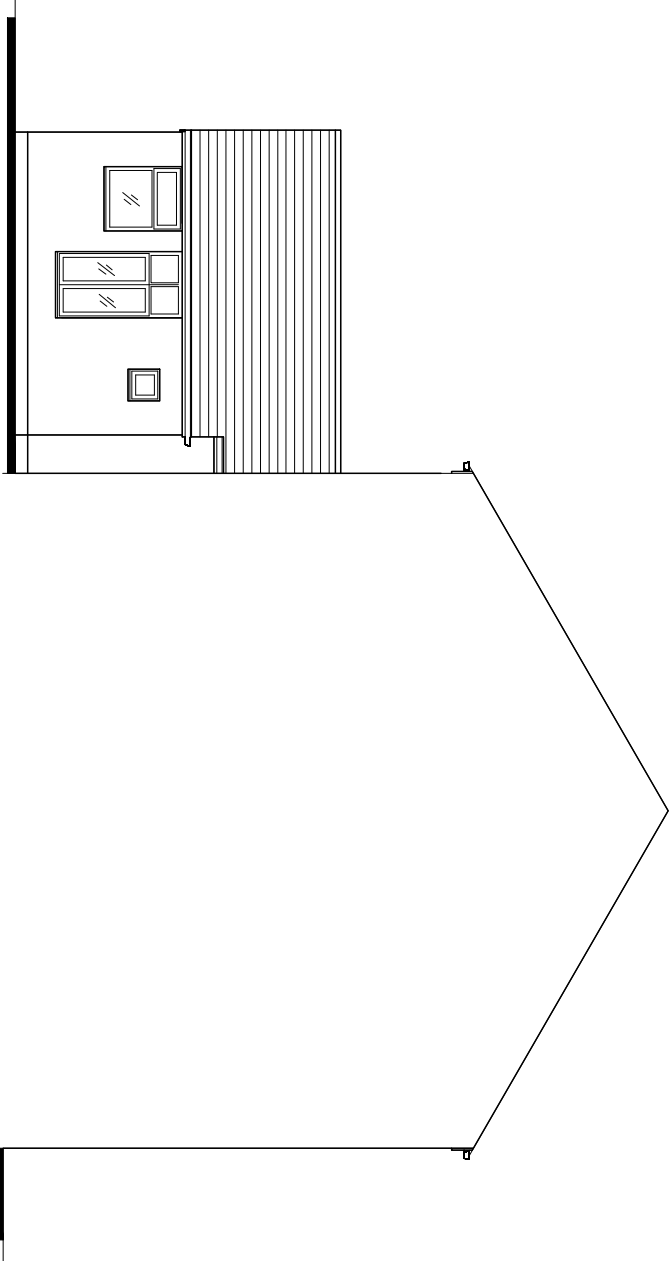

EXISTING SIDE ELEVATION
(Viewed From 49, Church Street).

Revision	Title :	Project :	Scale 1:100 @ A3 Date: February 2024.
	PROPOSED CONVERSION of 1 No DWELLING into 2 No DWELLINGS	51, CHURCH STREET, AINSWORTH, BOLTON. BL2 8RA	Drawing No: P01