


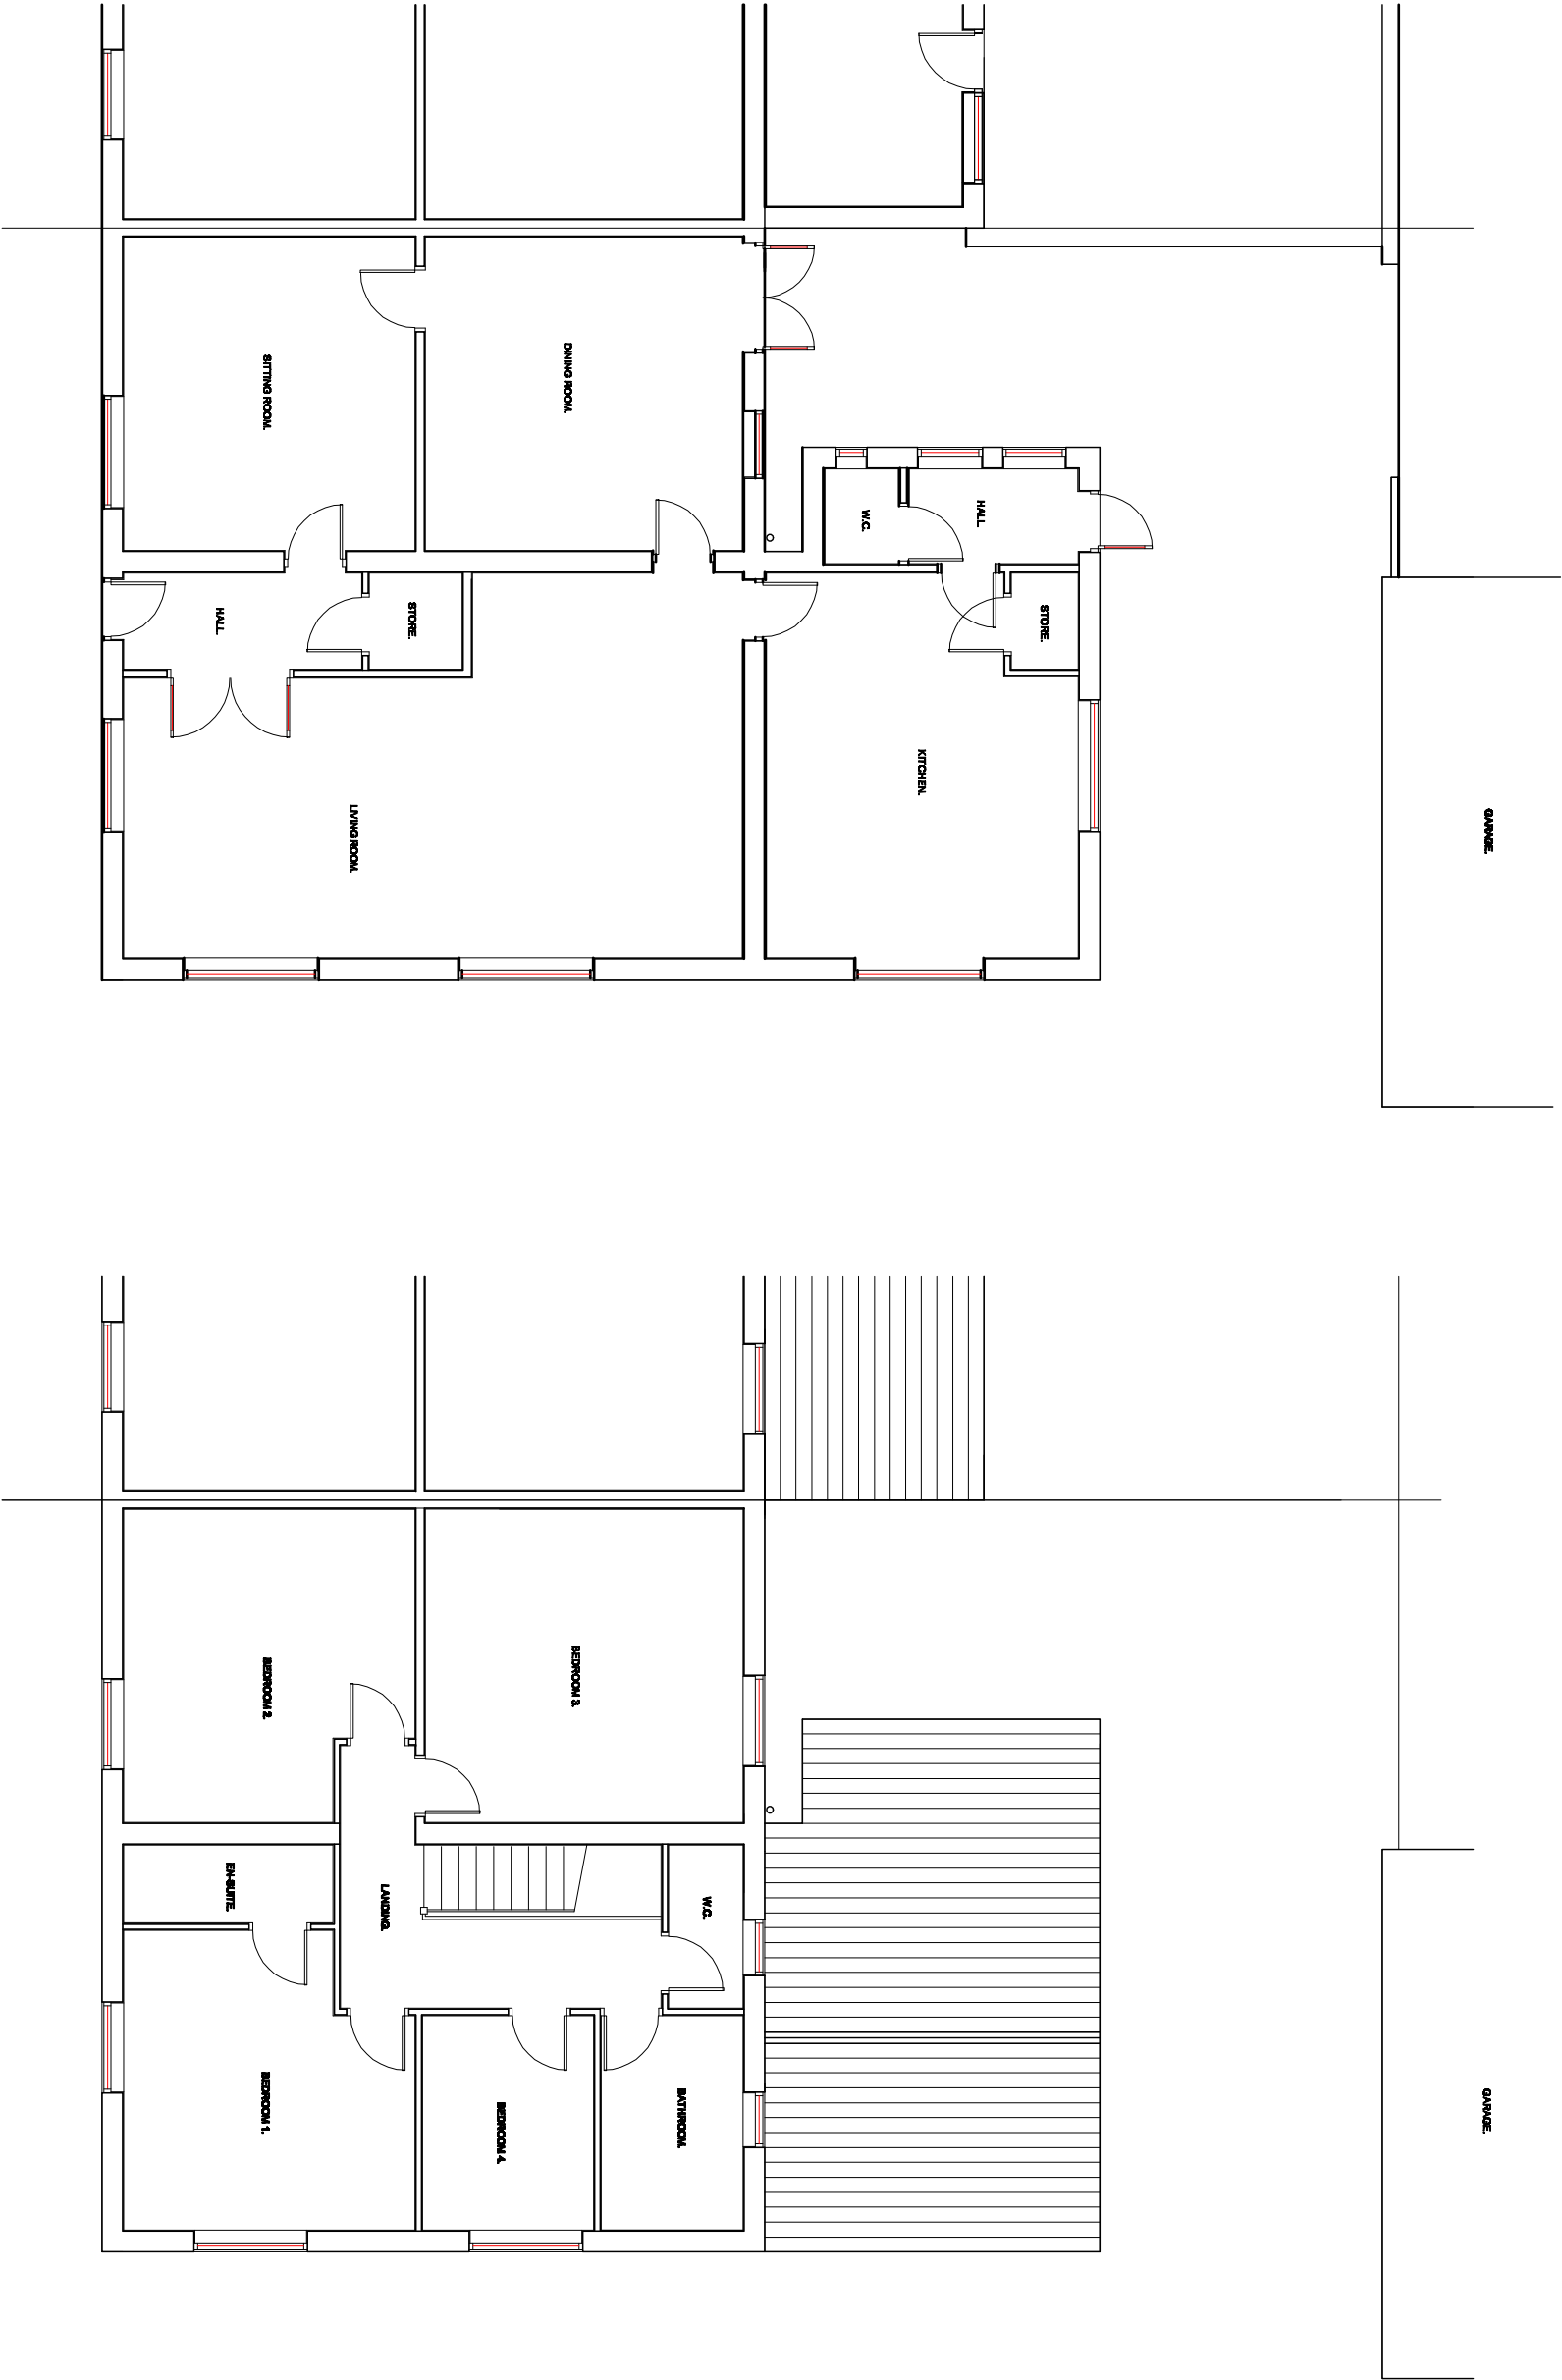

EXISTING GROUND FLOOR PLAN.

EXISTING FIRST FLOOR PLAN.

Revision	Title : PROPOSED CONVERSION of 1 No DWELLING into 2 No DWELLINGS	Project : 51, CHURCH STREET, ANSWORTH, BOLTON, BL2 6RA	Scale 1:100 @ A3 Date: February 2024.
			Drawing No: P02