
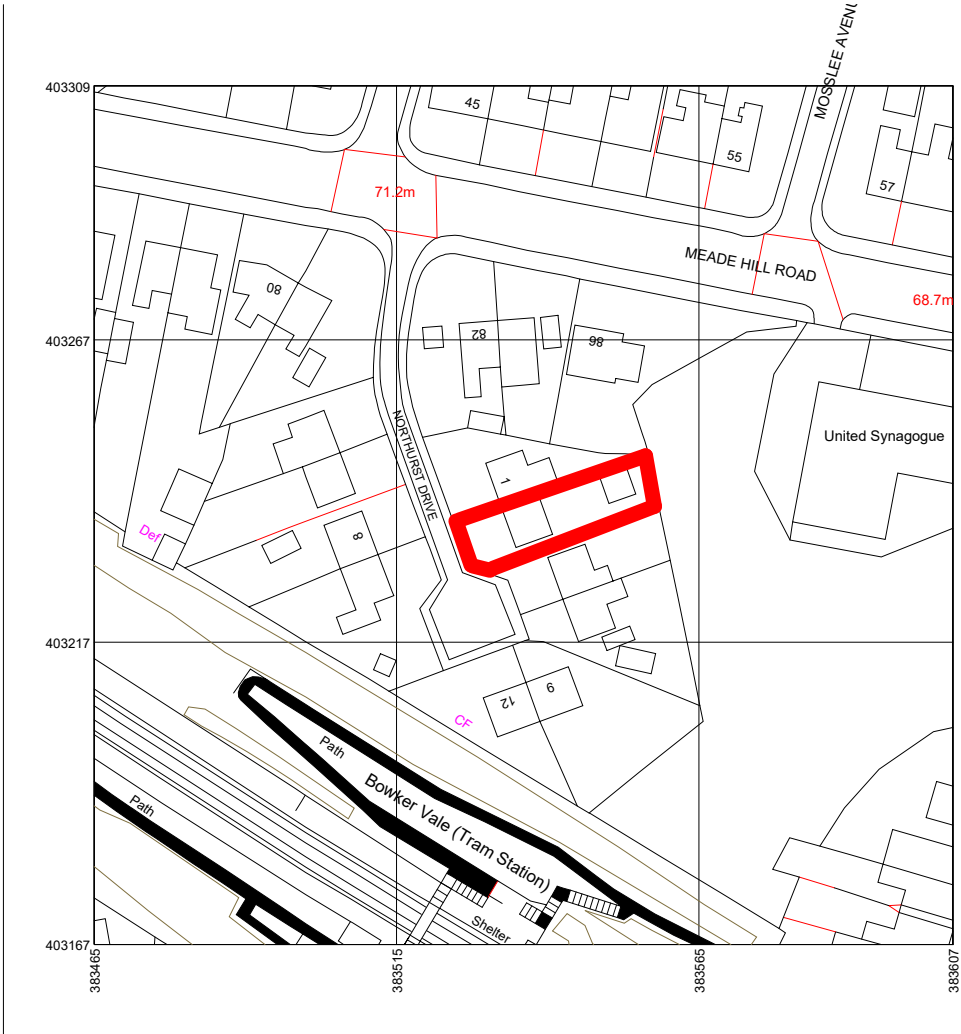


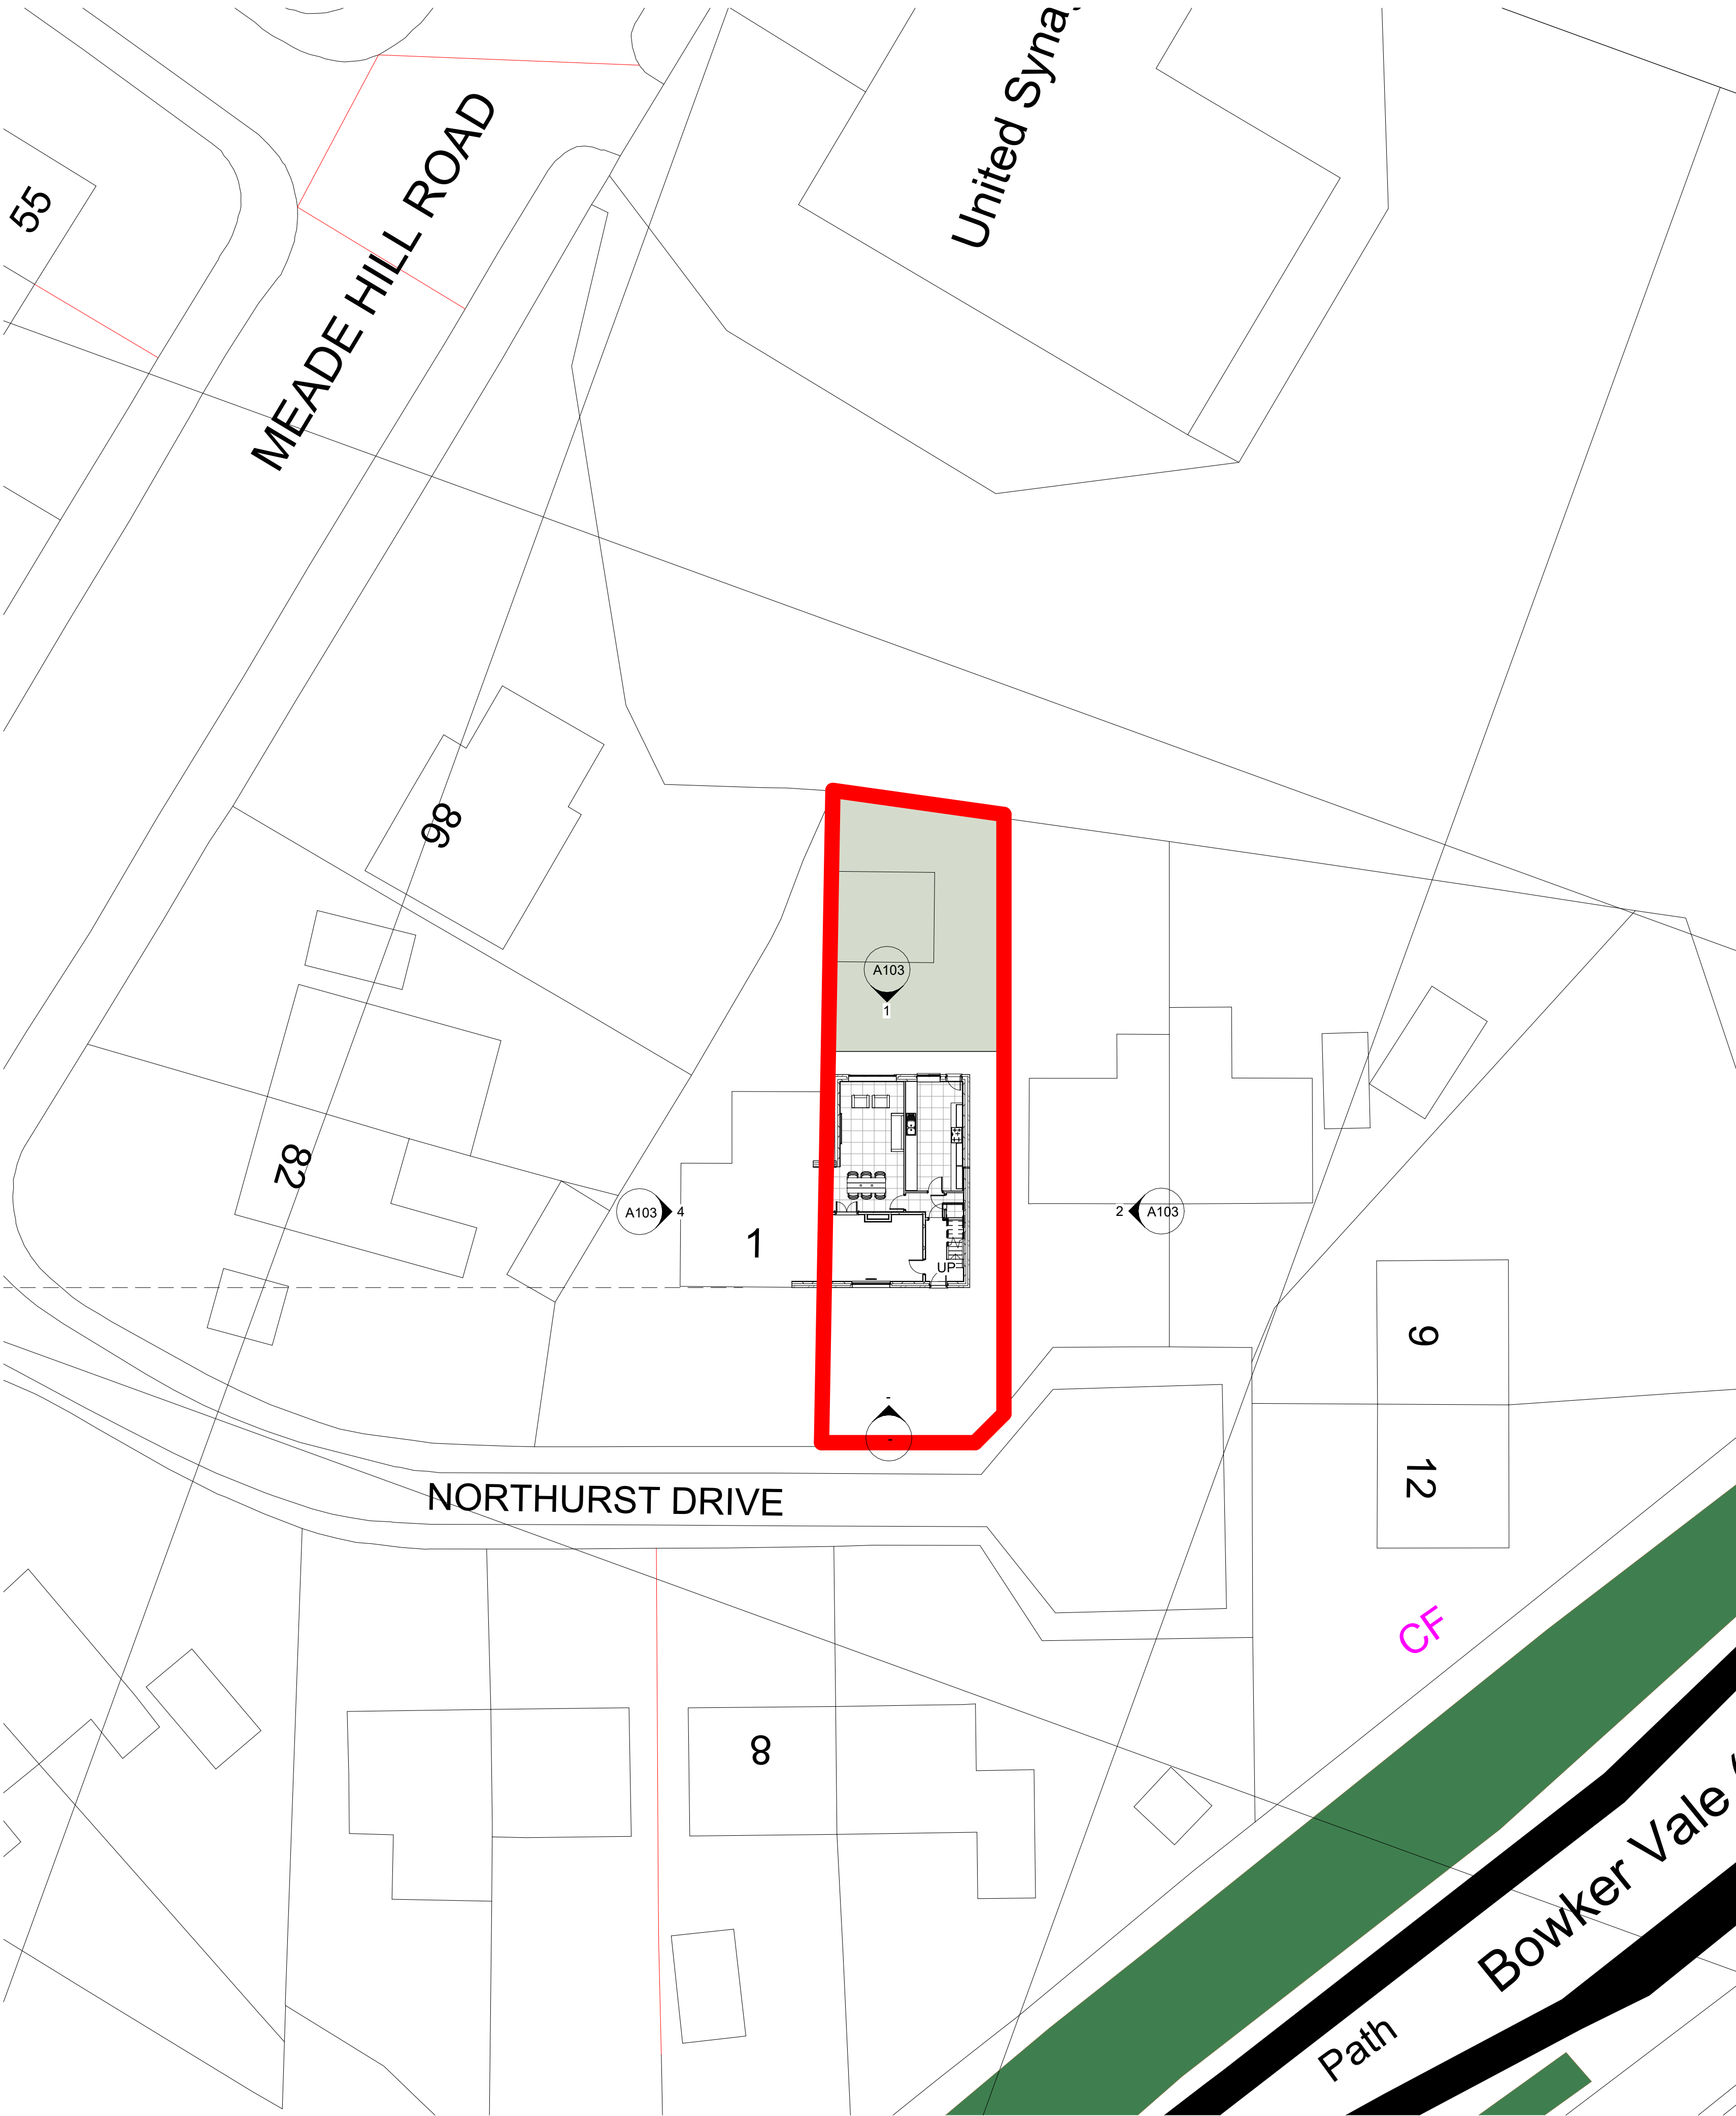

1 LOCATION PLAN  
1 : 1250

2 SITE PLAN  
1 : 200

RED LINE INDICATING SITE BOUNDARY  
3 NORTHURST DRIVE MANCHESTER  
M8 4LS

| Rev         | Description  | Date | Dr | App |
|-------------|--------------|------|----|-----|
| original by | date created | by   | by | by  |
| NK          | 02/03/24     |      | NK |     |



0161 818 4727

www.NKARCHITECTURAL.co.uk

19 HEXAGON CLOSE, MANCHESTER, M19 8BN

|                |   |       |                  |
|----------------|---|-------|------------------|
| client name    | MR Z MUGHAL - 3 NORTHURST DRIVE<br>MANCHESTER M8 4LS                                                         |       |                  |
| project        | - REAR SINGLE STOREY AND DOUBLE SIDE<br>STOREY EXTENSION                                                     |       |                  |
| drawing        | SITE AND LOCATION PLAN                                                                                       |       |                  |
| computer file  | C:\Users\TRADE\Dropbox\NK\003 Northurst Drive, Manchester,<br>M8 4LS\3 Northurst Drive Manchester M8 4LS.rvt |       | plot date        |
| project number | 2024.0042.2248                                                                                               | scale | As indicated @A1 |
| drawing number | A105   | rev   | issue status     |

This drawing is to be read in conjunction with all related drawings. All dimensions must be checked and verified on site before commencing any work or producing shop drawings. The originator should be notified immediately of any discrepancy. This drawing is copyright and remains the property of NK Architectural.