



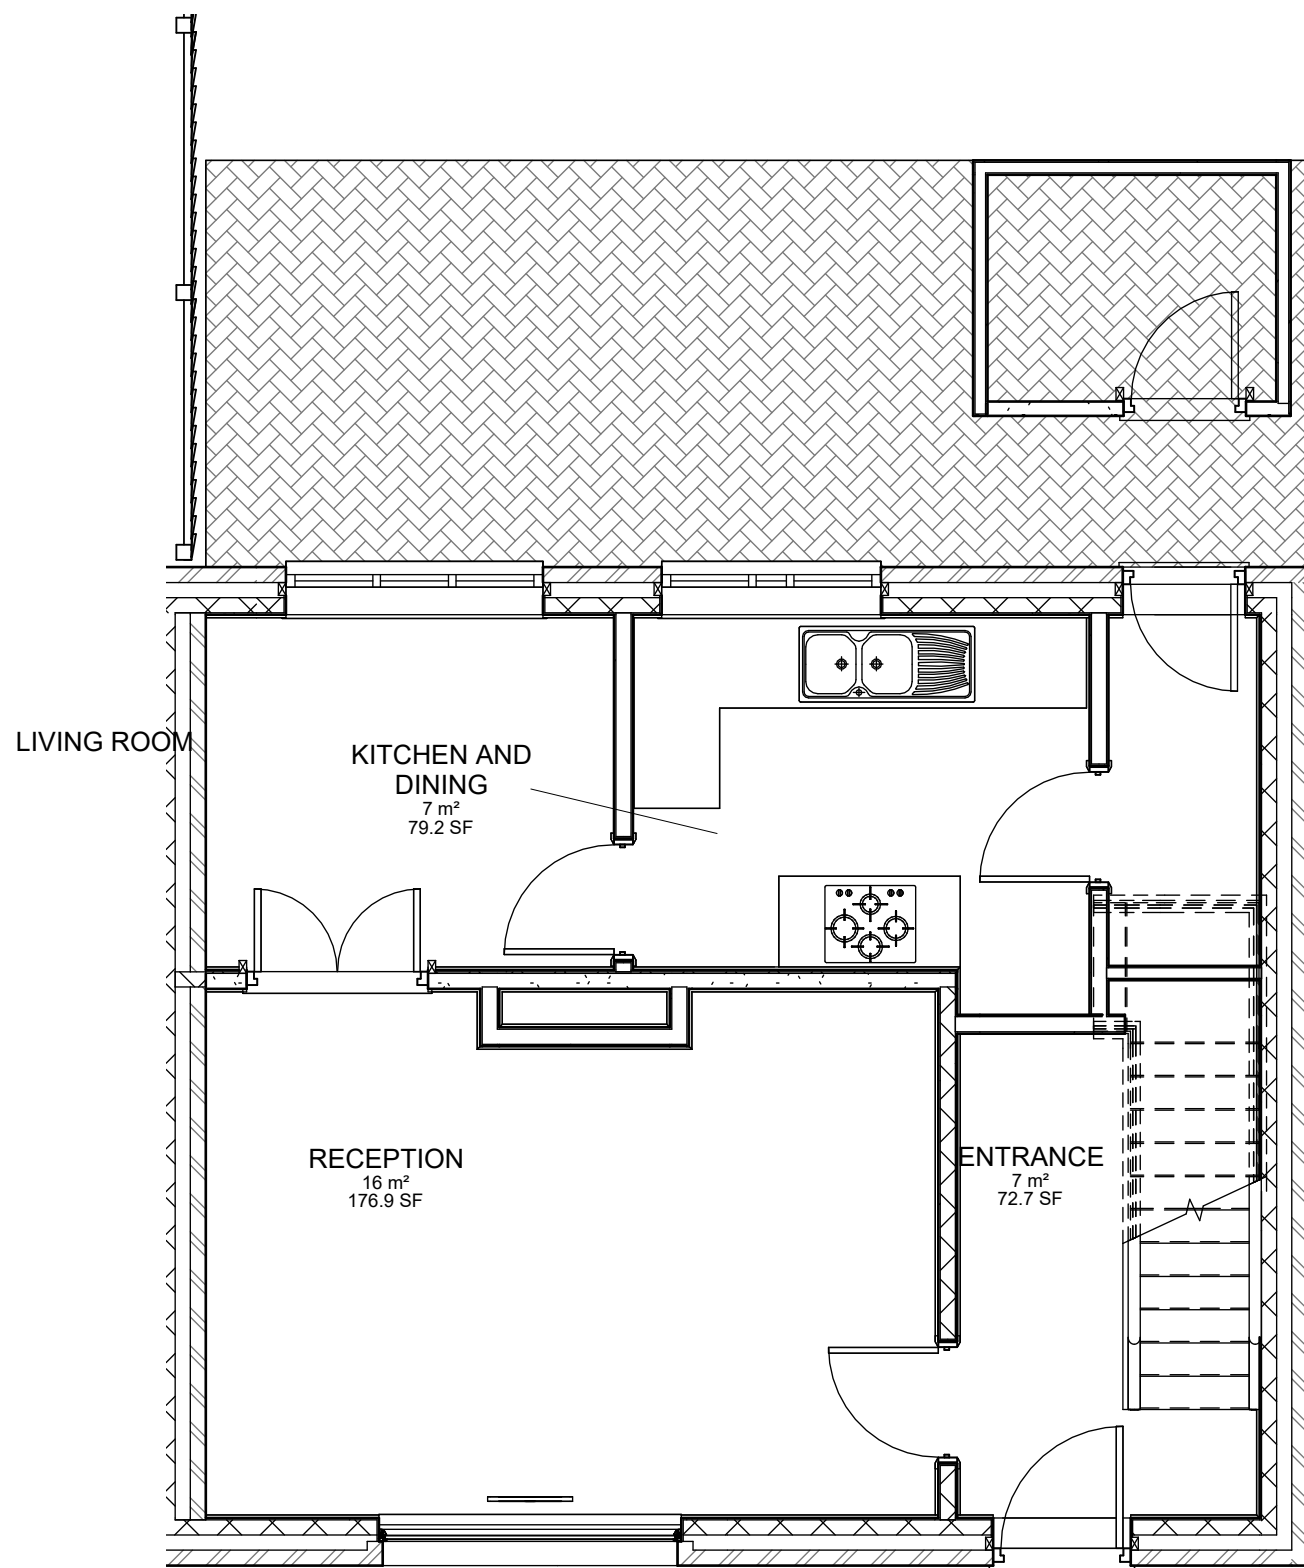

1 GF EXISTING
1 : 50

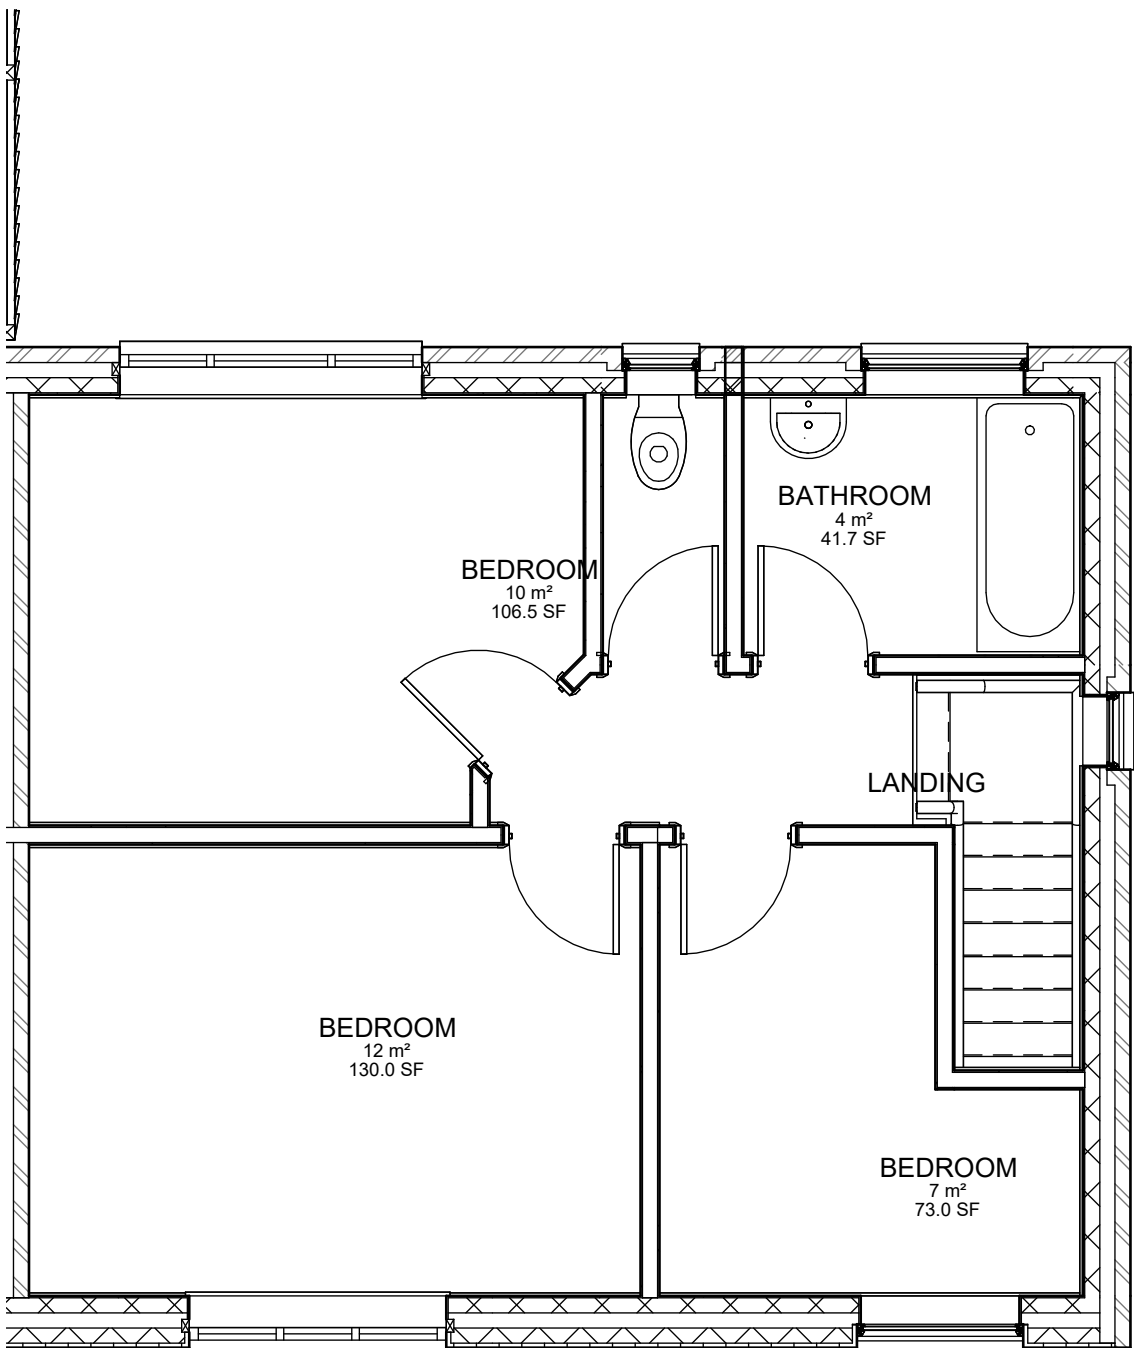

2 1ST FLR EXISTING
1 : 50

Rev	Description	Date	Dr by	App by
original by	date created			
NK	11/25/20		NK	



Dropbox@nkarco.co.uk
: 0161 818 4727

www.NKARCHITECTURAL.co.uk

19 HEXAGON CLOSE, MANCHESTER, M19 8RN

client name			
MR Z MUGHAL - 3 NORTHURST DRIVE MANCHESTER M8 4LS			
project			
- REAR SINGLE STOREY AND DOUBLE SIDE STOREY EXTENSION			
drawing			
EXISTING GF AND 1ST FLOOR PLAN			
computer file		plot date	
C:\Users\Nikhil\Dropbox\NKARCO3 Northurst Drive, Manchester, M8 4LS\3 Northurst Drive Manchester M8 4LS.rvt			
project number		scale	
2024.0042.2248		1 : 50 @A1	
drawing number		rev	issue status
A101			

This drawing is to be read in conjunction with all related drawings. All dimensions must be checked and verified on site before commencing any work or producing shop drawings. The originator should be notified immediately of any discrepancy. This drawing is copyright and remains the property of NK Architectural.