




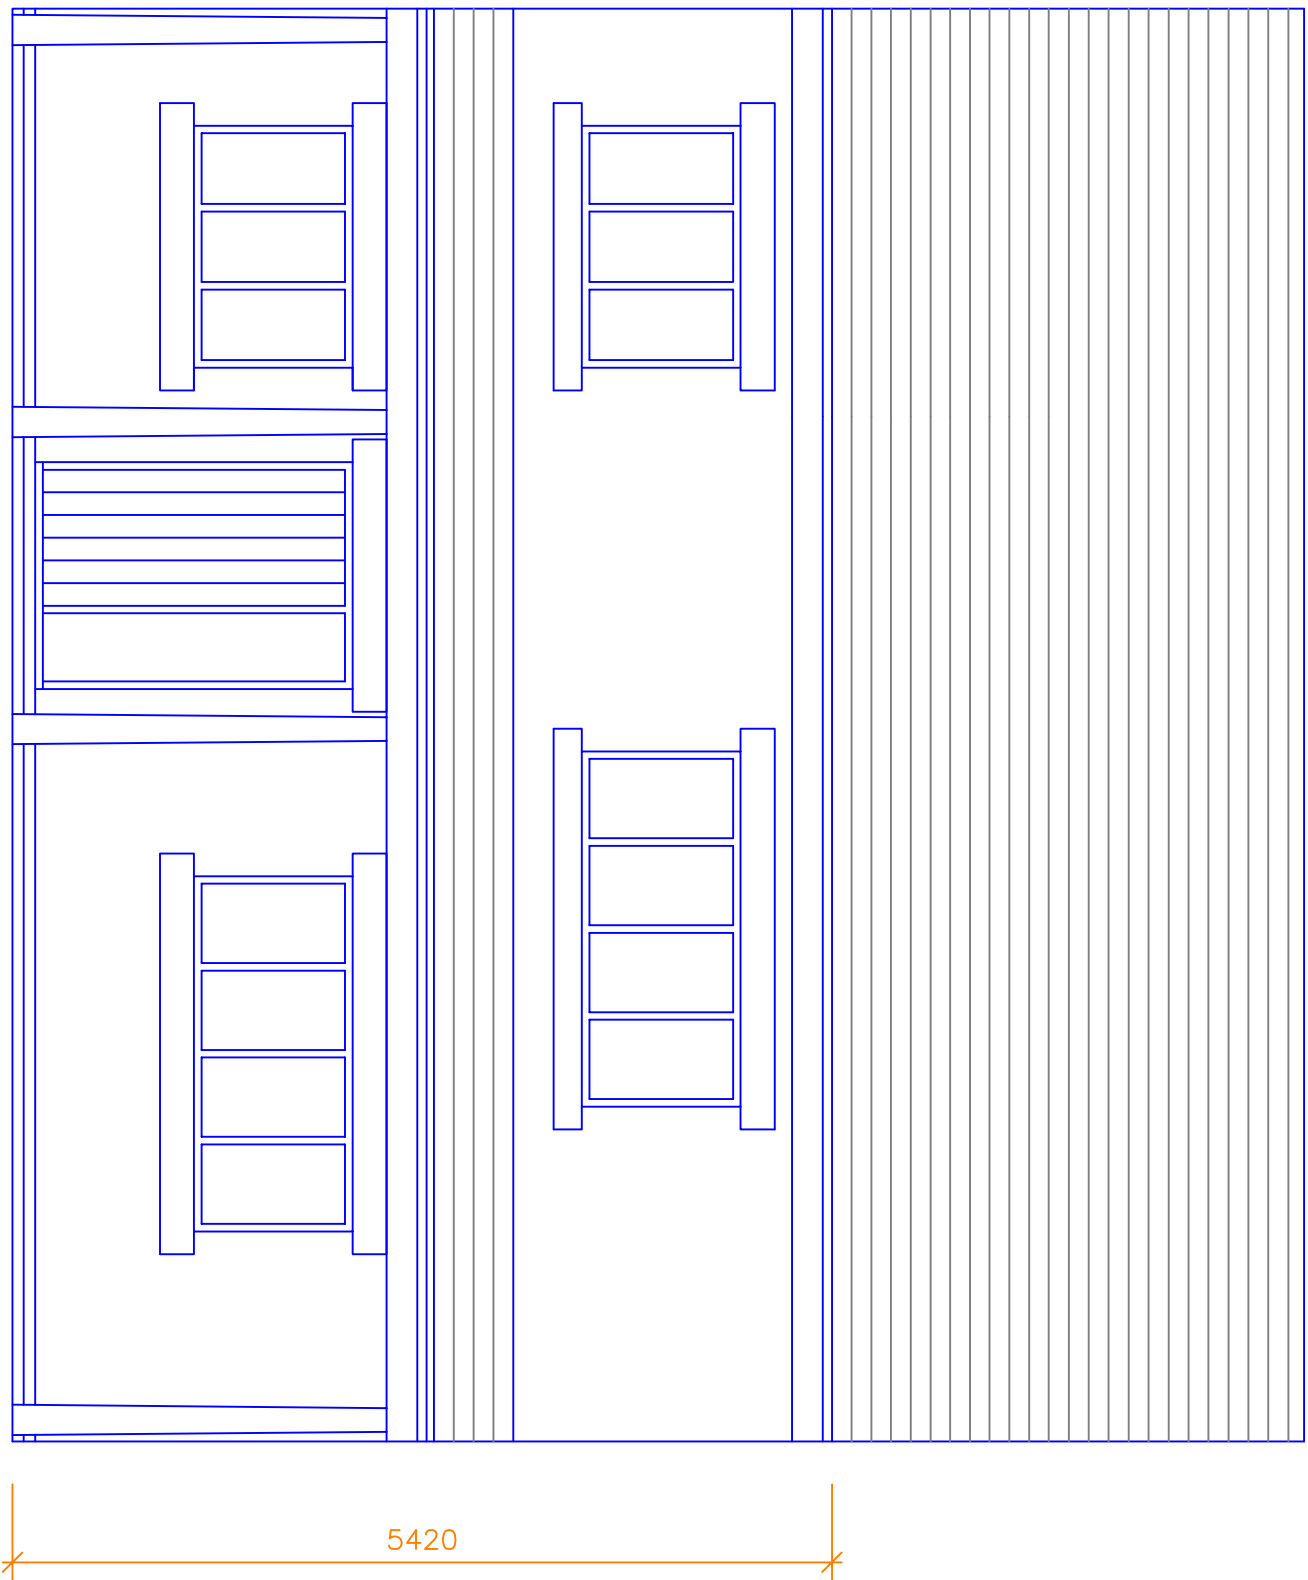


Proposed Front Elevation - South

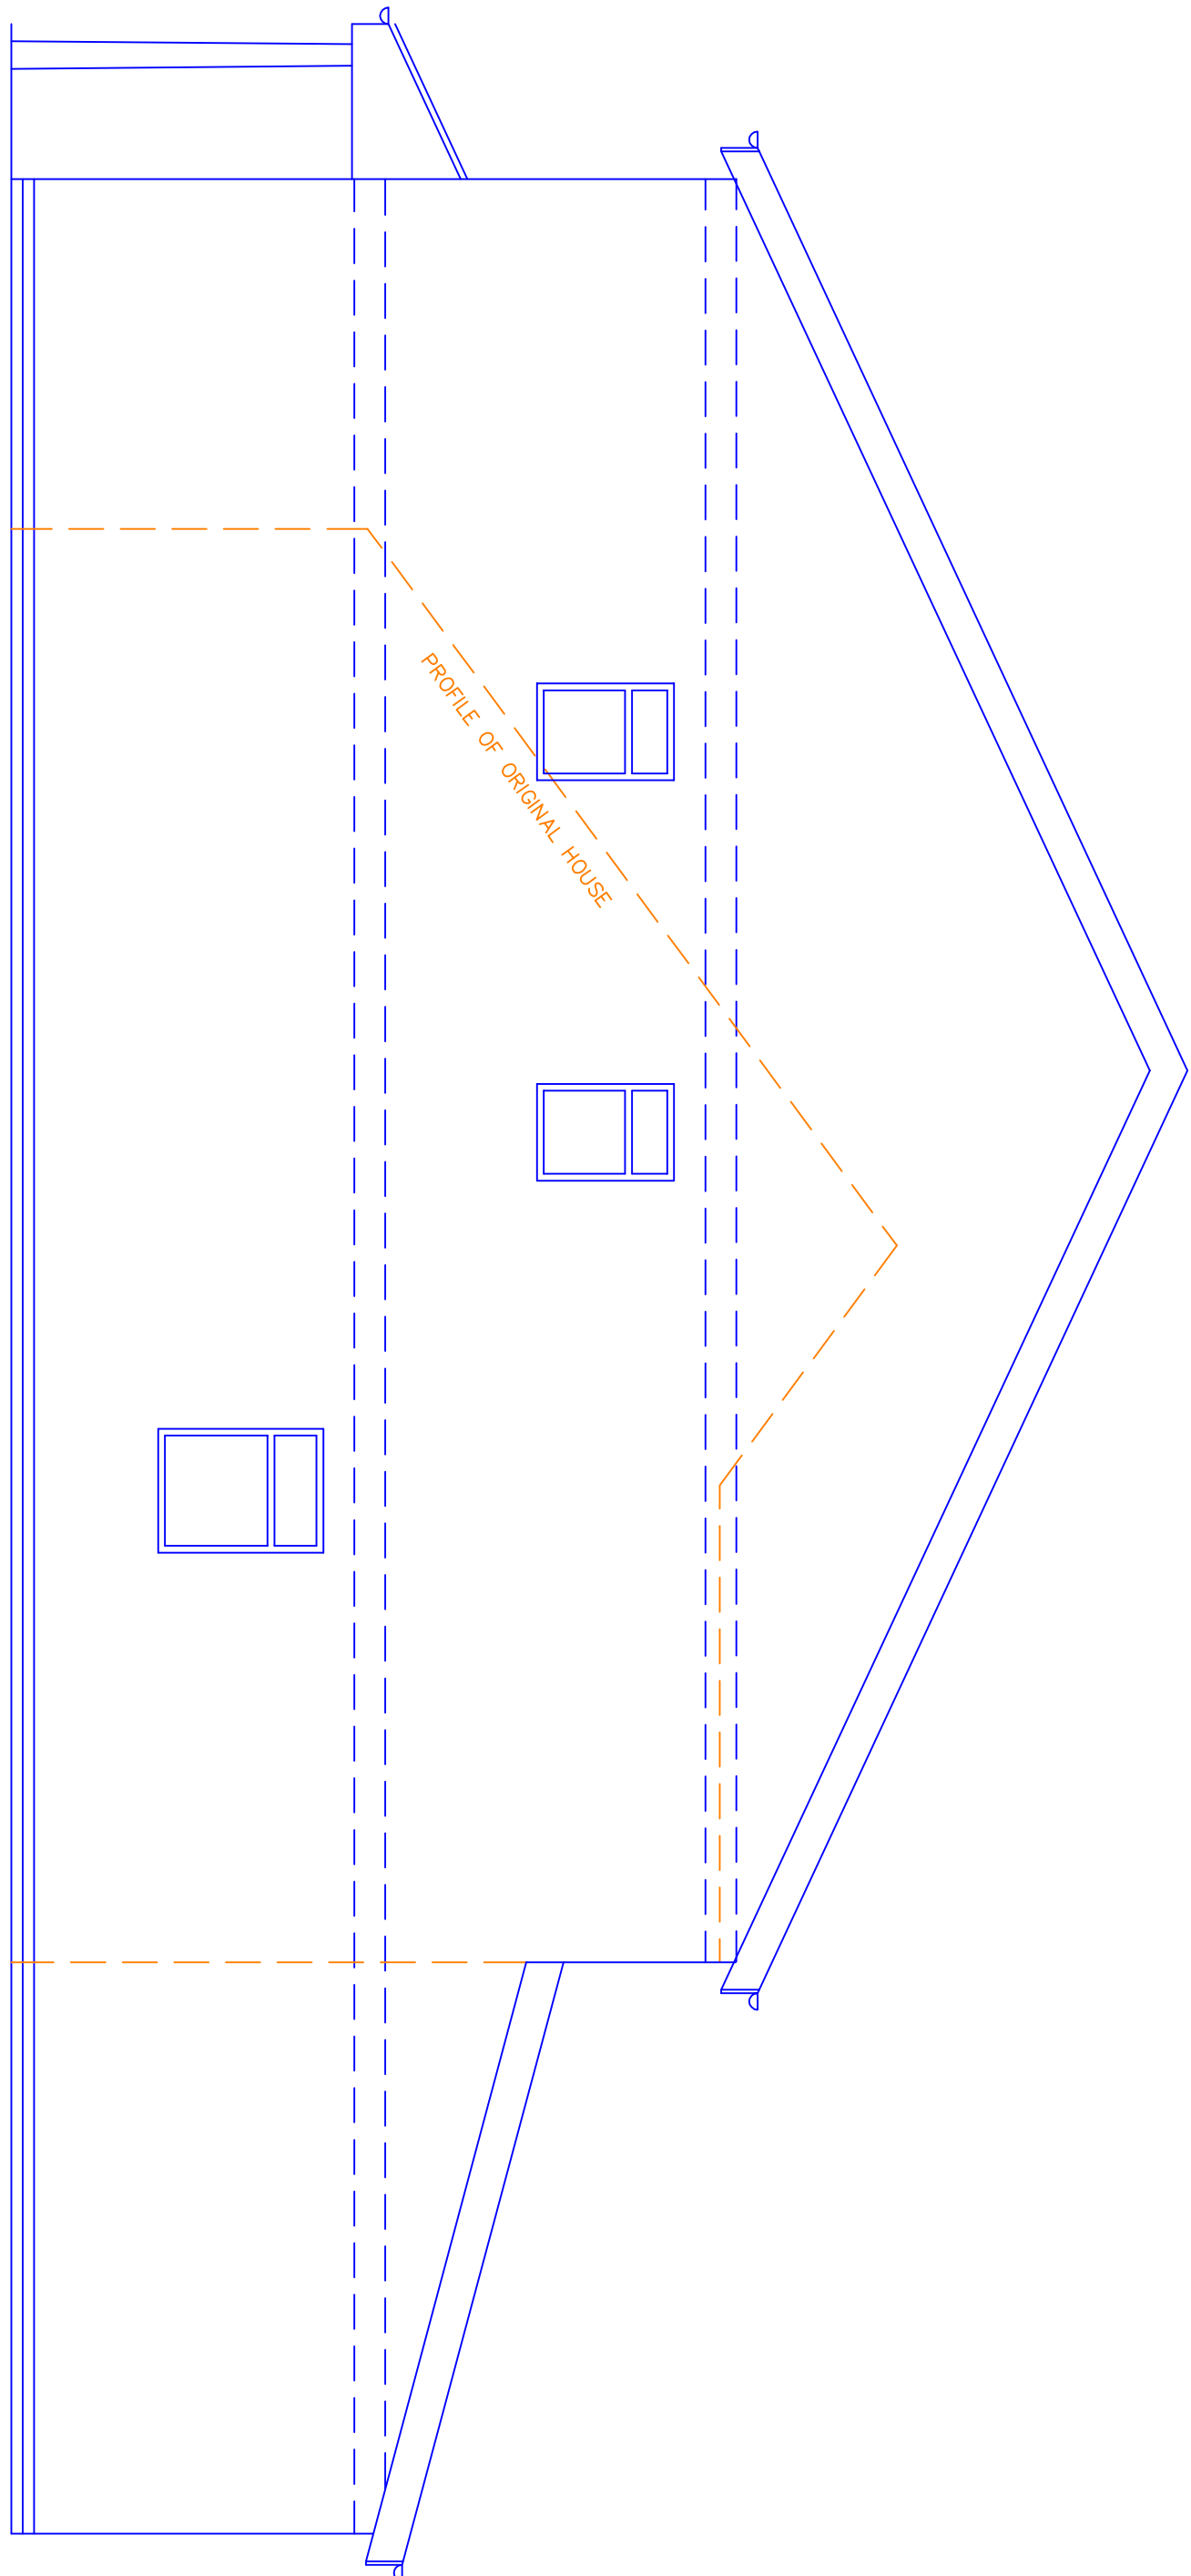

Proposed Side Elevation - East

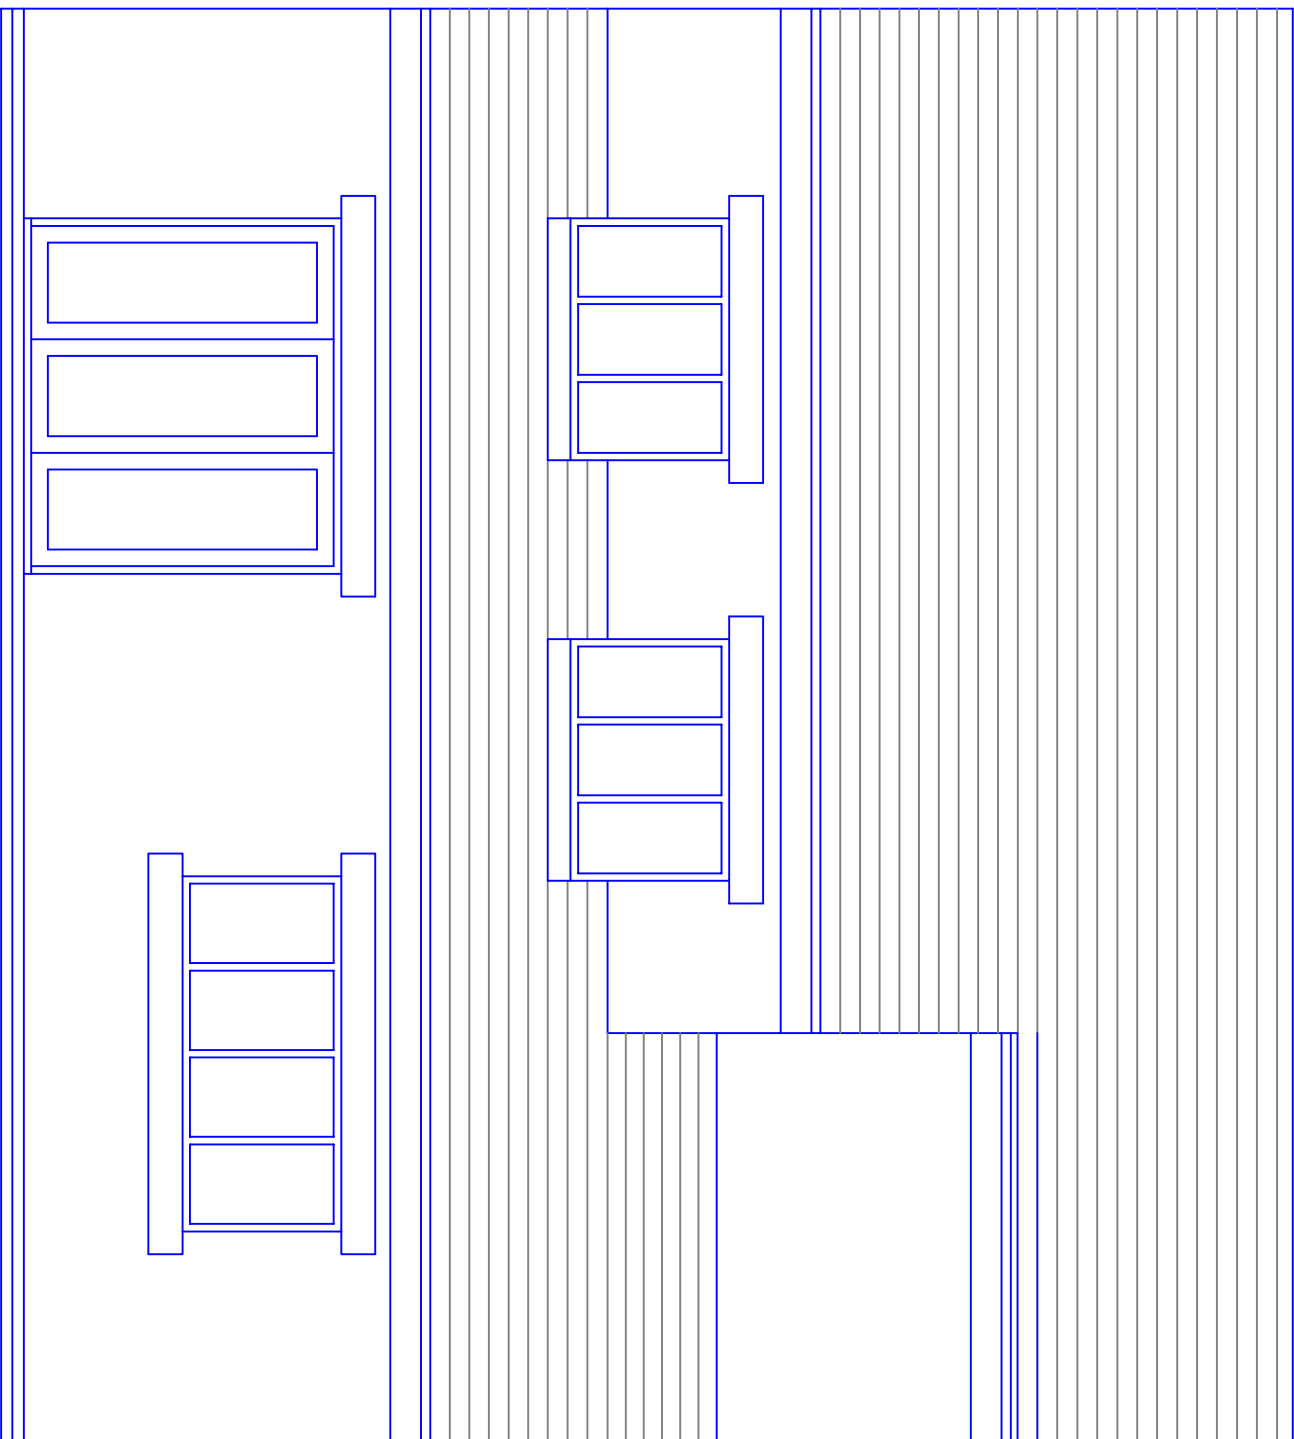

Proposed Rear Elevation - North

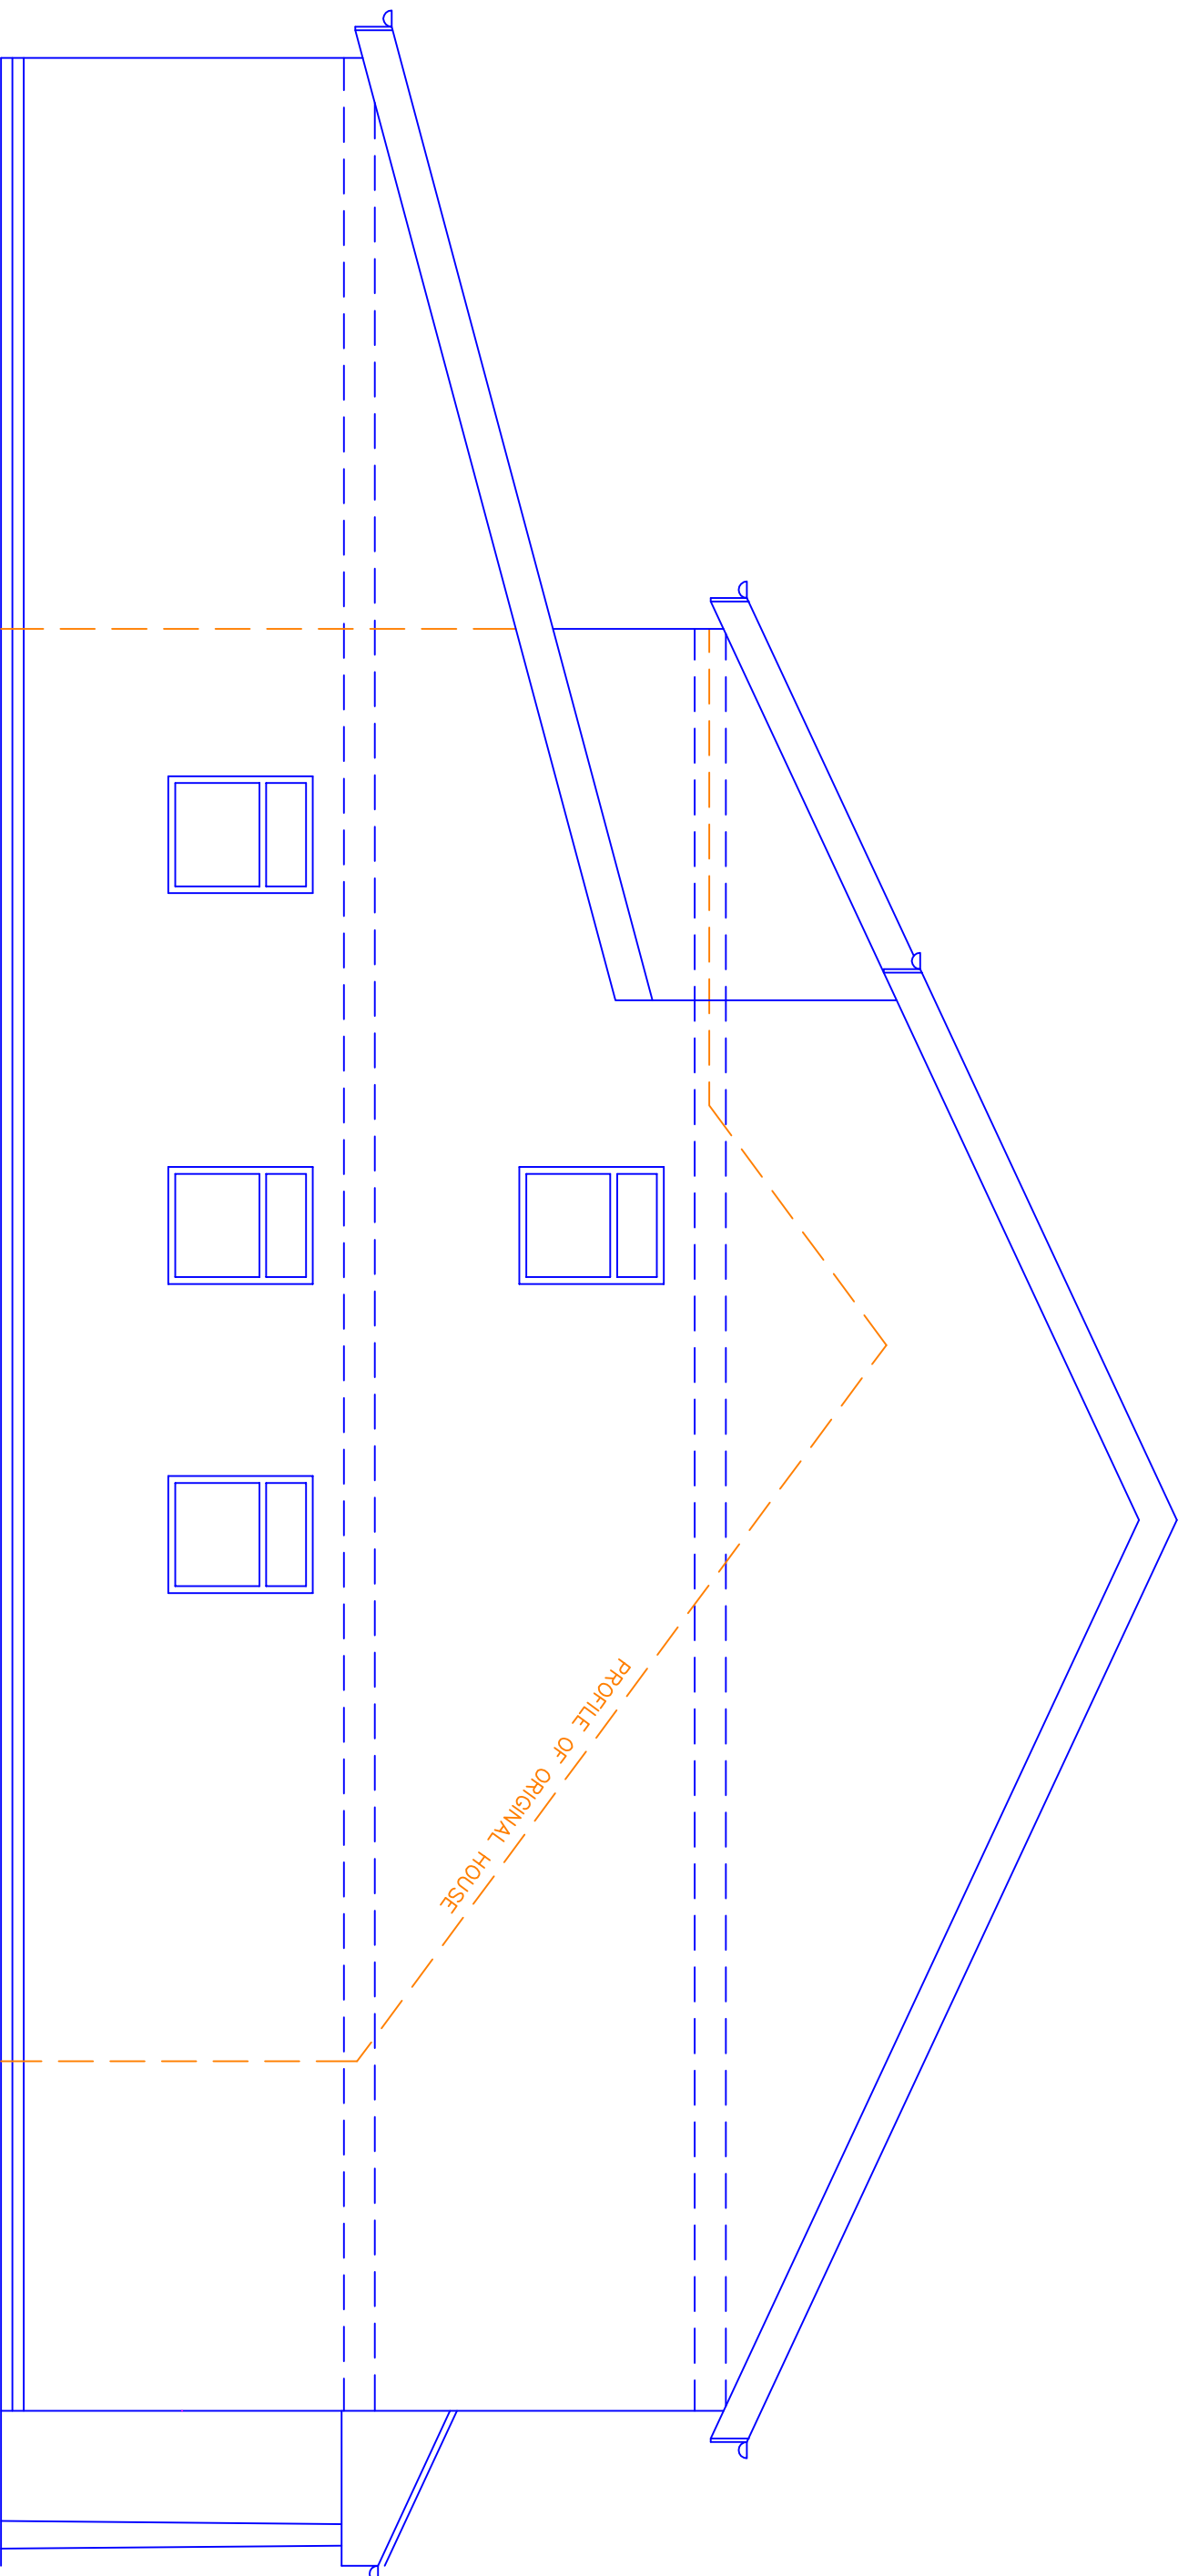

Proposed Side Elevation - West

Proposed Materials

Walls – through coloured render
Blue engineering brick below dpc
Stone heads and sills
Roof – grey natural slate
Window and door frames grey upvc

This drawing and design concept is the property of PPY design. It should not be reproduced without written permission

0 1 2 3 m
119 Cornwall Drive scale 1:50 @ A1
Bury September 2020
BL9 9EX

MA3-05 Proposed Elevations

PPY design Ltd

2 Helmsford Road, Holcombe Village
Ramsbottom, Lancashire BL8 4PA
Gary Dearden (BAK:hors) Diphych RIBA
gdn@ppy-design.co.uk www.ppy-design.co.uk
T: 07706 822751 M: 07712 669482