

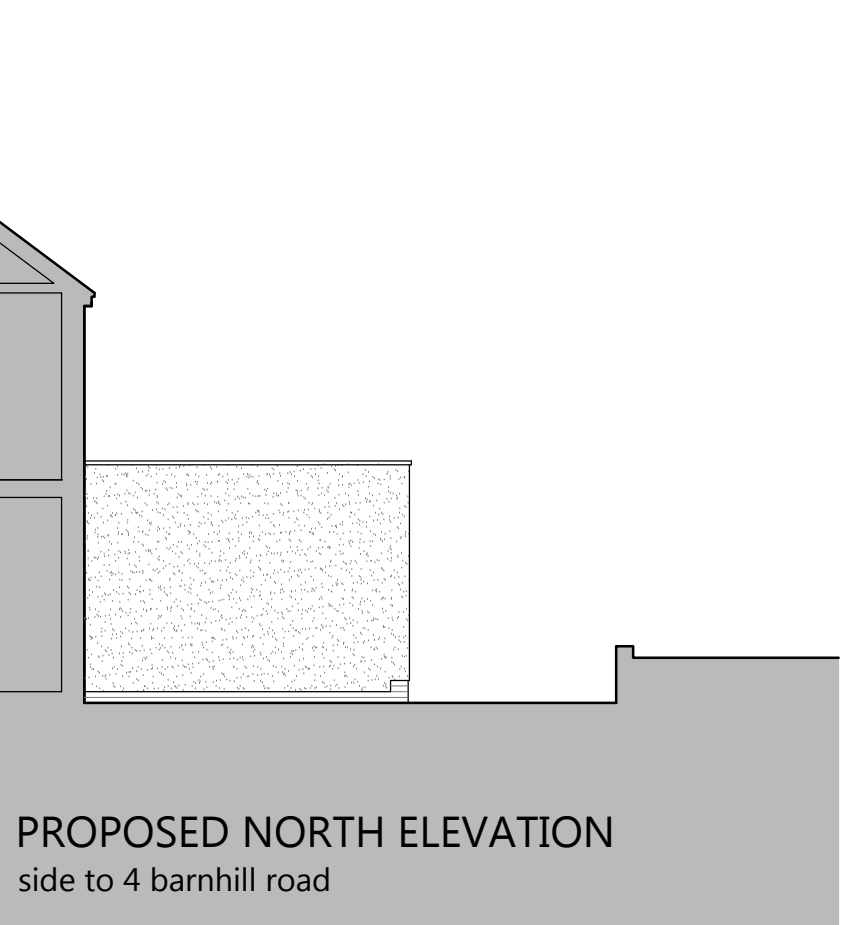
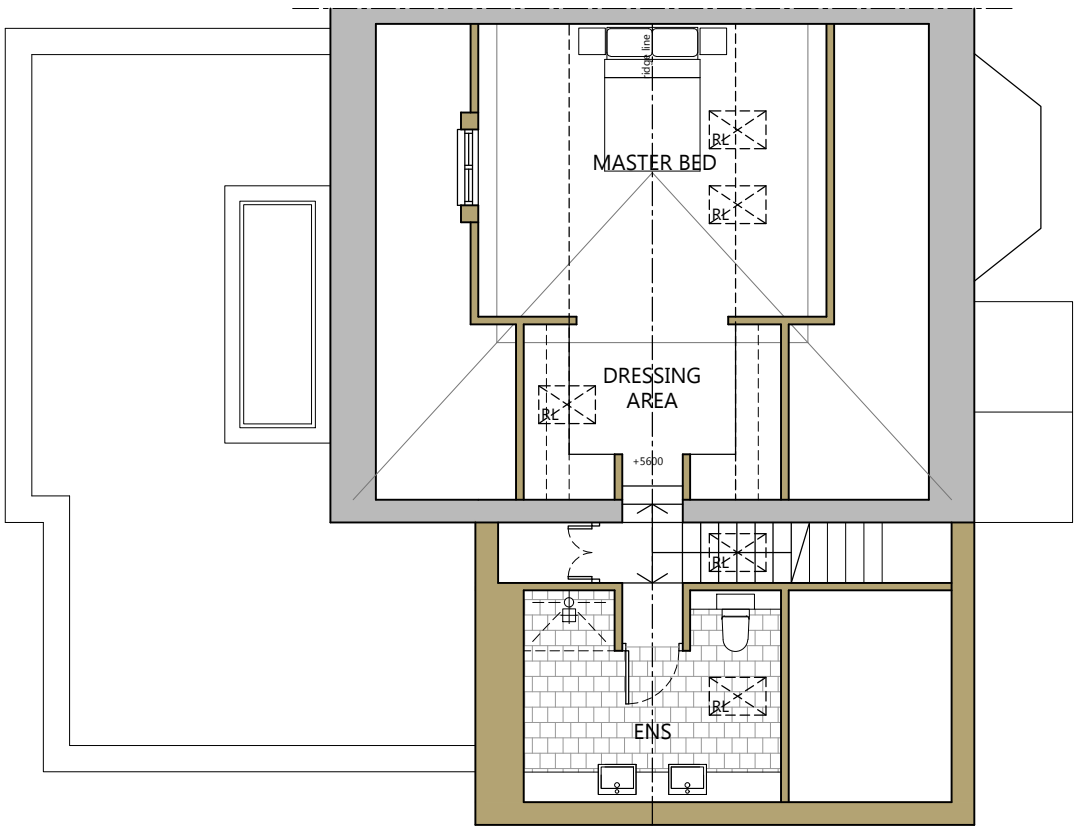
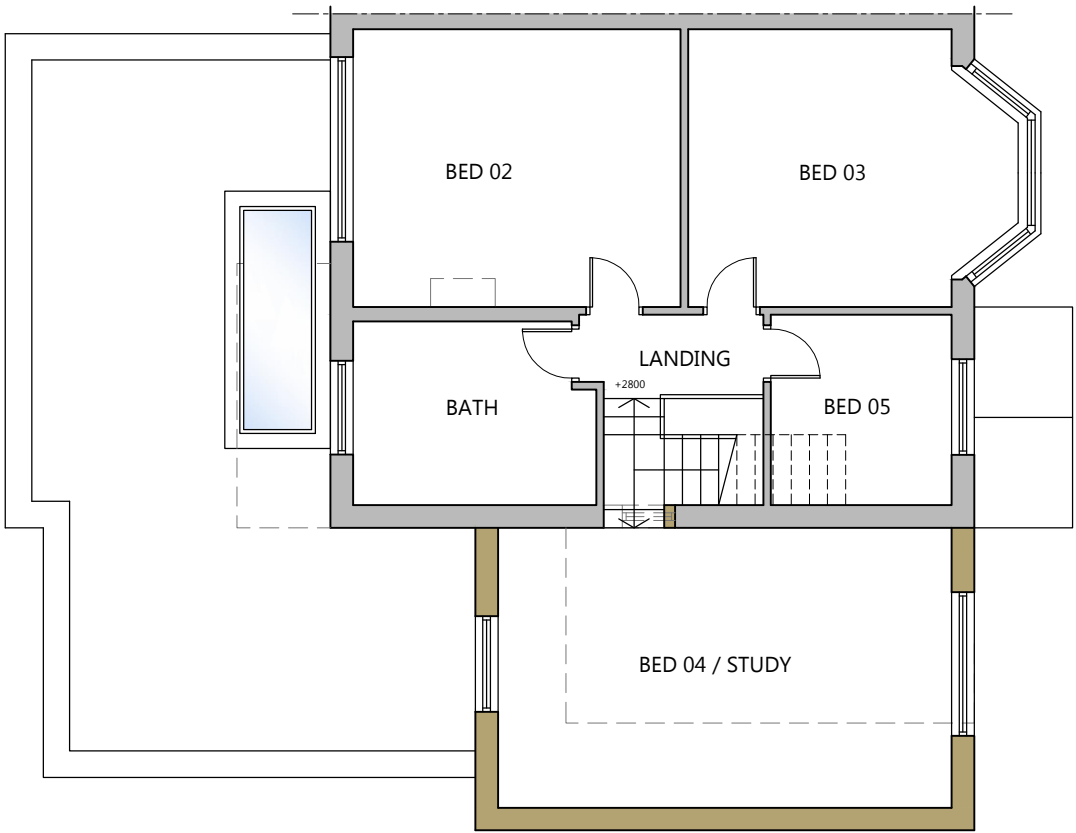




PHASE 01 ELEVATIONS

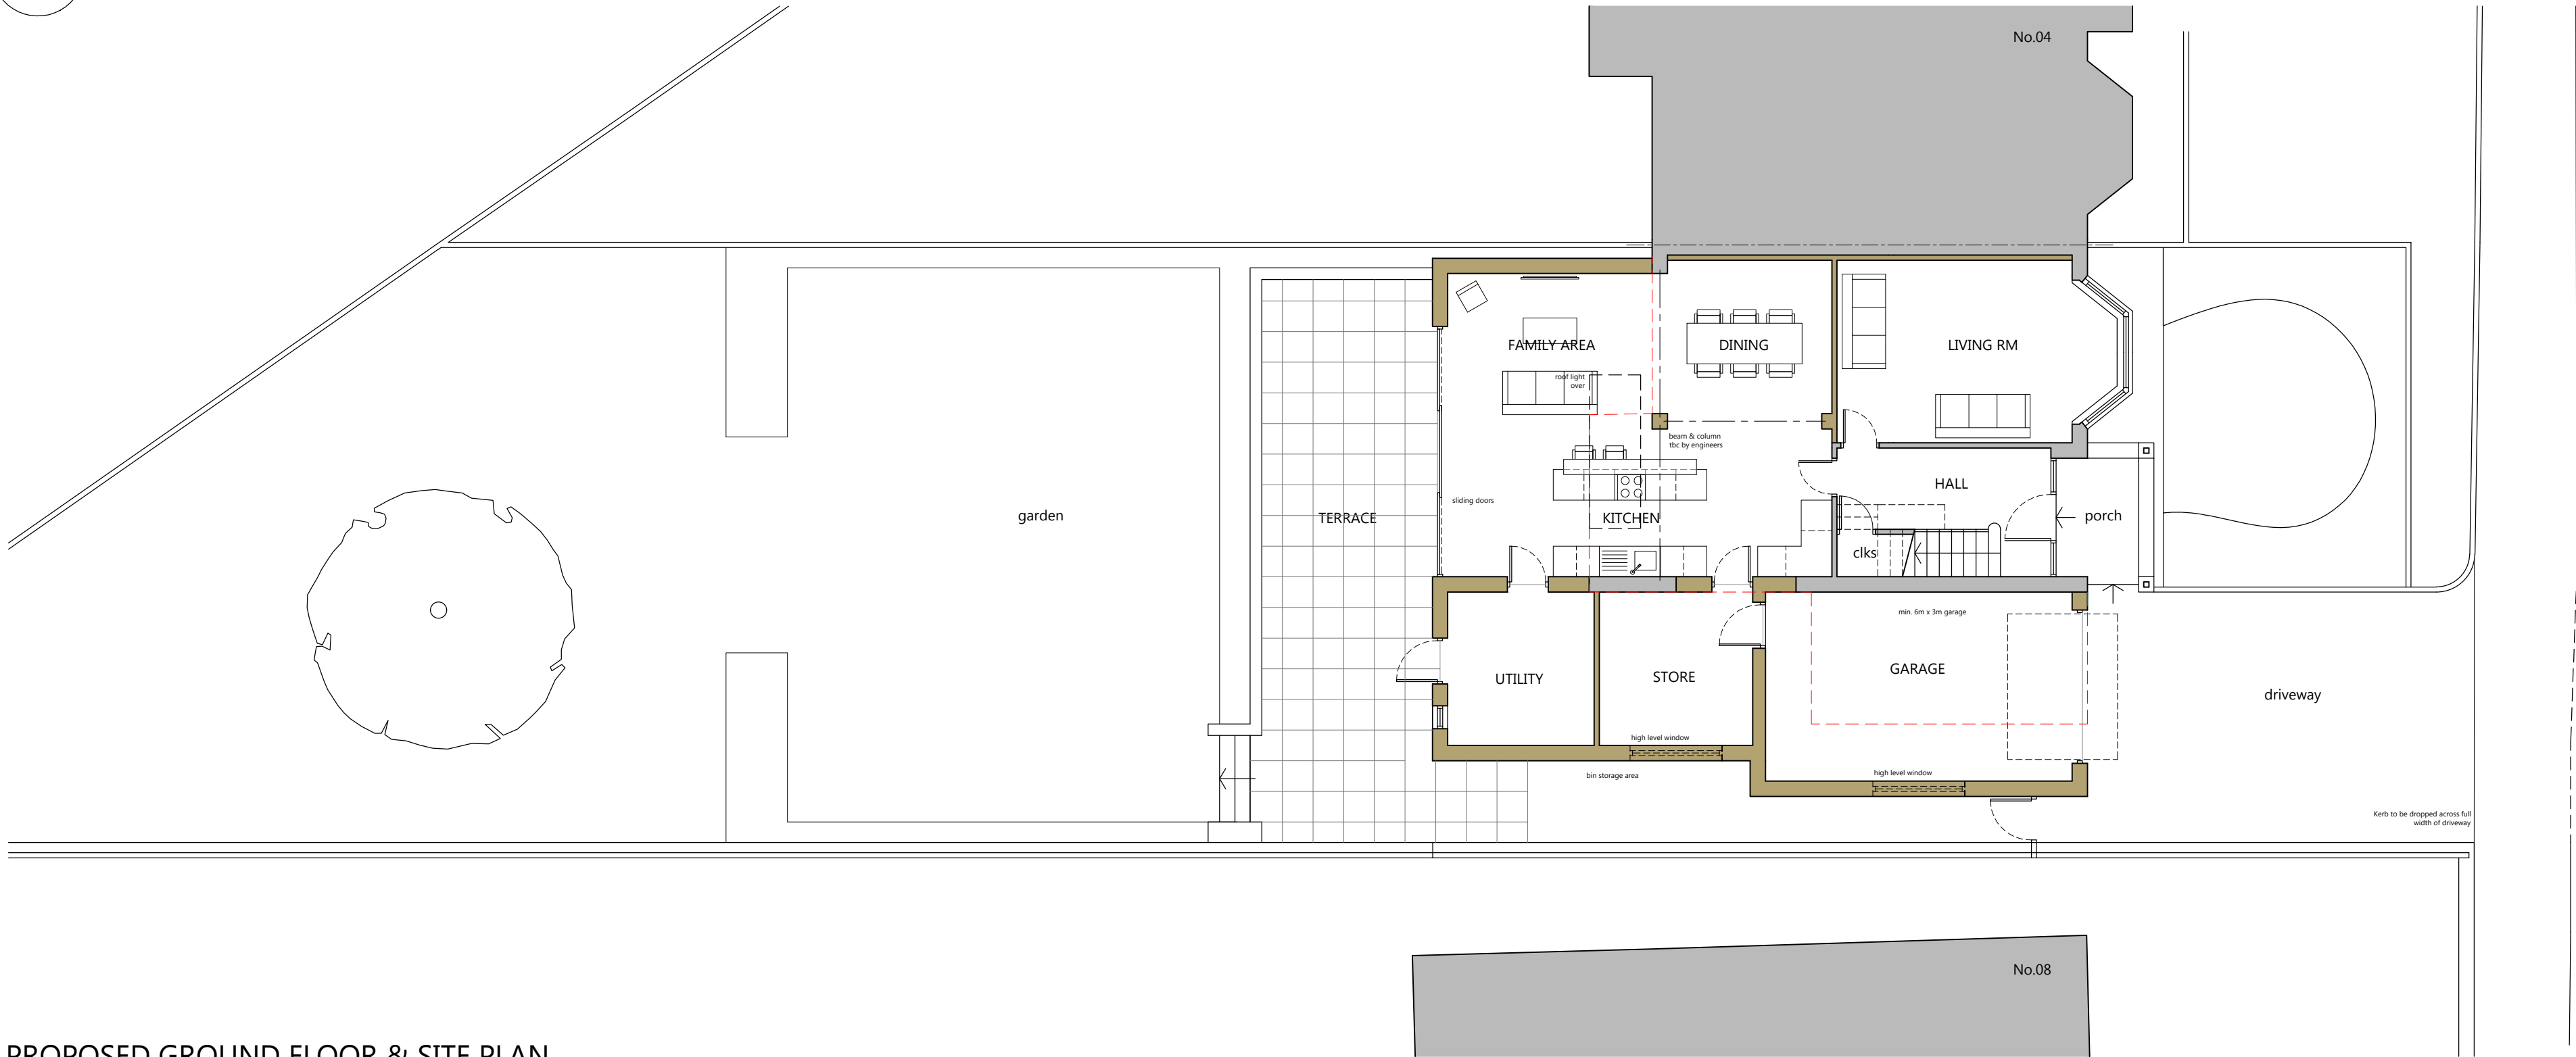

MATERIALS SCHEDULE	
WALLS - BRICKWORK	FRONT ELEVATION IN RECLAIMED TO MATCH EXISTING
	SIDE & REAR ELEVATIONS IN RED / BROWN BRICKWORK
	BLUE / BLACK BRICKWORK
	THRU COLOURED WHITE RENDER
ROOF -	RED/ BROWN CONCRETE ROOF TILES
	LIGHT GREY FLAT ROOF MEMBRANE OR NATURAL SEDUM ROOF
	LEAD GREY GRP FORMED DORMER WINDOW
	PAINTED TIMBER FASCIA AND SOFFITS
WINDOWS / DOORS -	DARK GREY UPVC UNITS WITH CLEAR GLAZING
RAINWATER GOODS -	BLACK UPVC
NOTES	
DRAWING FOR PLANNING PURPOSES ONLY	
DO NOT SCALE FROM THIS DRAWING, USE ONLY WRITTEN DIMENSIONS	

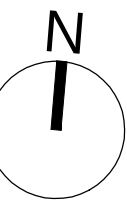

PHASE 02 ELEVATIONS

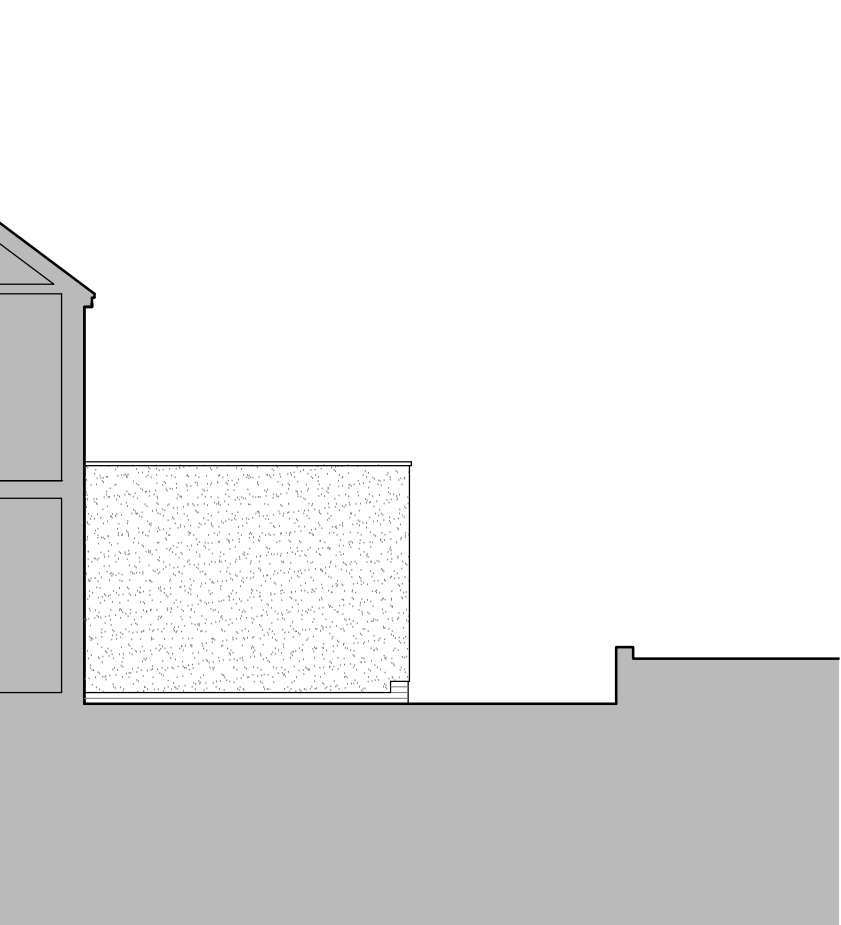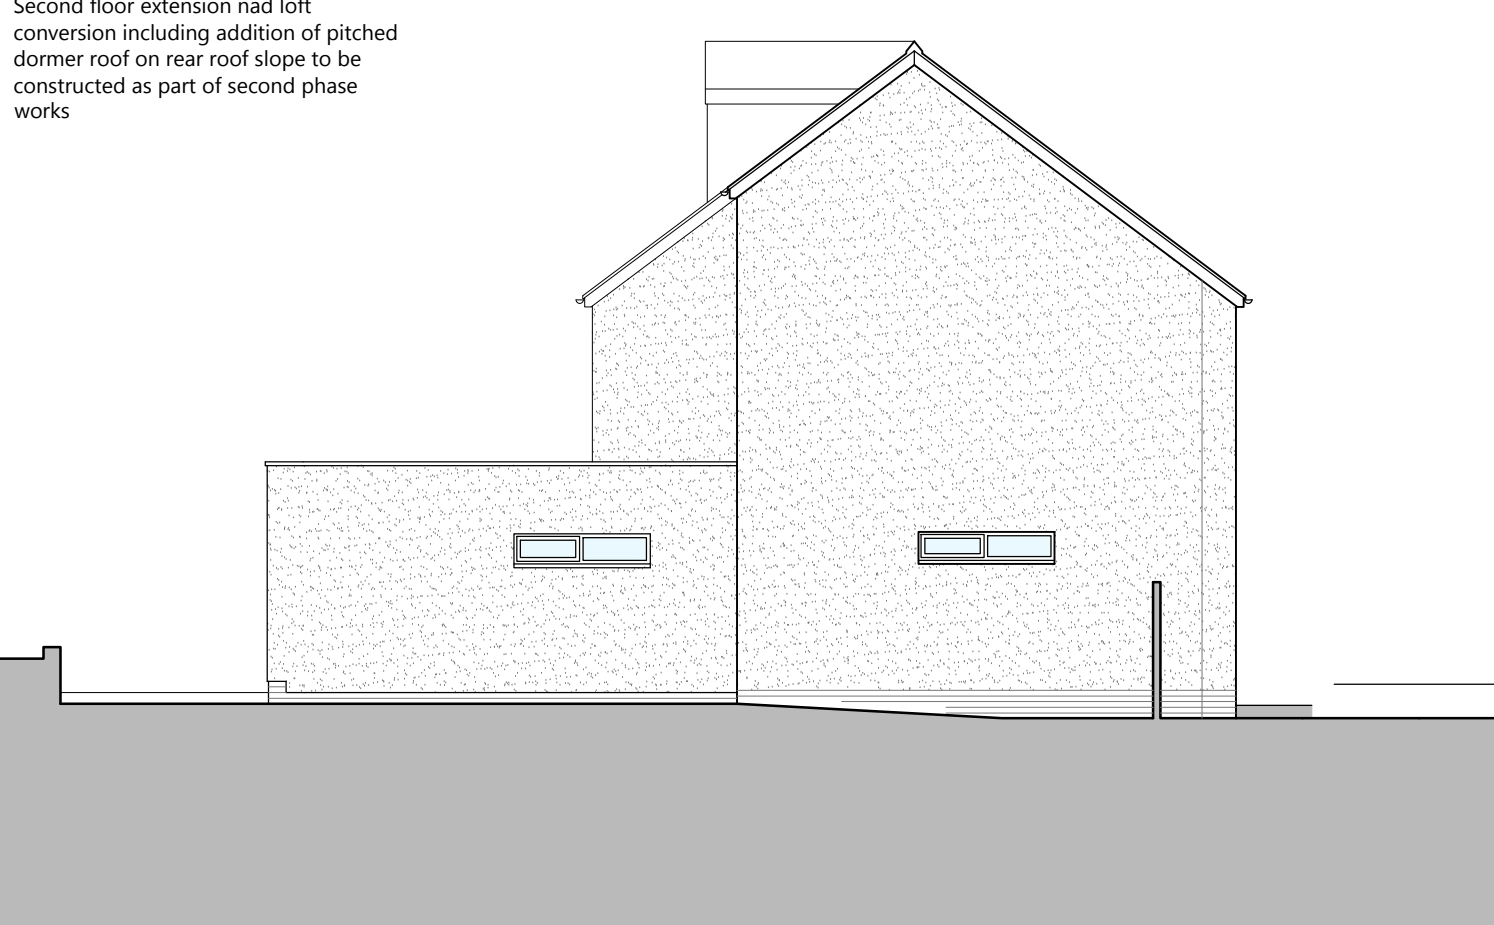

Rev	Description	Drawn
Client	MR. G. CHEETHAM	
Project	6 BARNHILL ROAD, PRESTWICH, MANCHESTER, M25 9NH	
Drawing title	PROPOSED BUILDING PLANS, ELEVATIONS & SITE PLAN	
Scale	Drawn	Checked
1:100@A1	PJH	#
Date	Drawing status	
28/11/2022	Planning	
Drawing number	Revision	
0183(P)112	#	
studioPH architecture		
studioPH Limited Unit 104 Atlantic Business Centre Atlantic Street Prestwich M25 9NQ		
0161 821 3530 ph@studioPH.co.uk www.studioPHprestwich.co.uk		

