




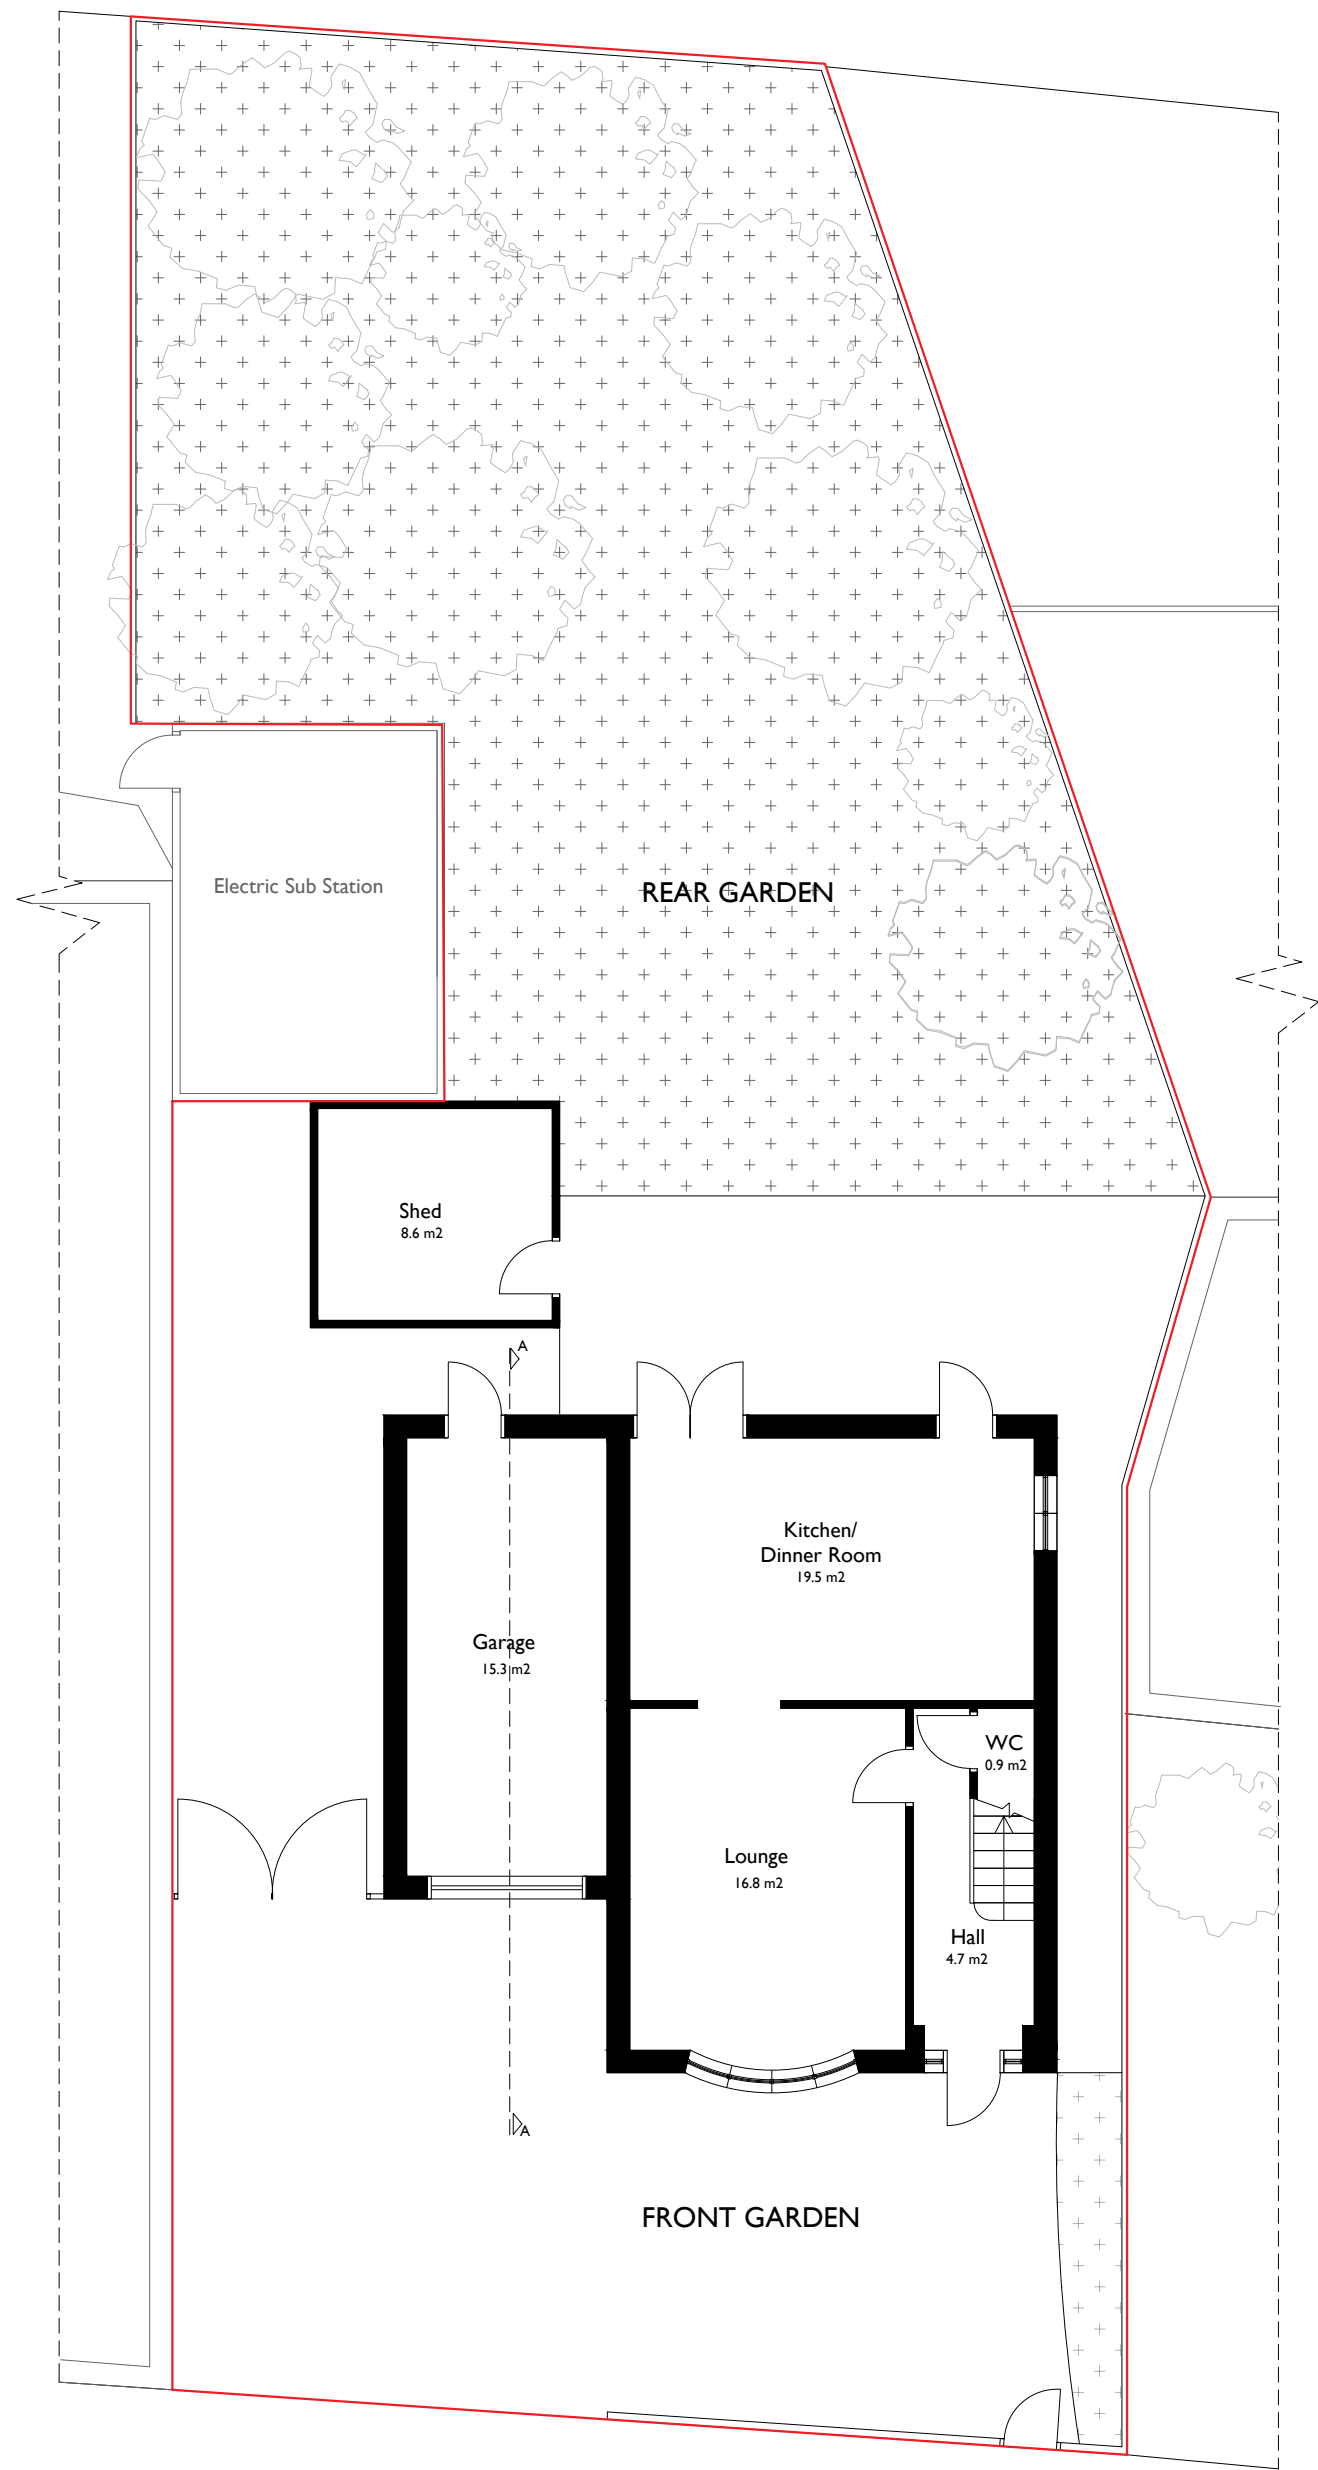

Existing Ground Floor Plan

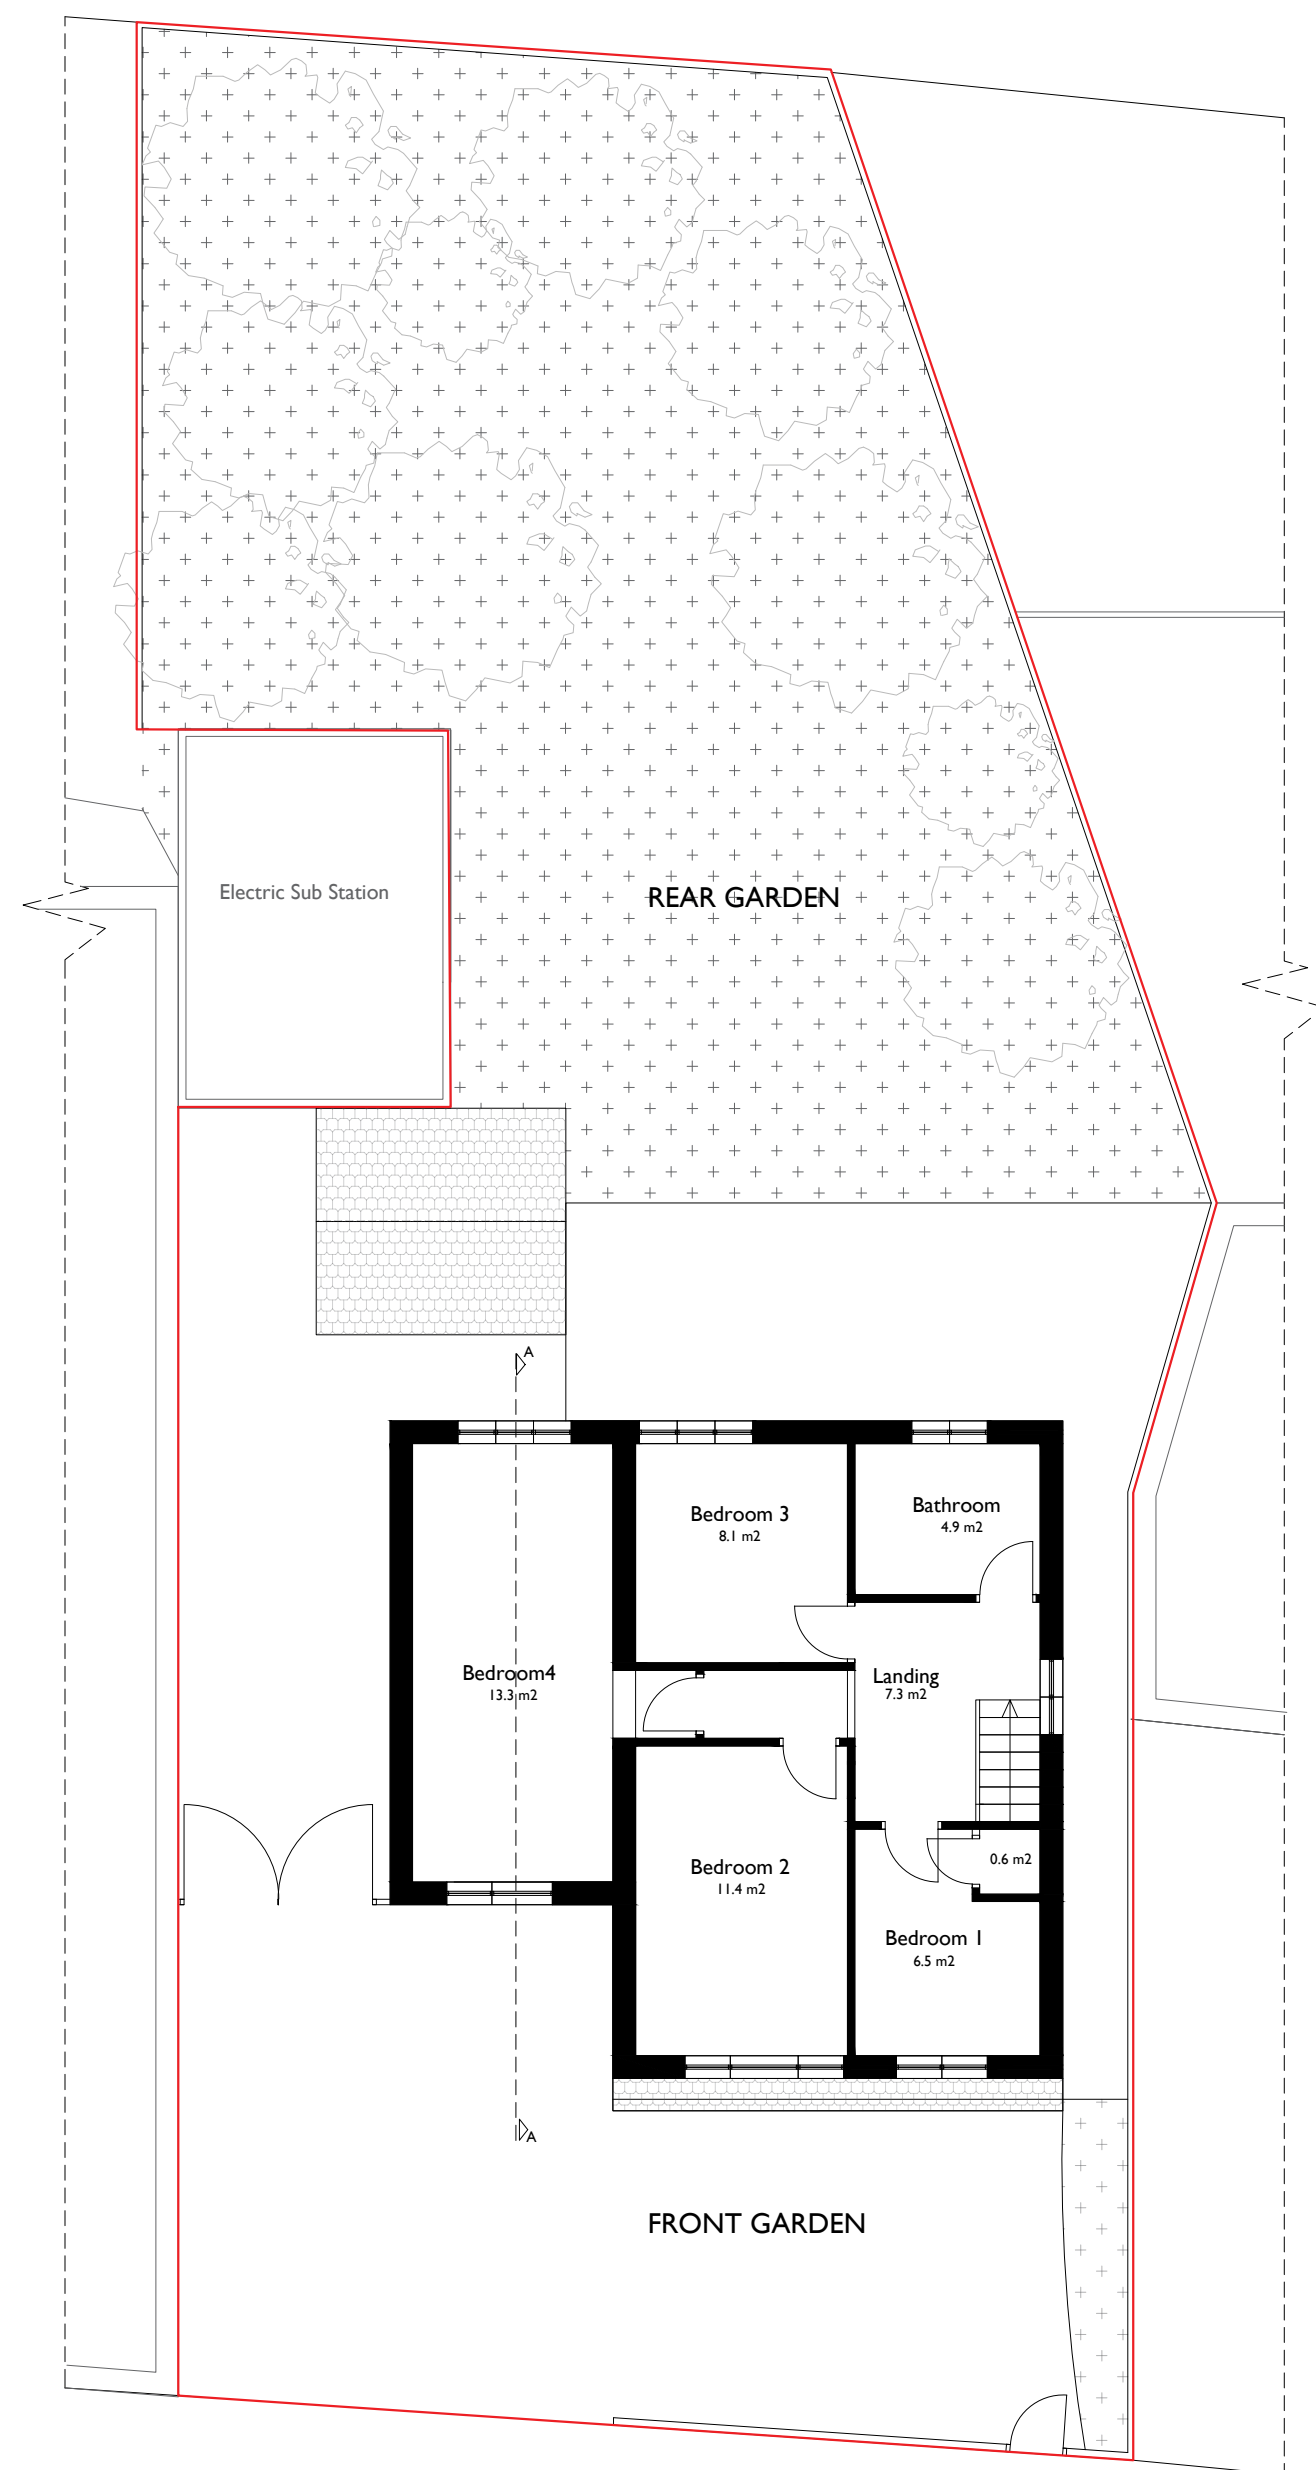

Existing First Floor Plan

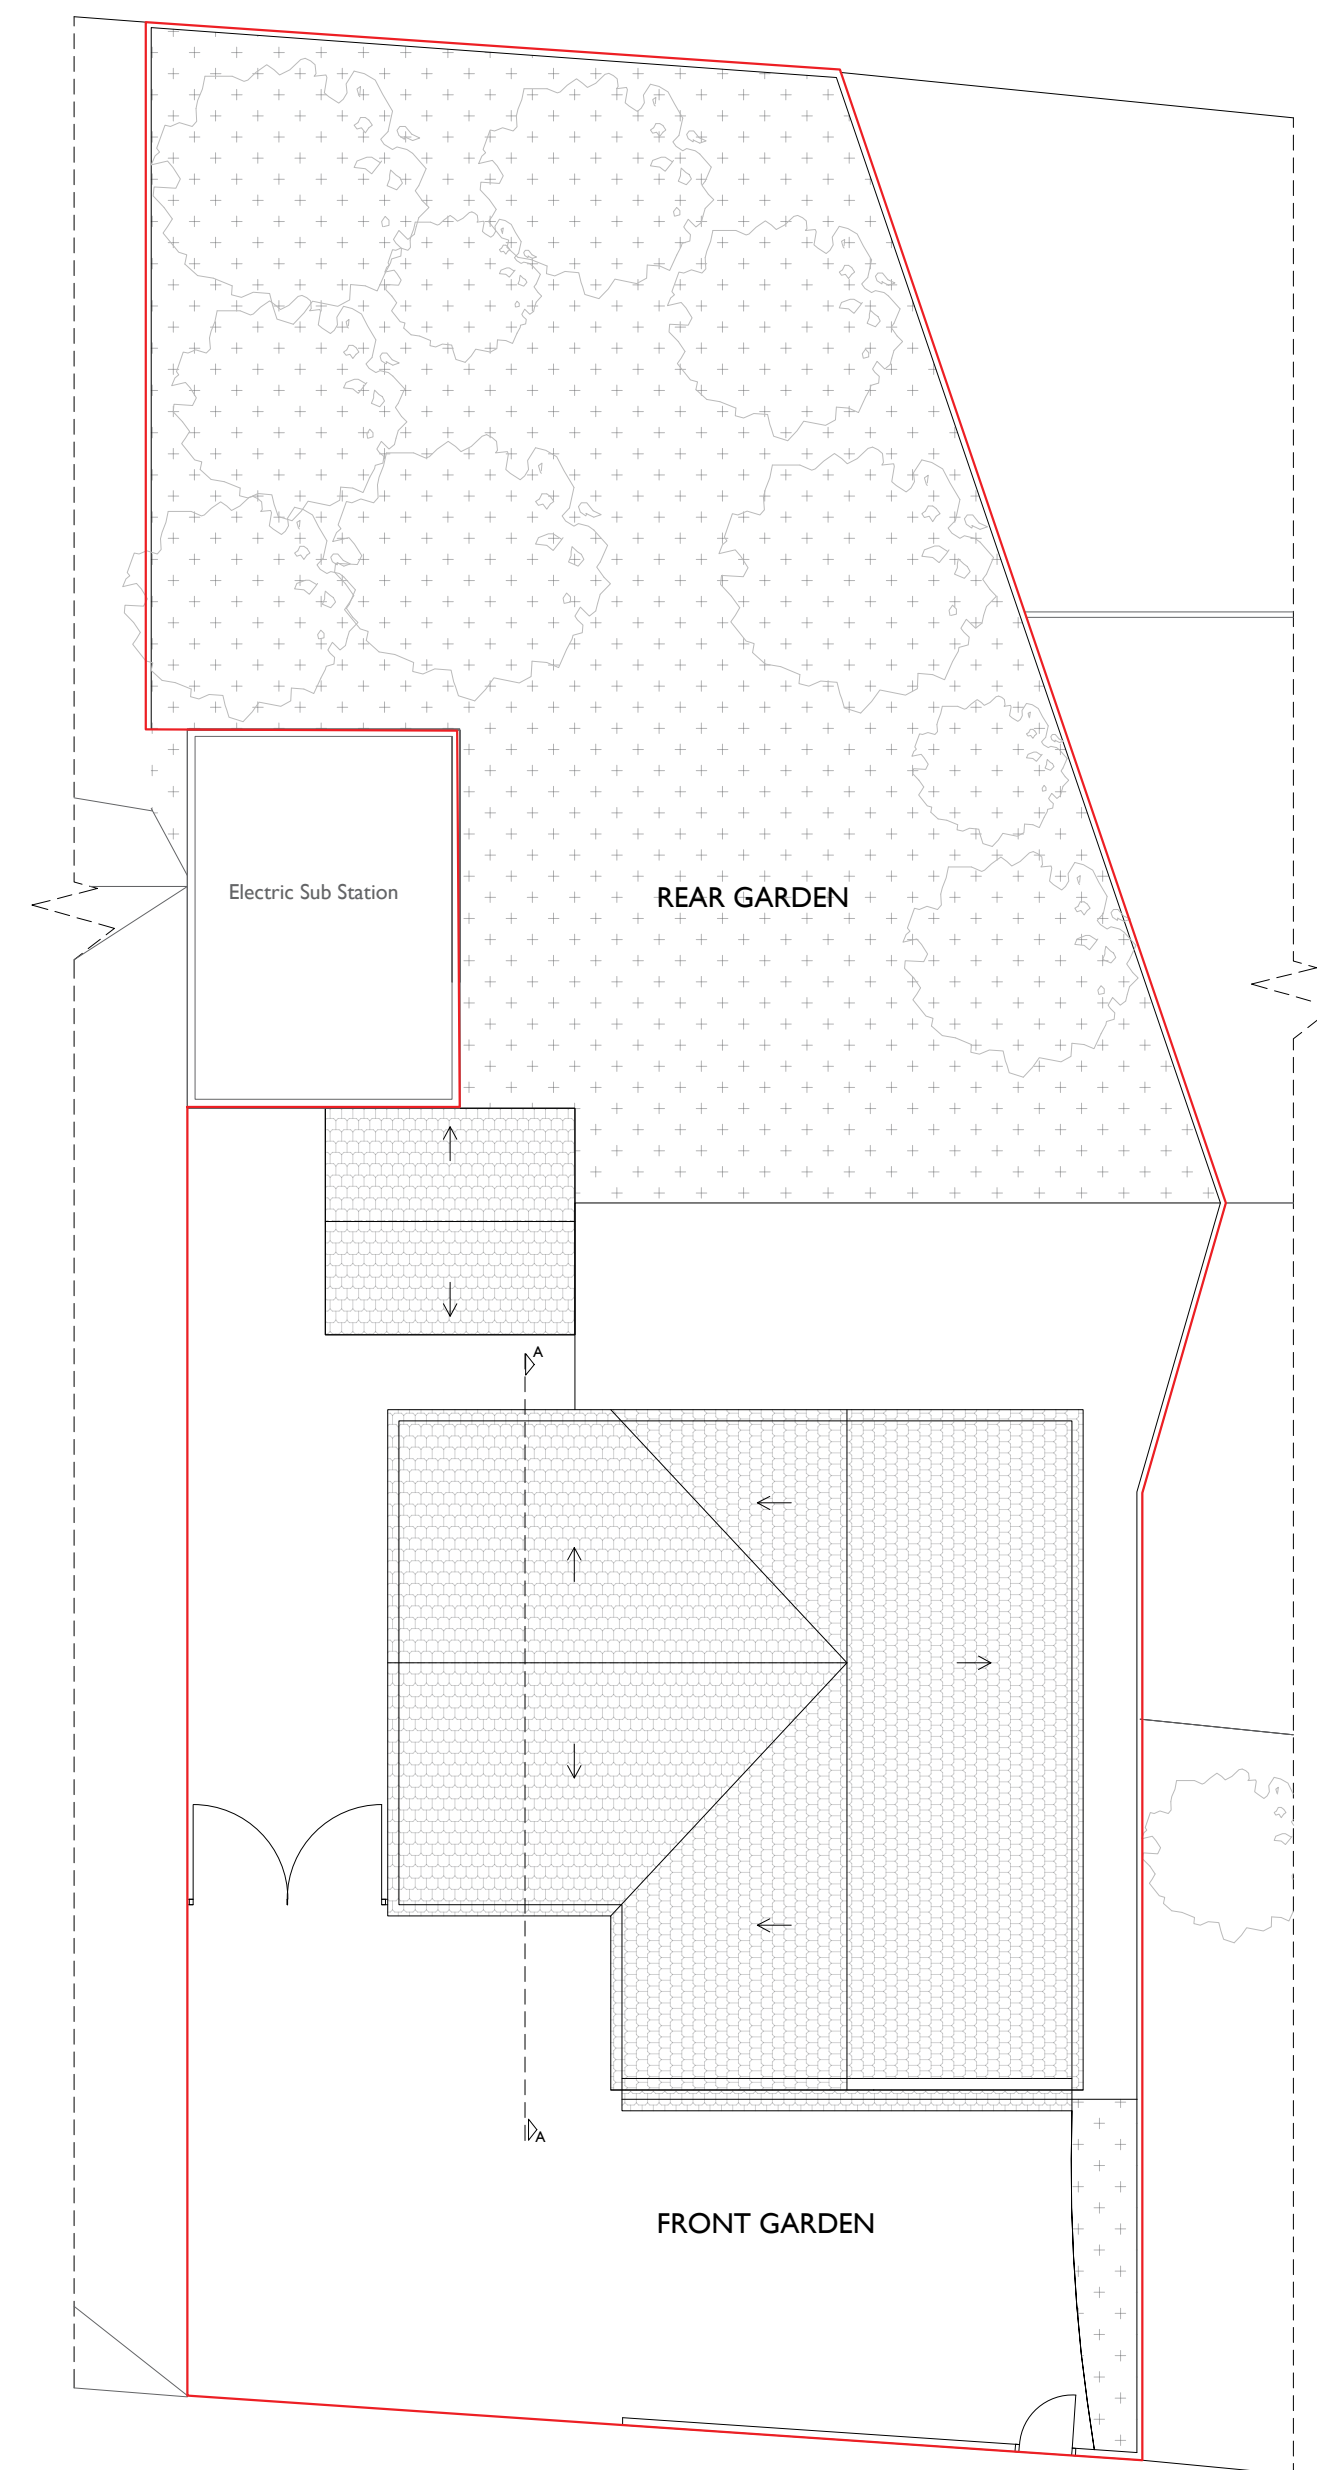

Existing Roof Plan

Any dimensions shown should be checked on site.
Designs are not coordinated with engineer projects.
Not for construction purposes.



HOMZ
DESIGN | PLAN | BUILD
www.homz.uk / 0 330 818 3001

Drawing Title: Existing Plans
Drawing :H-0230-04_I3MorleyStr_ExistingPlans_V3
Drawing Number:H-0230
Site Address:I3 Morley Street, Whitefield M45 6GF

Scale :1/100 at A2
Revision : V3
Date :29.05.2025