


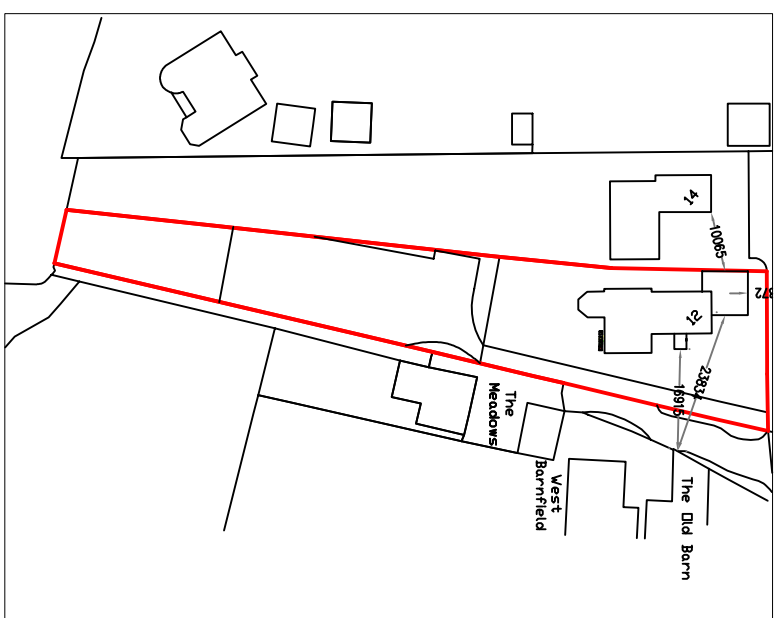


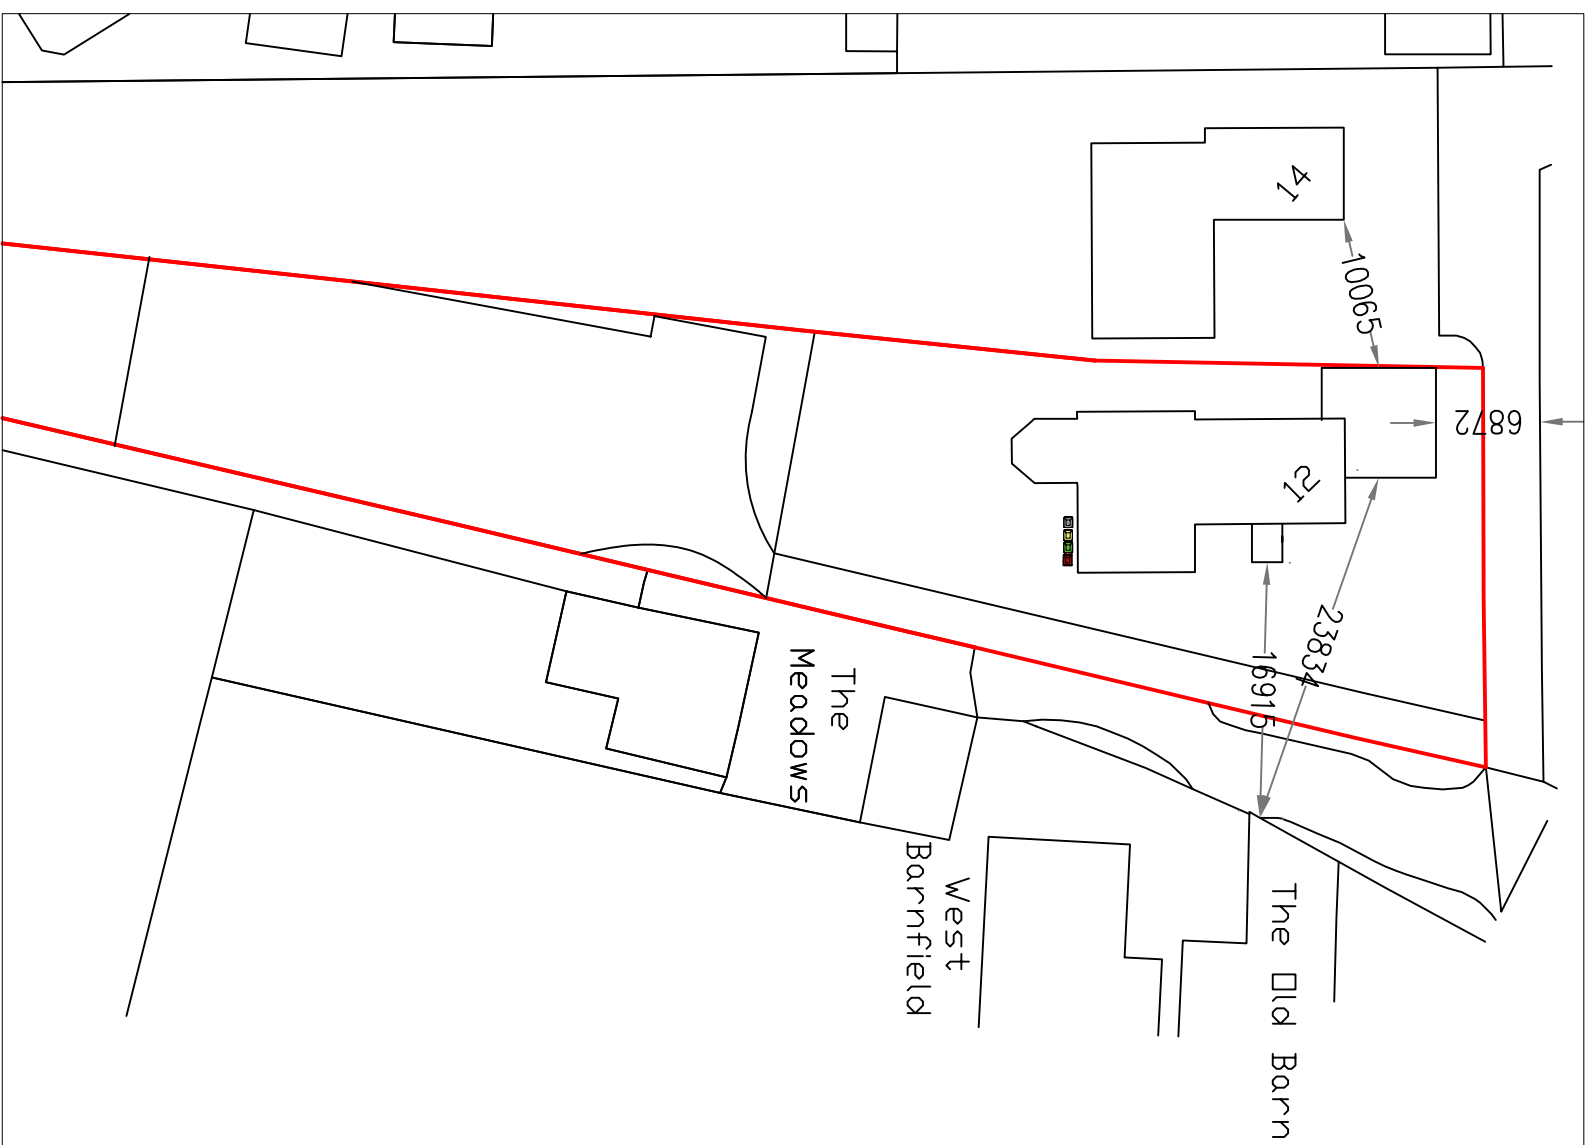

LOCATION PLAN (1:1250)
© Crown copyright and database rights 2021
Ordnance Survey 0100031673

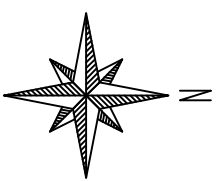

BLOCK PLAN (1:500)

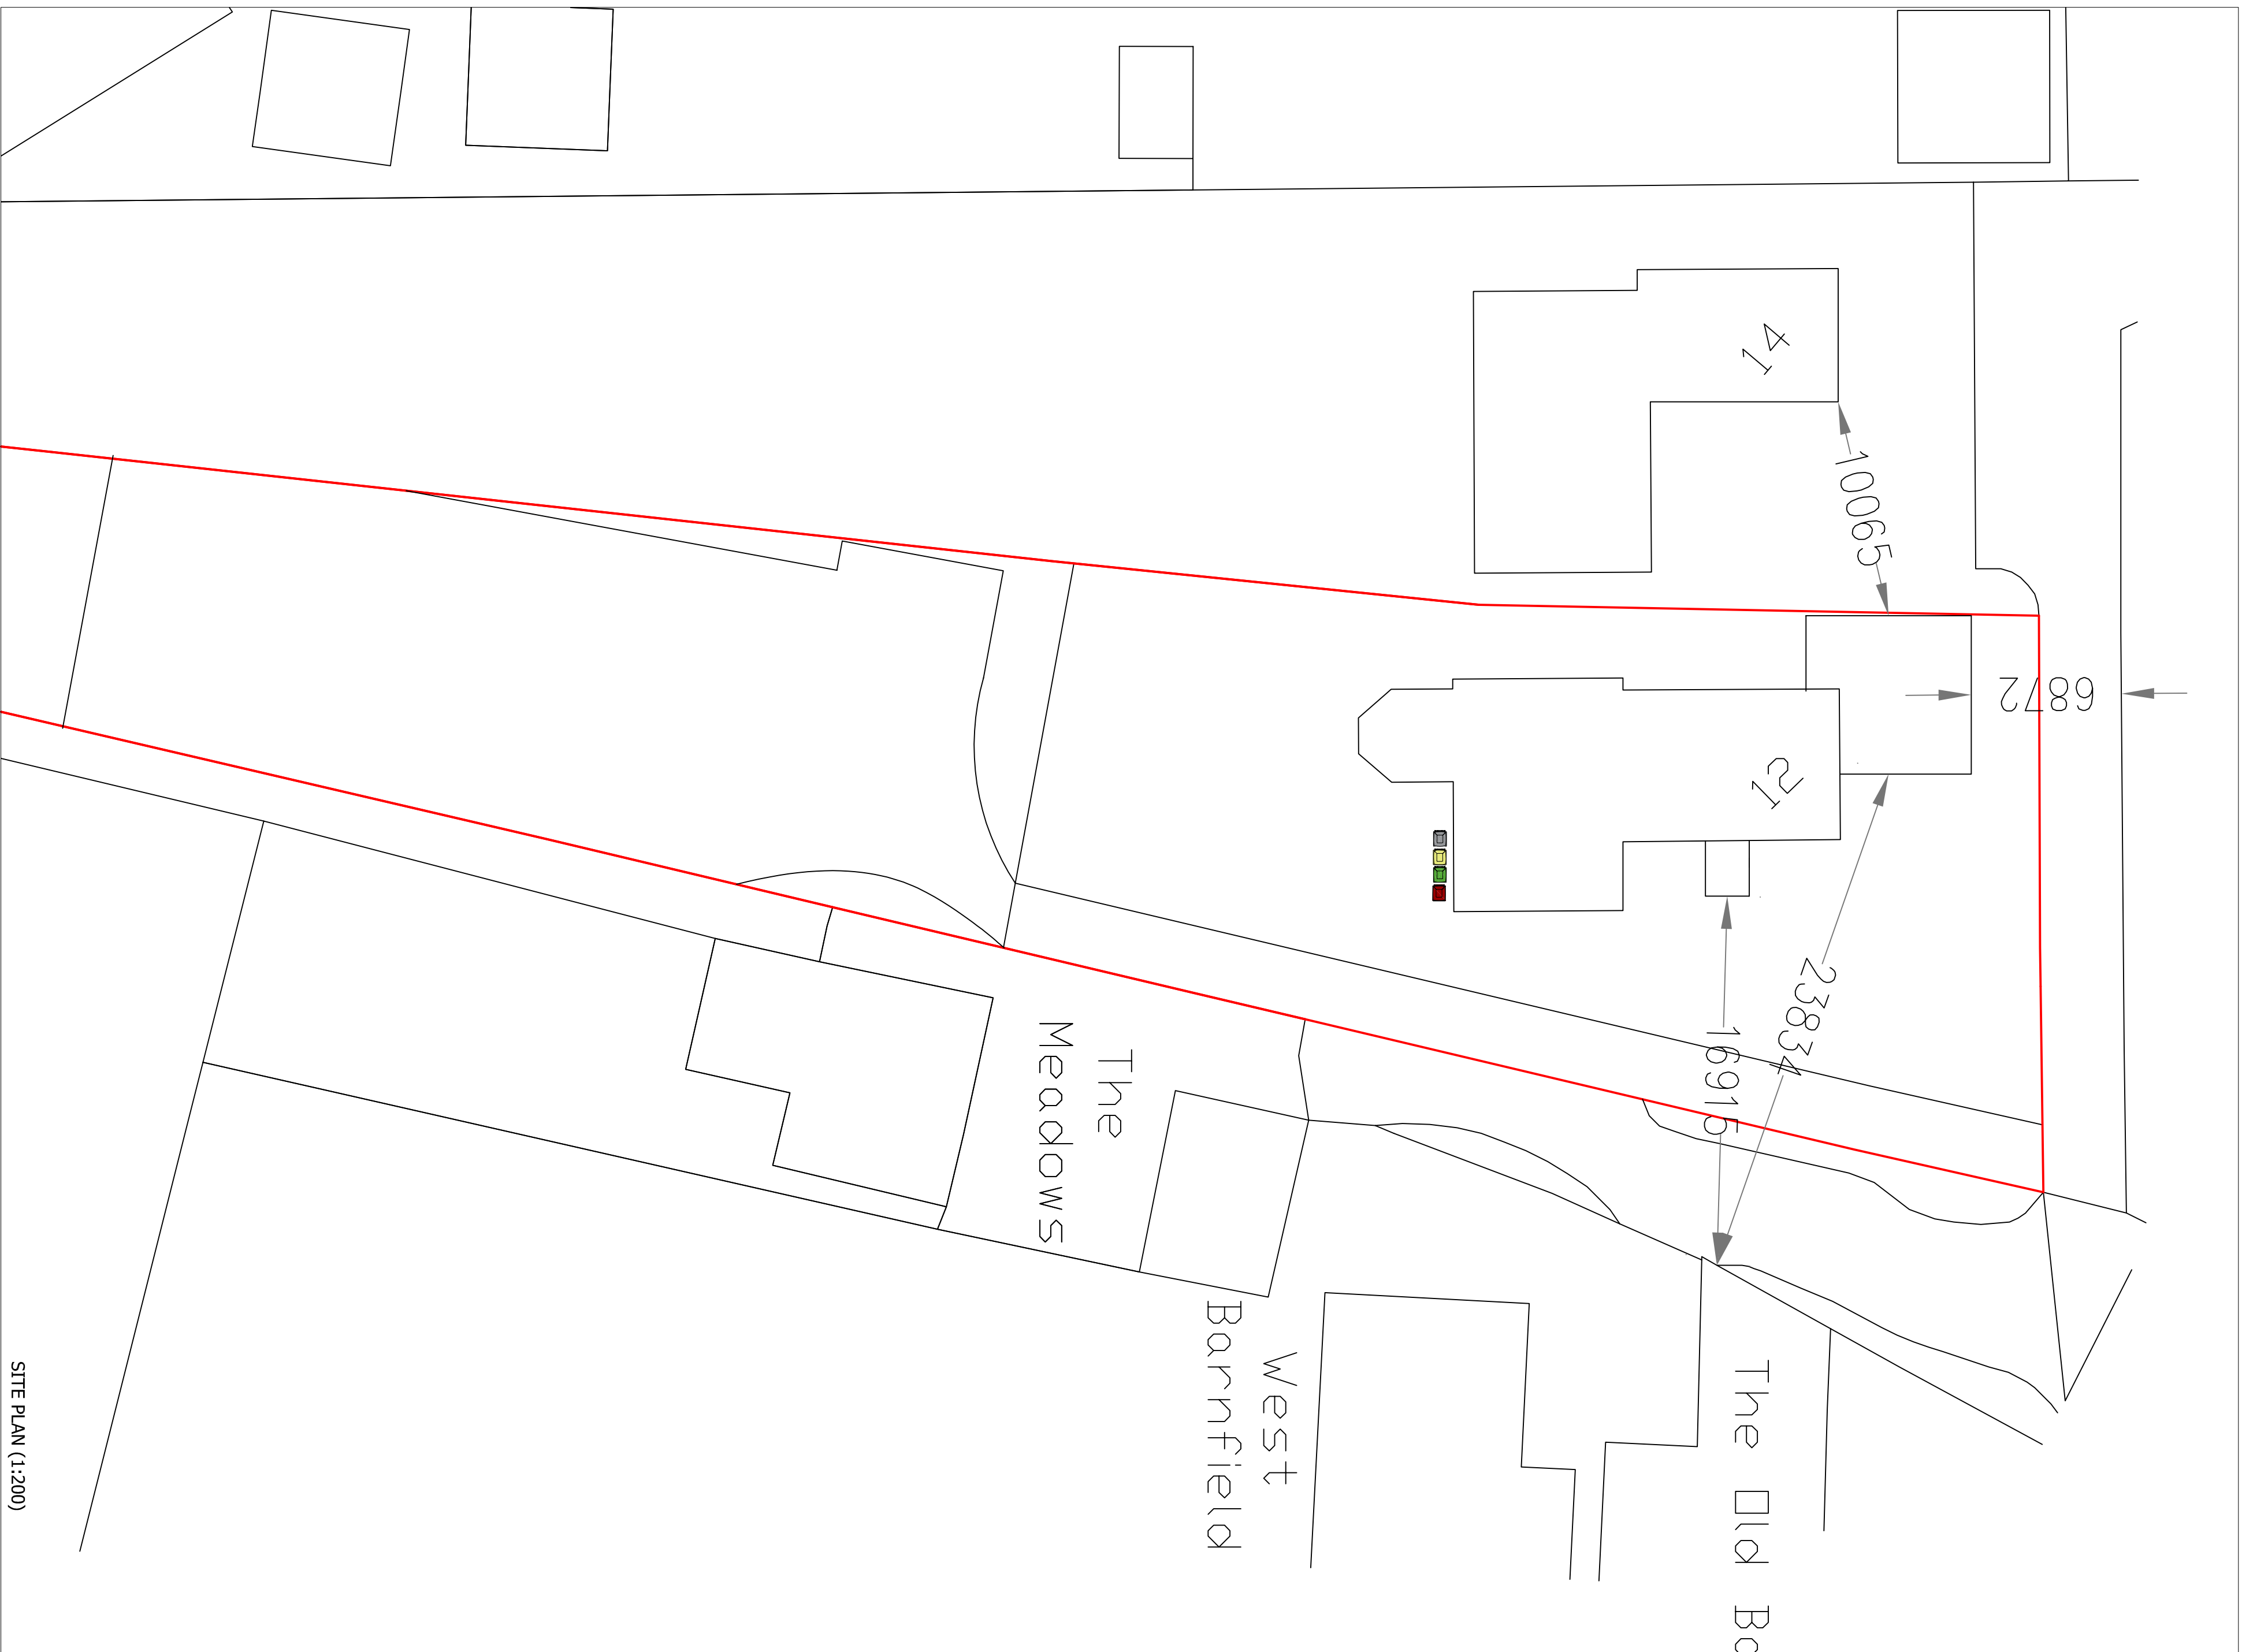

SITE PLAN (1:200)

[illegible]

This drawing is subject to copyright and is not to be reproduced in part or whole without approval.

Figured dimensions take precedence over scaled measurements from the drawing. All dimensions and drawings to be checked by Client and Contractor and discrepancies clarified with the Client prior to commencement.

The whole of the works to comply with Planning Approval & Conditions and current Building Regulations and all other applicable laws without Planning & Building Regulations approval.

The client must ensure the project complies with the Construction Design and Management Regulations 2015

The Client should ensure consent from any landowners or interested party is obtained, as well as compliance with Party Wall Act 1996

Notes	RAD The White House, 42-44 Chorley New Road, Bolton BL1 4AP Tel : 01204 322196 Fax : 01204 214110 Mob: 07790 361104 Email : info@radesignprojects.co.uk	
	Project 12 OWLEBARROW ROAD BURY BL8 1RD	Client
Title PROPOSED FLOOR PLANS		
Drawn RA	Date DECEMBER 2021	
Scale 1:100 @ A1 / 1:200 @ A3	Drawing Number RAD/2559/21/4/RevA	