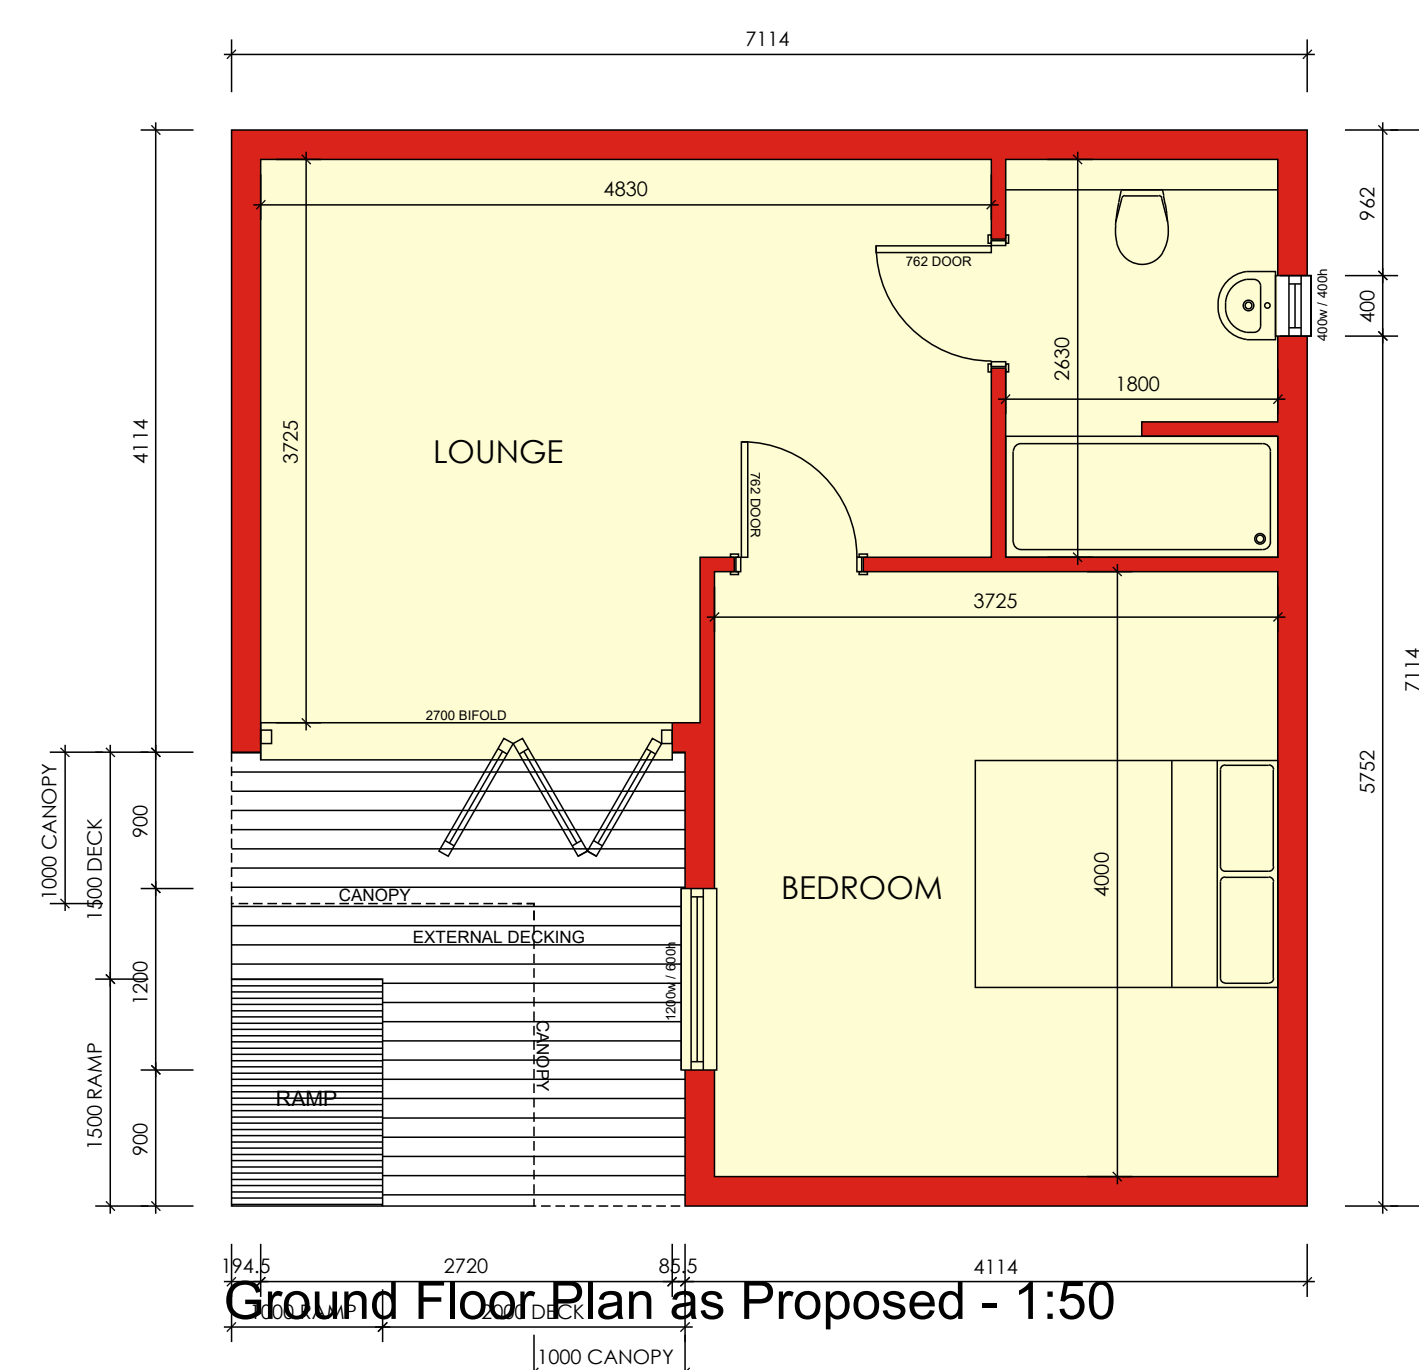
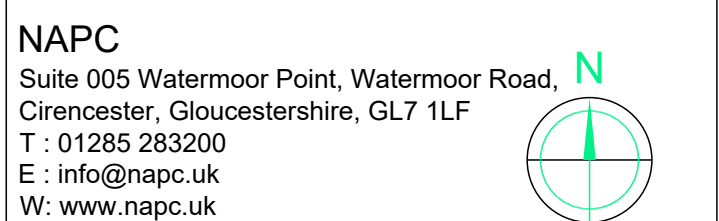


[illegible]

PLANNING

Client
AMANDA DAVIES

Project
148 AINSWORTH ROAD
BURY
LANCASHIRE
BL8 2SH

Drawing Description

FLOOR PLAN & ELEVATIONS
AS PROPOSED

Scale	Sheet Size	Date
AS NOTED	A1	MAR 23

Drawn by AT	Checked by JCD
-----------------------	--------------------------

Project No	Drawing No	Revision
CS-23024	02	PL0

This drawing should not be scaled. Any discrepancies should be notified to NAPC. If this drawing is issued as digital data for the titled project, use this data for reference purposes only to assist in co-ordinating work. NAPC take no responsibility for its accuracy. This drawing is work of NAPC and may not be copied or reproduced without permission.