


Do not scale from this drawing. All dimensions to be checked on site prior to manufacture and construction. This drawing is the property of Harrison Ince Holdings Limited and should not be reproduced without permission.
All discrepancies to be brought to the attention of the architect immediately.
This drawing is to be read in conjunction with the specification / bill of quantities and related drawings.

REVISIONS


-	FIRST ISSUE	21.02.2024	NS
A	ADDED CONDENSER POSITIONS	25.03.2024	CG
B	ADDED MORE PROTECTIVE STUD WALLS	25.04.2024	CG
C	REMOVED SUSPENDED CEILING, ADDED SCRIBED FILLET DETAILS	23.05.2024	CG

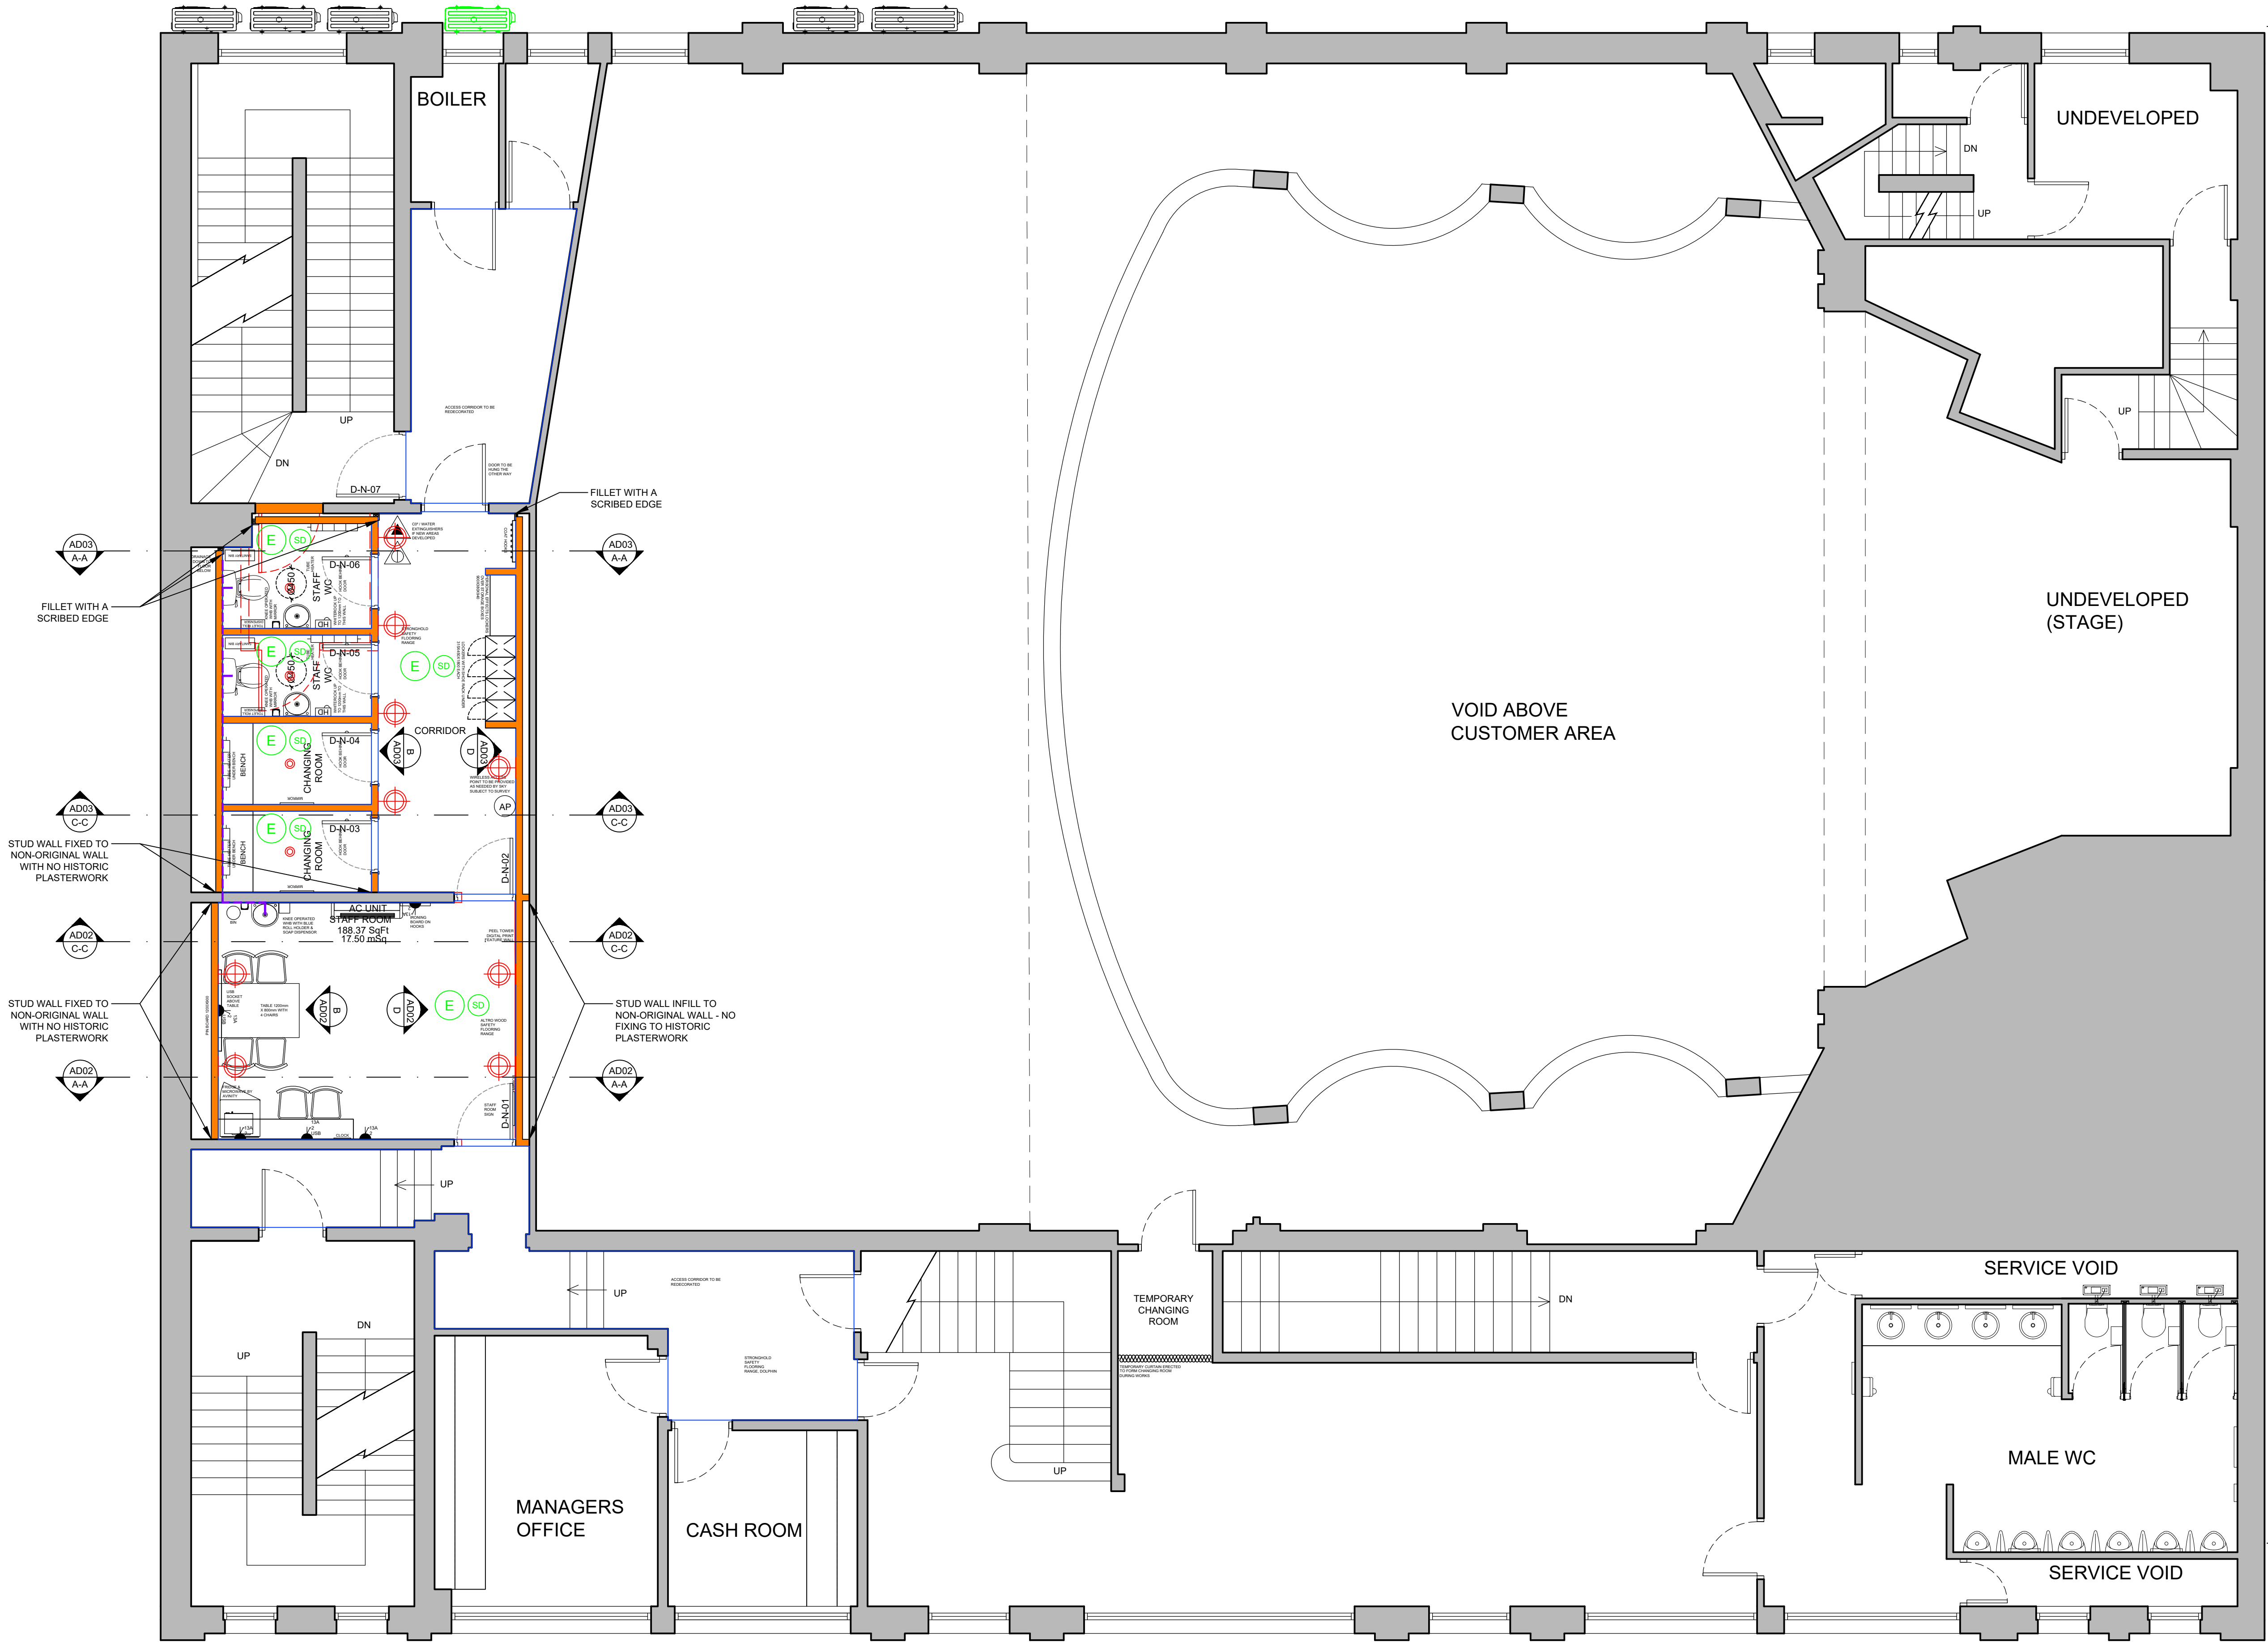

PROPOSED FIRST FLOOR PLAN

Scale 1:50

AREAS REQUIRING NEW FLOORING AND DECORATIONS

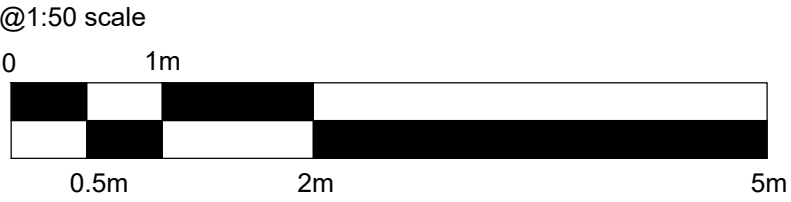

HARRISON INCE

ARCHITECTS INTERIOR DESIGNERS

JD WETHERSPOON PLC

CLIENT

THE ART PICTURE HOUSE
36 HEYMARKET ST, BURY, BL9 0AY

PROJECT

PROPOSED FIRST FLOOR PLAN

TITLE

DATE MARCH 2024

SCALE 1:50 @ A1

JOB NO. PN6264-07

DWG. NO. AL02-C

DRAWN CAD/CG

CHECKED

SUN HOUSE
2-4 LITTLE PETER STREET
KNOTT MILL
MANCHESTER
M15 4PS
TEL: 0161 236 3650
EMAIL: enquiries@harrison-ince.co.uk