






FRONT ELEVATION 1:100

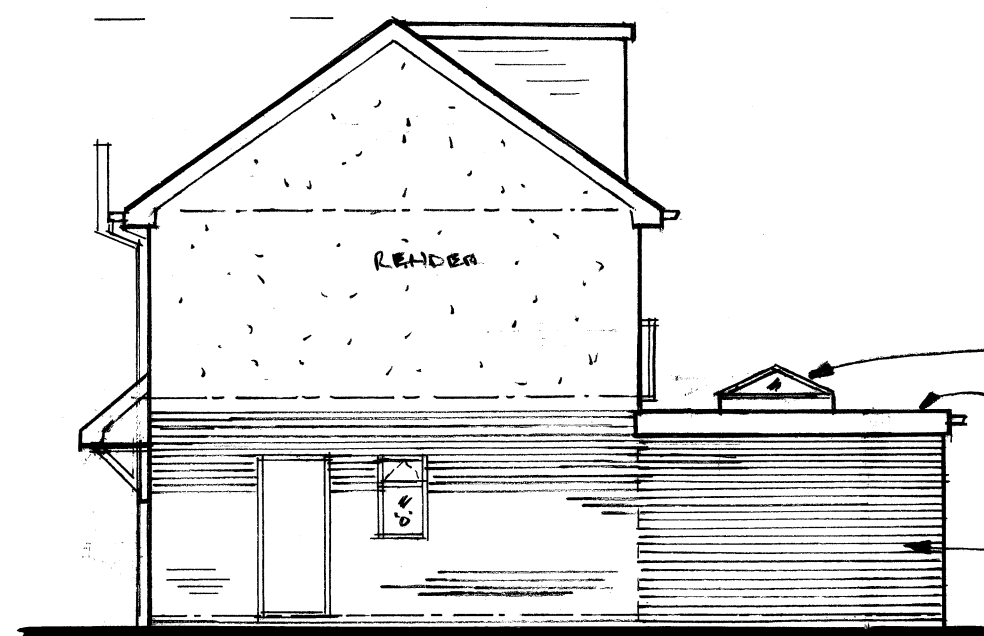


SIDE ELEVATION

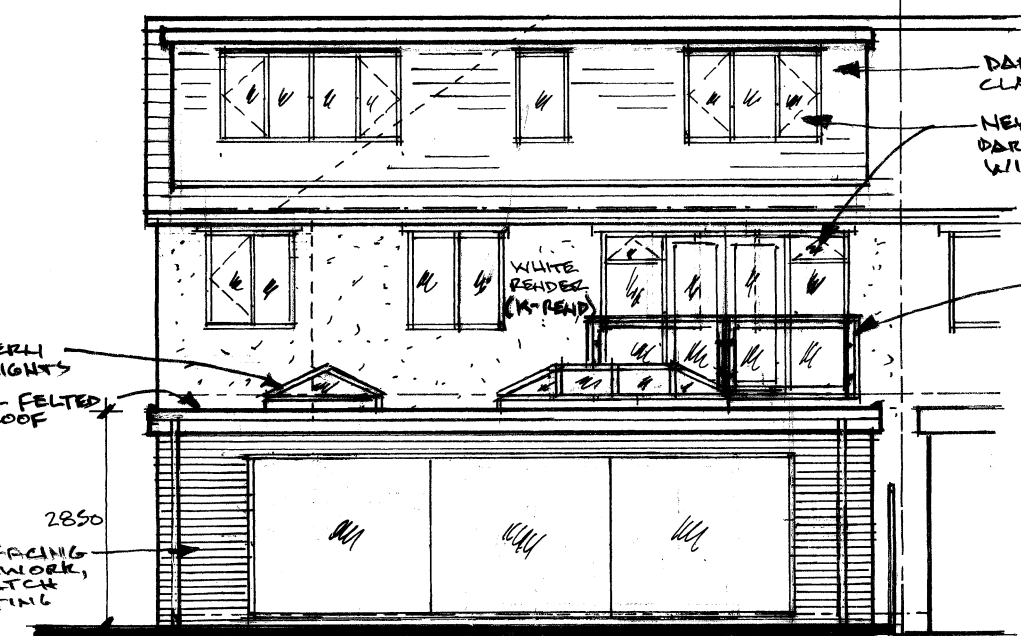


REAR ELEVATION

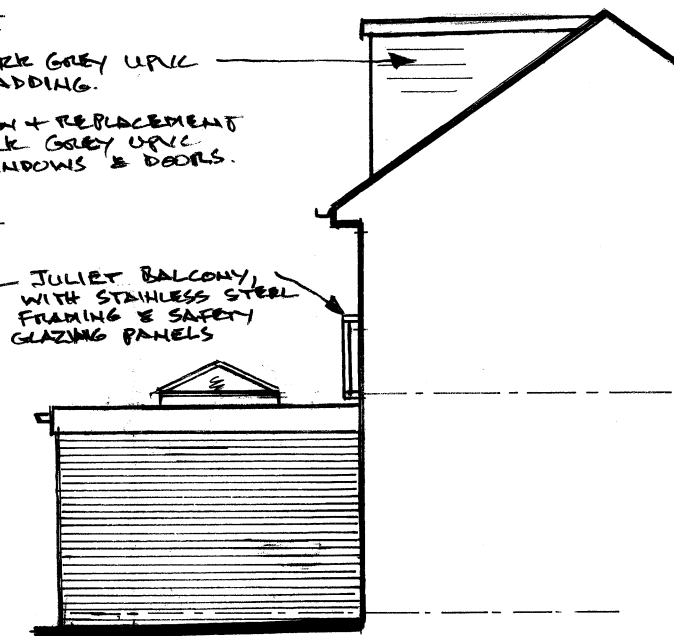


REAR SIDE ELEVATION

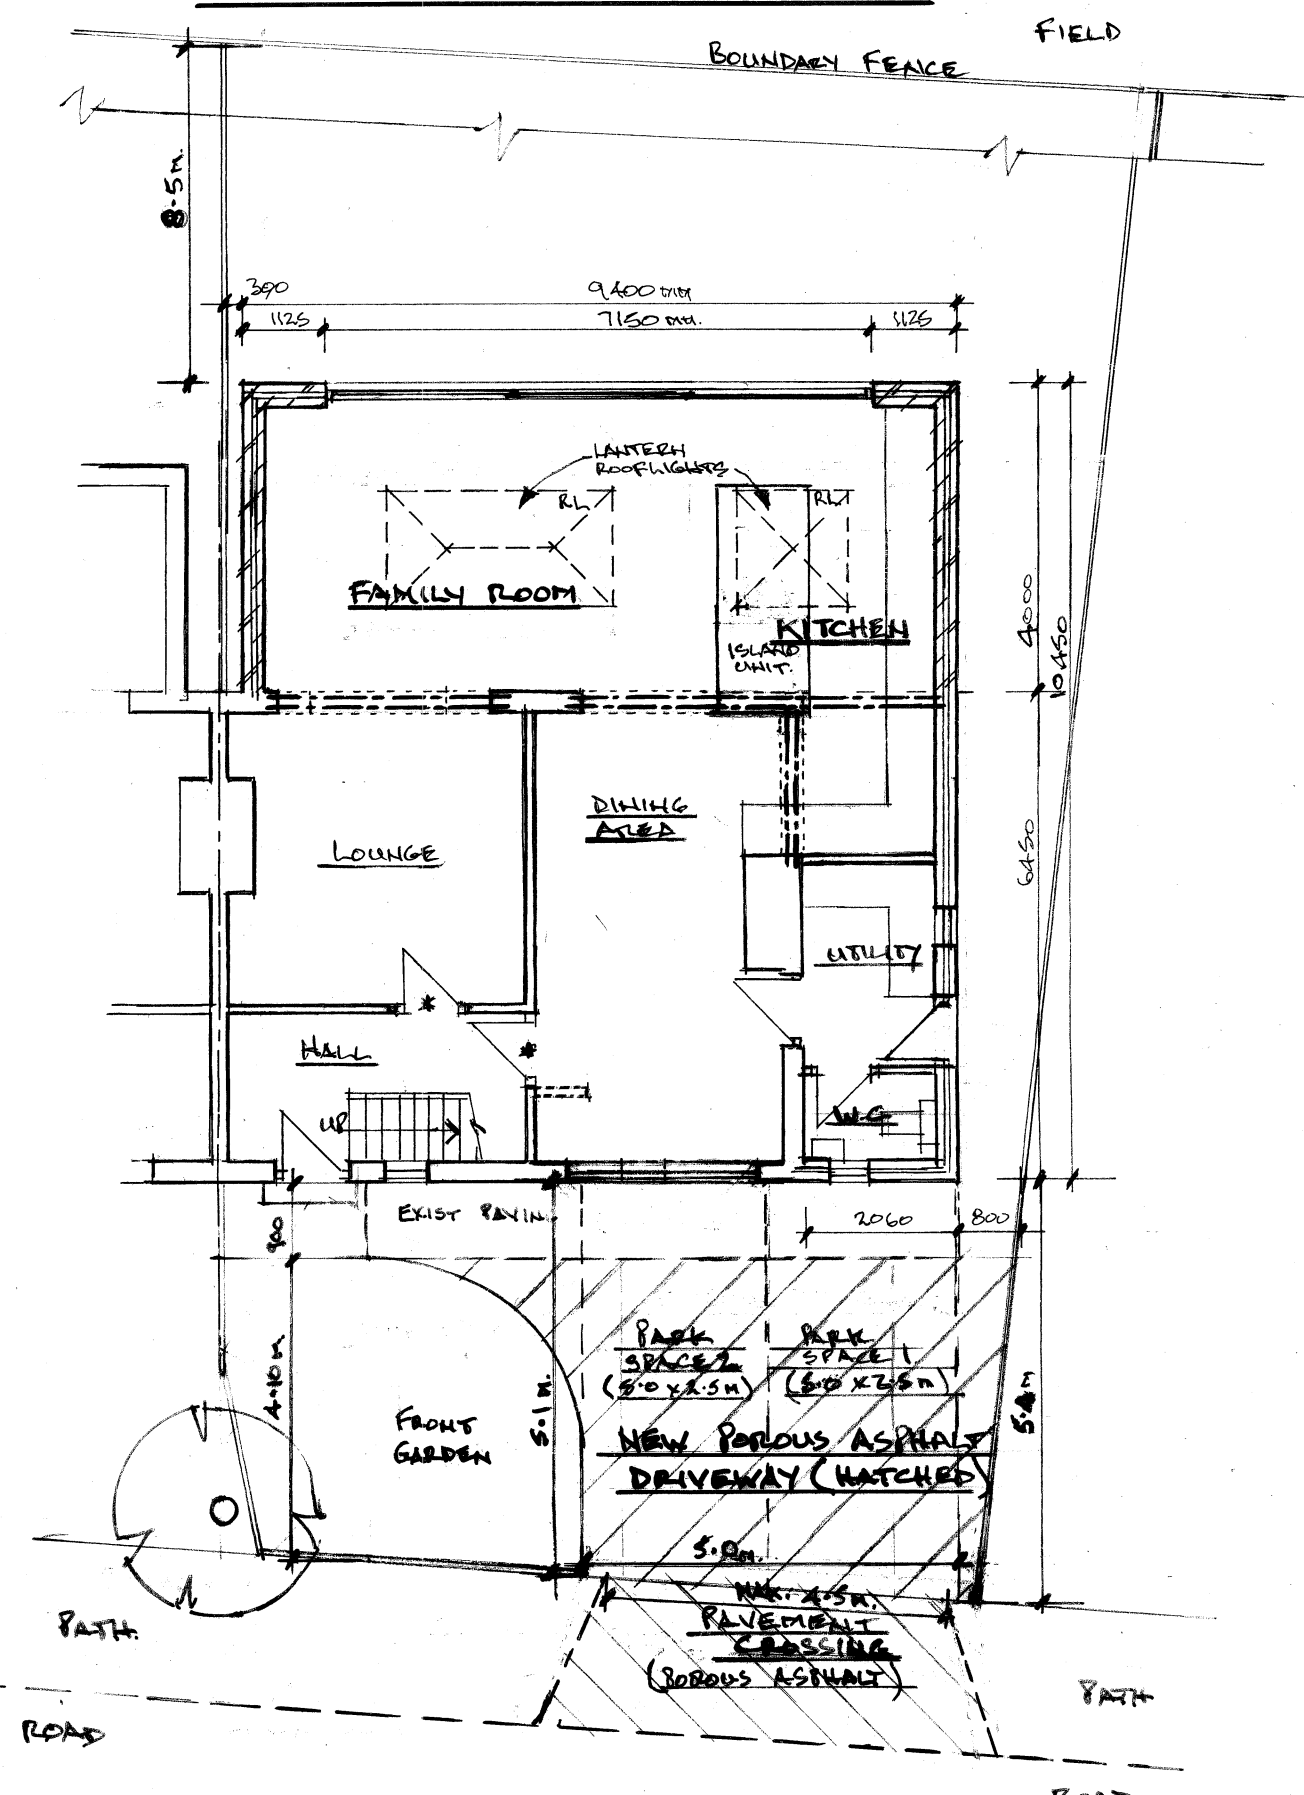

GROUND FLOOR PLAN. 1:100.

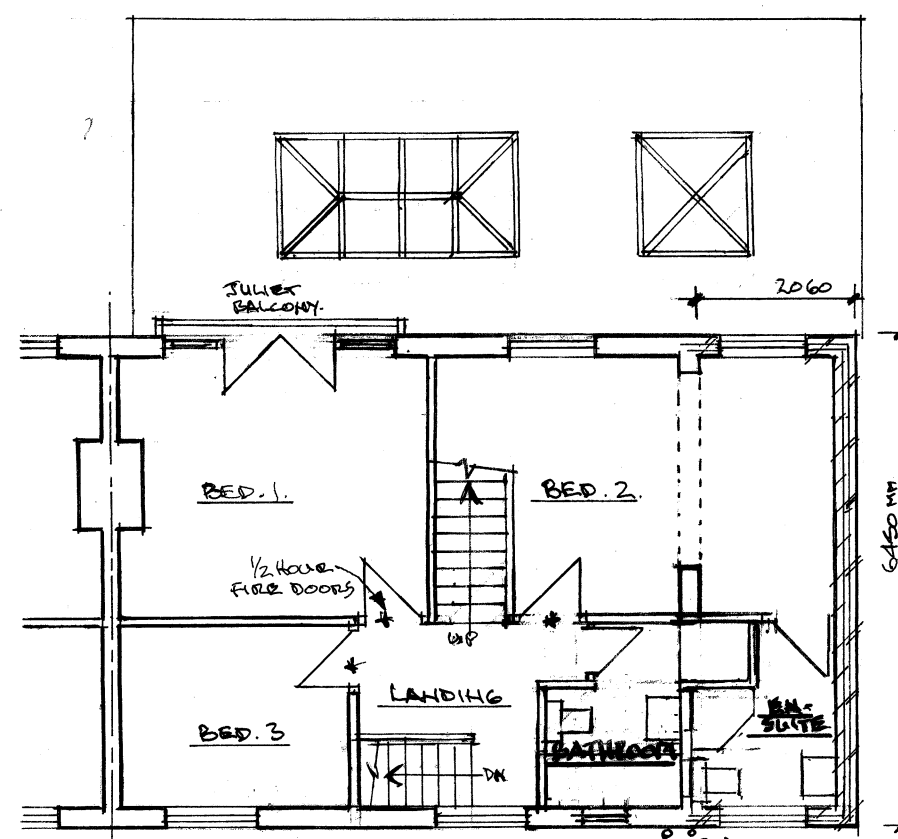

FIRST FLOOR PLAN

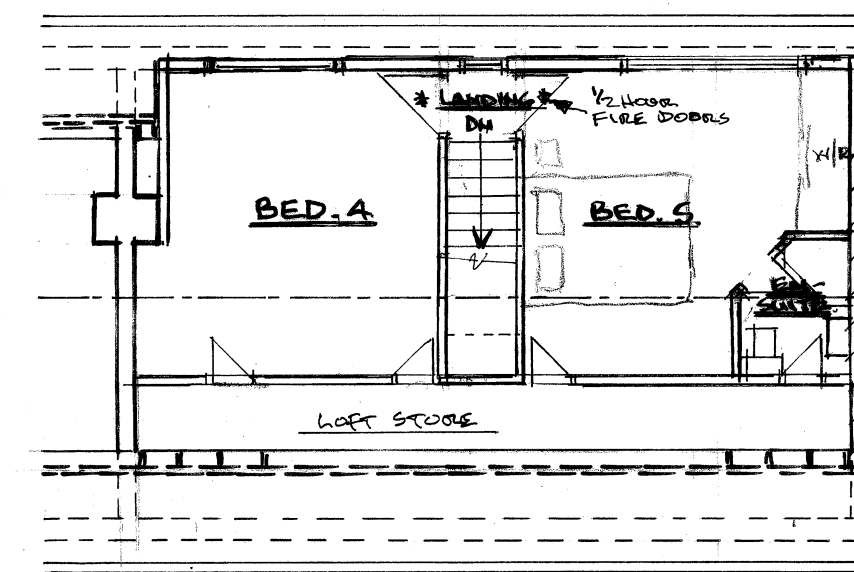

SECOND FLOOR PLAN

SECTION THRU DORMER

Architectural & Building Services NEIL BUTTERWORTH Tel: 07785 275483 89 Higher Ainsworth Road, Radcliffe, Manchester, M26 4JJ.			
JOB TITLE TWO STOREY SIDE, SINGLE STOREY REAR EXTENSIONS, LOFT CONVERSION WITH REAR DORMER + EXTERNAL ALTERATIONS, AT 103 HOLME AVE, BURRY			
DWG TITLE PROPOSED PLANS & ELEVATIONS.			
REV. C. BAY WINDOW AT FRONT DELETED 11.10.22 NB REV. B. PAVEMENT CROSSING REDUCED TO MAX. 4.5m 5.10.22. NB REV. A. FRONT PARKING AMENDED, TO TALK WITH ENGINEERS REQUEST. 3.10.22 NB	SCALE 1:100	DATE APRIL 22	DRAWN BY N.B.
			DWG No 2'XBC'