


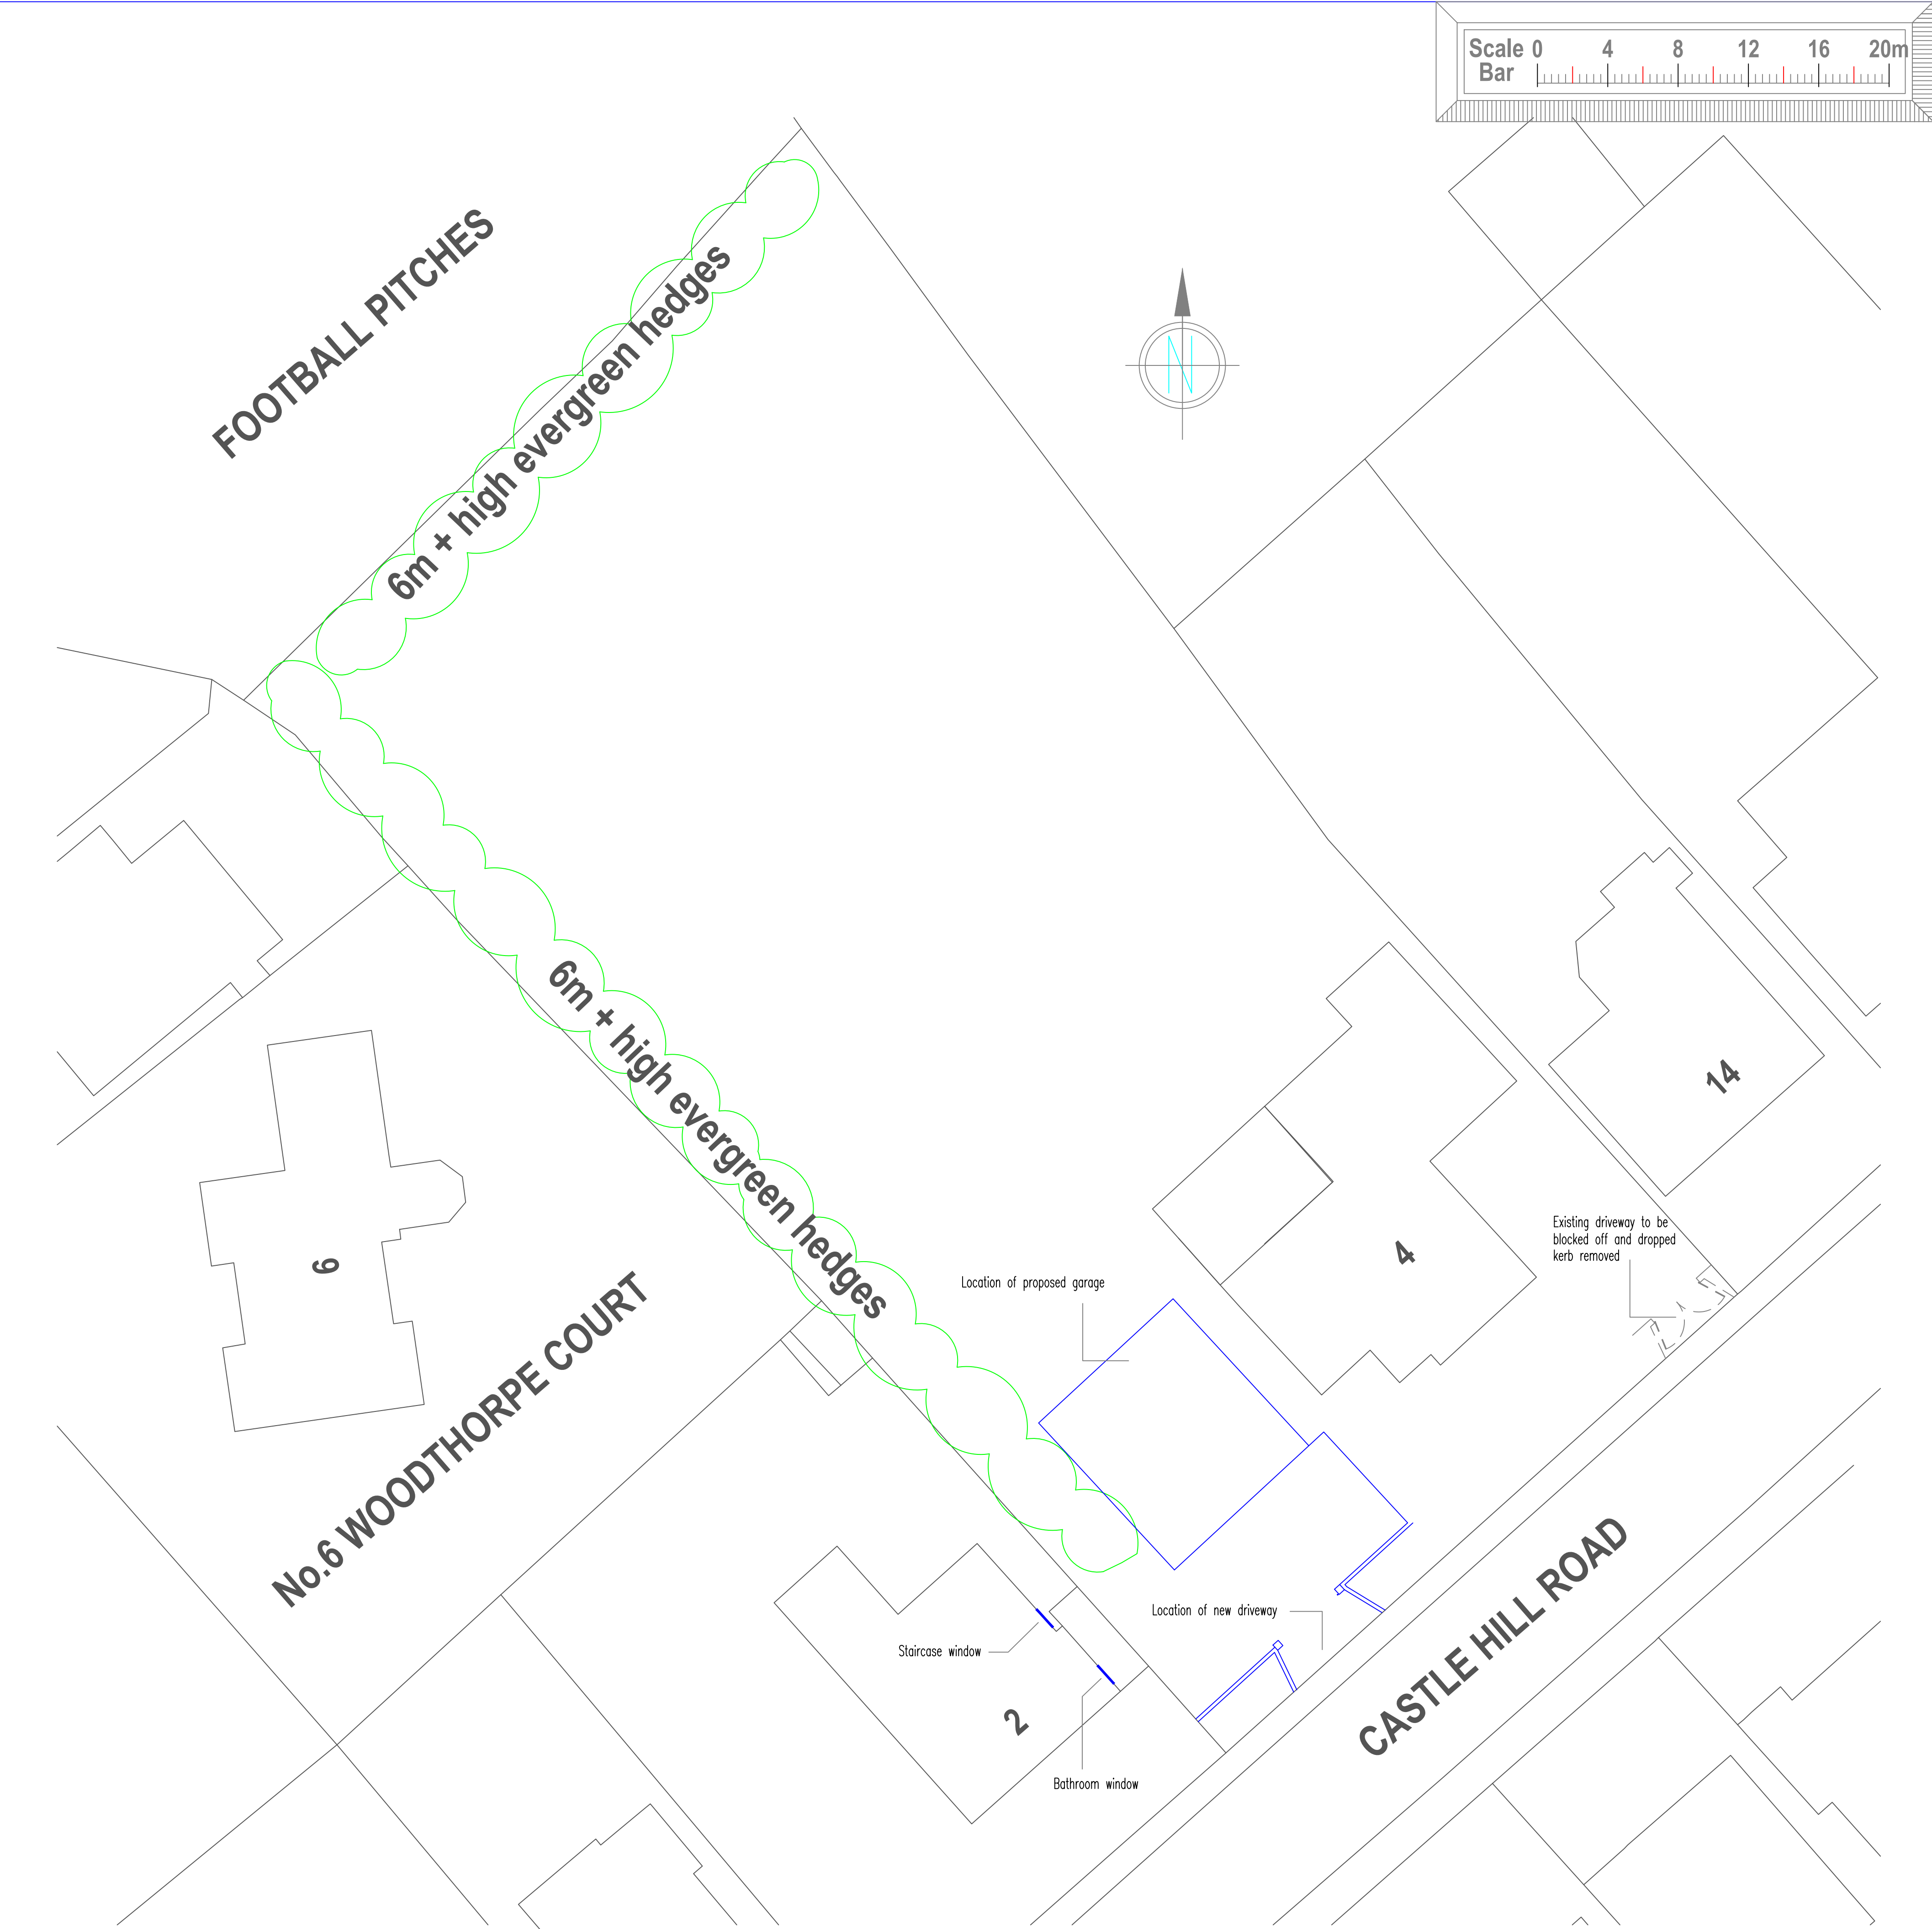

Site Plan – 1 :200

B	Issued for planning	4 Oct 22	DAP
A	Issued for planning	25 July 22	DAP
Rev.	Mod. Notes	Date	By
Client			
Mr A Salim			
Location			
4 Castle Hill Road Prestwich M25 OFR			
Job Title			
Proposed Garage and Driveway			
Drawing Title			
Site Plan			
Scale 1:200		Sheet A1	
Date Mar 2022		Drawn by DAP	
Dwg. No. 37/21-08			Rev. B