

Dimensioning


Figured dimensions only to be taken from these designs and drawings. Work to annotated dimensions only. All dimensions to be checked on site. Architectural designers to be informed immediately of any discrepancies before work proceeds. Drawings are to be read in conjunction with relevant specifications, structural engineers and service engineers' drawings.

Key		
1	K-Rendering	
2	Roof tiles to match existing	
3	PVC Window to match existing	
4	Shopfront glazing	
5	Residential Access	
6	Rear Access Door	



PROPOSED FRONT ELEVATION
1:100 @ A3


0m 1m 3m 5m

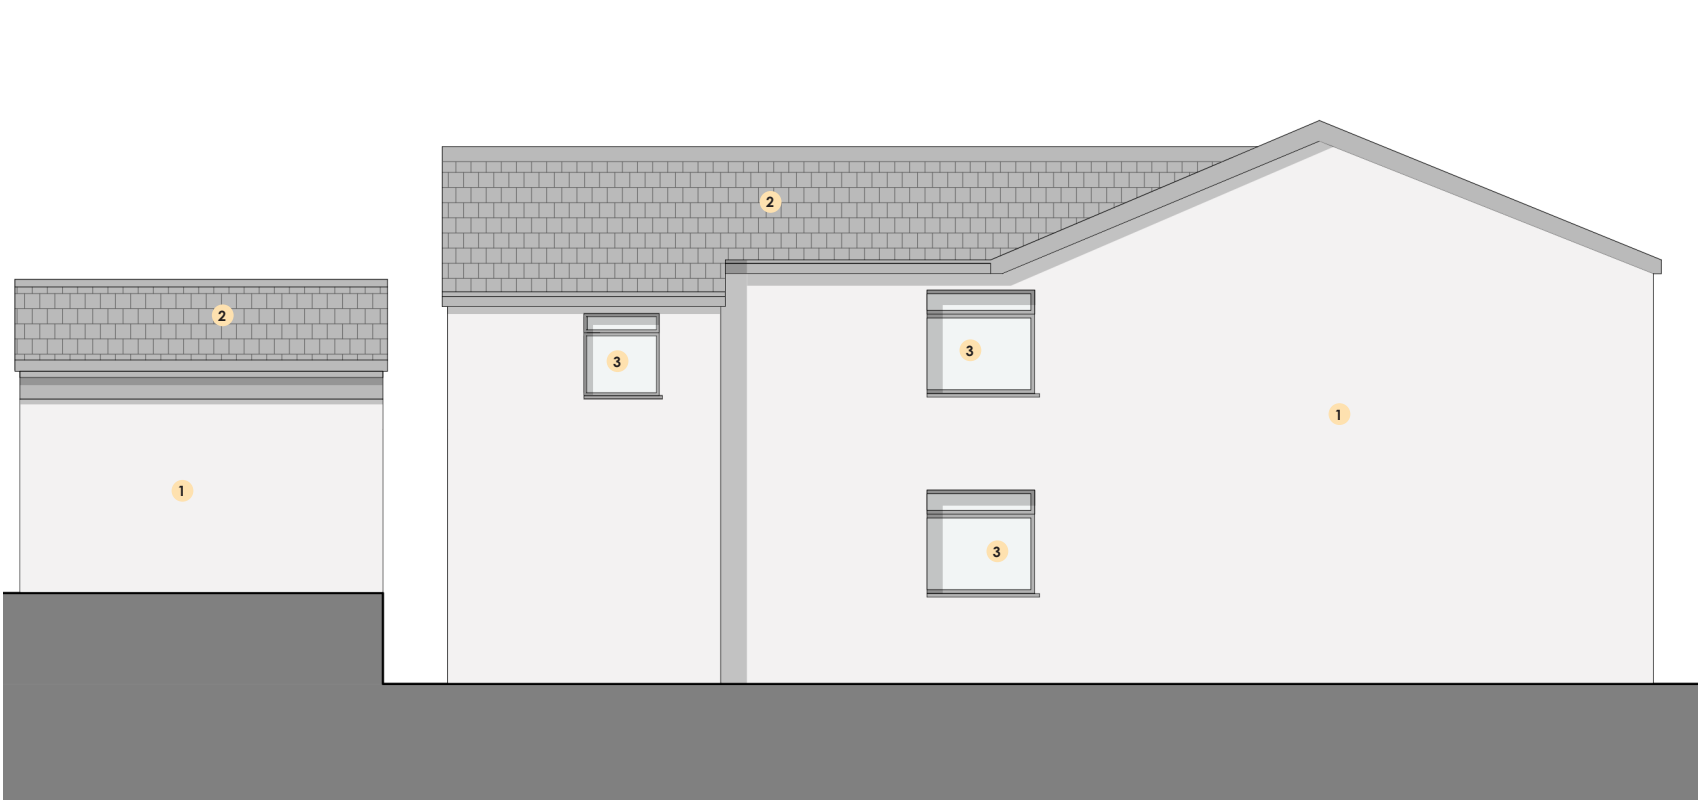

PROPOSED SIDE ELEVATION
1:100 @ A3



PROPOSED REAR ELEVATION
1:100 @ A3

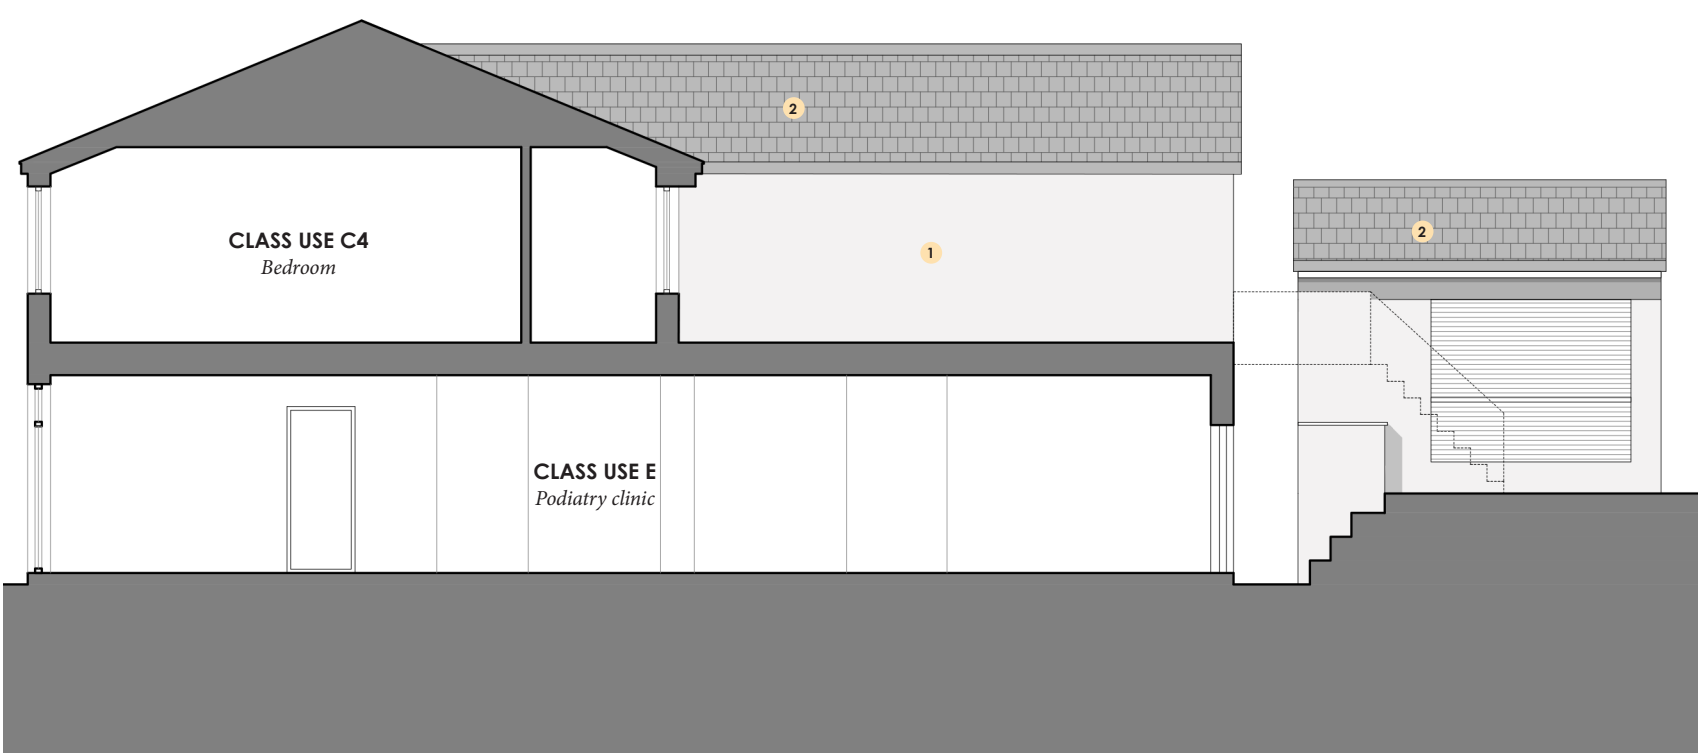

PROPOSED SIDE SECTION
1:100 @ A3

Rev	Date	Description
-	28/11/22	Issued to client for comments
A	07/12/22	Issued for Planning
B	13/06/23	Revised Drawing


SALEEM
ARCHITECTS
Architecture | Masterplanning | Graphics

CLIENT: Dr Rizwan		REV: B
PROJECT: 281 Middleton Road, Prestwich, M8 4LY		DATE: Jan 2023
TITLE: Proposed Elevations		DRAWING NO. Sheet 7